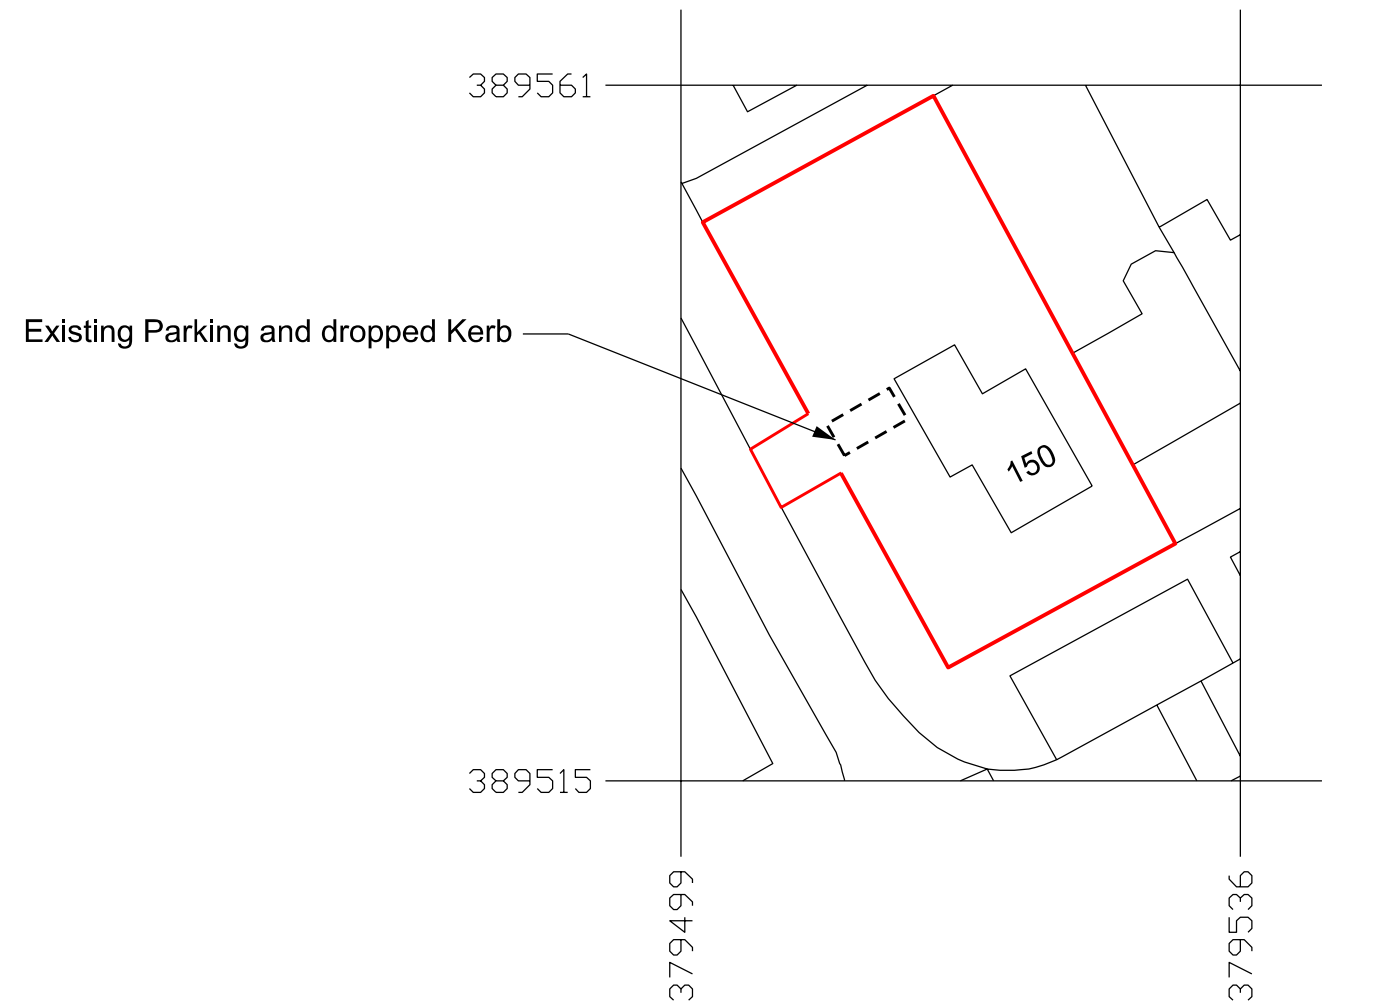


Metres
SCALE 1:500

 26 Purbeck Drive, Bury, BL8 1JQ Tel. 07557516410 www.atbdraughting.co.uk	Project Address 150 Wendover Road, Manchester, M23 9JX	Client (s) Mrs Lai	Title Existing Site Plan	Drawing Number ATB - PP - 256	Version A
		Date 19/01/2026		Drawn by AB	Scale 1:500 @A3