

EXISTING ELEVATIONS



FRONT ELEVATION (EXISTING)



LEFT ELEVATION (EXISTING)




REAR ELEVATION (EXISTING)

PROPOSED ELEVATIONS



FRONT ELEVATION

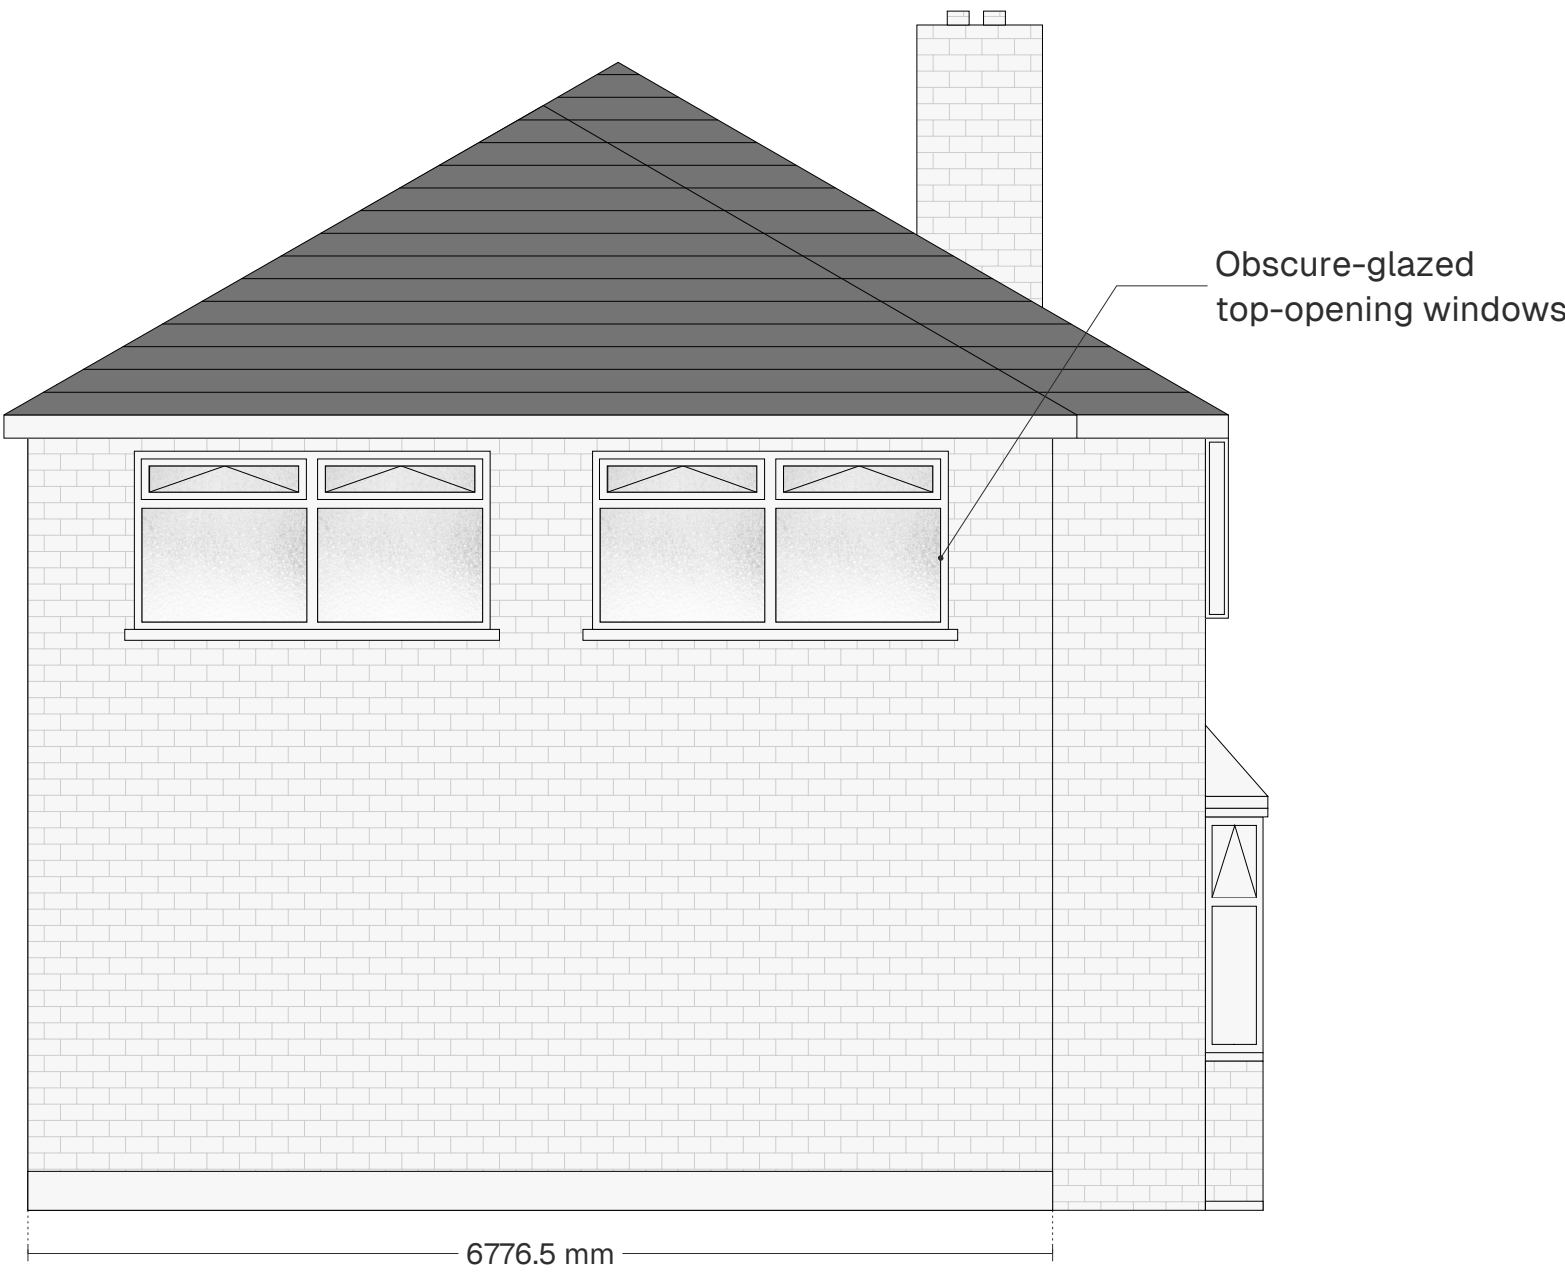


LEFT ELEVATION




REAR ELEVATION



EXISTING FLOORPLANS

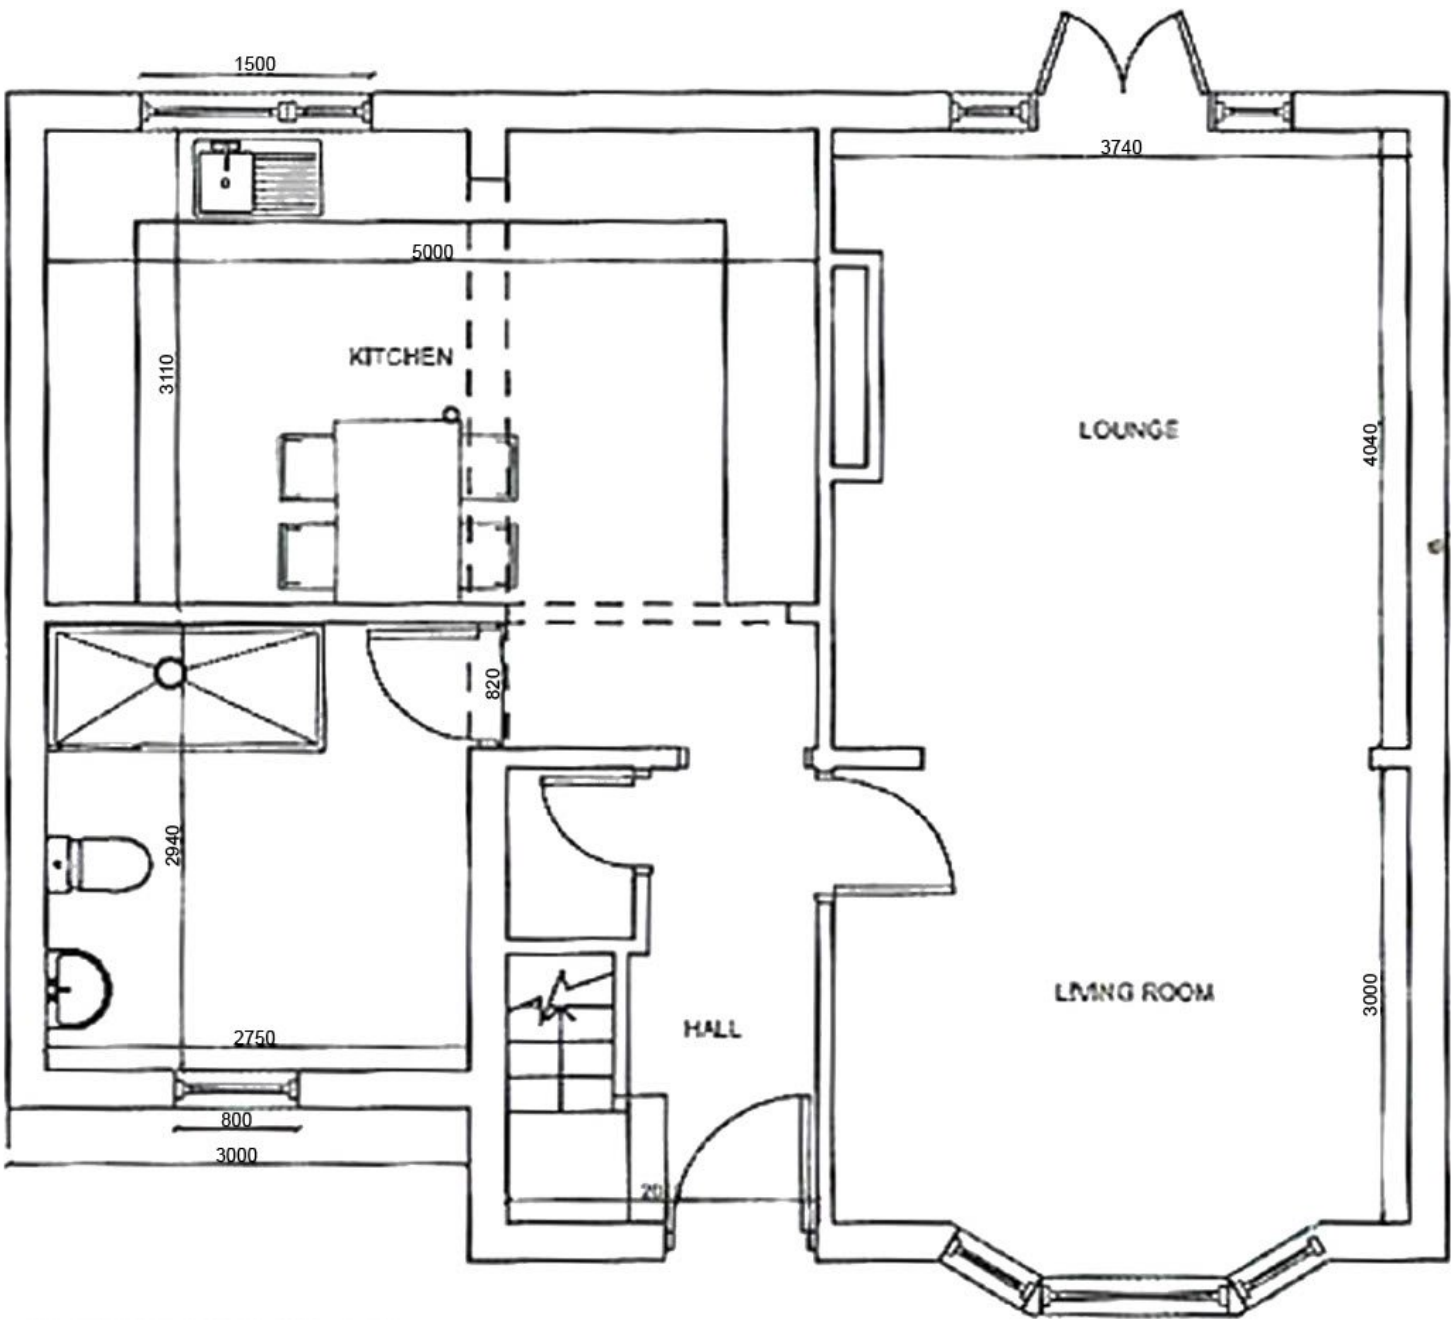


GROUND FLOOR

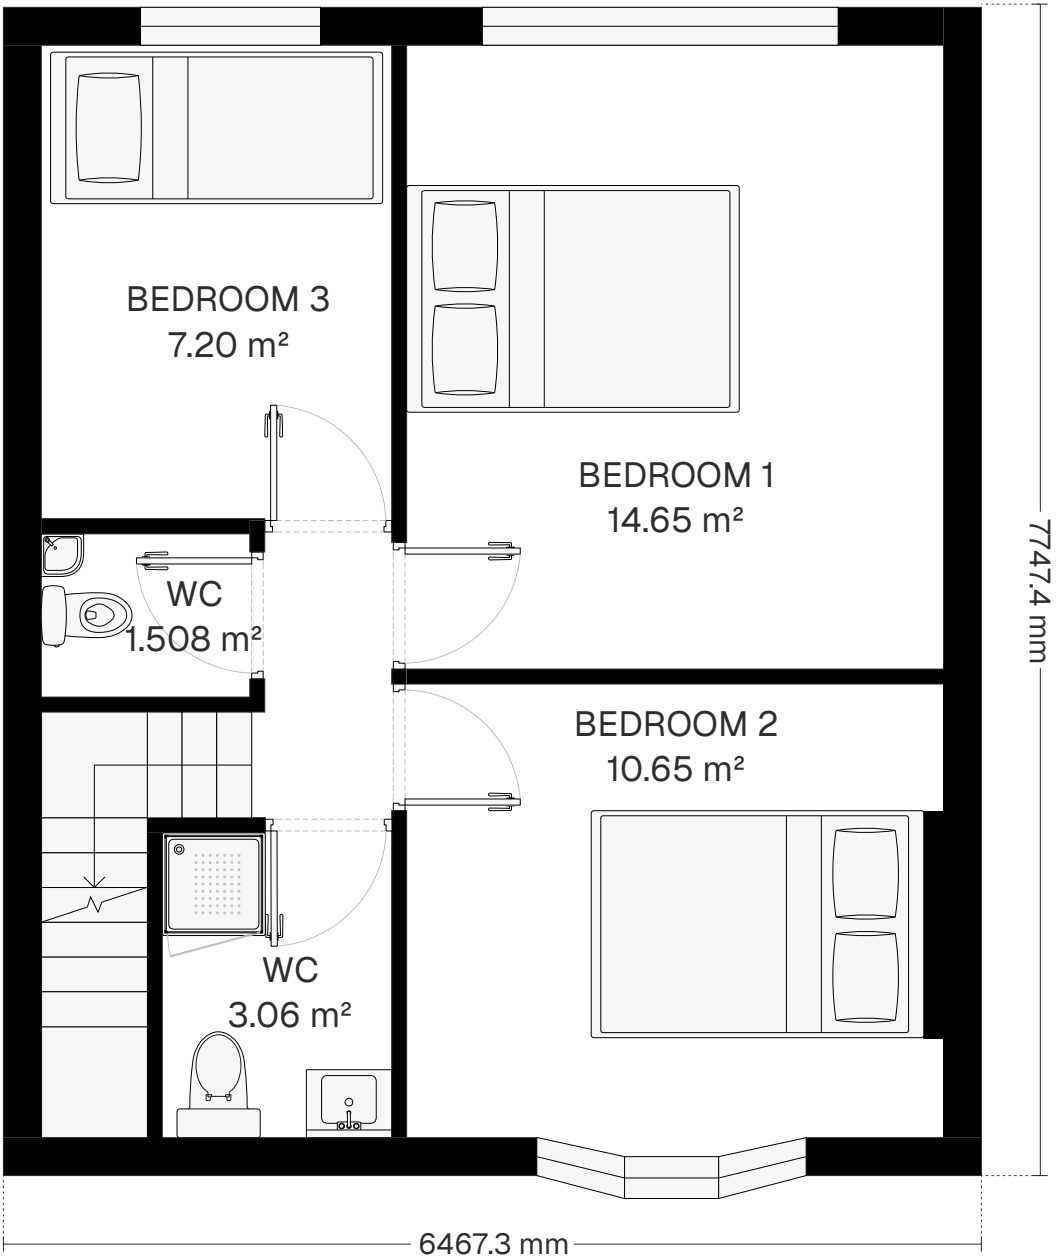

FIRST FLOOR


PROPOSED PLANS

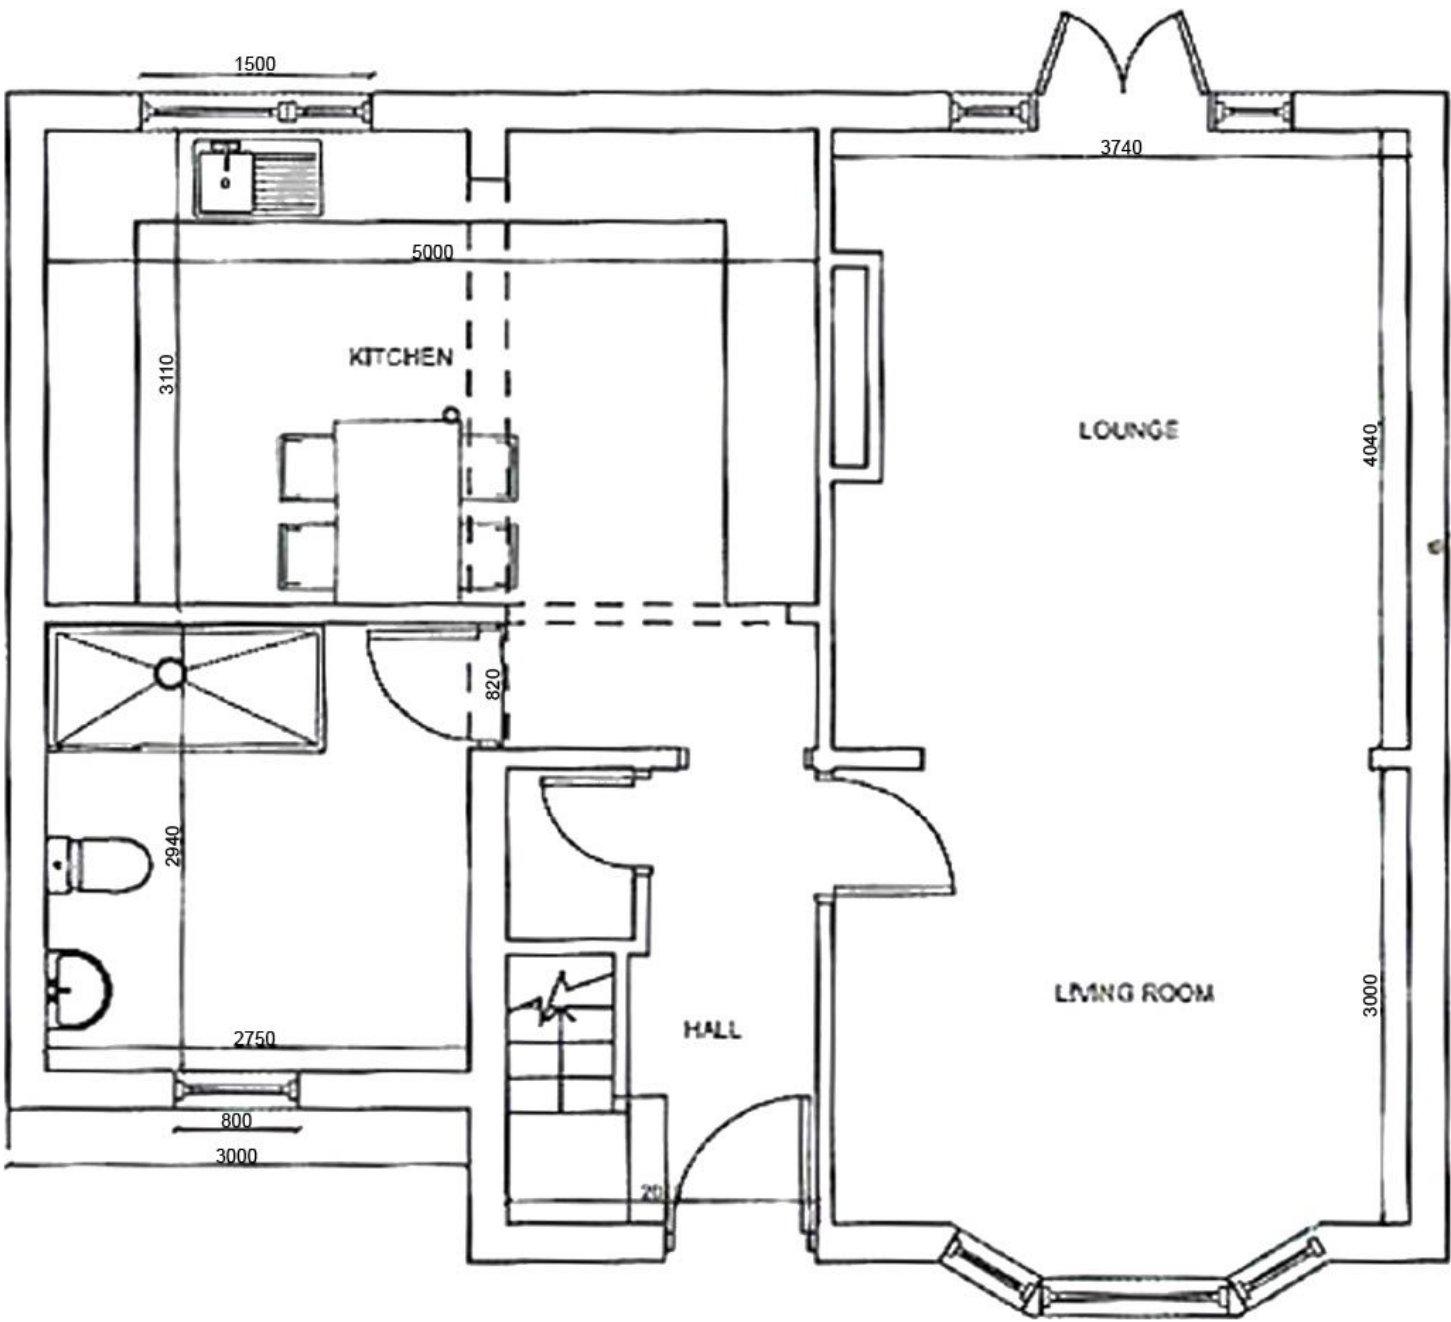

GROUND FLOOR




FIRST FLOOR

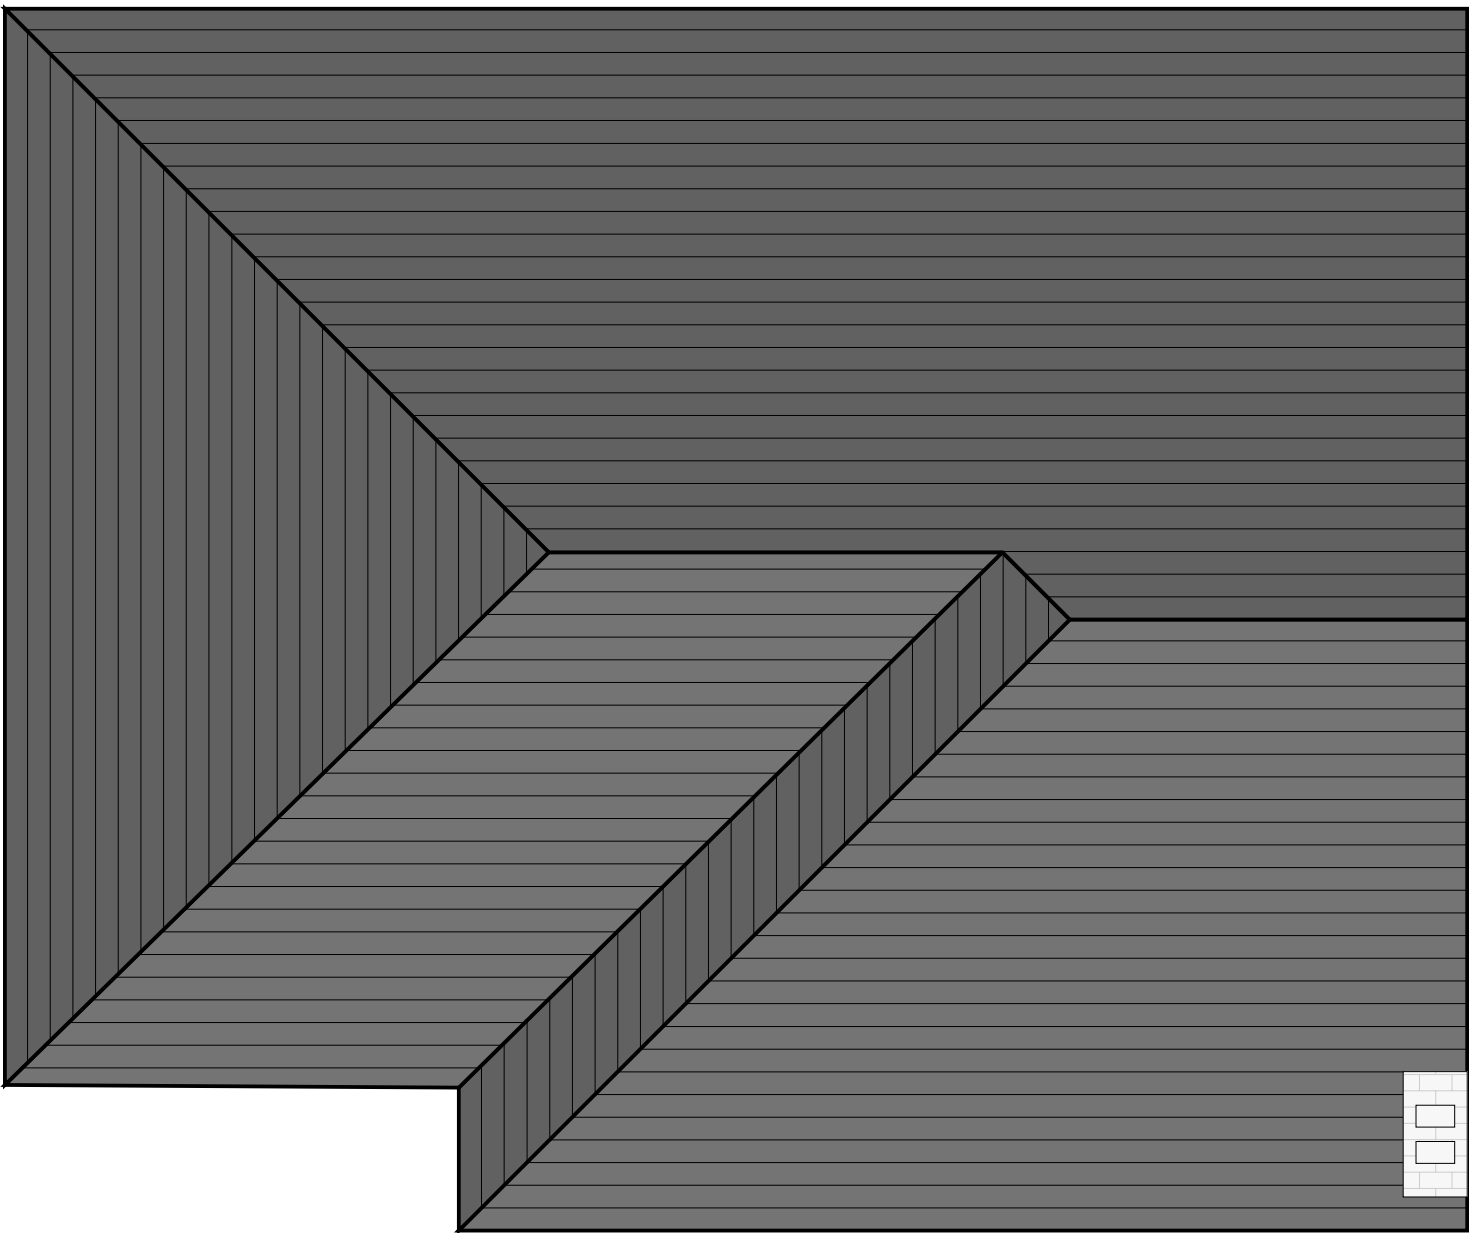

ROOF



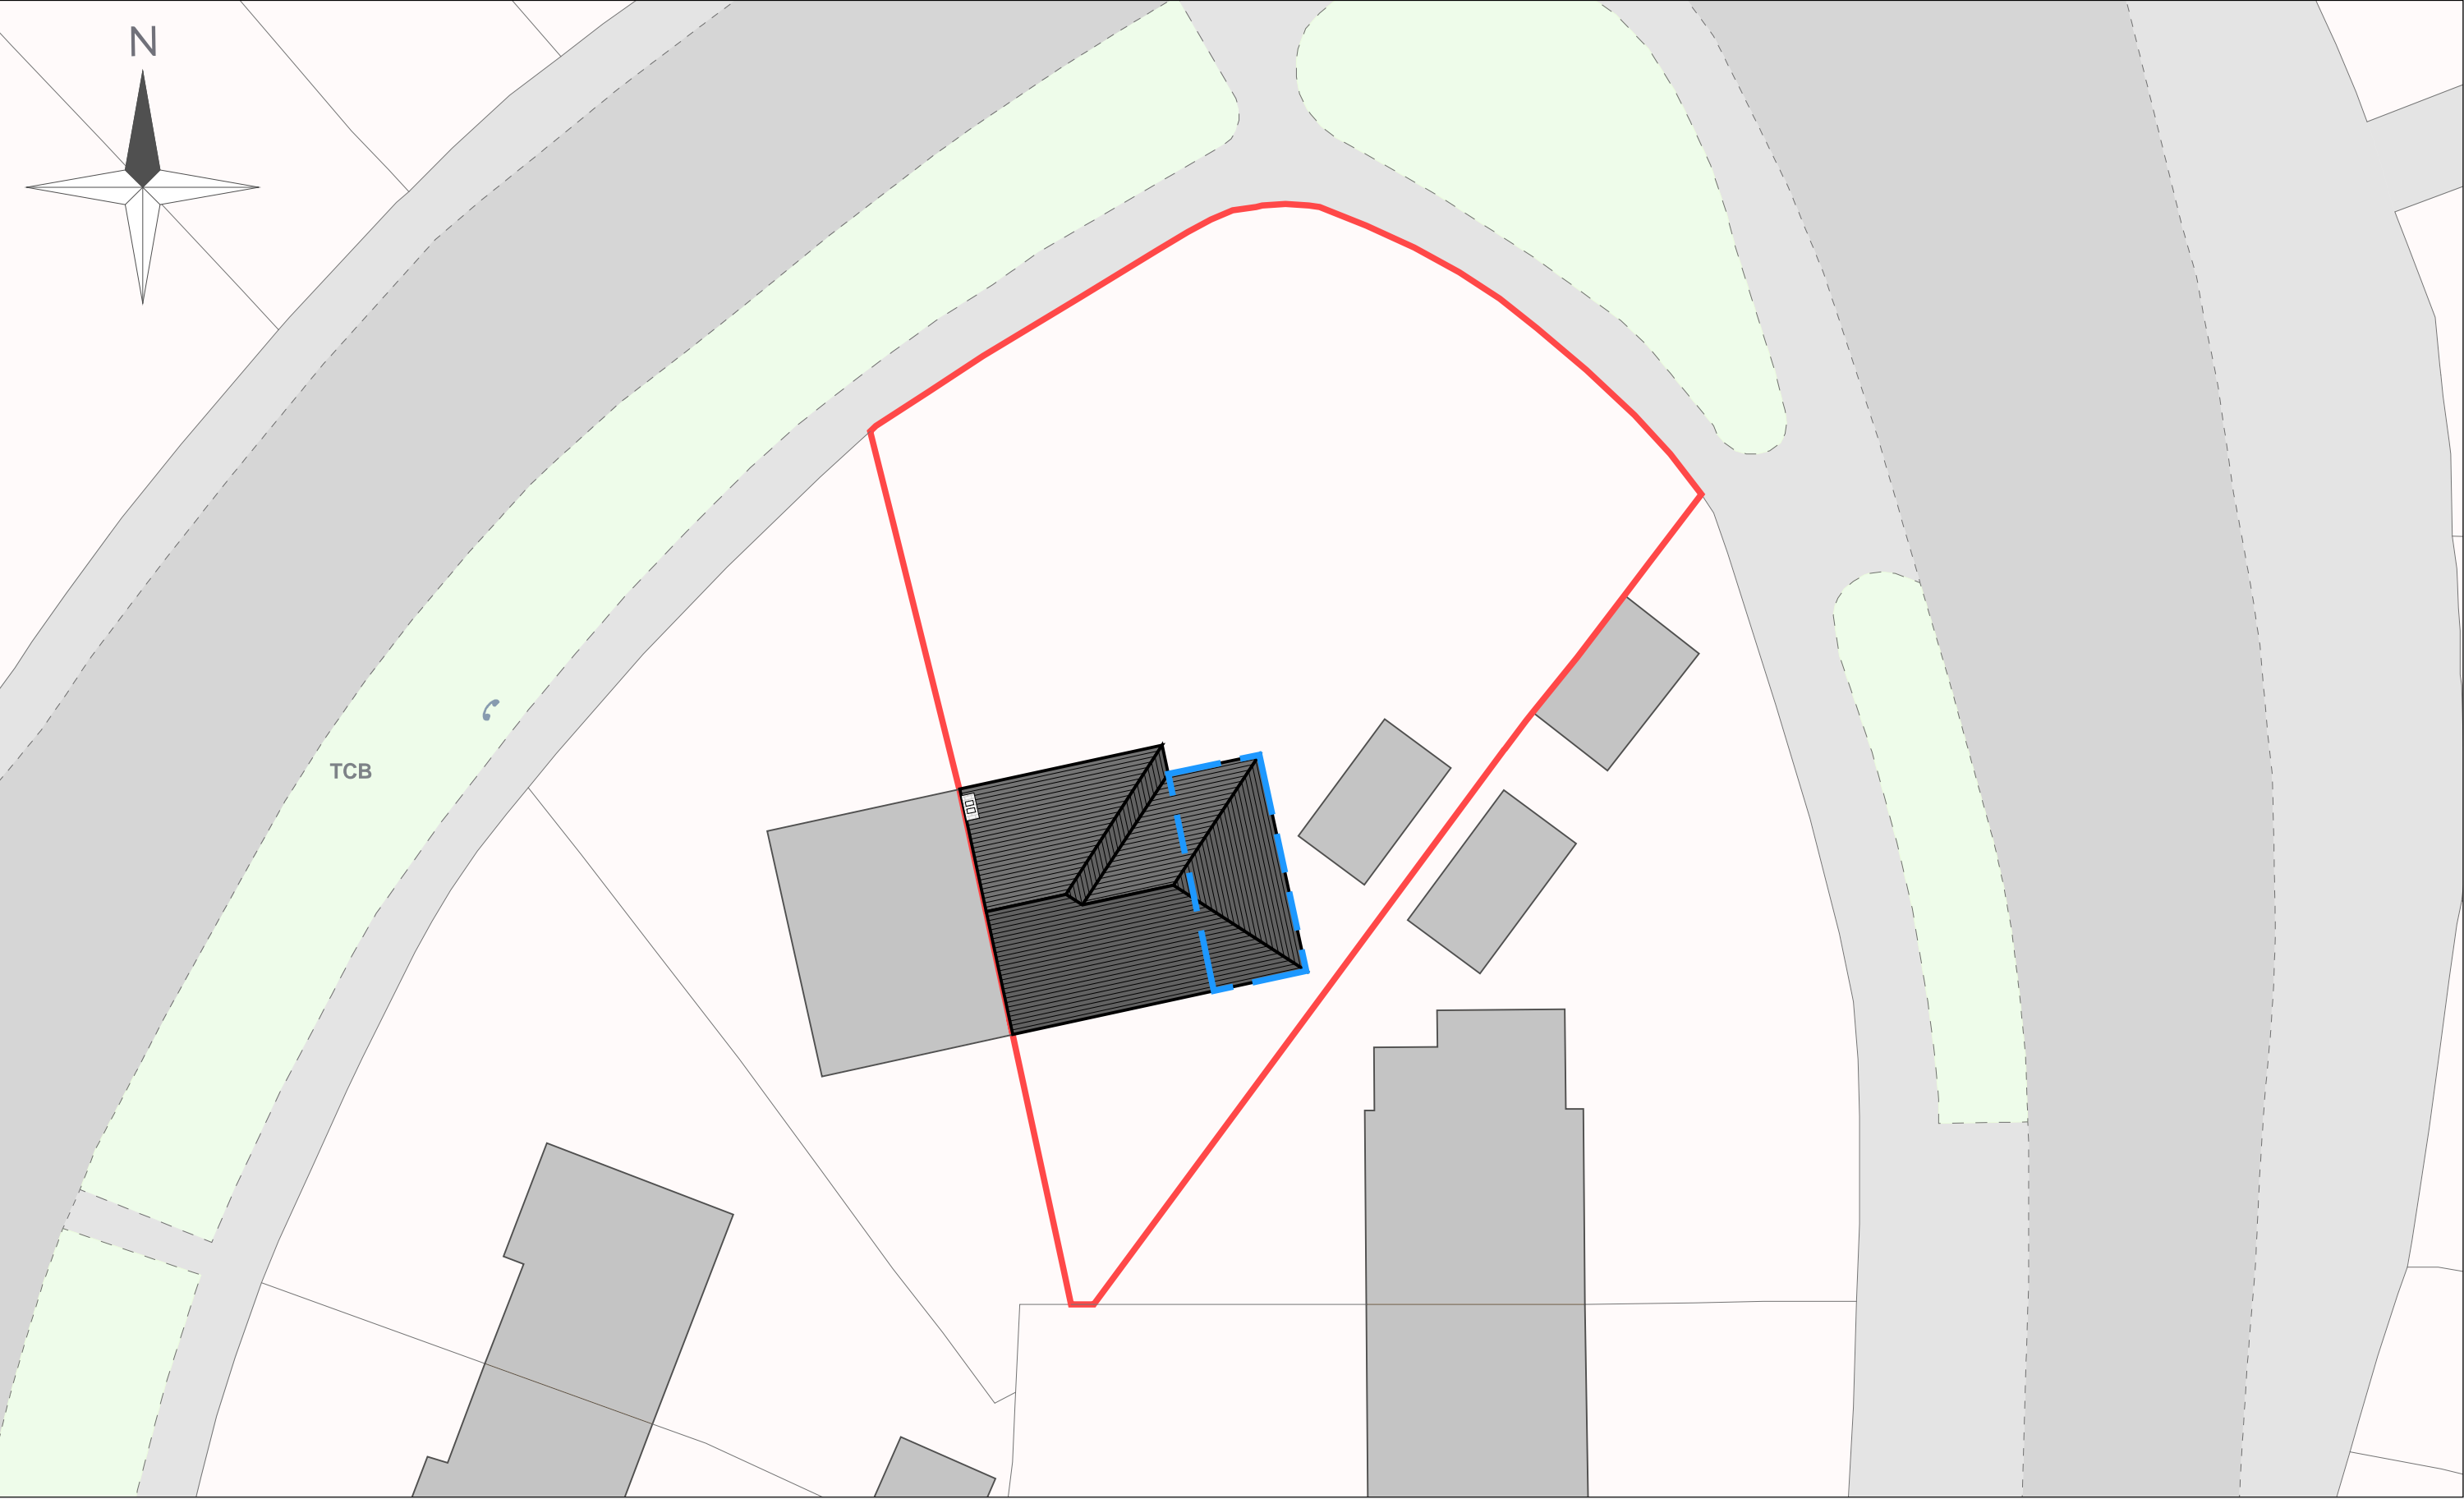

NOTE: The extension will create a first floor of the original single storey extension of the house and therefore will not take up any land on the site.

- Proposed extension area
- Site boundaries

Scale 1:200 @ A3
0 2 4 6 8 10 12 14 16 18 20 m
Projection: British National Grid
08 April 2026 17:04