

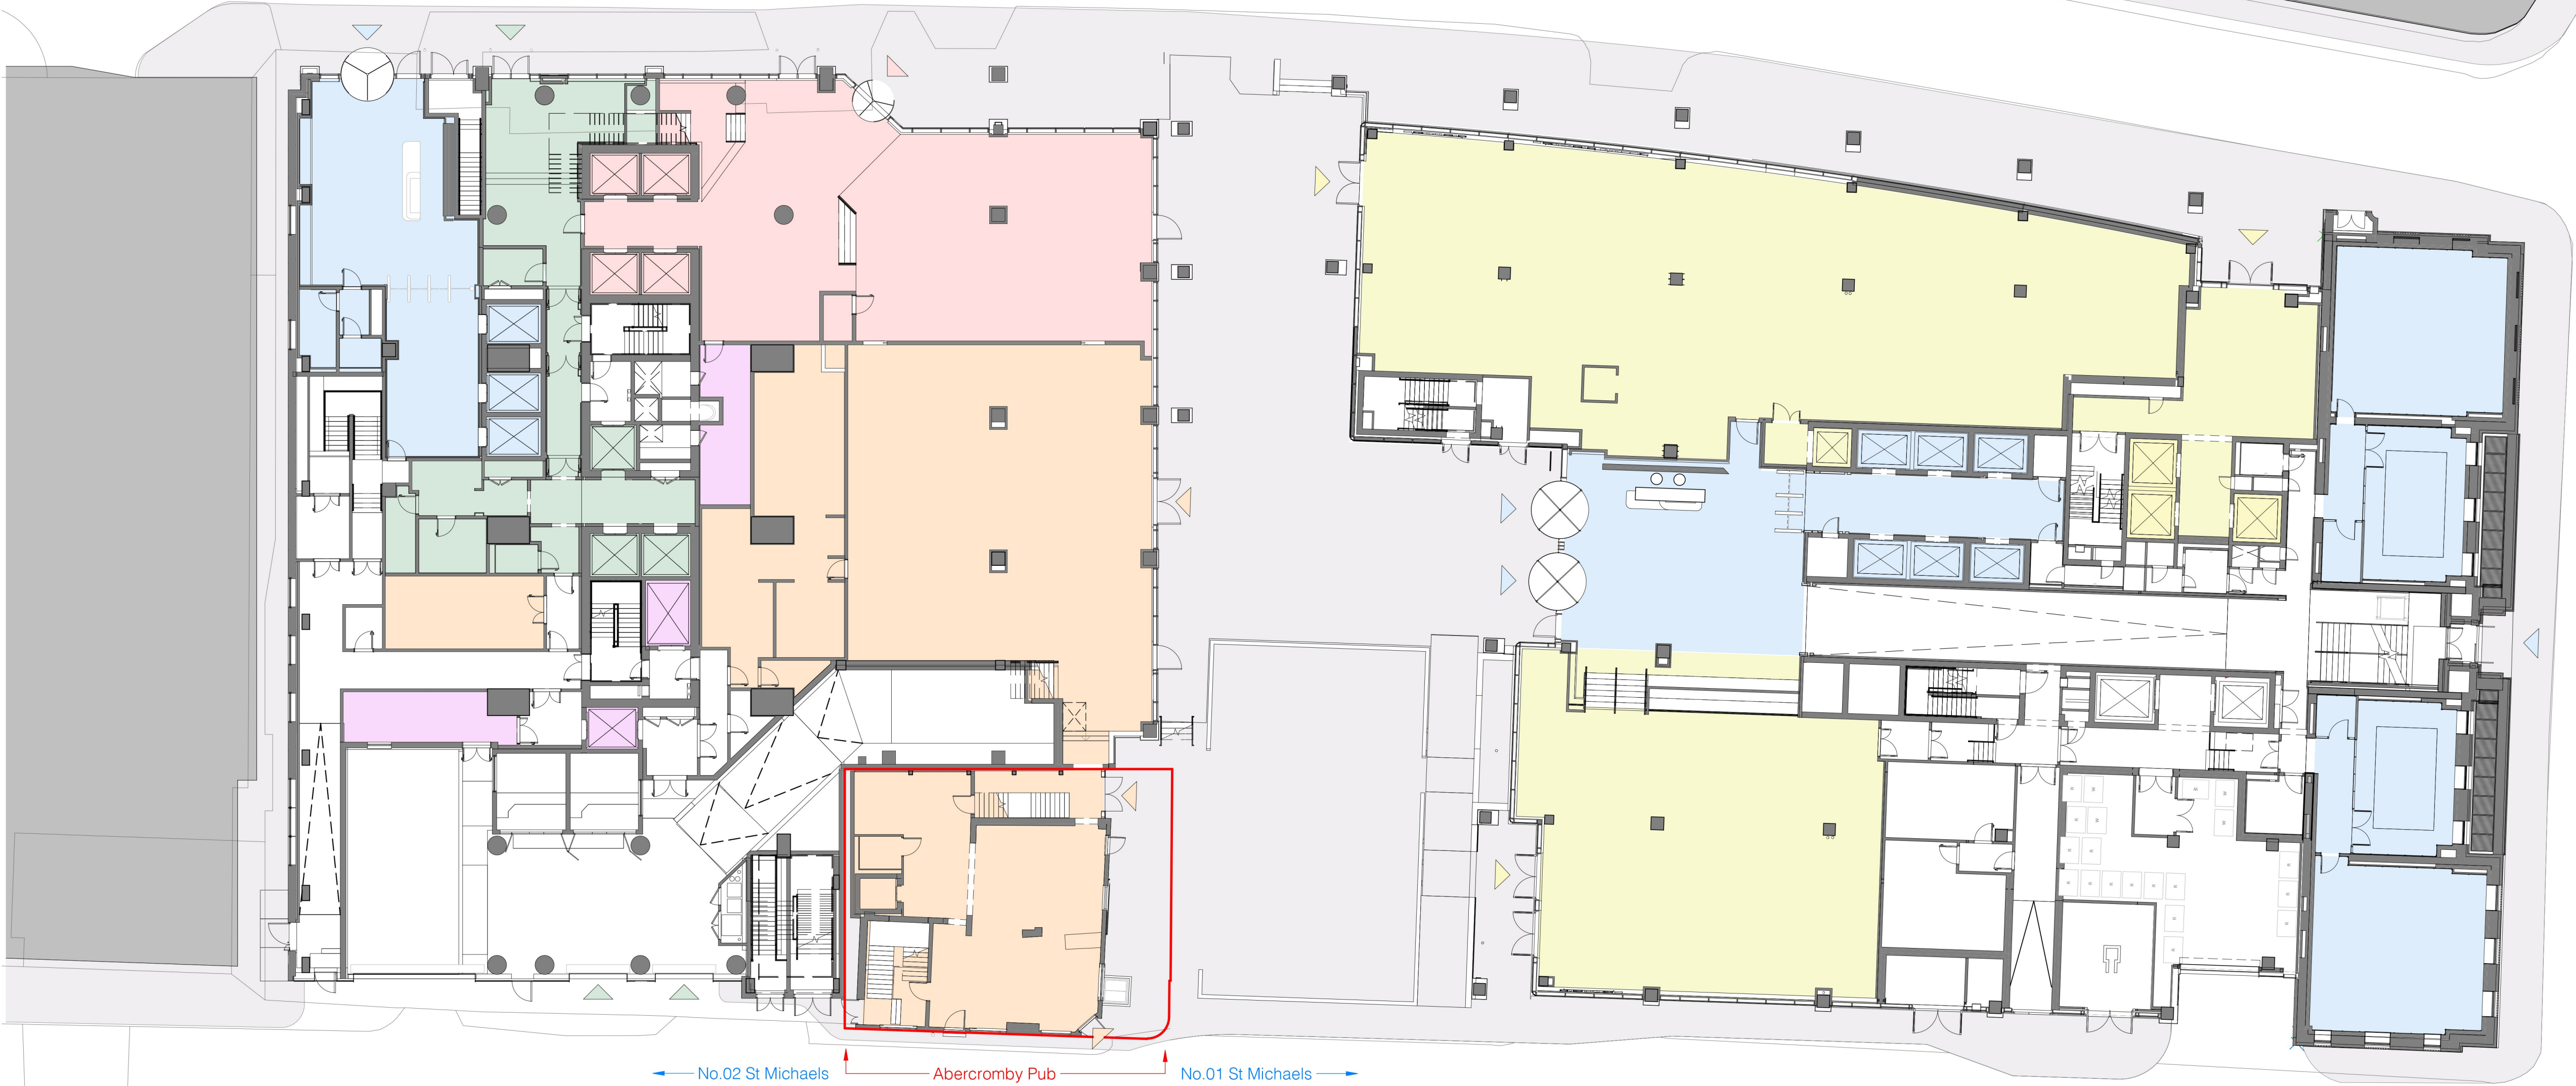


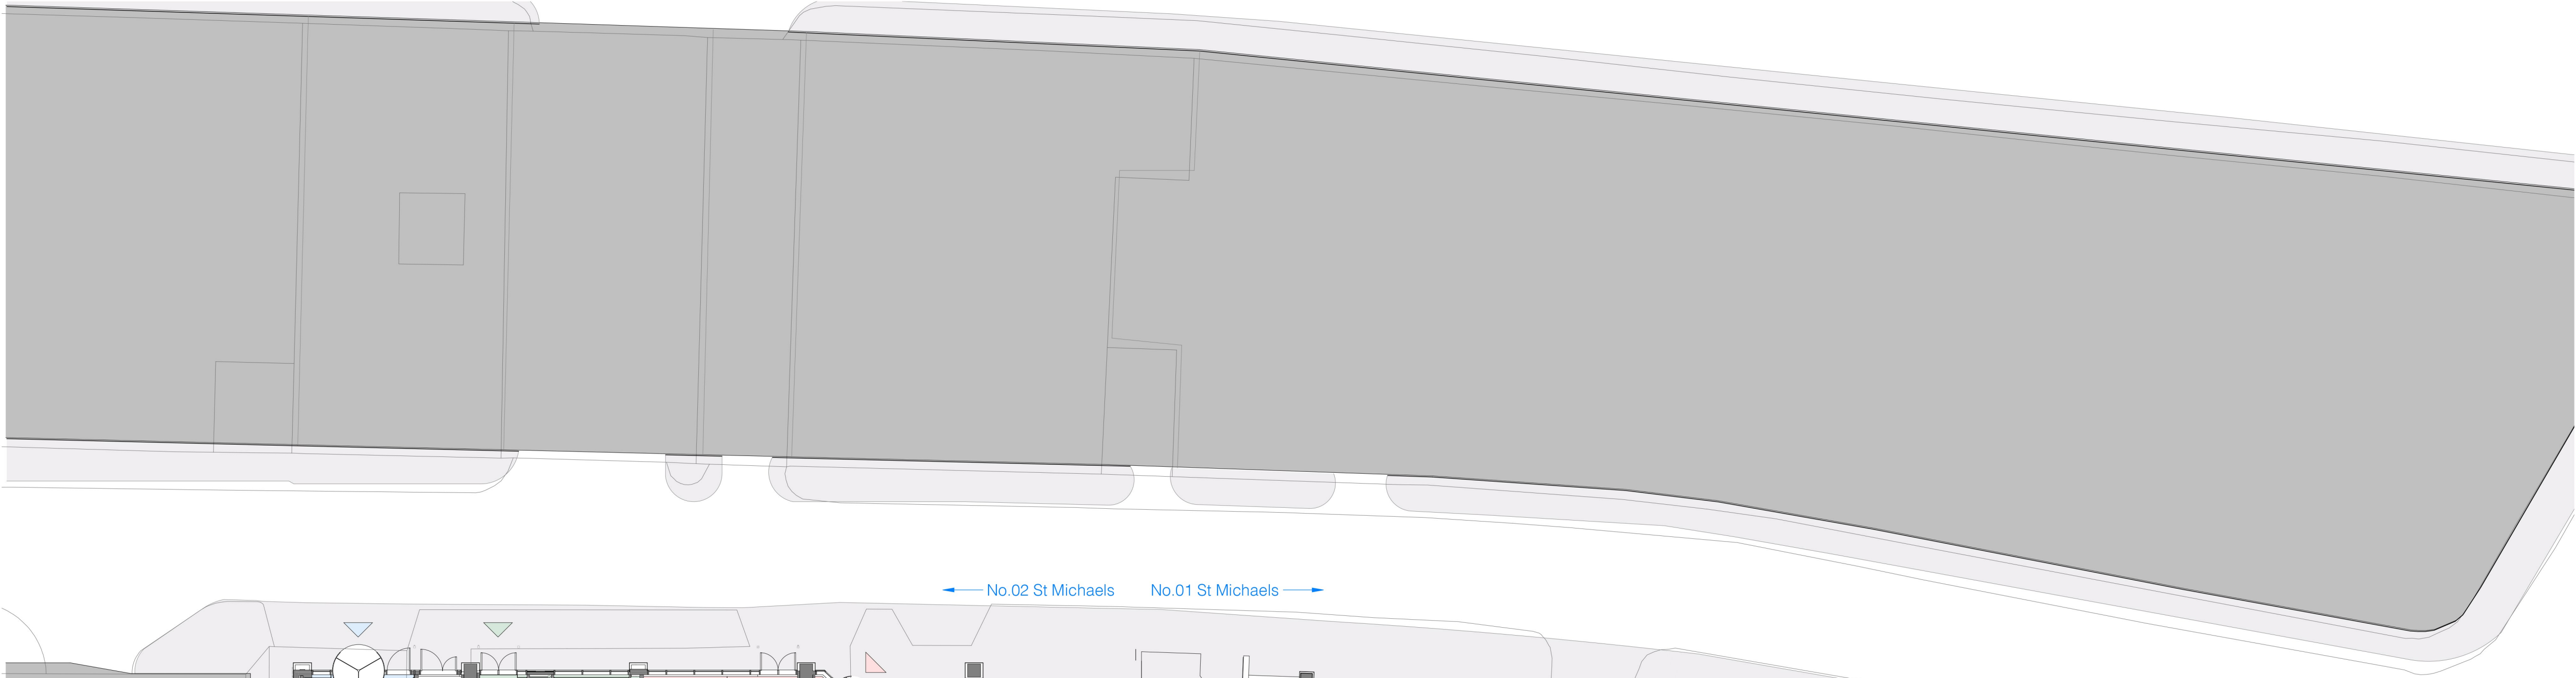

DO NOT SCALE
Work to annotated dimensions only. Read drawings in conjunction with relevant specification, Structural Engineers' and Services Engineers' drawings. Confirm all dimensions before commencement of any work on site or fabrication.

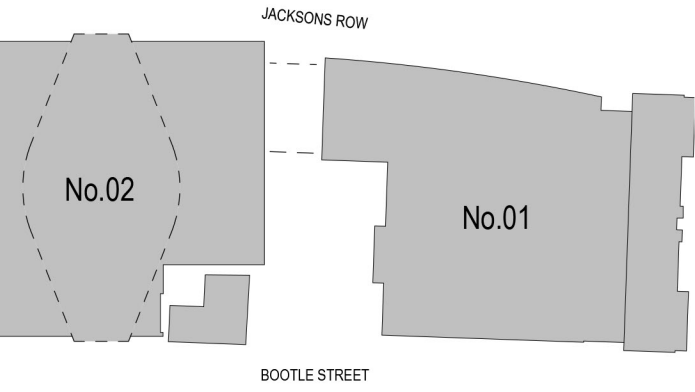

Building Uses Key

- Residential
- Hotel
- Office
- Retail
- Restaurant
- Hotel BOH




P6	Planning Submission Package	05.03.26
P5	Planning Draft Pack Issue	25.02.26
P4	DTM Full Pack Reissue	05.02.26
P3	Updated for Planning Draft	02.02.26
P2	Updated for Planning Draft	21.01.26
P1	First Issue	05.08.24
Rev:	Details:	Date:

client:
S.T.M.
project:
Abercromby Pub
job number:
0662
status:
Stage 3

title:
Site Plan
scale:
@ A1 / @ A3
drawing number:
20100

current revision date:
05.03.26
revision:
P6

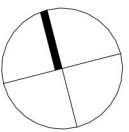

SGI Studios
1 Kelso Place
Manchester M15 4LE
t: +44(0)161 832 9842
e: mail@hodderandpartners.com
w: www.hodderandpartners.com

hodder+partners