



PROPOSED REAR EXTENSION & ALTERATIONS, 194 Wythenshawe Road, Northenden, Manchester.

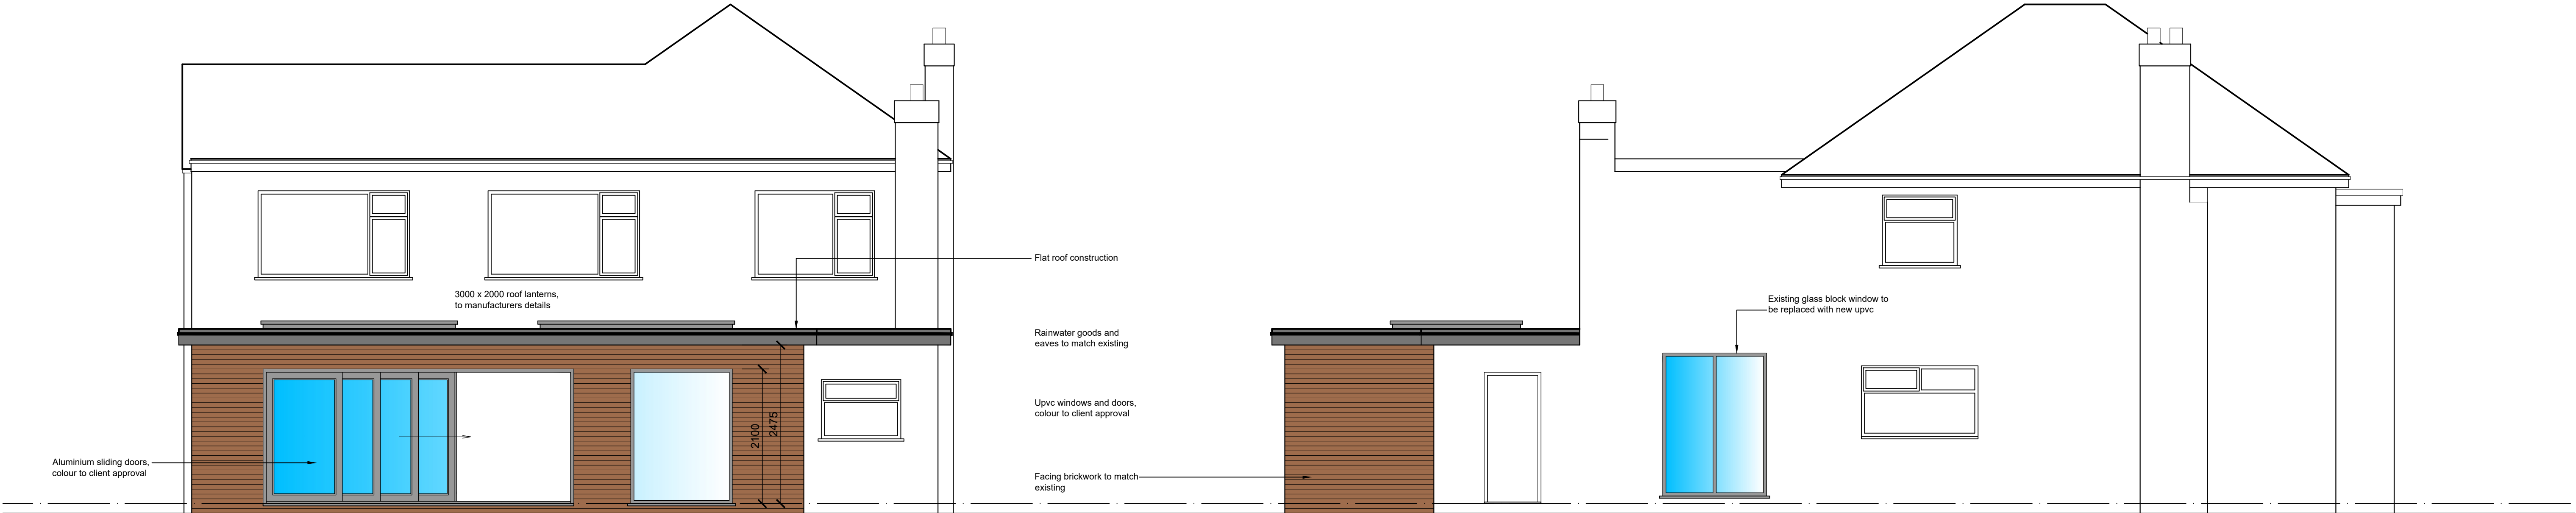


PROPOSED REAR ELEVATION

PROPOSED GABLE ELEVATION

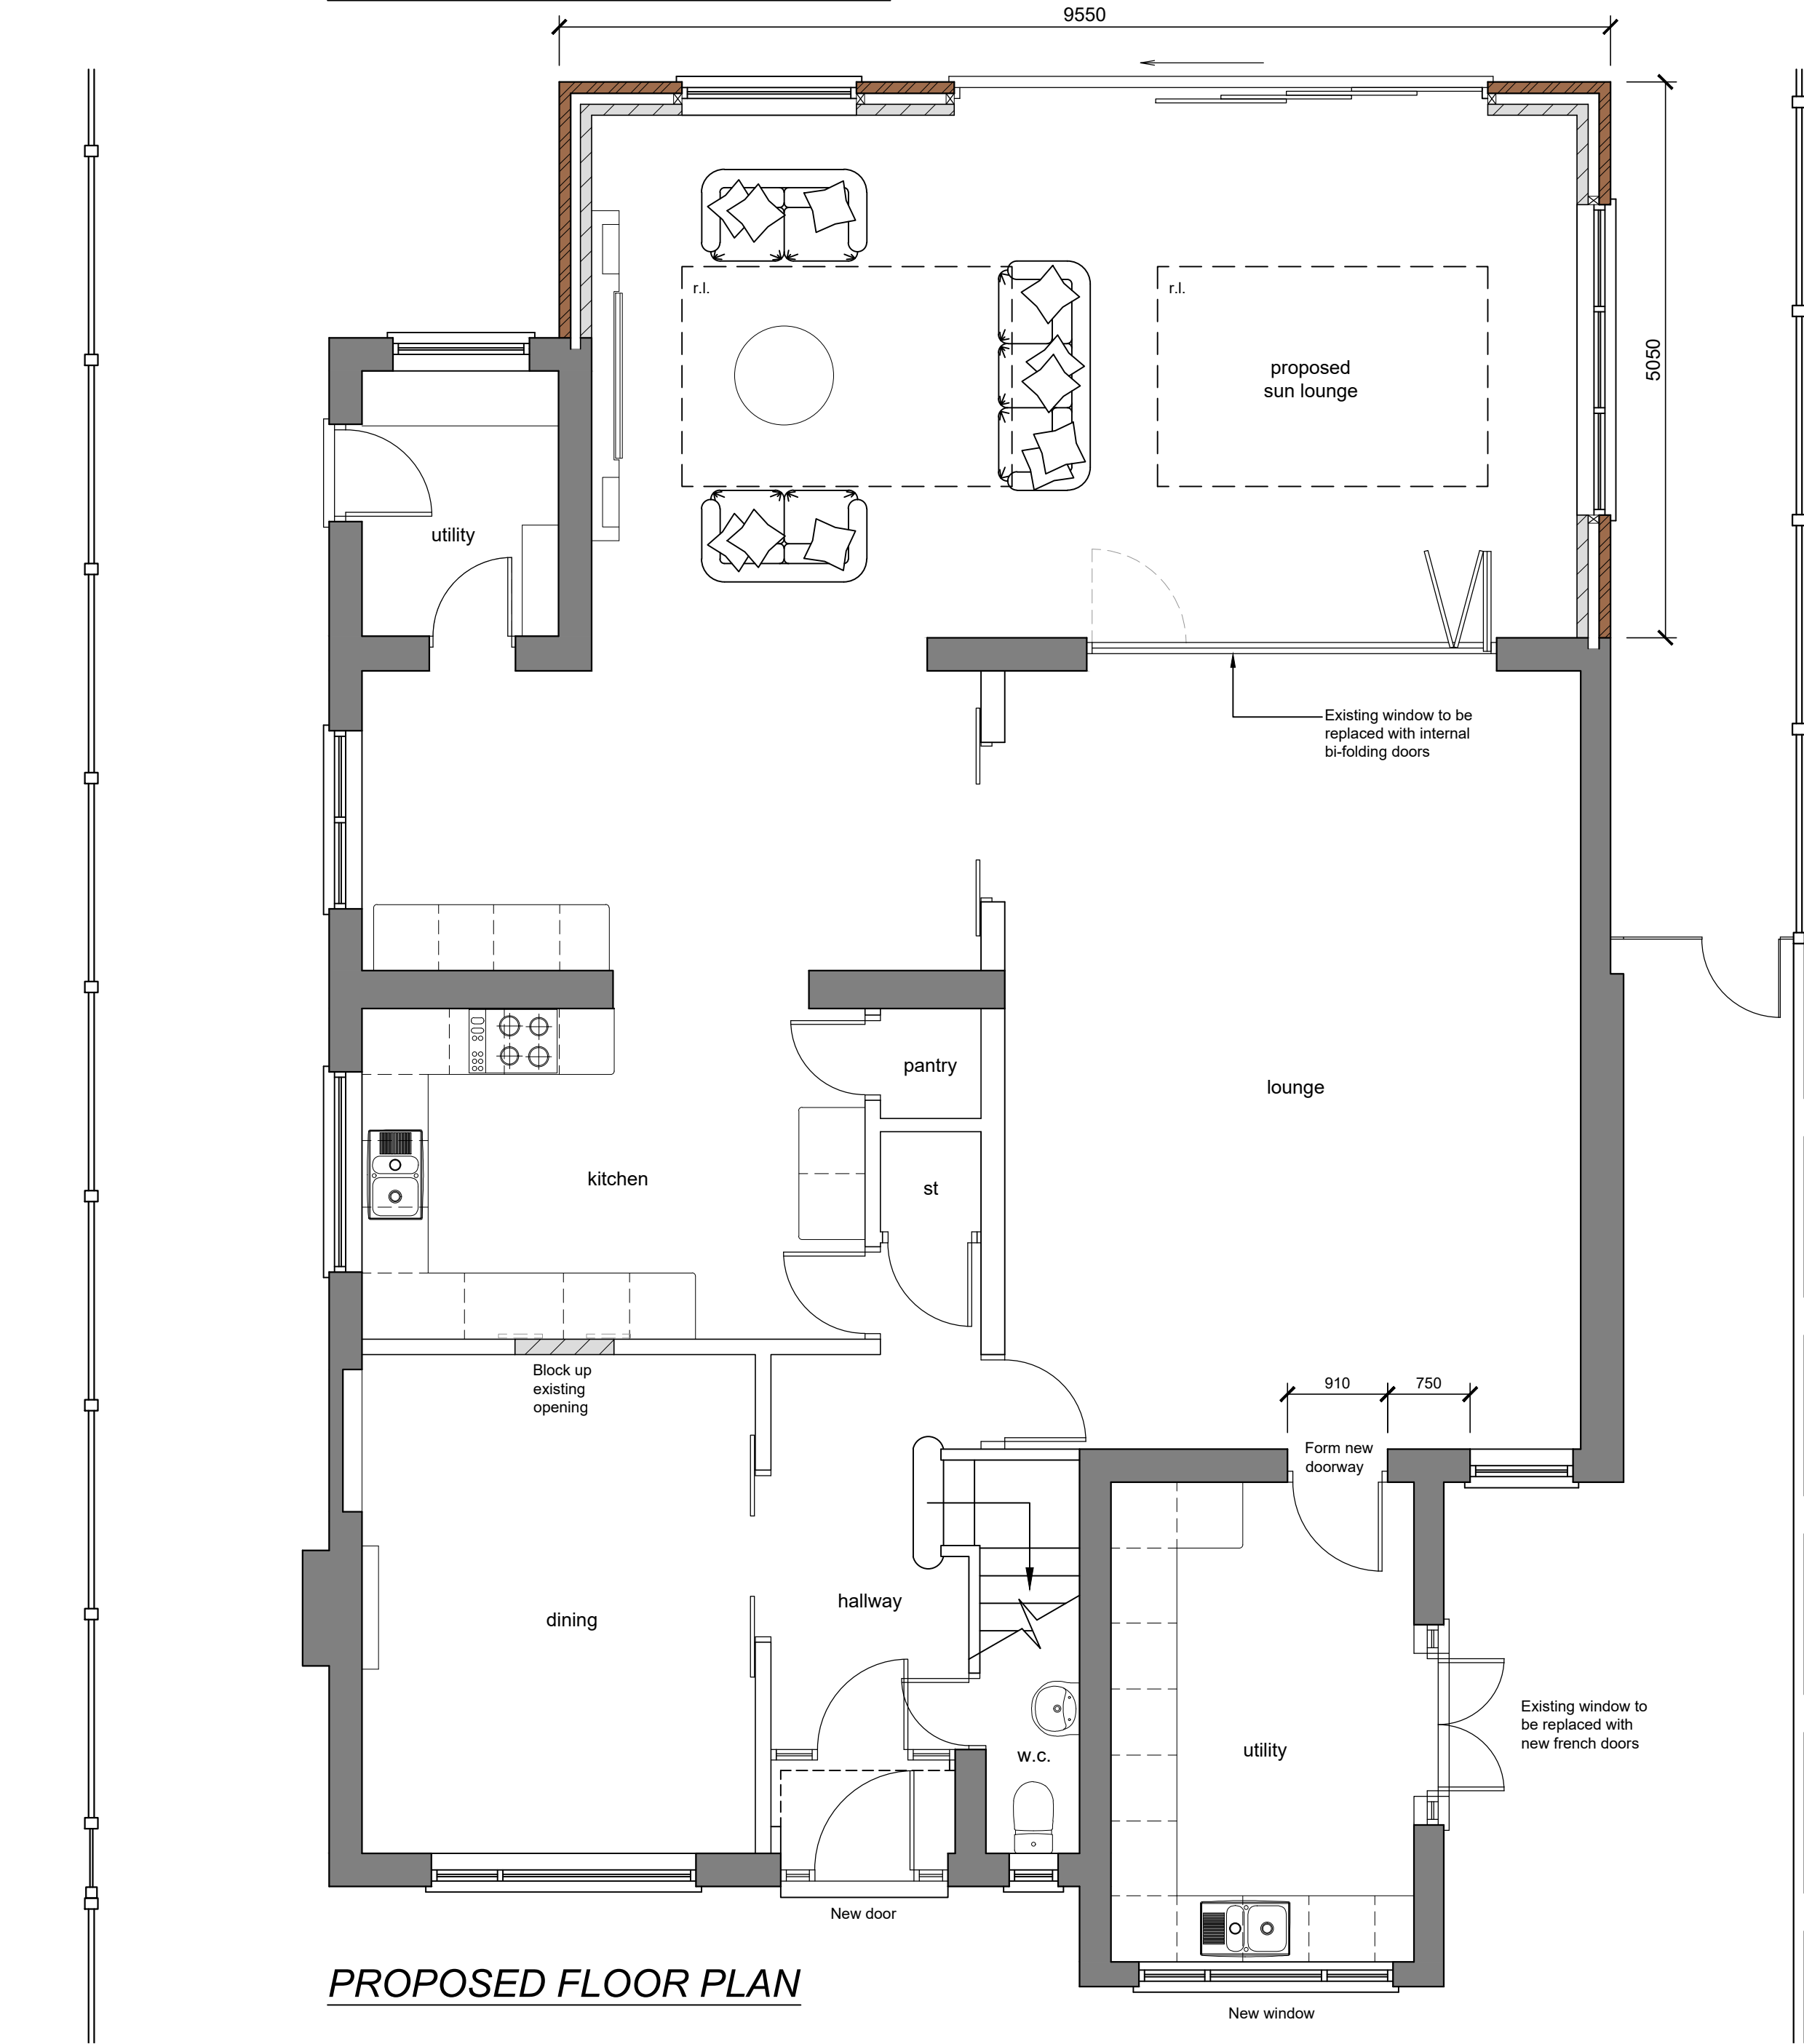

PROPOSED FLOOR PLAN

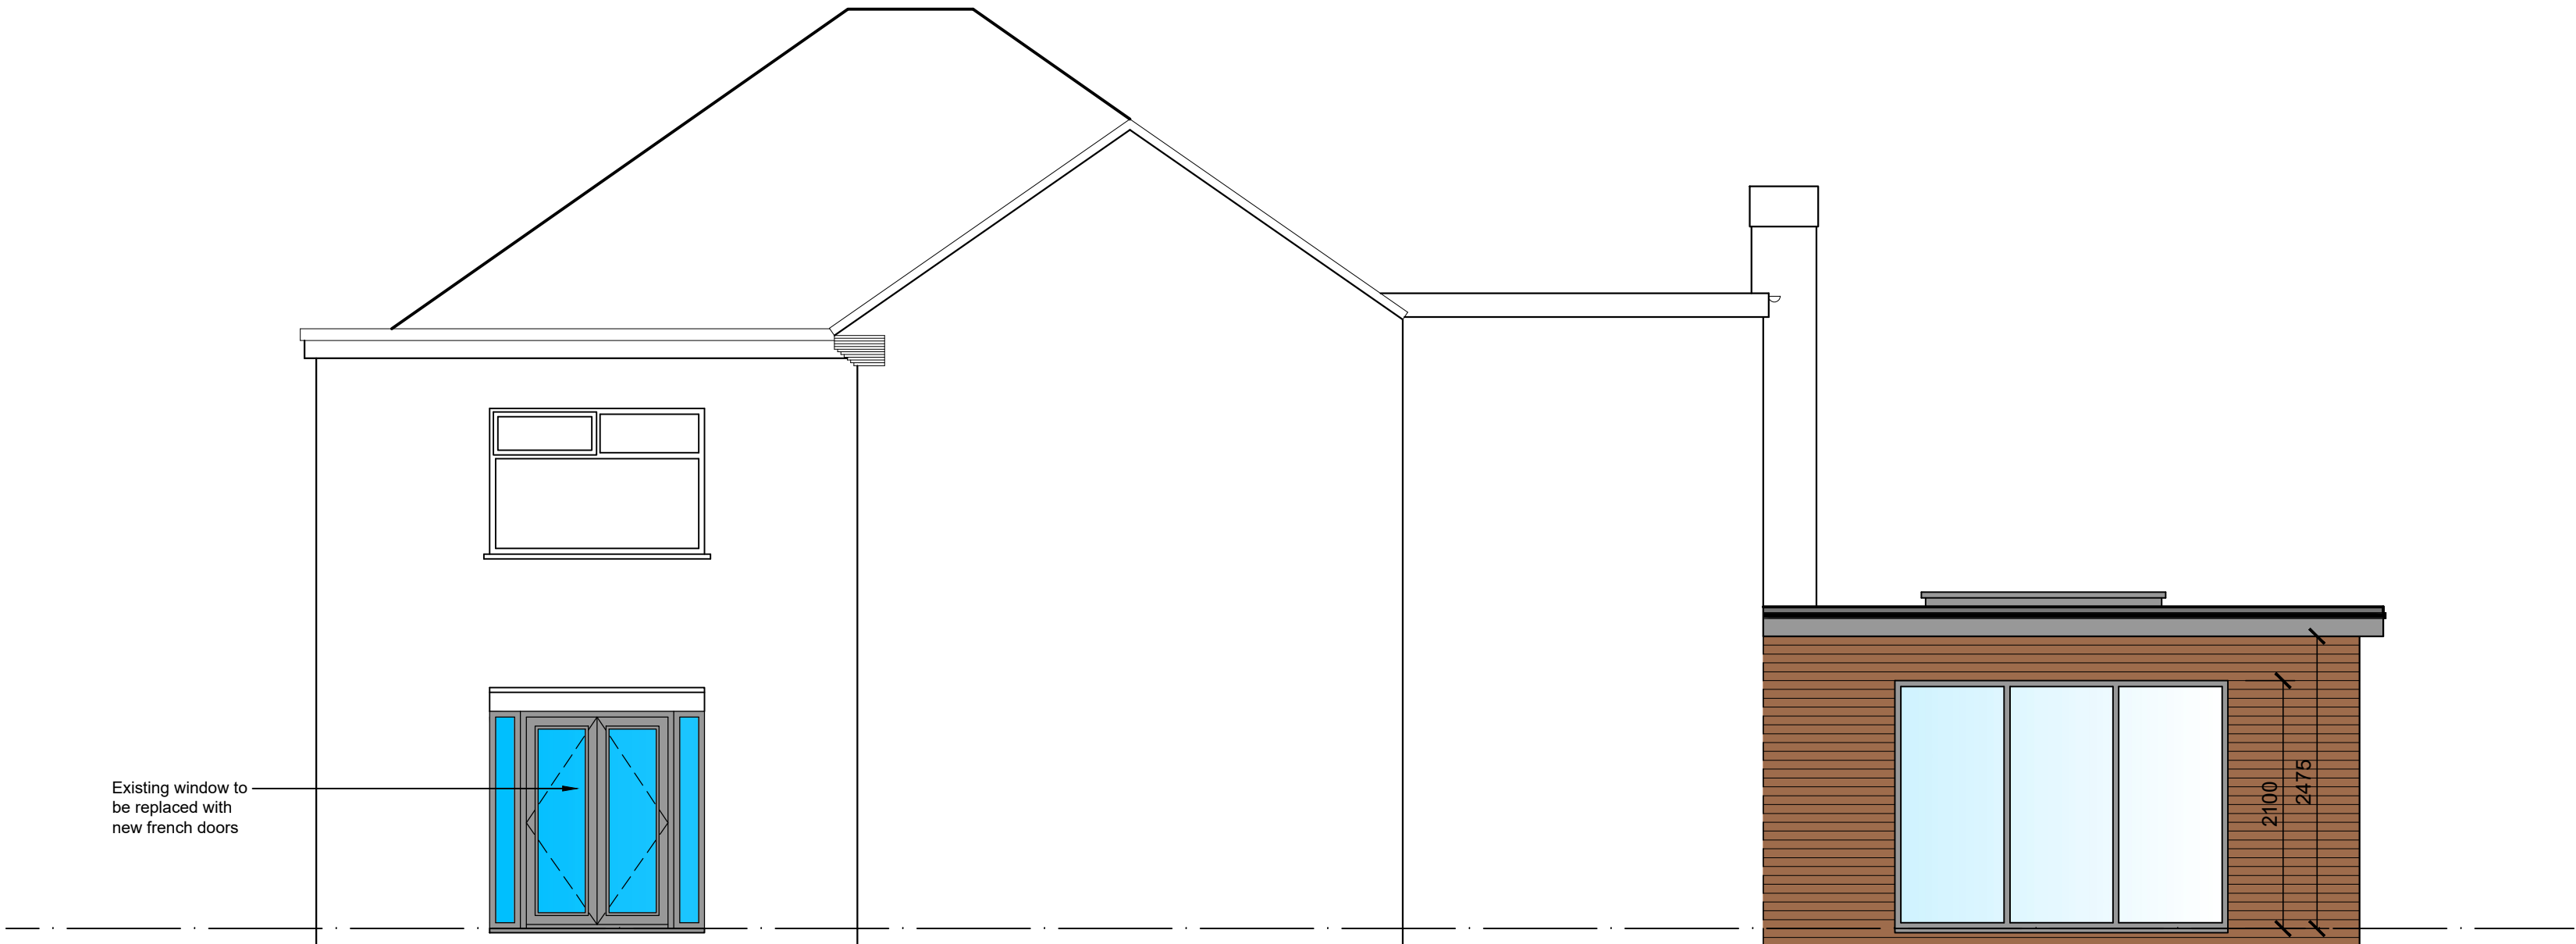

PROPOSED GABLE ELEVATION



PLANNING

P3	09-04-26	Planning issue			DLM
P2	26-03-26	Preliminary issue			DLM
P1	17-03-26	Preliminary issue			DLM
Rev	Date	Detail			By
 Creating Spaces for Better Living M 07921 826 274 T 01942 933 634 E codesignservices@hotmail.co.uk (Trading from 2nd Floor, 194 Wythenshawe Road, Northenden, Manchester M20 6DQ) CONCISE ARCHITECTURAL DESIGN SERVICES					
Contractor					
Client					
MRS P.A. PRASHAR					
Project Title					
PROPOSED REAR EXTENSION AND ALTERATIONS					
194 WYTHENSHAW ROAD, NORTHENDEN, MANCHESTER					
Drawing Title					
PROPOSED PLAN AND ELEVATIONS					
Scale		Date	Design	CAD	Checked
1:50 @ A1		March 2026			
Drawing No.			2619-02		Rev P3
Base Dwg xref.					
© Concise Architectural Design Services			13/04/2026 15:55:31		