



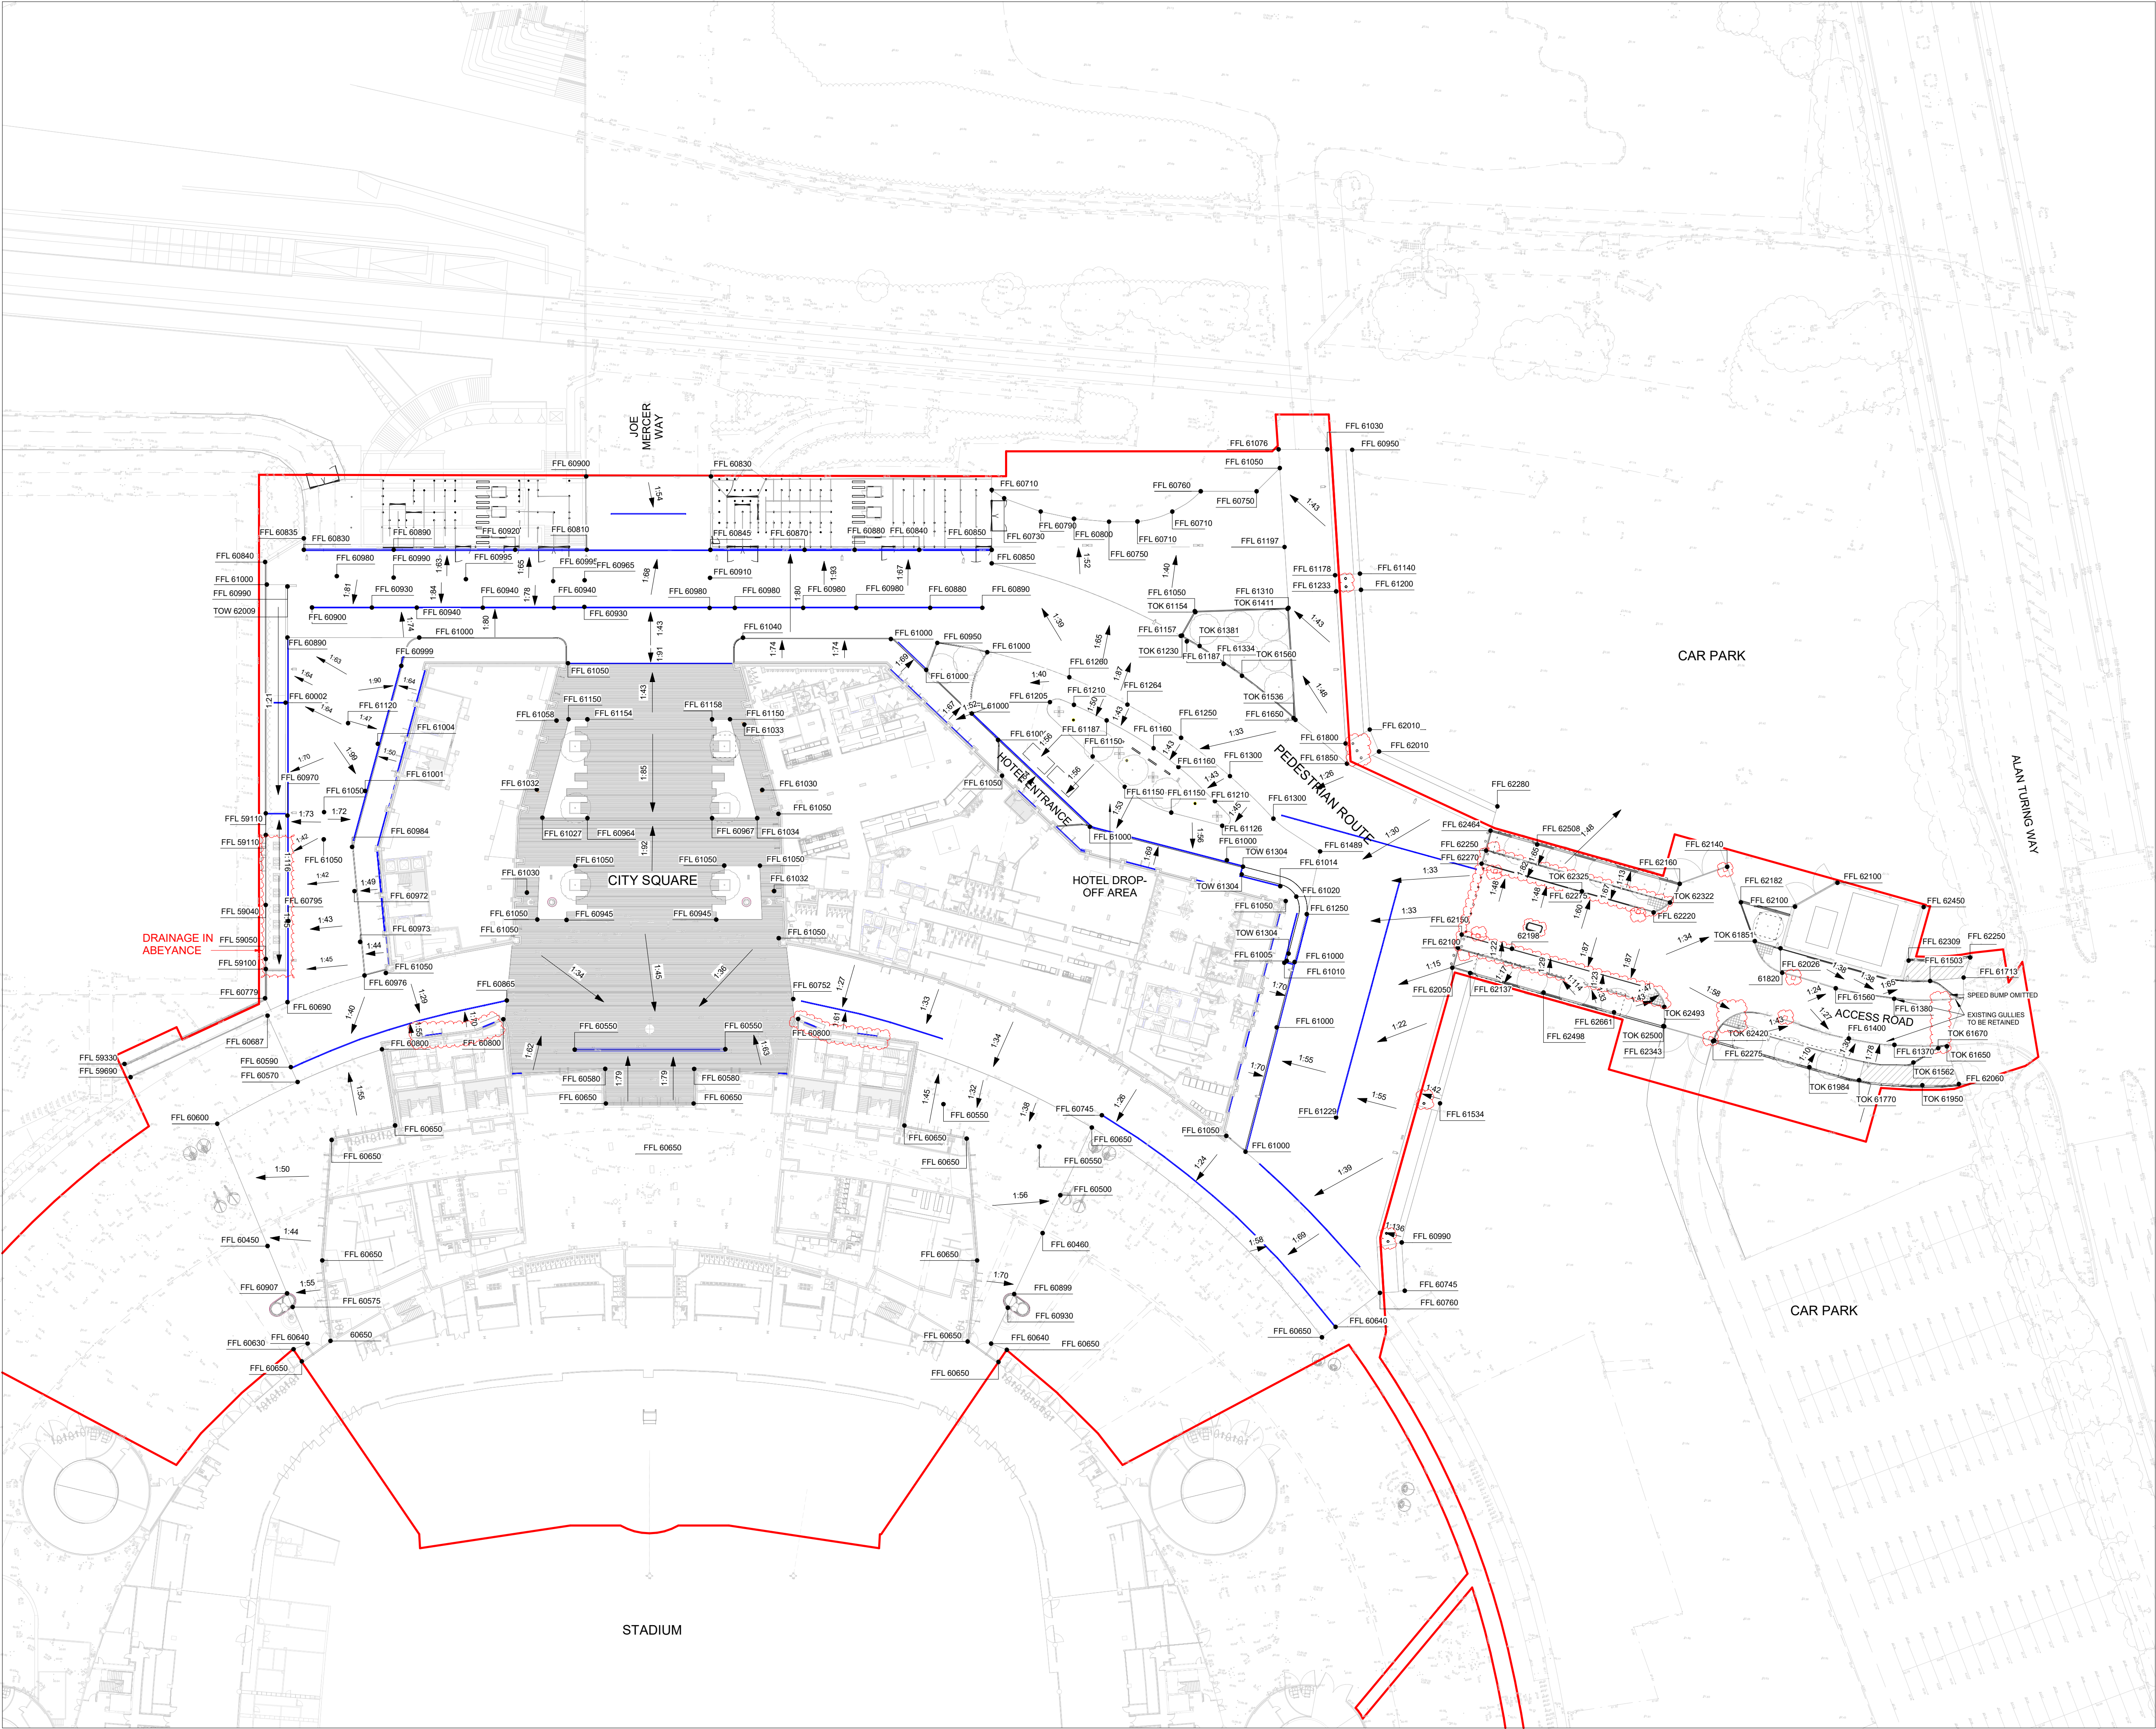

REVISIONS		
REV	DATE	DESCRIPTION
P00	28.05.23	ISSUED FOR STAGE 4
P01	14.07.23	ISSUED FOR STAGE 4
P02	20.07.23	DISCIPLINE CHANGED FROM "A" TO "L"
P03	12.01.24	ISSUED FOR STAGE 4 UPDATE
P04	02.02.24	ISSUED FOR STAGE 4 UPDATE
C01	01.05.24	ISSUED FOR CONSTRUCTION
C02	30.07.24	ISSUED FOR CONSTRUCTION - DRAINAGE UPDATE
C03	10.01.25	ISSUED FOR CONSTRUCTION

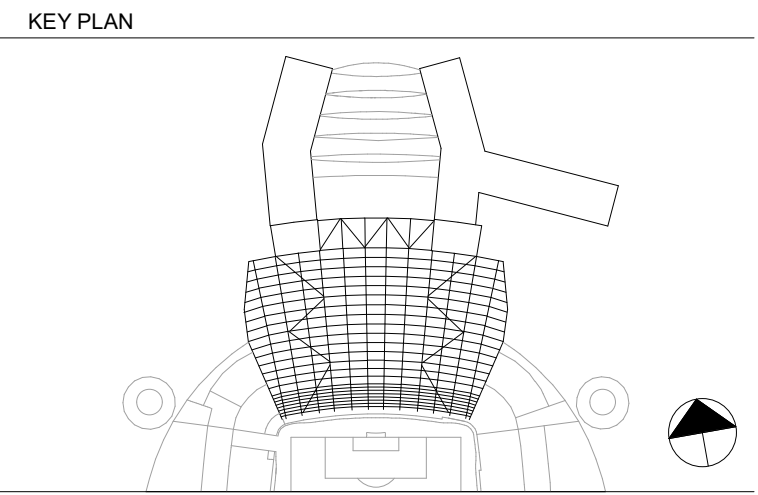

- KEY
- PROJECT PLANNING BOUNDARY
 - EXT-801 CHANNEL DRAIN - TYPE 1
 - EXT-815 DRAINAGE GULLY - TYPE1
 - EXT-819 DRAINAGE GULLY - TYPE 2
 - EXT-821 DRAINAGE GULLY - TYPE 3
 - EXT-823 HOPPER WELL GRILLE
 - FFL XX.XX FINISH FLOOR LEVEL
 - 1:XX FALL

NOTE: DRAINAGE DESIGN REFER TO CIVIL ENGINEER'S DRAINAGE STRATEGY



© COPYRIGHT. ALL RIGHTS RESERVED
 THIS WORK IS COPYRIGHT AND CANNOT BE REPRODUCED OR COPIED IN ANY FORM OR BY ANY OTHER MEANS (GRAPHIC, ELECTRONIC OR MECHANICAL, INCLUDING PHOTOCOPYING), WITHOUT THE WRITTEN PERMISSION OF POPULOUS. ANY LICENSE, EXPRESS OR IMPLIED, TO USE THIS DOCUMENT FOR ANY PURPOSE WHATSOEVER IS RESTRICTED TO THE TERMS OF THE AGREEMENT OR IMPLIED AGREEMENT BETWEEN POPULOUS AND THE INSTRUCTING PARTY.
 USE FIGURED DIMENSIONS IN PREFERENCE TO SCALED. CHECK ALL DIMENSIONS ON SITE BEFORE FABRICATION OR SETTING OUT.

ARCHITECT
POPULOUS
 14 BLADES COURT | DEODAR ROAD | LONDON | SW15 2NU | UNITED KINGDOM
 TELEPHONE +44 (0)20 8874 7566 FACSIMILE +44 (0)20 8874 7470
 ALL PRODUCTION & INTELLECTUAL PROPERTY RIGHTS RESERVED © POPULOUS 2009

PROJECT NAME
MCFC - NORTH EXPANSION
 DRAWING TITLE
**LANDSCAPE
 GRADING AND DRAINAGE PLAN
 LEVEL 00**

STATUS		RIBA STAGE		PROJECT NO.			
A5		5		4348			
DATE		SCALE		SIZE			
26/05/23		1 : 500		A1			
DRAWN	CHECKED	APPROVED					
SA	TJ	MT					
PROJECT	ORIGIN	ZONE	LEVEL	TYPE	ROLE	DRAWING	REV
NSE-POP-ZZ- 00 -DP- L - 000603							C0