


Builder's Work Colour Code Key

New Fixed/Building Element

Demolished Building Element

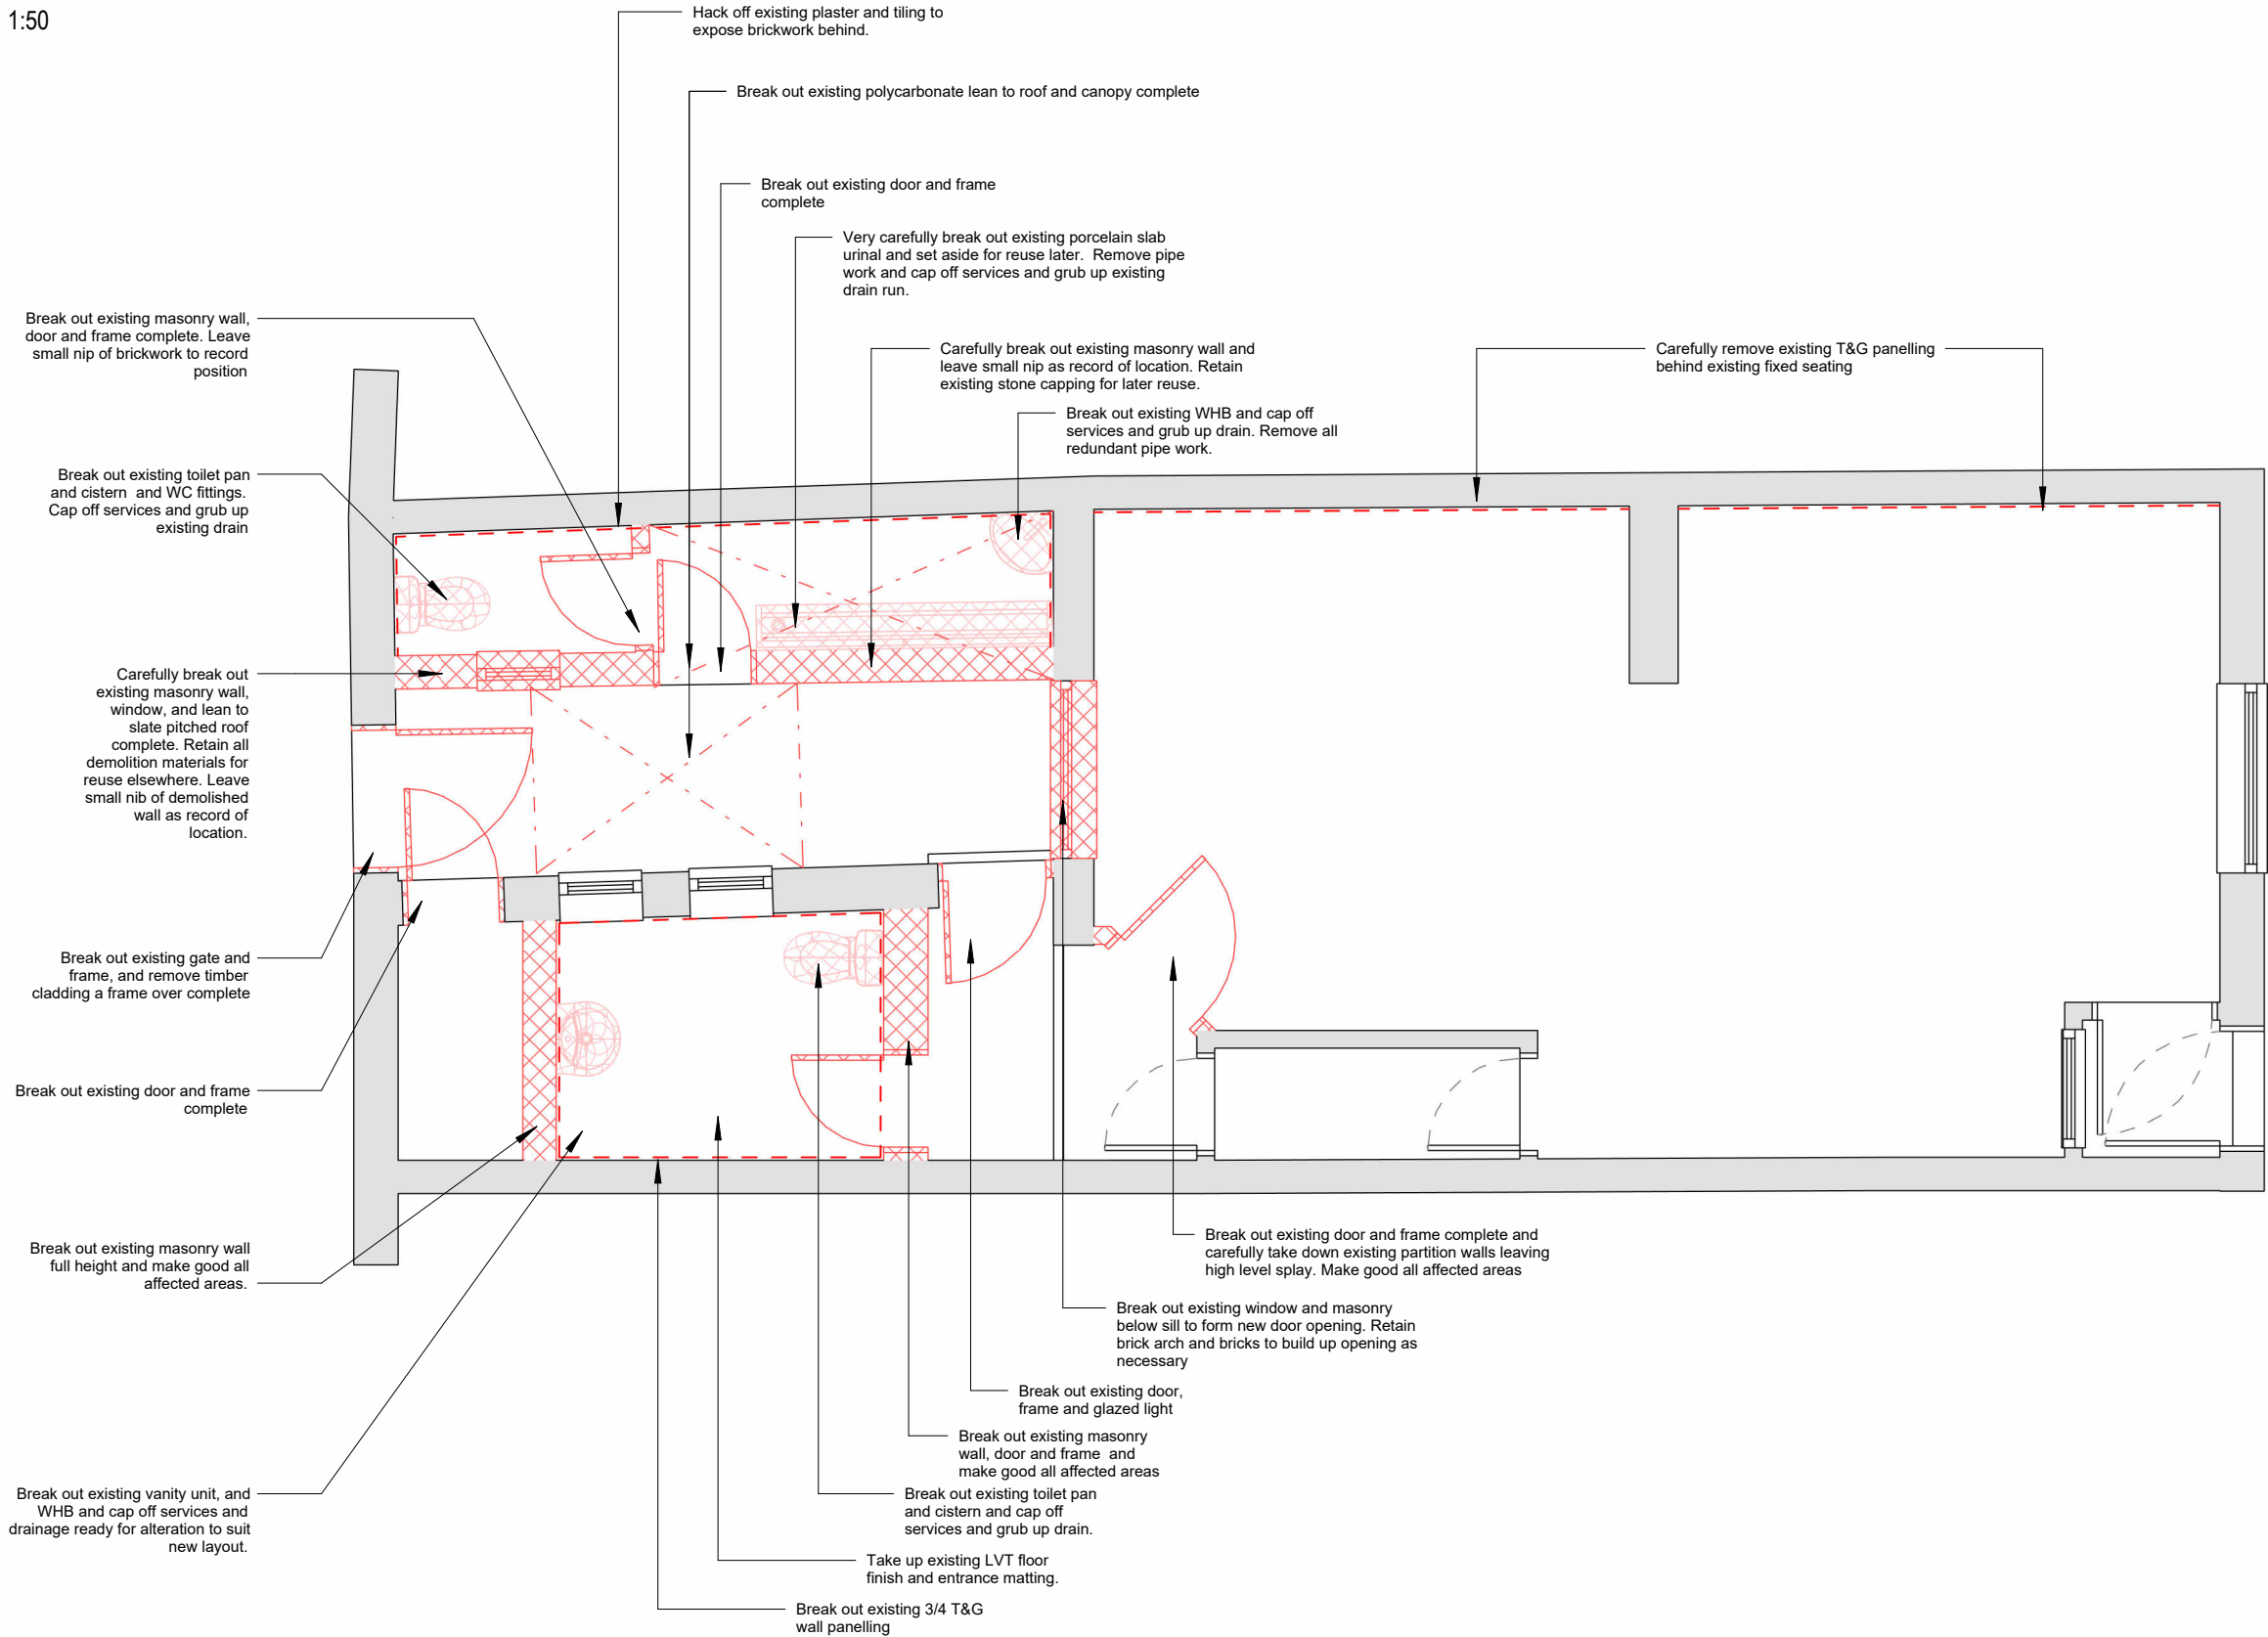

Proposed Ground Floor Plan - Demilitions
1 : 50

A		28.11.2025	Notation added and canopy support revised	
1	16.09.2025		First Issue for Information	
Rev	Date	Notes		
Drawing Number			Revision	
2.02			A	
Drawing Title				
Proposed Ground Floor Plan - Demolitions & Removals				
Project				
Grey Horse				
Client				
Jonathan Haughton (Hydes Brewery)				
Job Number		Size	Scale	
3251		A3	1 : 50	
Drawn		Approved	Date	
CIP		////	20.11.2025	



THIS DRAWING REMAINS THE COPYRIGHT OF MGI PARTNERS (A TRADING NAME OF MILLSON GROUP LTD.) AND IT MUST NOT BE COPIED OR REPRODUCED WITHOUT WRITTEN CONSENT.

ALL SETTING OUT, DIMENSIONS AND LEVELS SHOULD ONLY BE TAKEN FROM THE FIGURED DIMENSION VALUES STATED ON THE DRAWING; NO ATTEMPT SHOULD BE MADE TO SCALE FROM THE DRAWING MANUALLY. ALWAYS ASK IF YOU REQUIRE MORE INFORMATION.

ANY VARIATION BETWEEN DRAWINGS AND SITE CONDITIONS ARE TO BE REPORTED TO MGI PARTNERS IMMEDIATELY. ALL CONTRACTORS MUST VISIT THE SITE AND ARE SOLELY RESPONSIBLE FOR TAKING AND CHECKING ALL DIMENSIONS RELATIVE TO THE WORK THEY ARE REQUIRED TO CARRY OUT.

THIS DRAWING MUST NOT BE USED ON SITE UNLESS ISSUED FOR CONSTRUCTION.

****INFORMATION CONTAINED IN THIS DRAWING IS COLOUR DEPENDANT. PRINT IN COLOUR****