

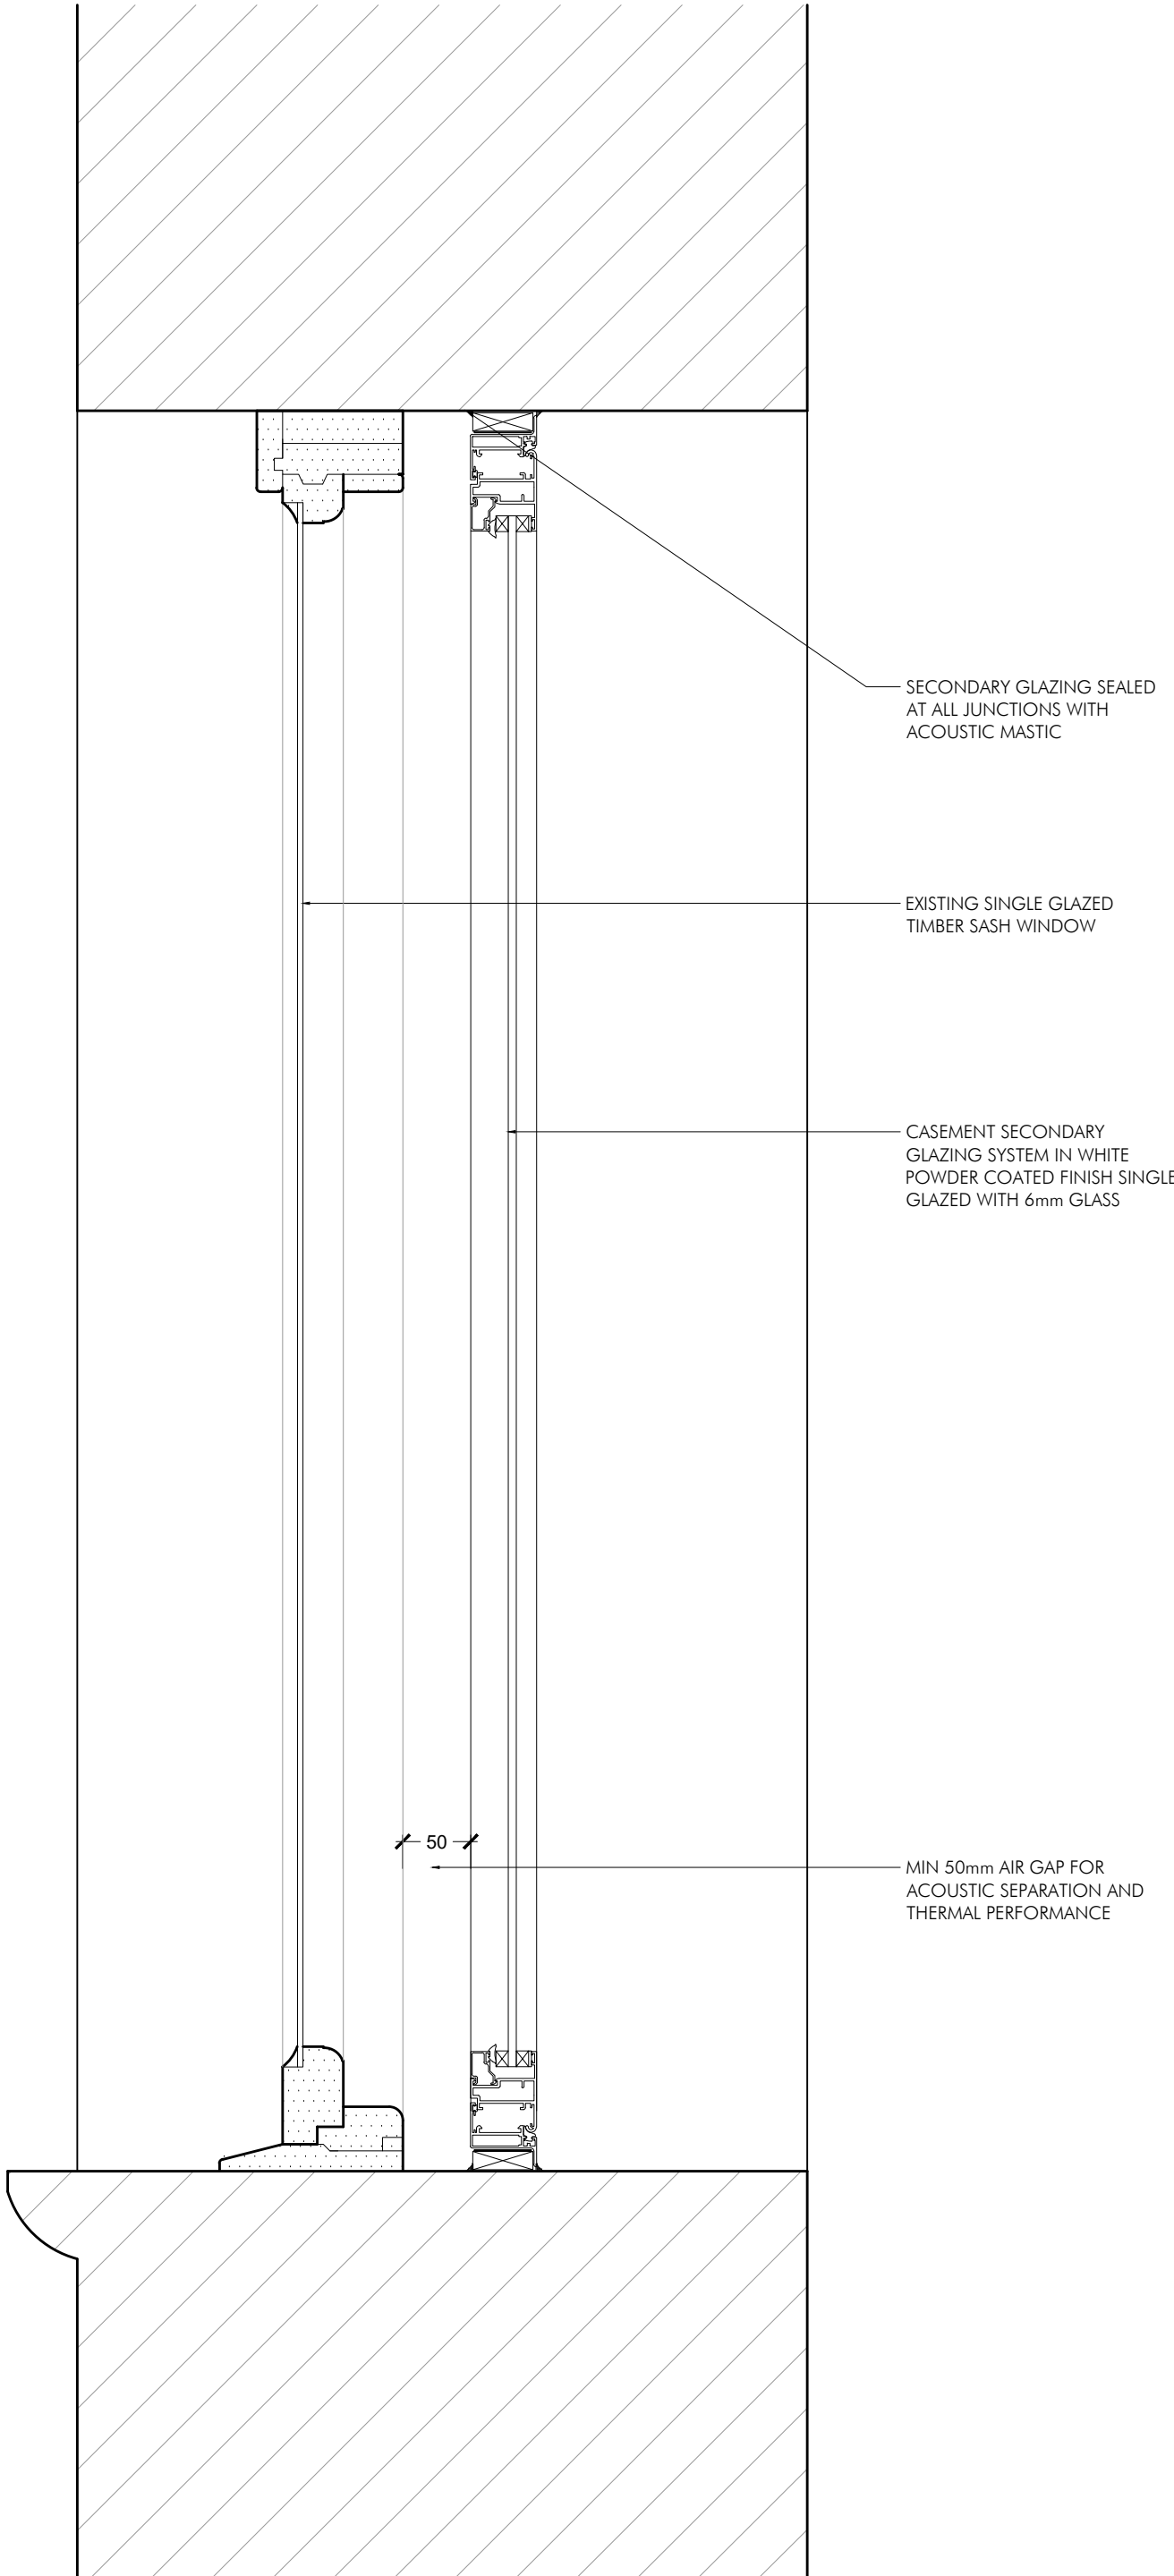


TYPICAL SIDE WINDOW
SECTION DETAIL
SCALE 1:5

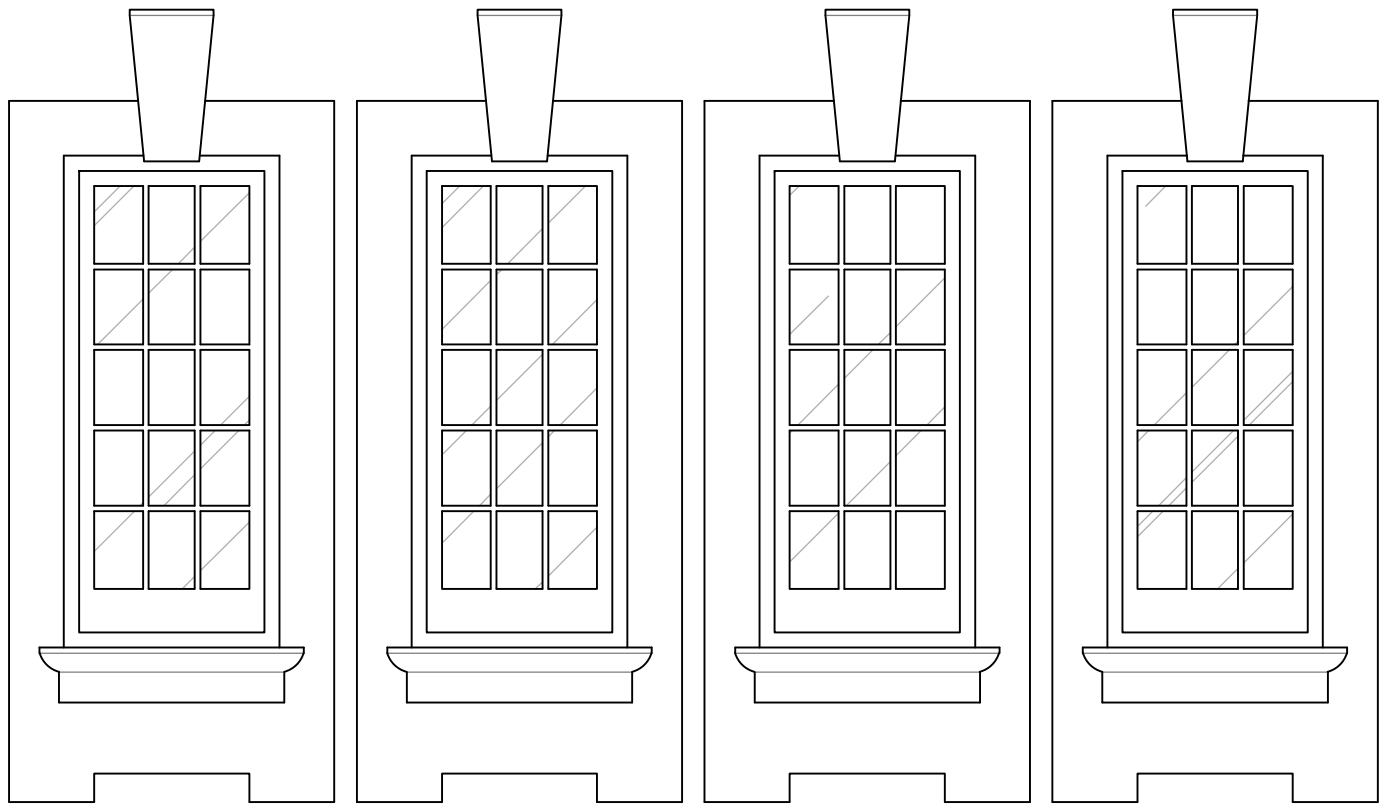


FLOOR FFL
↓


TYPICAL SIDE EXTERNAL WINDOW ELEVATION
SCALE 1:20

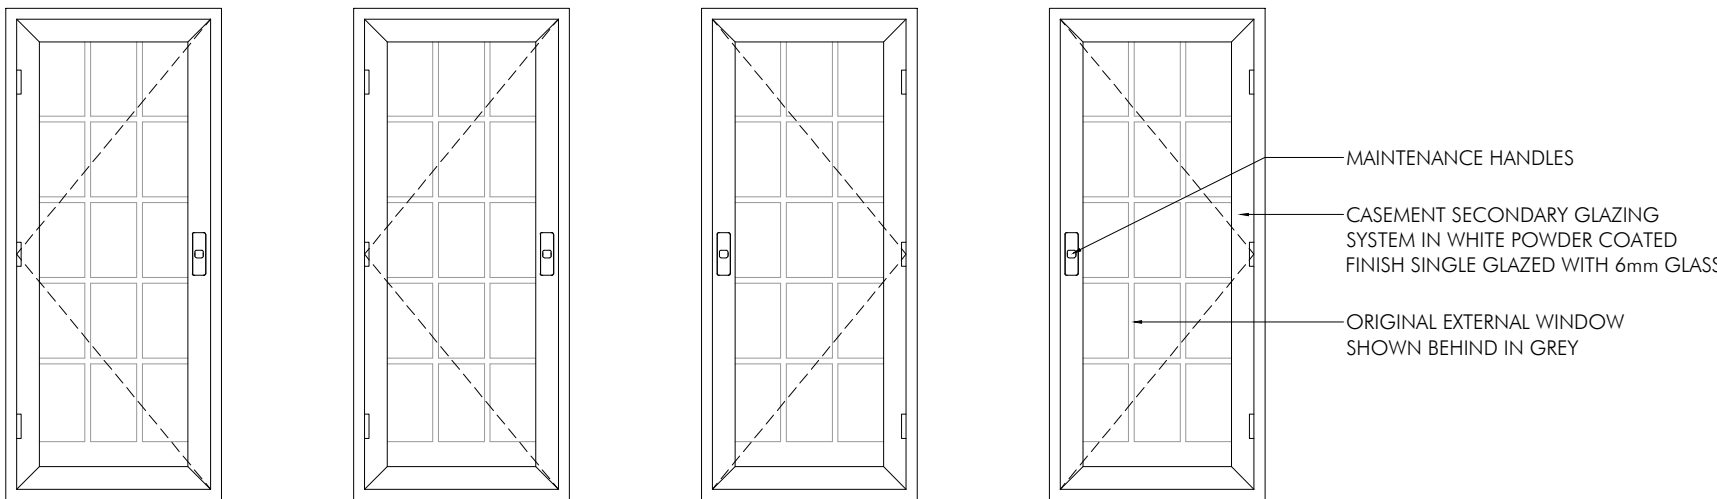


TYPICAL SIDE INTERNAL WINDOW ELEVATION
SCALE 1:20

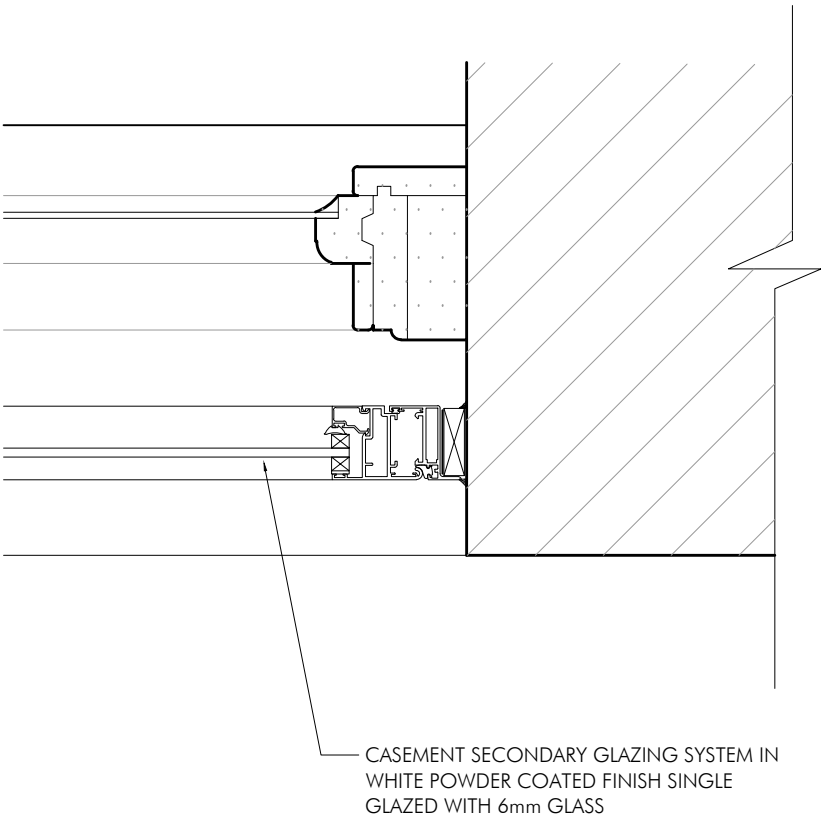

TYPICAL SIDE WINDOW JAMB DETAIL
SCALE 1:5

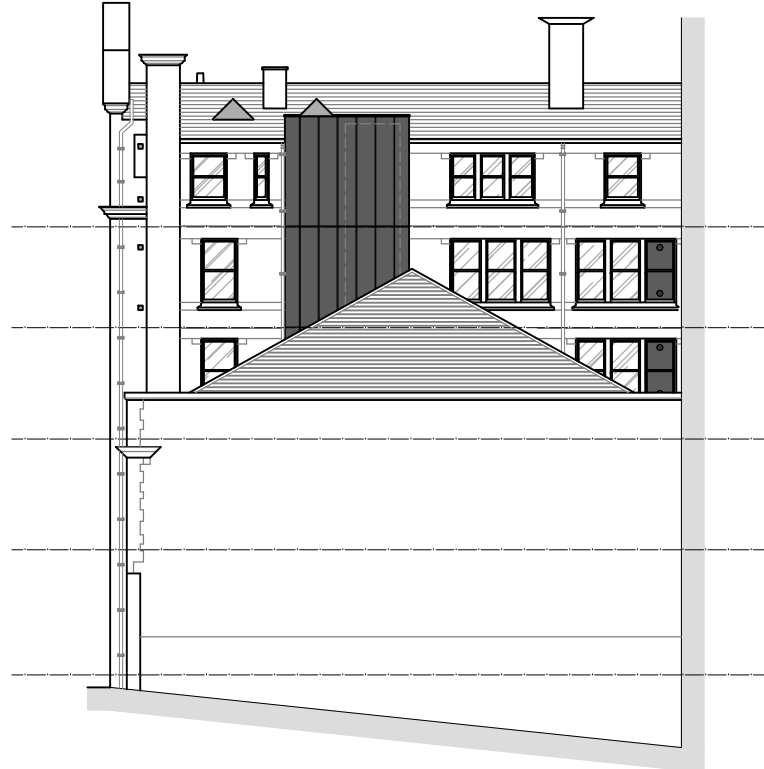

PROPOSED REAR ELEVATION
■■■■ LOCATION OF WINDOWS WHERE SECONDARY GLAZING TYPE OCCURS

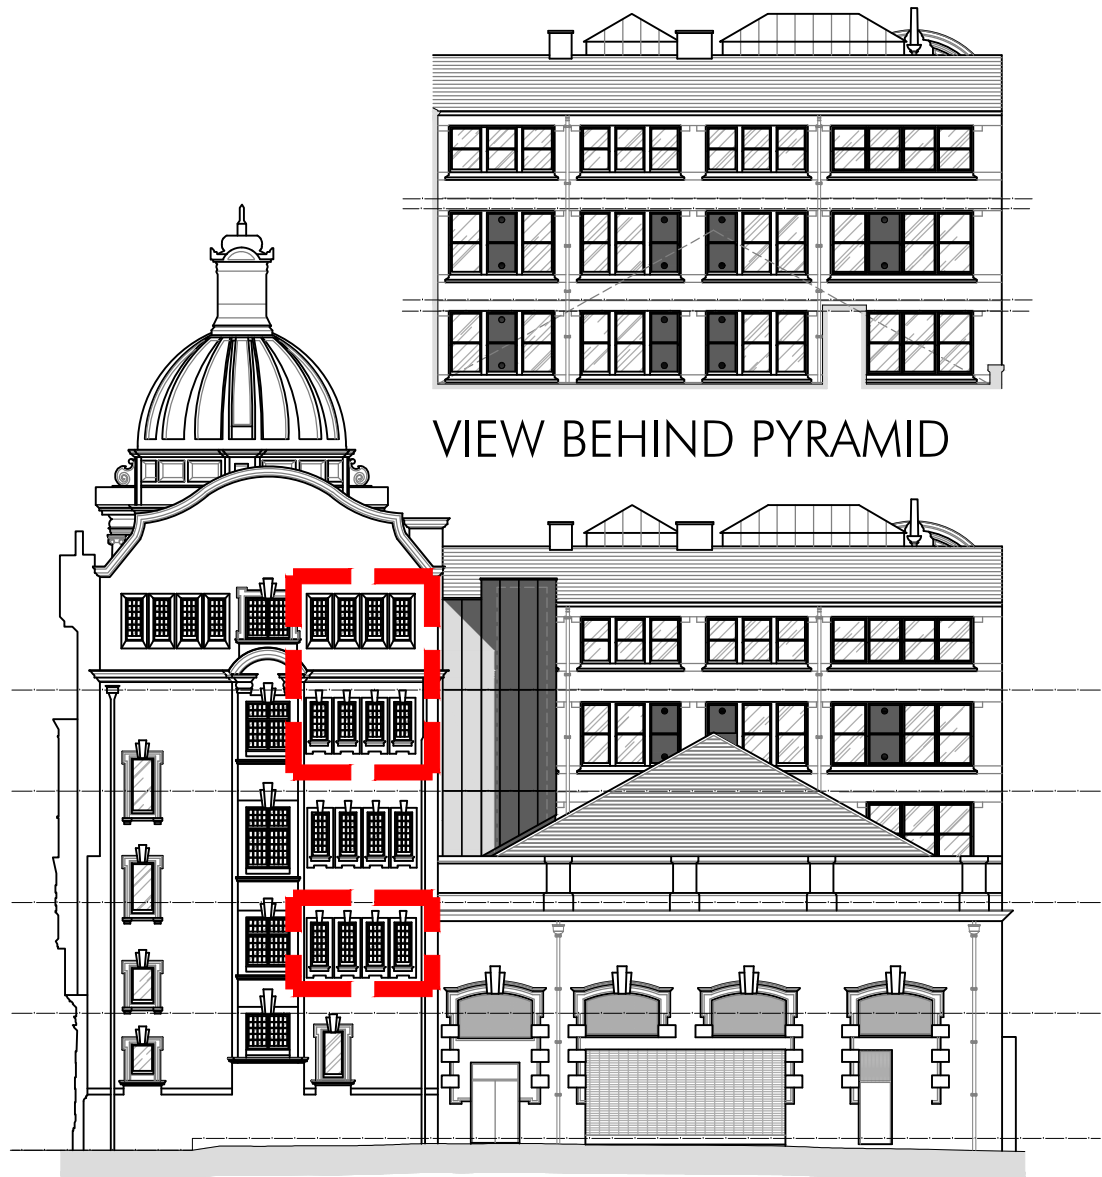

PROPOSED SIDE ELEVATION - MILK STREET
■■■■ LOCATION OF WINDOWS WHERE SECONDARY GLAZING TYPE OCCURS

TENDER ISSUE	PC DRAWN		DRAWN REVISION		NOV 25 DATE		SP VER	
	PROJECT INNKEEPERS COLLECTION 1-3 YORK STREET (BROWNS) MANCHESTER							
	TITLE SECONDARY GLAZING DETAILS TYPE 6							
	SCALE 1:5, 1:20 @ A1							
	JOB No MAB46		DRAWING No AD15		REV /			
<div><div><p>ALLISON PIKE ARCHITECTS & DESIGNERS</p></div><div><p>7 Buxton Road West, Disley, Stockport, Cheshire, SK12 2AE. Website: www.allisonpike.com</p><p>Telephone: 01663 763000 Facsimile: 01663 766772 Email: studio@allisonpike.com</p></div></div> <p>© Allison Pike Partnership Limited.</p>								