


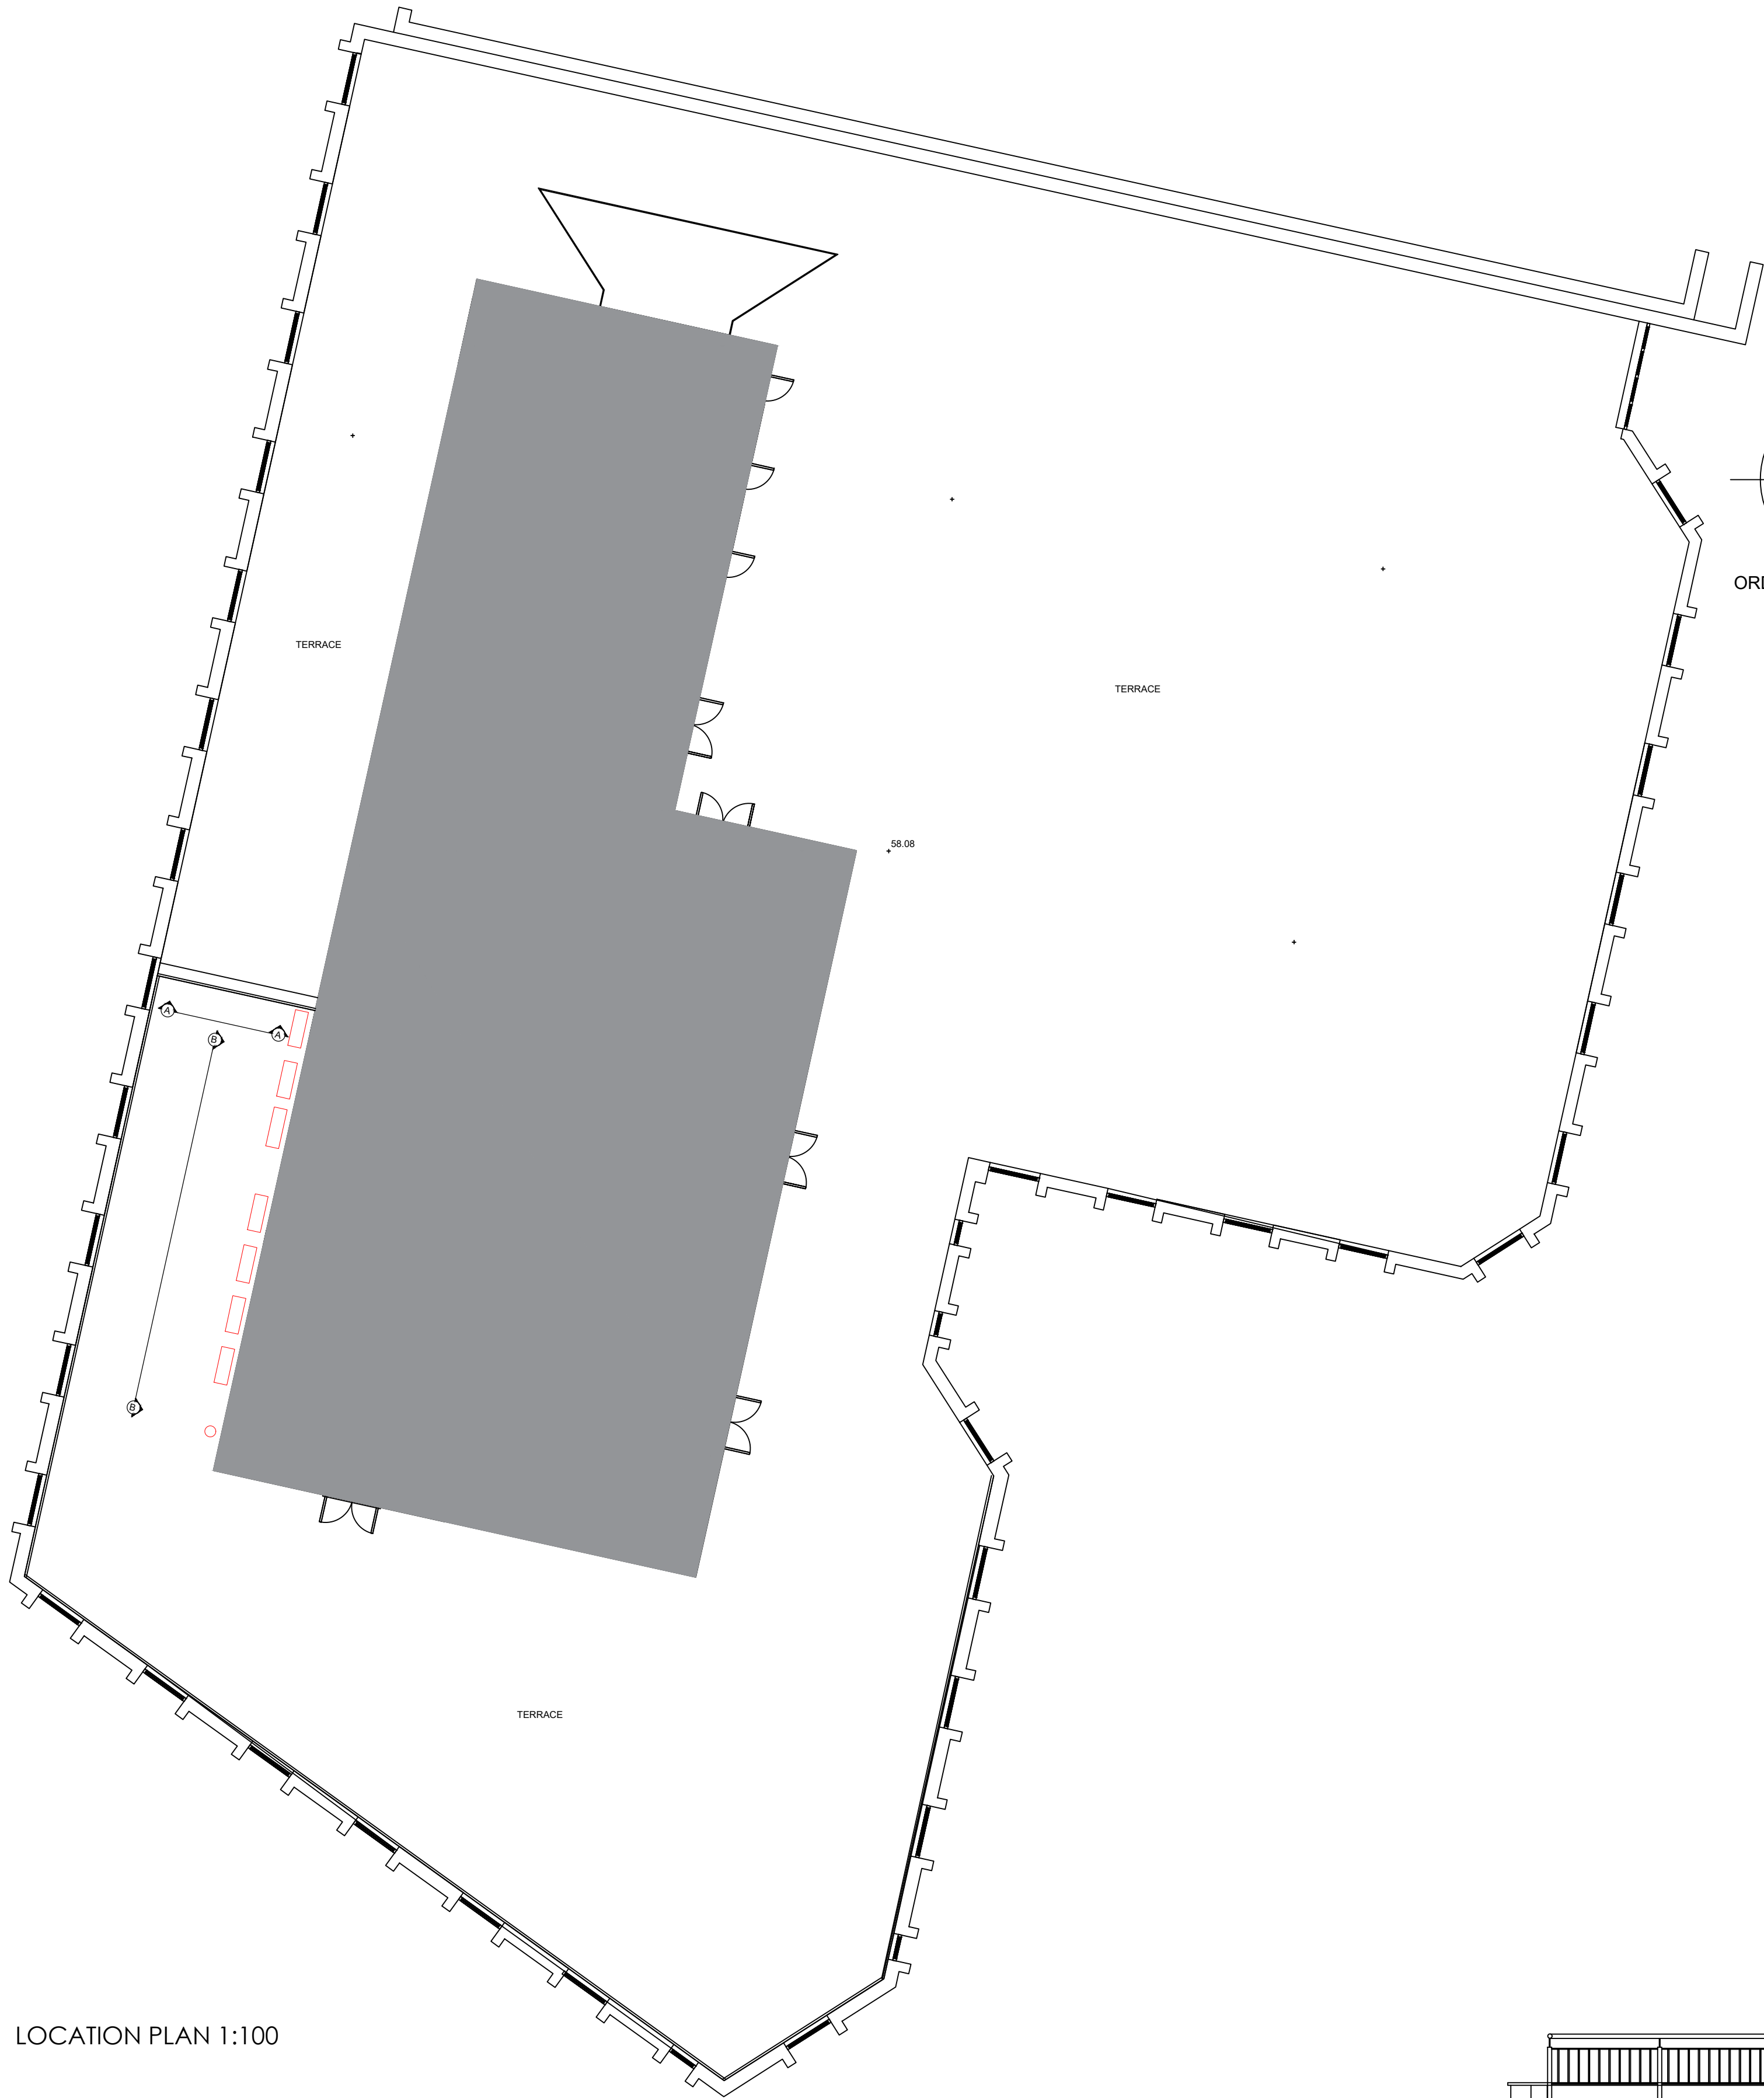


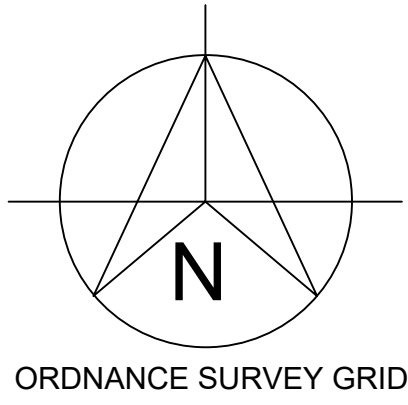


LOCATION PLAN 1:100

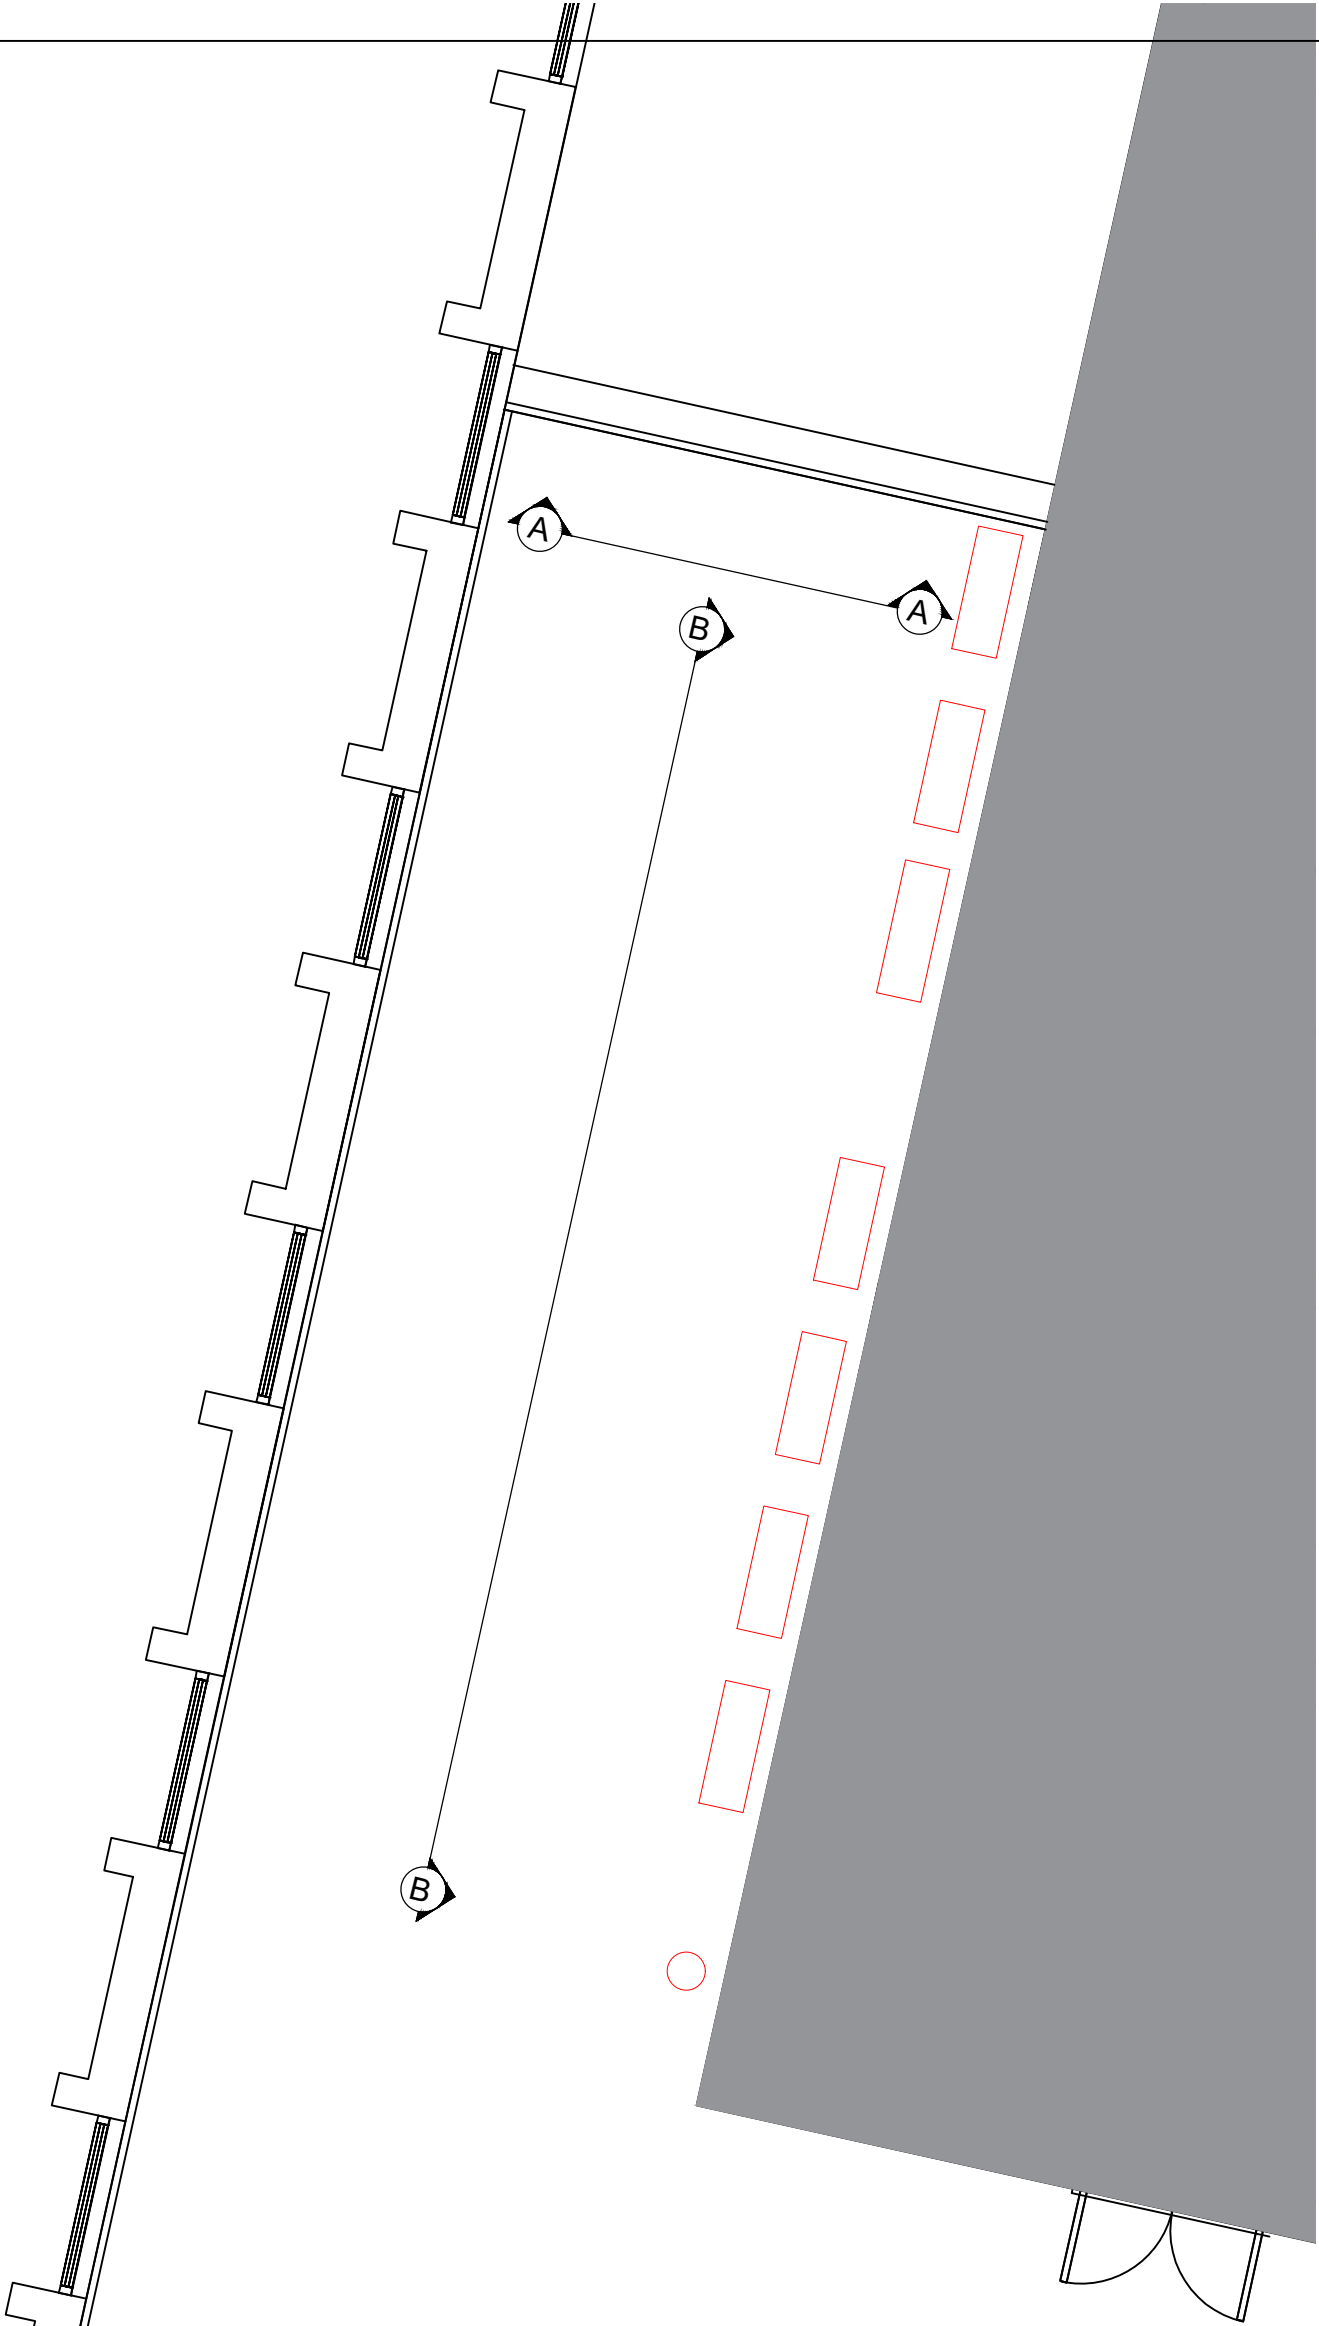

PLAN 1:50

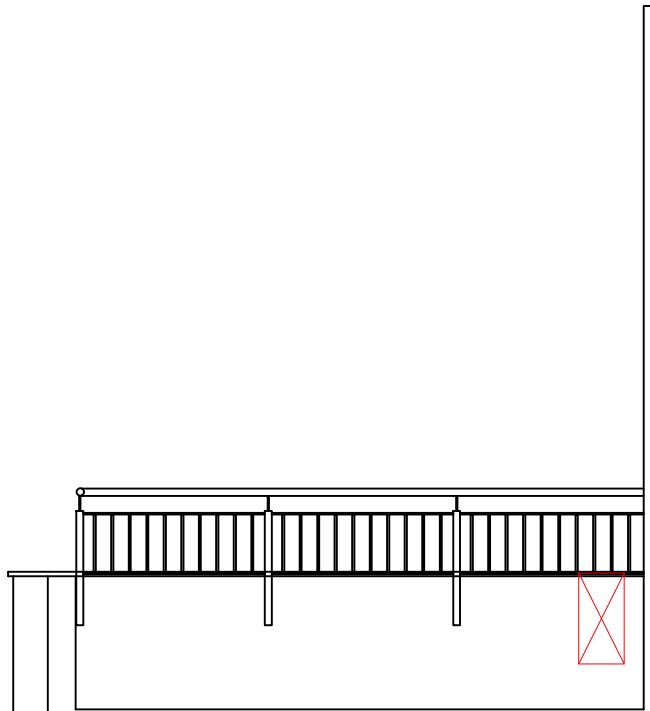

ELEVATION A

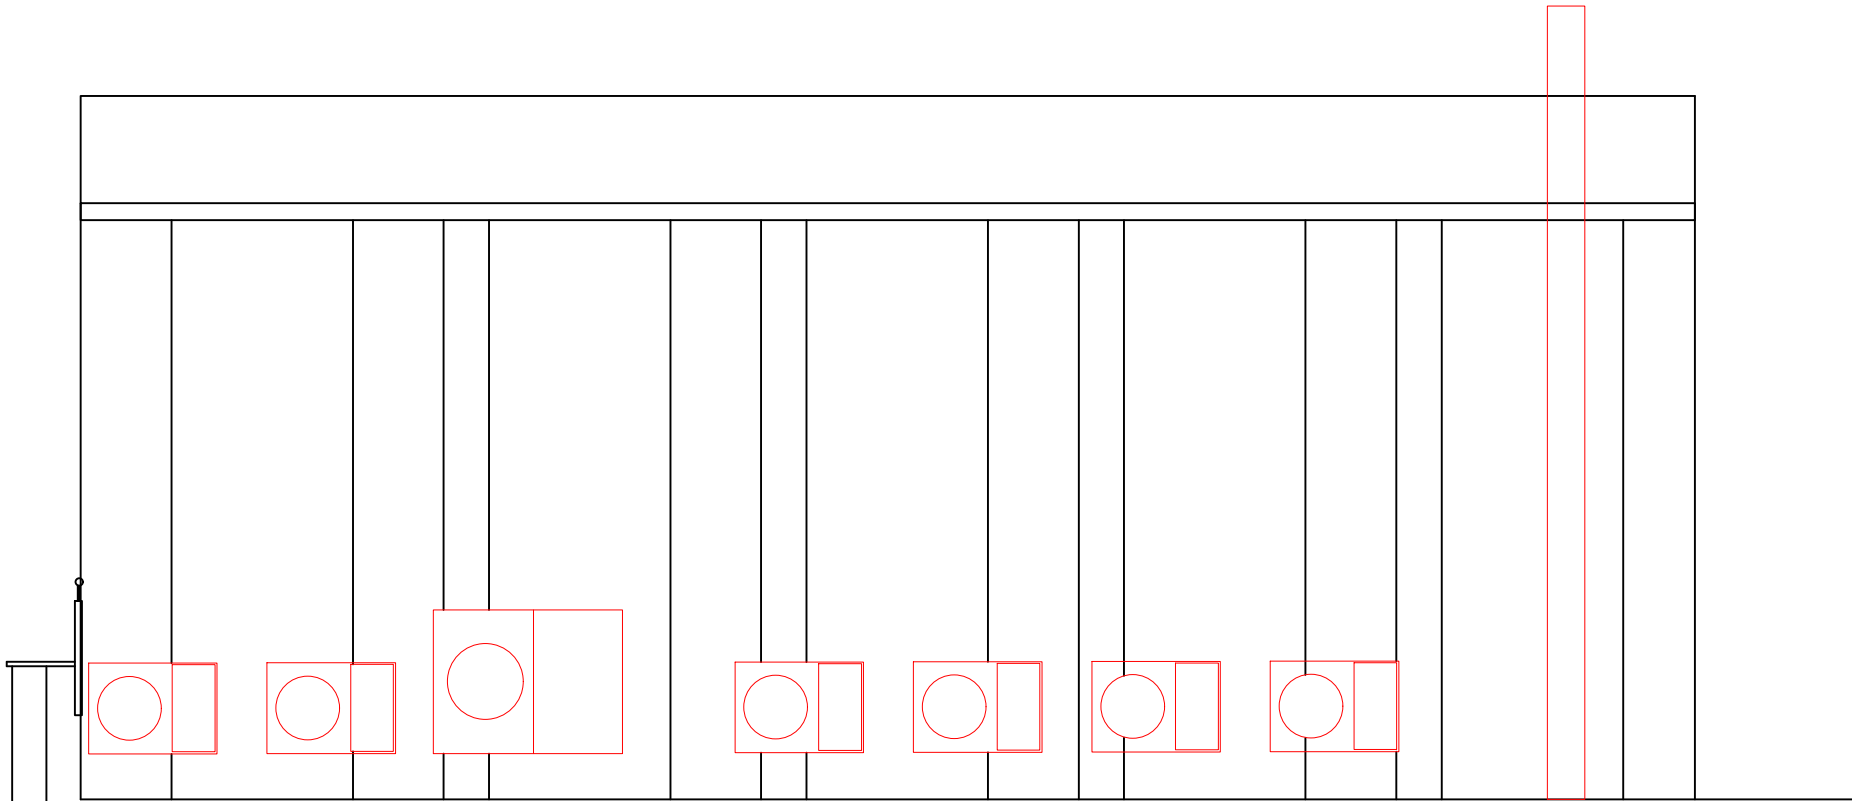

ELEVATION B

ELEVATIONS 1:50

© TSK group Ltd. 2025. All rights reserved.
The information contained within this media is and shall at all times remain the property of TSK group Ltd (TSK). It is provided to you only for those purposes which are specified by TSK or before the time of disclosure and for no other purposes whatsoever. Unless TSK specifically agrees otherwise in writing, you are EXPRESSLY PROHIBITED from (i) using the information for purposes other than those agreed in advance by TSK, (ii) copying, photocopying or otherwise reproducing this information; (iii) amending, altering or changing the information; and (iv) distributing or transmitting it to any other person or entity, in each case whether in whole or in part and in whatever media. The information contained within this media is for guidance only. While TSK uses its reasonable endeavours to provide accurate information it gives no warranty or guarantee of such and hereby expressly excludes all express and implied warranties and of liability in respect thereof. Furthermore, TSK accepts no responsibility for the accuracy of any information provided by third parties.

revision description		DATE	CHECKED BY
client	Neko		
location	24 Mount St Manchester M2 3NN		
drawn by	checked by	project director	
DB	BW	PH	
scale	sheet size	original issue date	
1:50	A1	25/02/26	
no dimensions to be scaled from this drawing unless otherwise stated, all dimensions to be checked on site.			
drawing title			
planning application Existing Roof Plan			
drawing no.			
62426-TSK-V1-00-DR-PA-0002			
revision			
TSK		Manchester M52 2JW T: +44(0)161 872 0298	
The TSK Group Ltd E: solutions@tskgroup.co.uk W: www.tskgroup.co.uk		London EC2Y 9DT T: +44(0)20 3761 7461	
critical design control points			
● check 1	○ check 2	○ check 3	
drawing status			
for information only			