


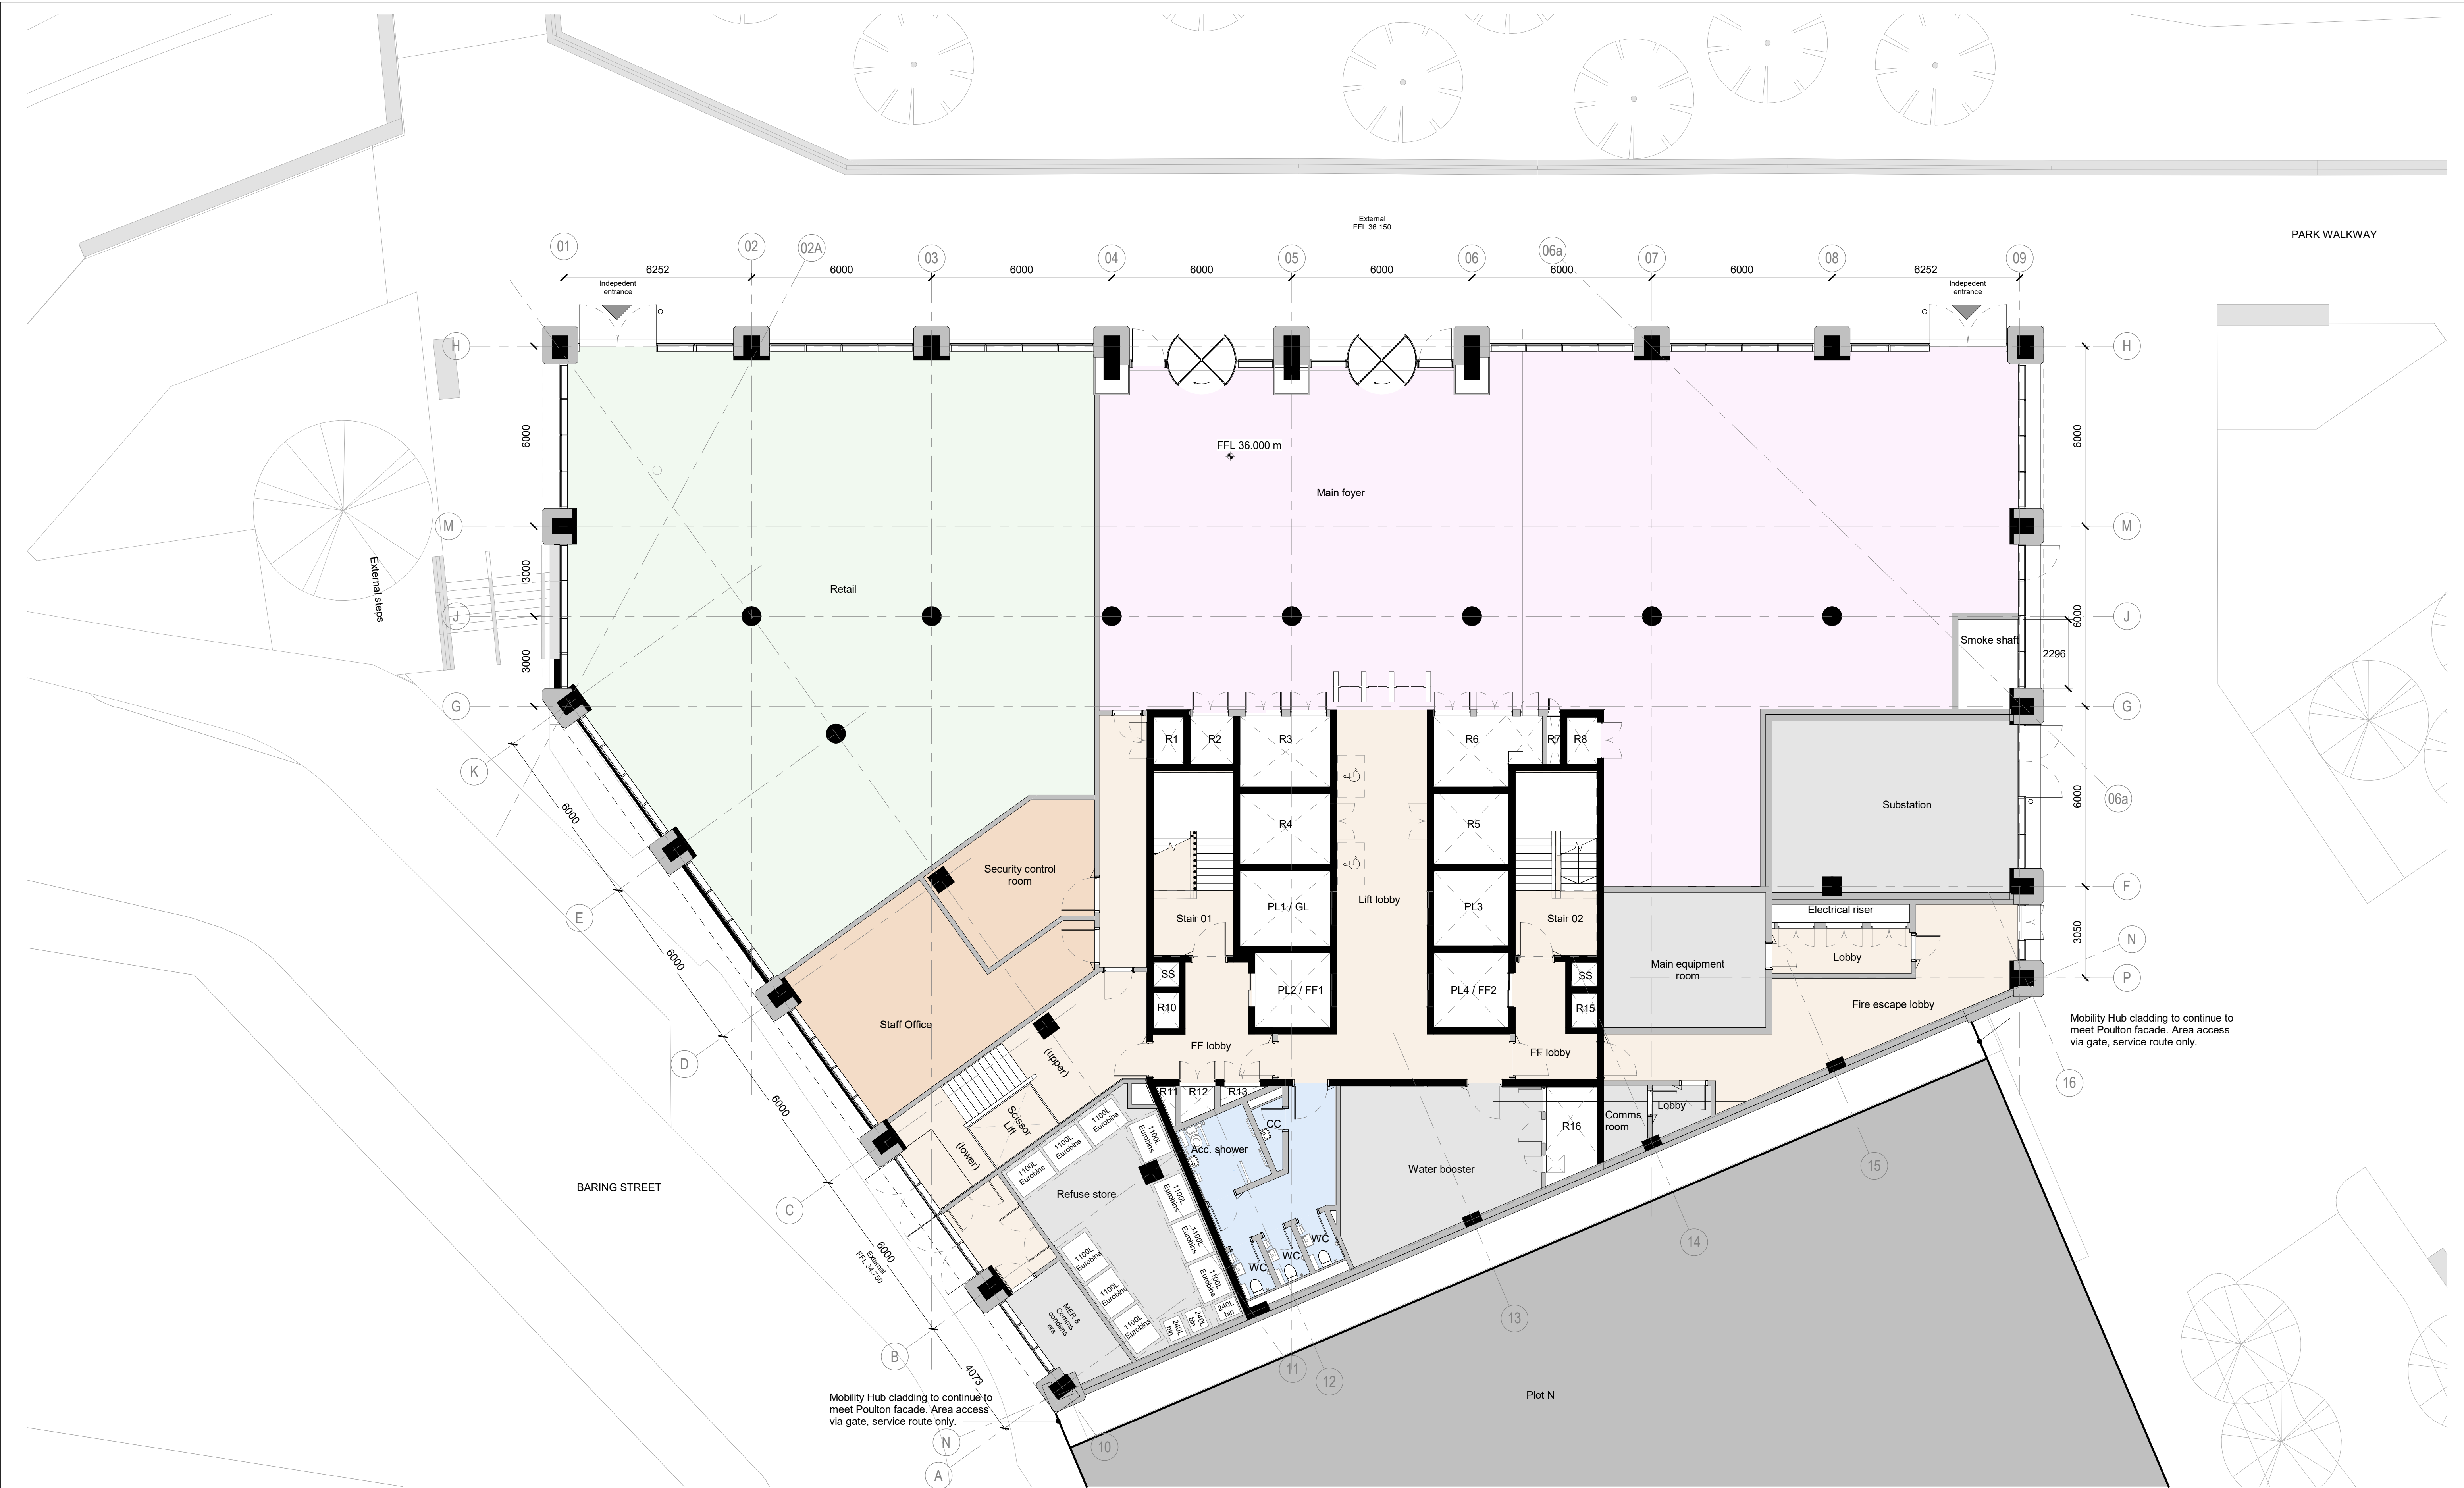

<div>RevP01260313WIP for Draft DAS</div> <div>RevP02260325Issued for planning</div>	<div>ByDZ</div> <div>ChkIN</div> <div>Notes</div>	<div>Entrance Lobby</div> <div>Retail / F&B Unit</div> <div>Office</div> <div>Event space</div> <div>WCs / Showers</div> <div>Staff Areas</div> <div>Circulation</div> <div>Back of House (BOH) Plant Area</div>	<div>Project</div> <div>Poulton</div> <div>Mayfield Poulton Limited</div>	<div>Project No.</div> <div>0196_MAY</div>	
<div>BENNETTS ASSOCIATES</div> <div>38 - 42 Mosley Street, Manchester M2 3AZ</div> <div>T +44 (0)161 674 0135 • www.bennettsassociates.com</div> <div>E manchester@bennettsassociates.com</div> <div>For Bennetts Associates' electronic information issue disclaimer - www.bennettsassociates.com/informationdisclaimer/</div>			<div>Drawing Title</div> <div>Planning</div> <div>Ground floor plan</div> <div>Proposed</div>	<div>Drawing Number</div> <div>0196_MAY-BAA-001-00-DR-A-P-100</div>	<div>Suitability / Revision</div> <div>P02</div>
<div>Scale @ A3</div> <div>1:200</div>			<div>Scale @ A1</div> <div>1: 100</div>	<div>Revision Date</div> <div>260325</div>	
				<div>YY MM DD</div>	