

- Notes:
- Do not scale from this drawing.
 - All dimensions are in millimeters unless noted otherwise.
 - This drawing is to be read in conjunction with all relevant Architect's and Engineer's drawings.
 - Proposed new exit subject to Highways approval.
 - Final layout to be confirmed following Fire Engineer input.

PARKING BAYS SCHEDULE

CARS				
Level	Standard	EVCP	Accessible	Total per Floor
LEVEL 01	37	14	3	54
LEVEL 02	37	14	3	54
LEVEL 03	37	14	3	54
LEVEL 04	43	8	3	54
LEVEL 05	51	0	3	54
LEVEL 06	51	0	3	54
LEVEL 07	51	0	3	54
LEVEL 08	55	0	0	55
LEVEL 09	49	0	0	49
Total per type	411	50	21	482

PARKING BAY SCHEDULE

MOTORBIKES & BICYCLES		
Level	Motorbikes	Bicycles
Level 00	12	385
TOTAL	12	385

P01	26/03/2026	First Issue	
Rev	Date	Description	
© copyright			
Stripe Consulting Ltd.			
Somerset House			
47-49 London Road			
Redhill			
Surrey			
RH1 1LU			
Web: www.stripeuk.com			
Tel: 01293 850 794			
Email: office@stripeuk.com			

Client LANDSEC

Project MAYFIELD MSCP

Title PROPOSED LEVEL 06 FLOOR PLAN

Purpose PLANNING


Drawn by AA Checked by SN Approved by CW

Issue Date 26/03/2026

DO NOT SCALE

Job Number J2965 Scale As indicated @ A1 Revision P01 Original Size A1

Drawing Number 0198_MAY-STR-N01-06-DR-A-1107

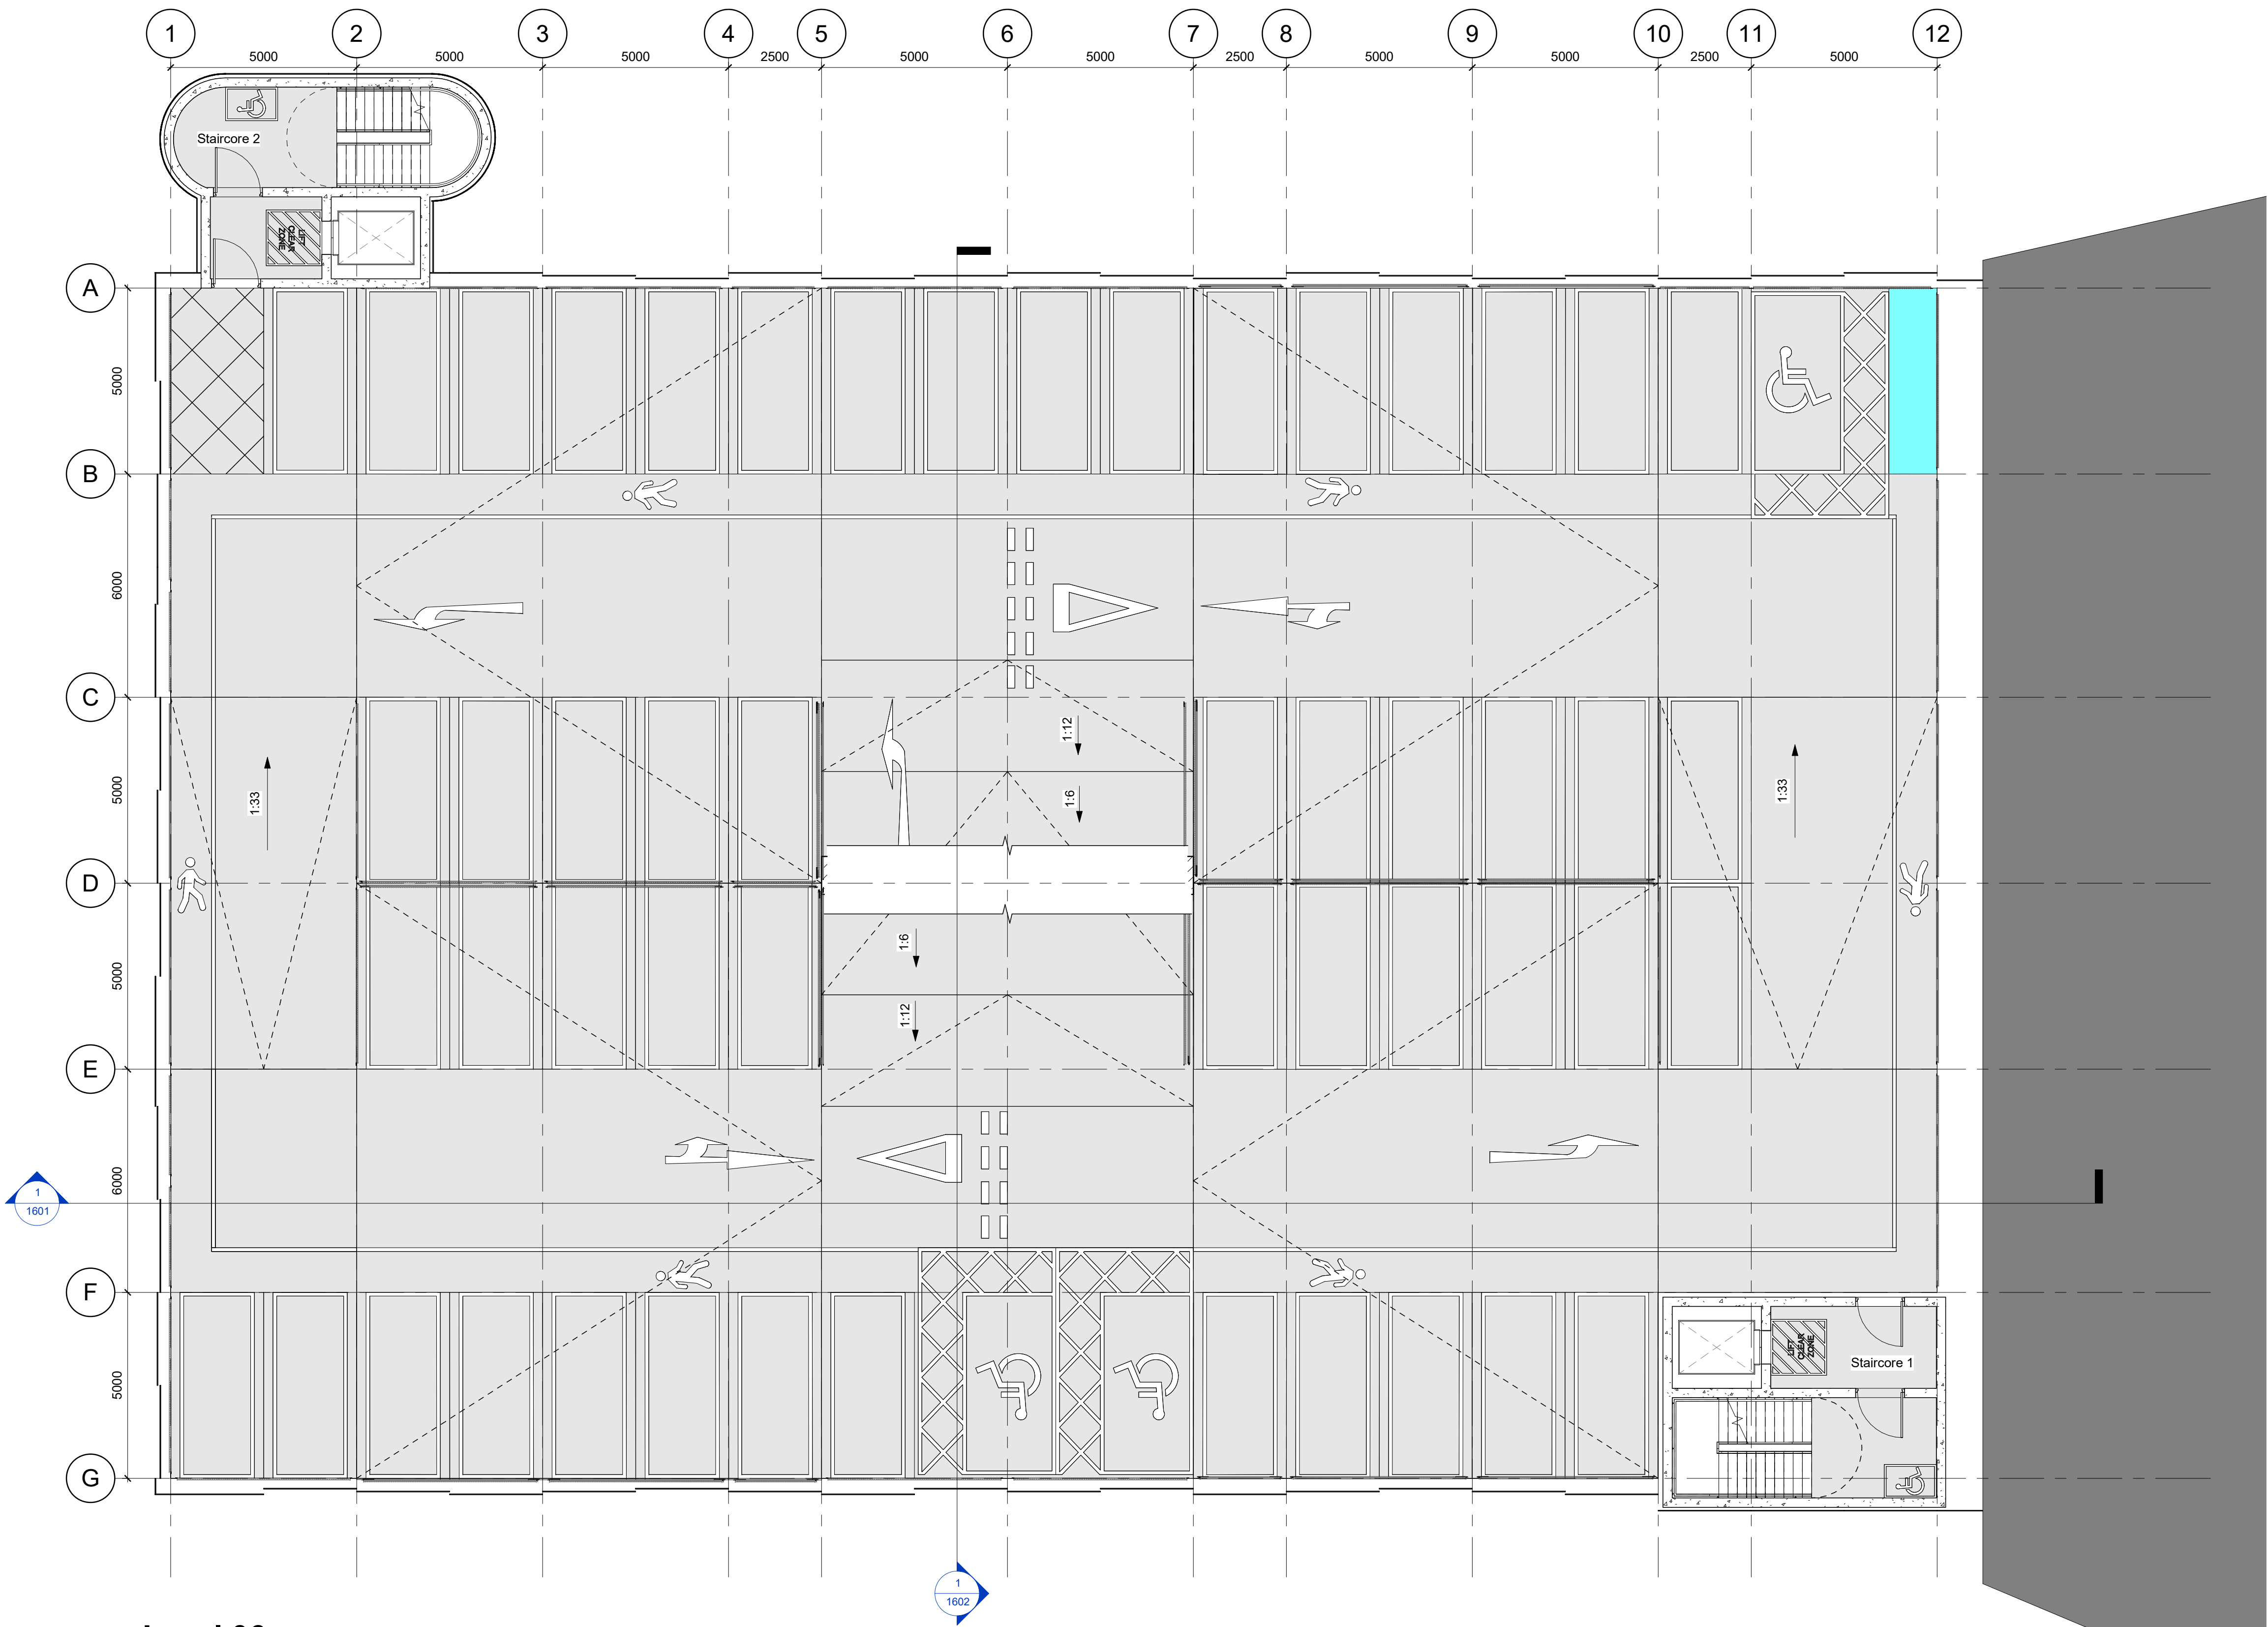

1 Level 06
1 : 100