


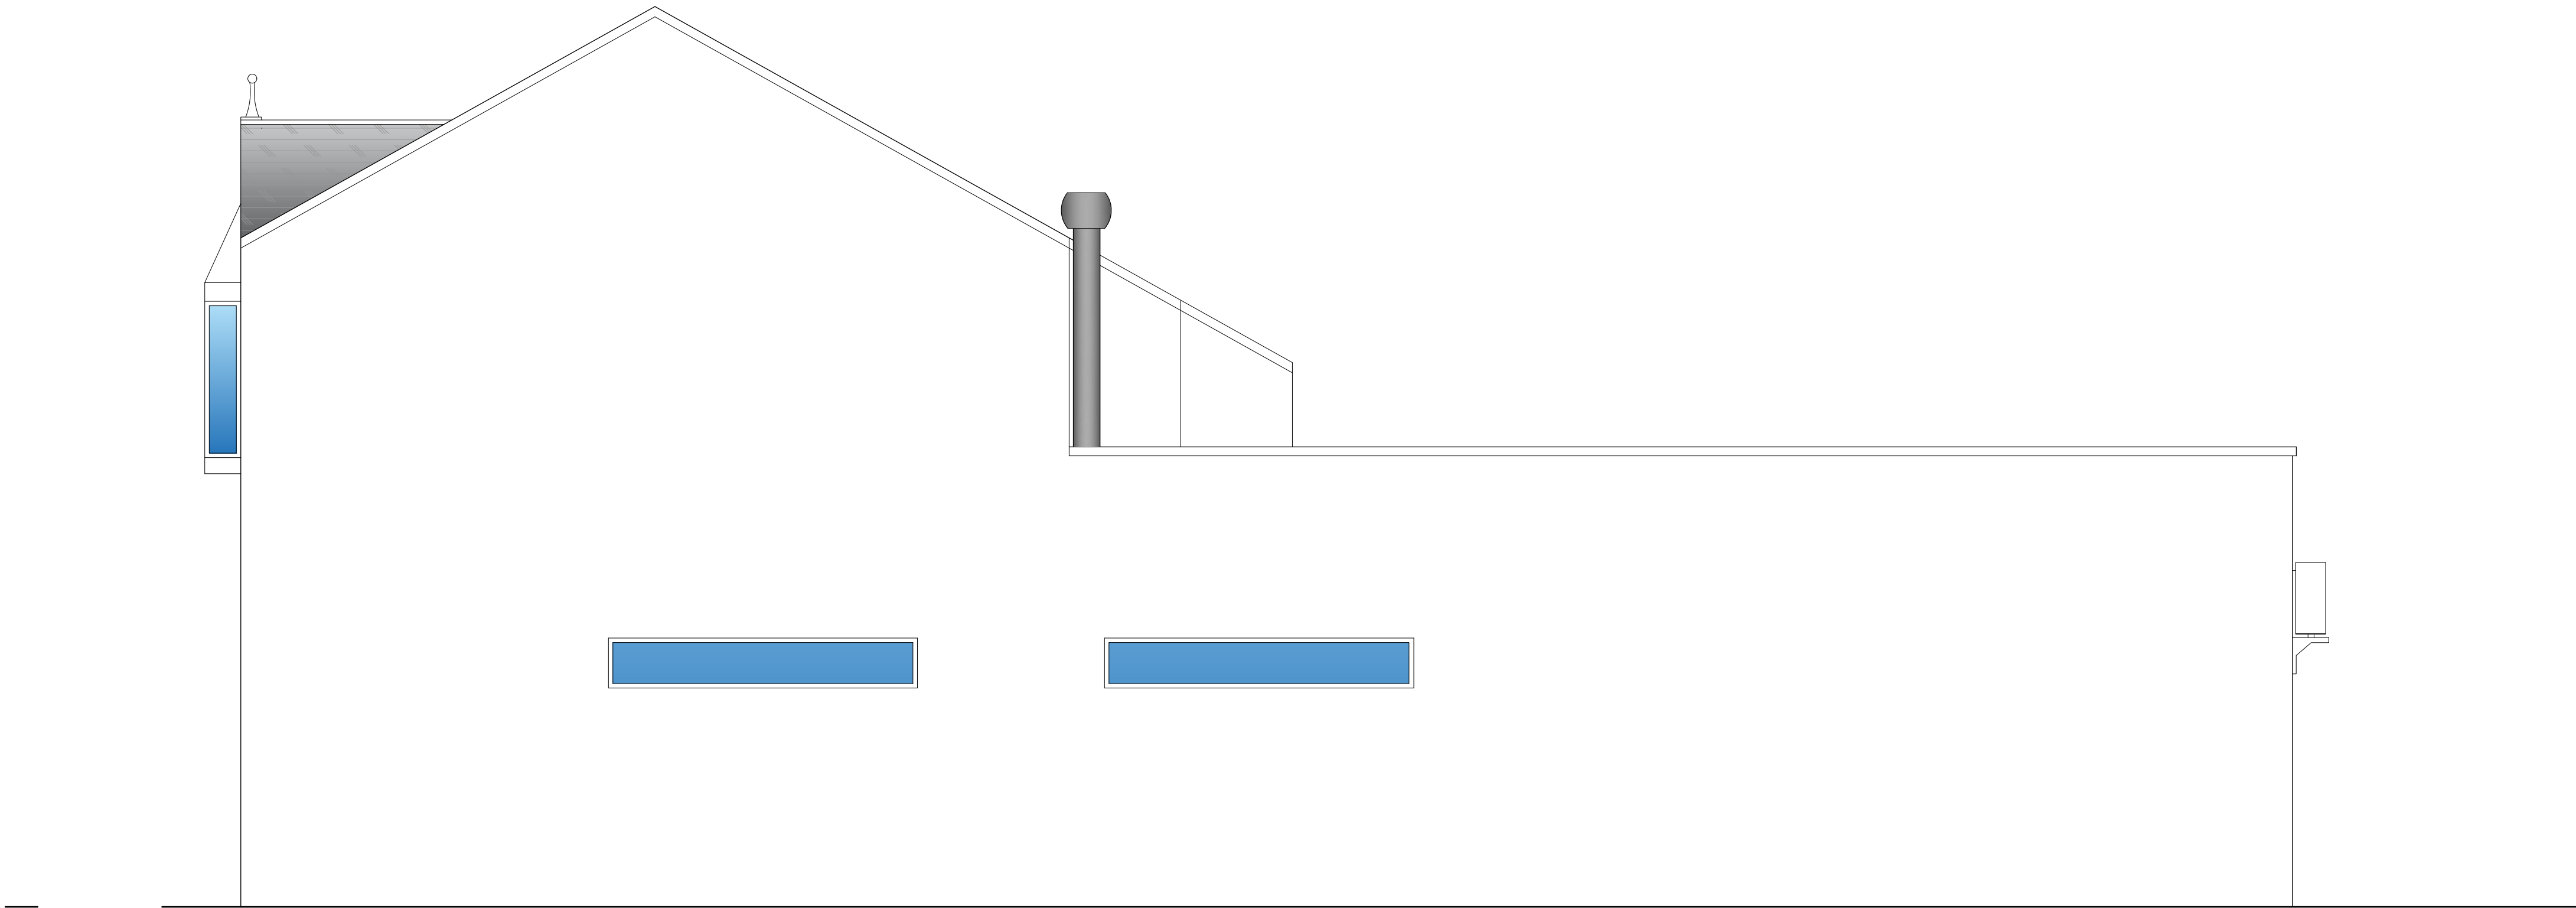

EXISTING SIDE ELEVATION



EXISTING FRONT ELEVATION



MISSION MARS client

Rudys Pizza,653 Wilmslow Road,Didsbury,Manchester project

EXISTING FRONT AND SIDE ELEVATION title

GT41 job no

AV01 dwg no

1:50 scale

TT drawn

07377 160729 mob

toby@studio-72.co.uk email