


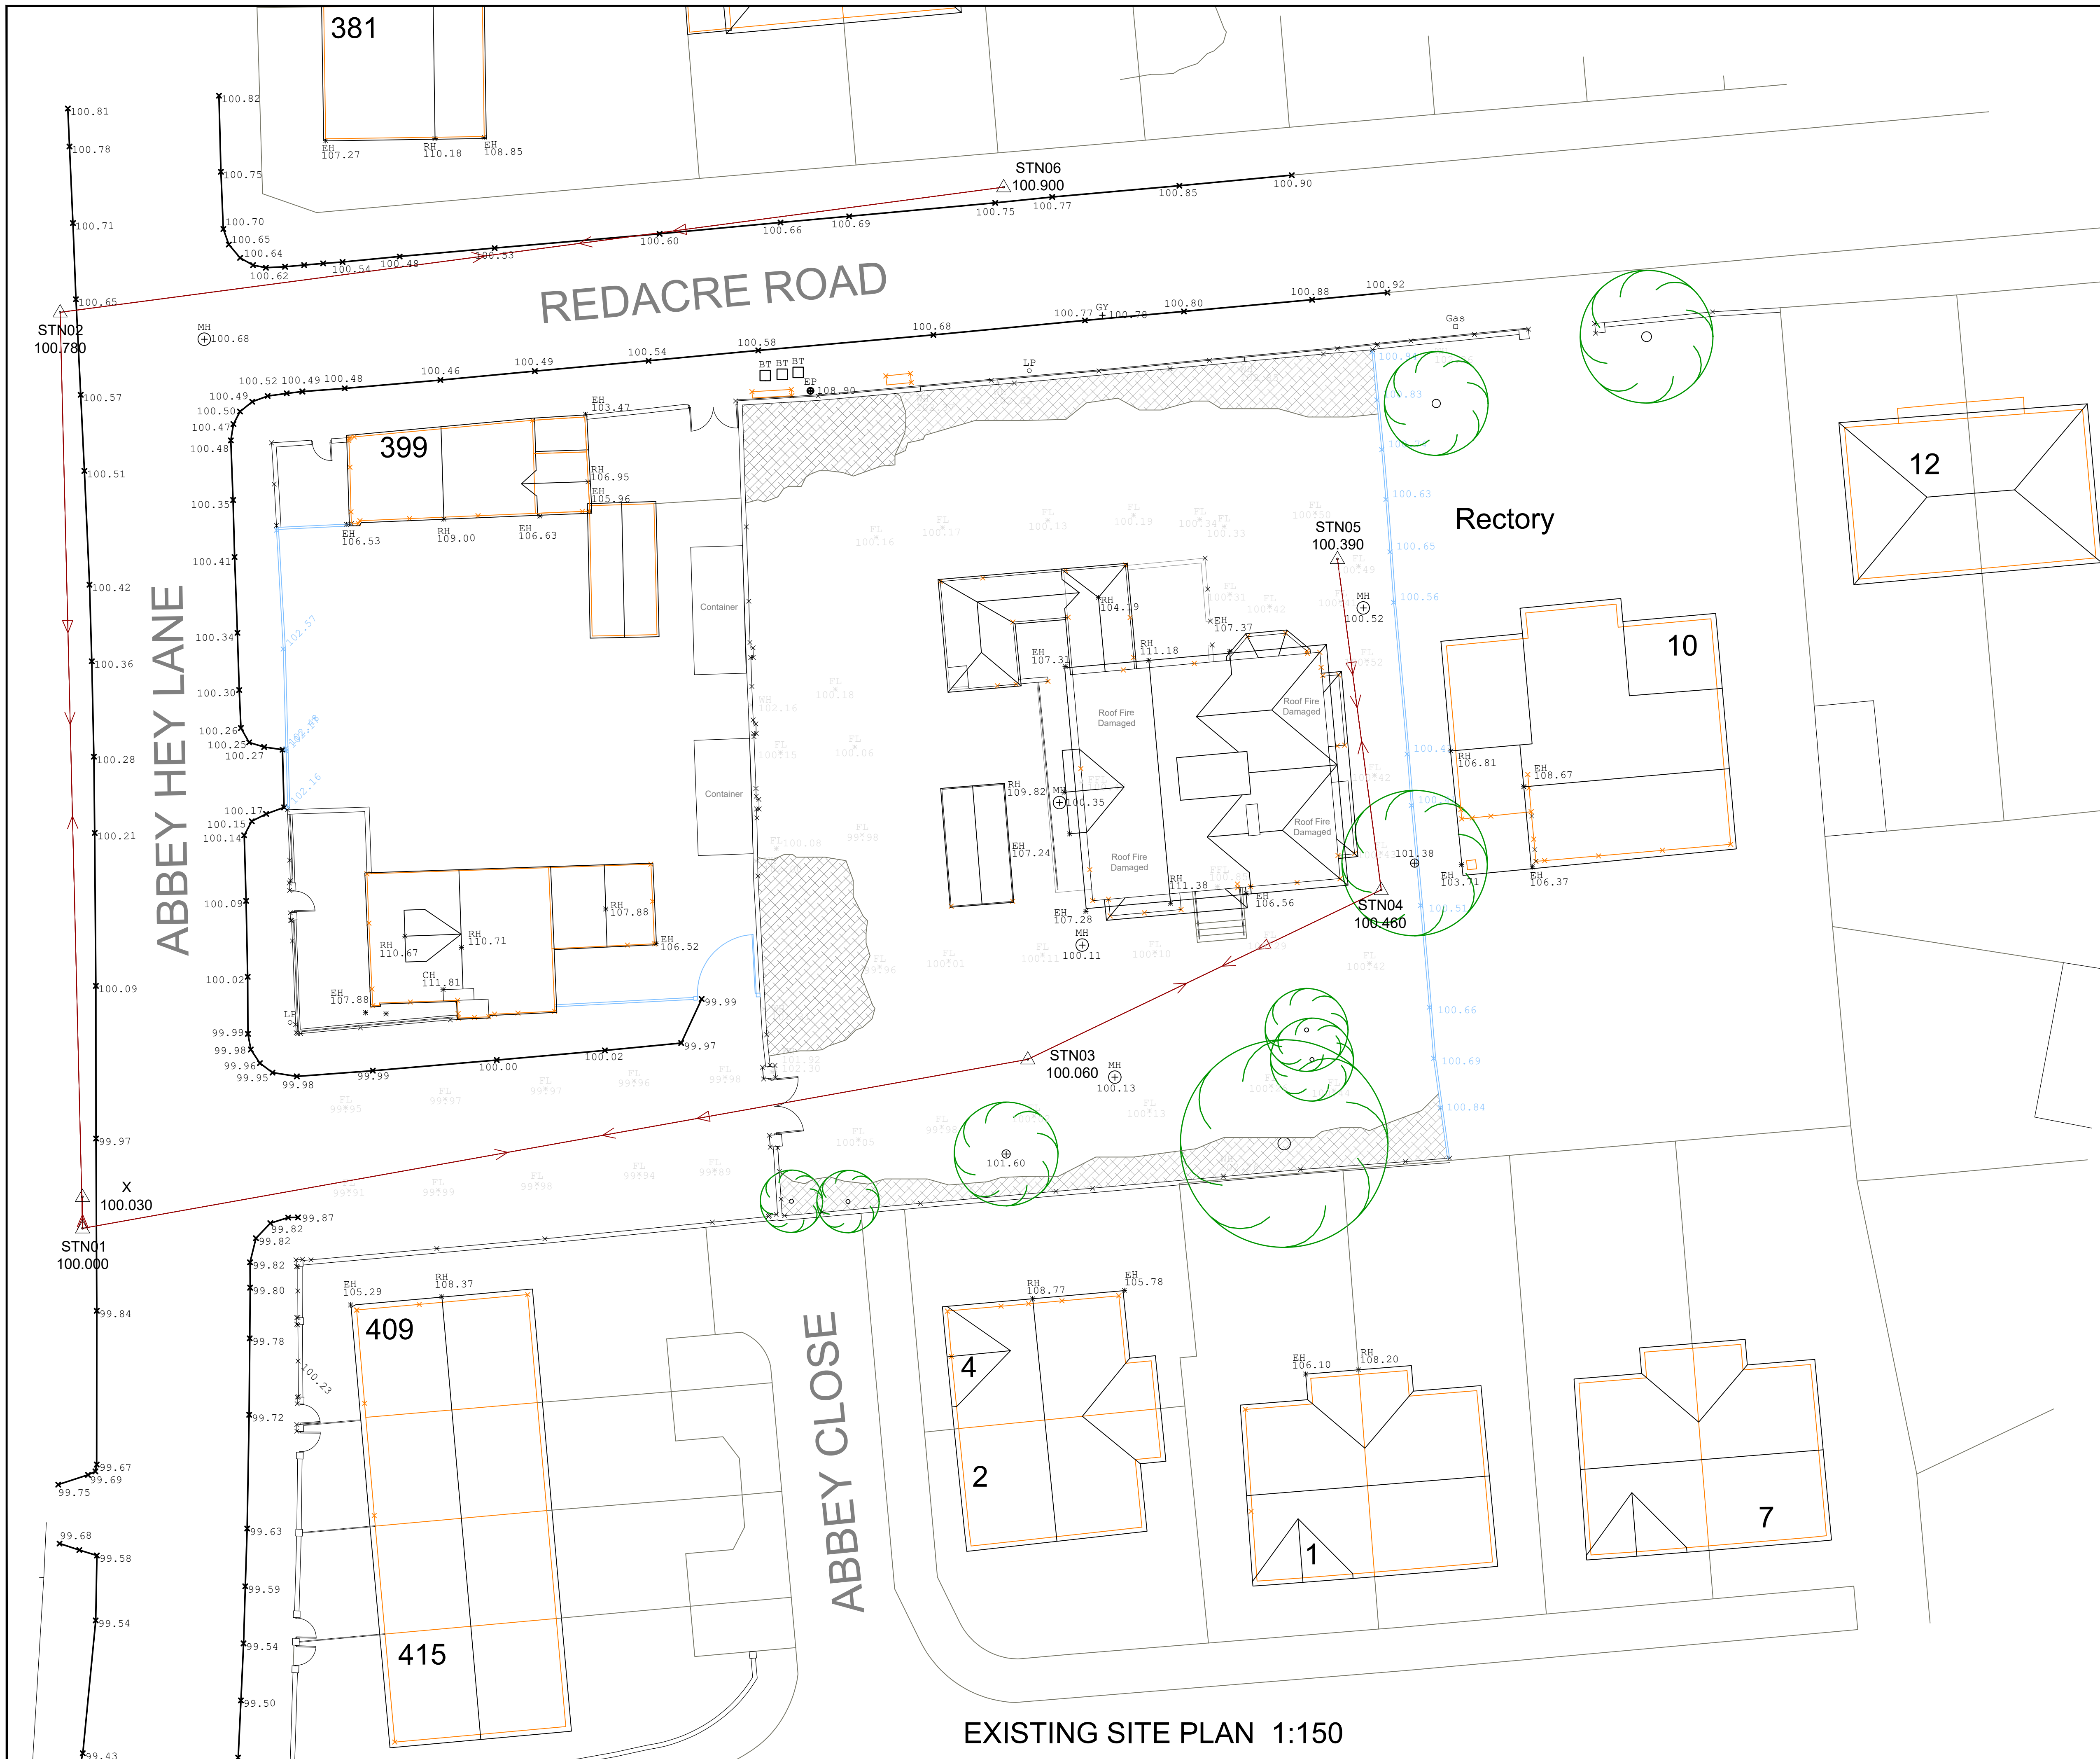

NOTES

ALL DIMENSIONS TO BE CHECKED ON SITE PRIOR TO ANY MANUFACTURING OR FABRICATION AND ANY ANOMALIES TO BE BROUGHT TO THE ATTENTION OF THE ARCHITECT.

North

Topographical Survey Legend

Level prefix descriptions

Existing Tree

Site Boundary

Levels defining edge of carriageway are observed at channel (bottom of kerb). Unless otherwise stated.

Area not surveyed

Foliage

Grass

BT British Telecom IC

BL Building Line

BBS Bus Stop Pole (top)

CH Chimney Height

DR Drain

EH Eaves Level

GY Gully

GP Gate Post

IL Invert Level

LP Lamp Post

FFL Finished floor Level

WST Water stop tap

FL Spot/Floor Level

MH Manhole Cover

RH Roof/Ridge Level

RS Road Sign

SH Sign Height

ST Stop Tap

TB Telephone Box(Payphone)

TL Traffic Light

TP Telegraph Pole

TF Top of fence level

UB Utility Box (top)

WC Window Cill Level

WH Window Header Level

TW Top of Wall

STN01 Survey control station

100.000

0 7.5m

SCALE 1:150

EXISTING	A FIRST ISSUE		TB	03.02.26
	REV	AMENDMENTS	BY	DATE
	PROJECT			
	PROPOSED RESIDENTIAL DEVELOPMENT			
EXISTING	ST GEORGES RESIDENTIAL HOME			
	ABBHEY HEY LANE			
	GORTON			
	MANCHESTER			
EXISTING	M18 8RB			
	CLIENT			
	MR EHSAN SHAH			
	DRAWING TITLE			
EXISTING	EXISTING SITE SURVEY			
	DRAWN	TB	DATE	03.02.26
	CHECKED		SCALE	1:150 (A1)
	APPROVED			
EXISTING	HOWARD & SEDDON A.R.I.B.A. CHARTERED ARCHITECTS			
	64 WASHWAY ROAD			
	SALE, CHESHIRE, M33 7RE			
	TEL NO. 0161 - 973 8226			
EXISTING	FAX NO. 0161 - 962 3485			
	E-MAIL : ADMIN@HOWARDANDEDSON.CO.UK			
	JOB No.	DRG No.	REVISION	
	16,129	01	A	

EXISTING SITE PLAN 1:150