


This drawing is subject to copyright and is not to be reproduced in part or whole without approval. Do not scale this drawing - check all dimensions on site.

Health & Safety Notes

- Contractor must ensure that all work on site is carried out in a safe & satisfactory manner, in accordance with Health & Safety At Work Act 1974, COSHH Regulations 2002 & requirements of C.D.M


SCALE

0 5 10m

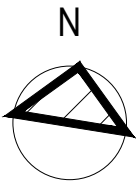

Key Notes

Zone of Proposed Amendments

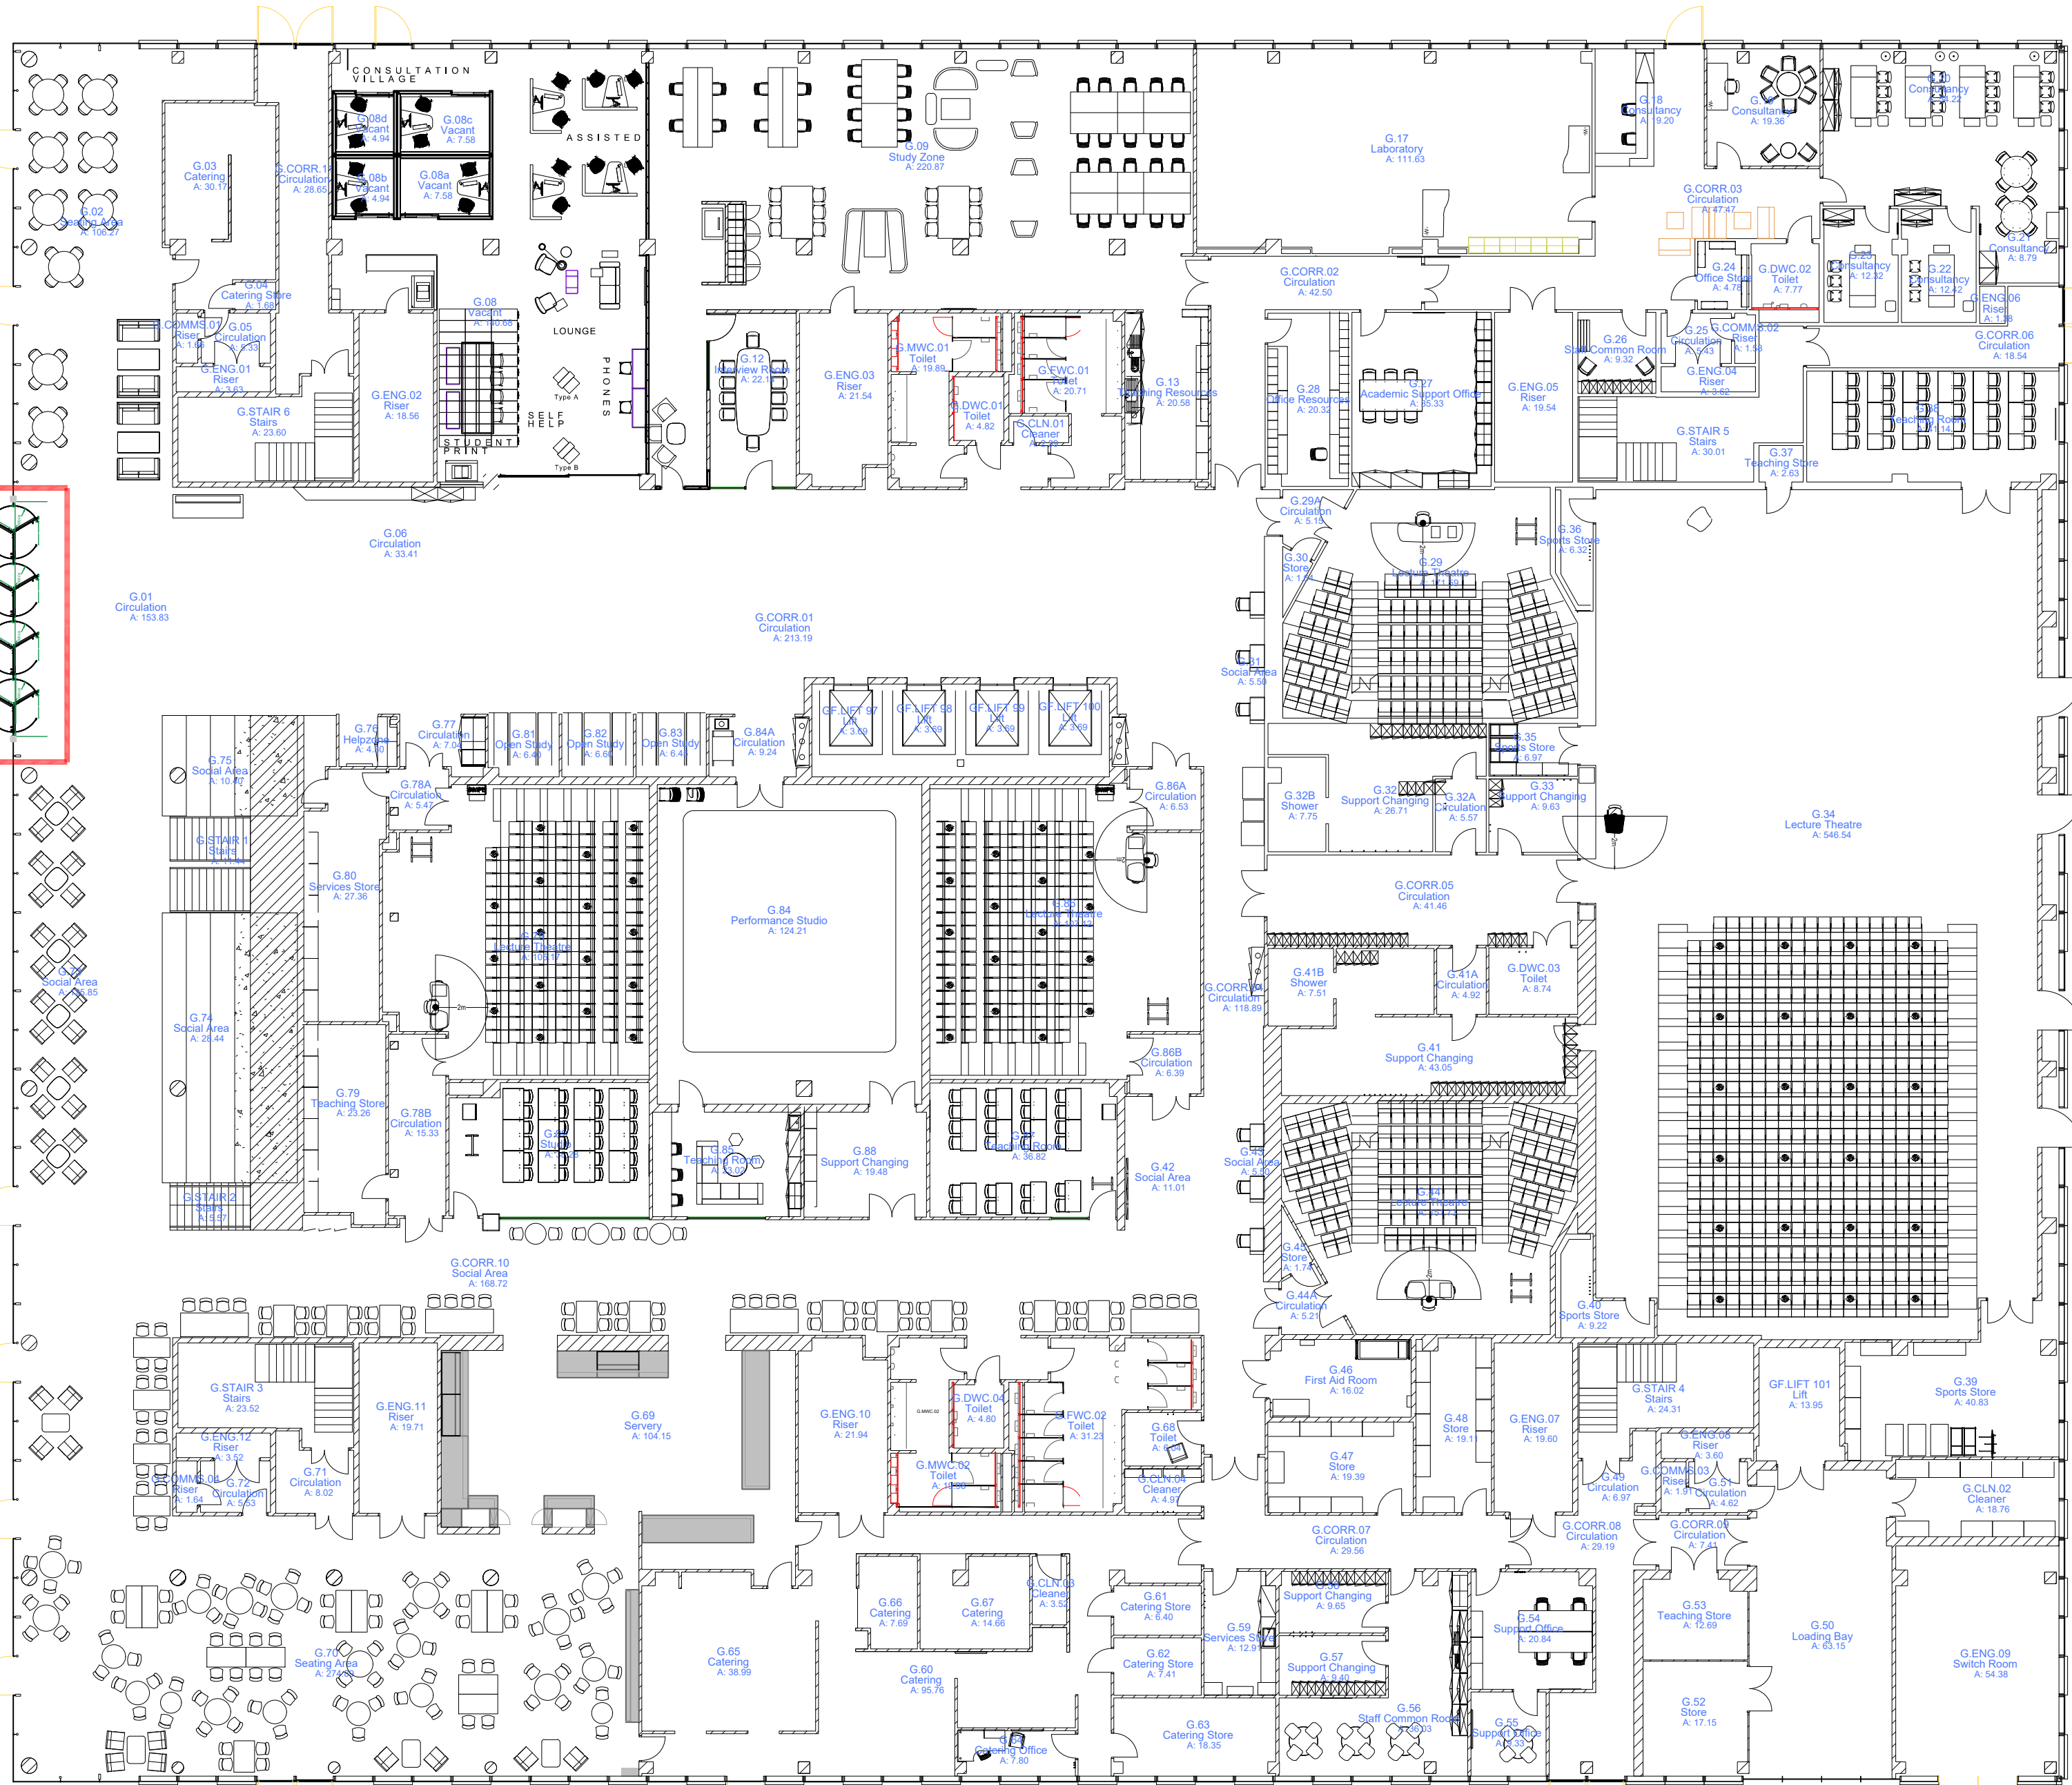

Main Building
Ground Floor
GEA: 5266.17 GIA: 5177.80
TRA: 4878.19 NIA: 3378.82

P1	PLANNING ISSUE	03.03.2026
Rev.	Description	Date

Client
**Manchester Metropolitan University
Manchester**

Project
**Brooks Building - Entrance Door Replacement
53 Bonsall Street, Hulme, Manchester**

Drawing Title
**Ground Floor Plan
PROPOSED**

Drawn by SB/NA Checked by SB/NA Date 03.03.2026

Status **PRELIMINARY** Scale @ A2 1:200

Job no. 13790	Dwg.no. CAA-ZZ-ZZ-DR-A-201	Rev. P01
-------------------------	--------------------------------------	--------------------