



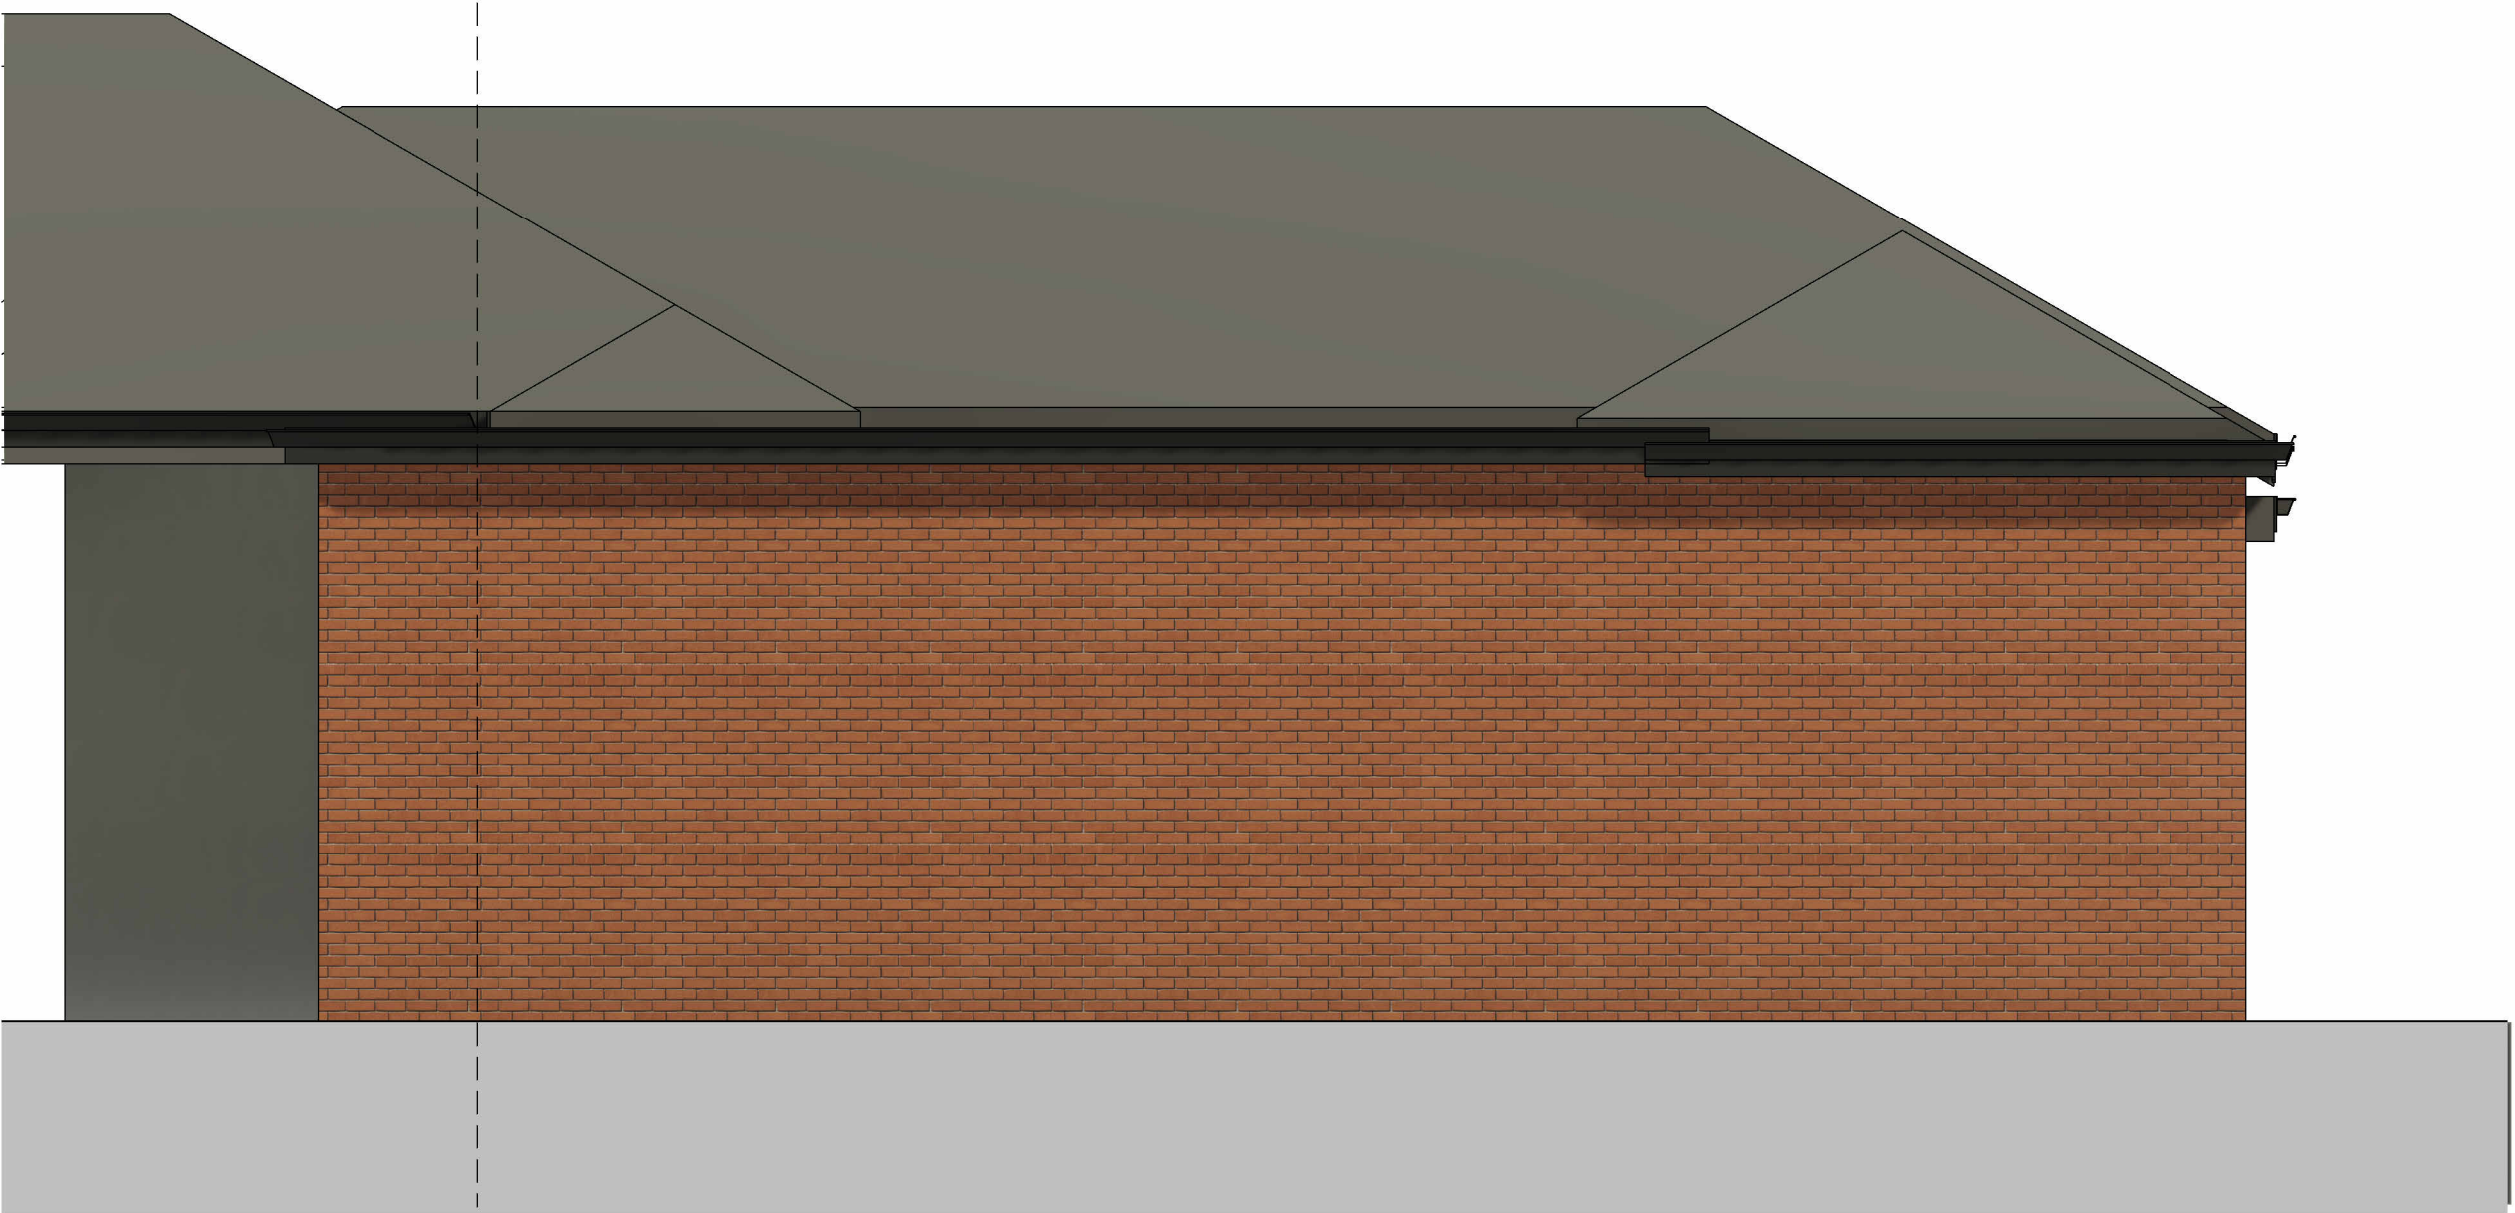


Proposed Front Elevation
1 : 50




Proposed Rear Elevation
1 : 50

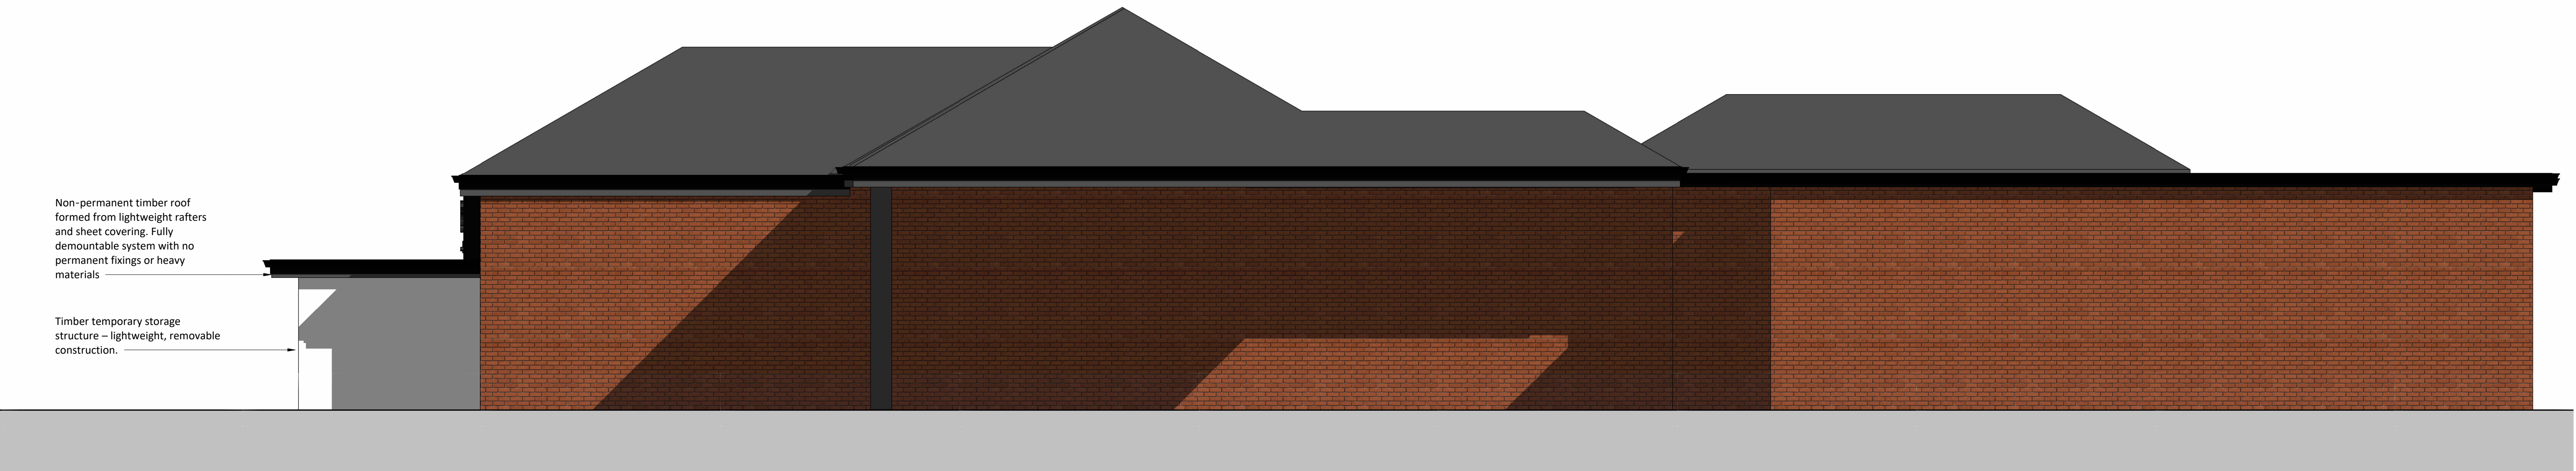


Proposed East Side Elevation
1 : 50

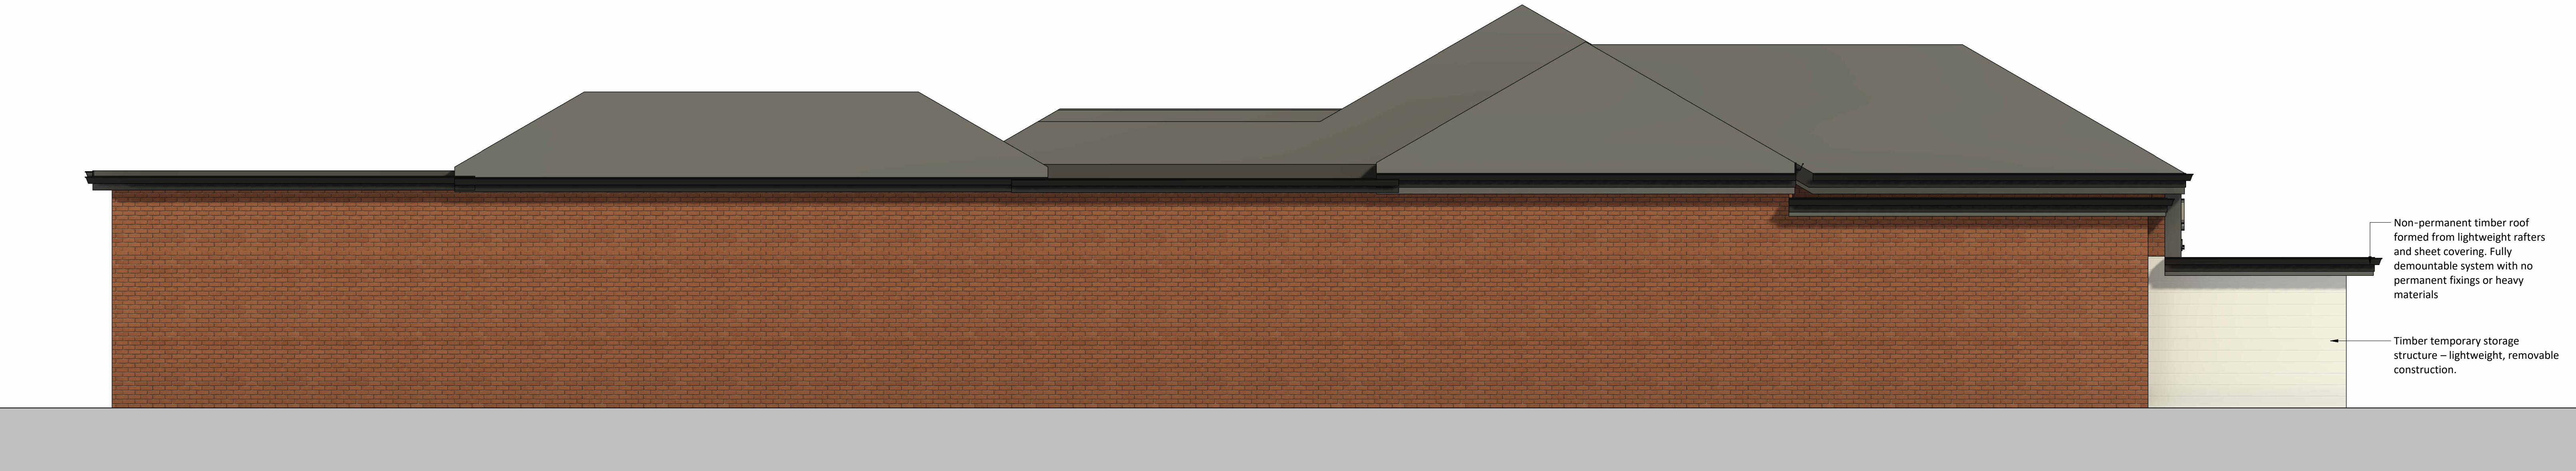

Proposed West Side Elevation
1 : 50

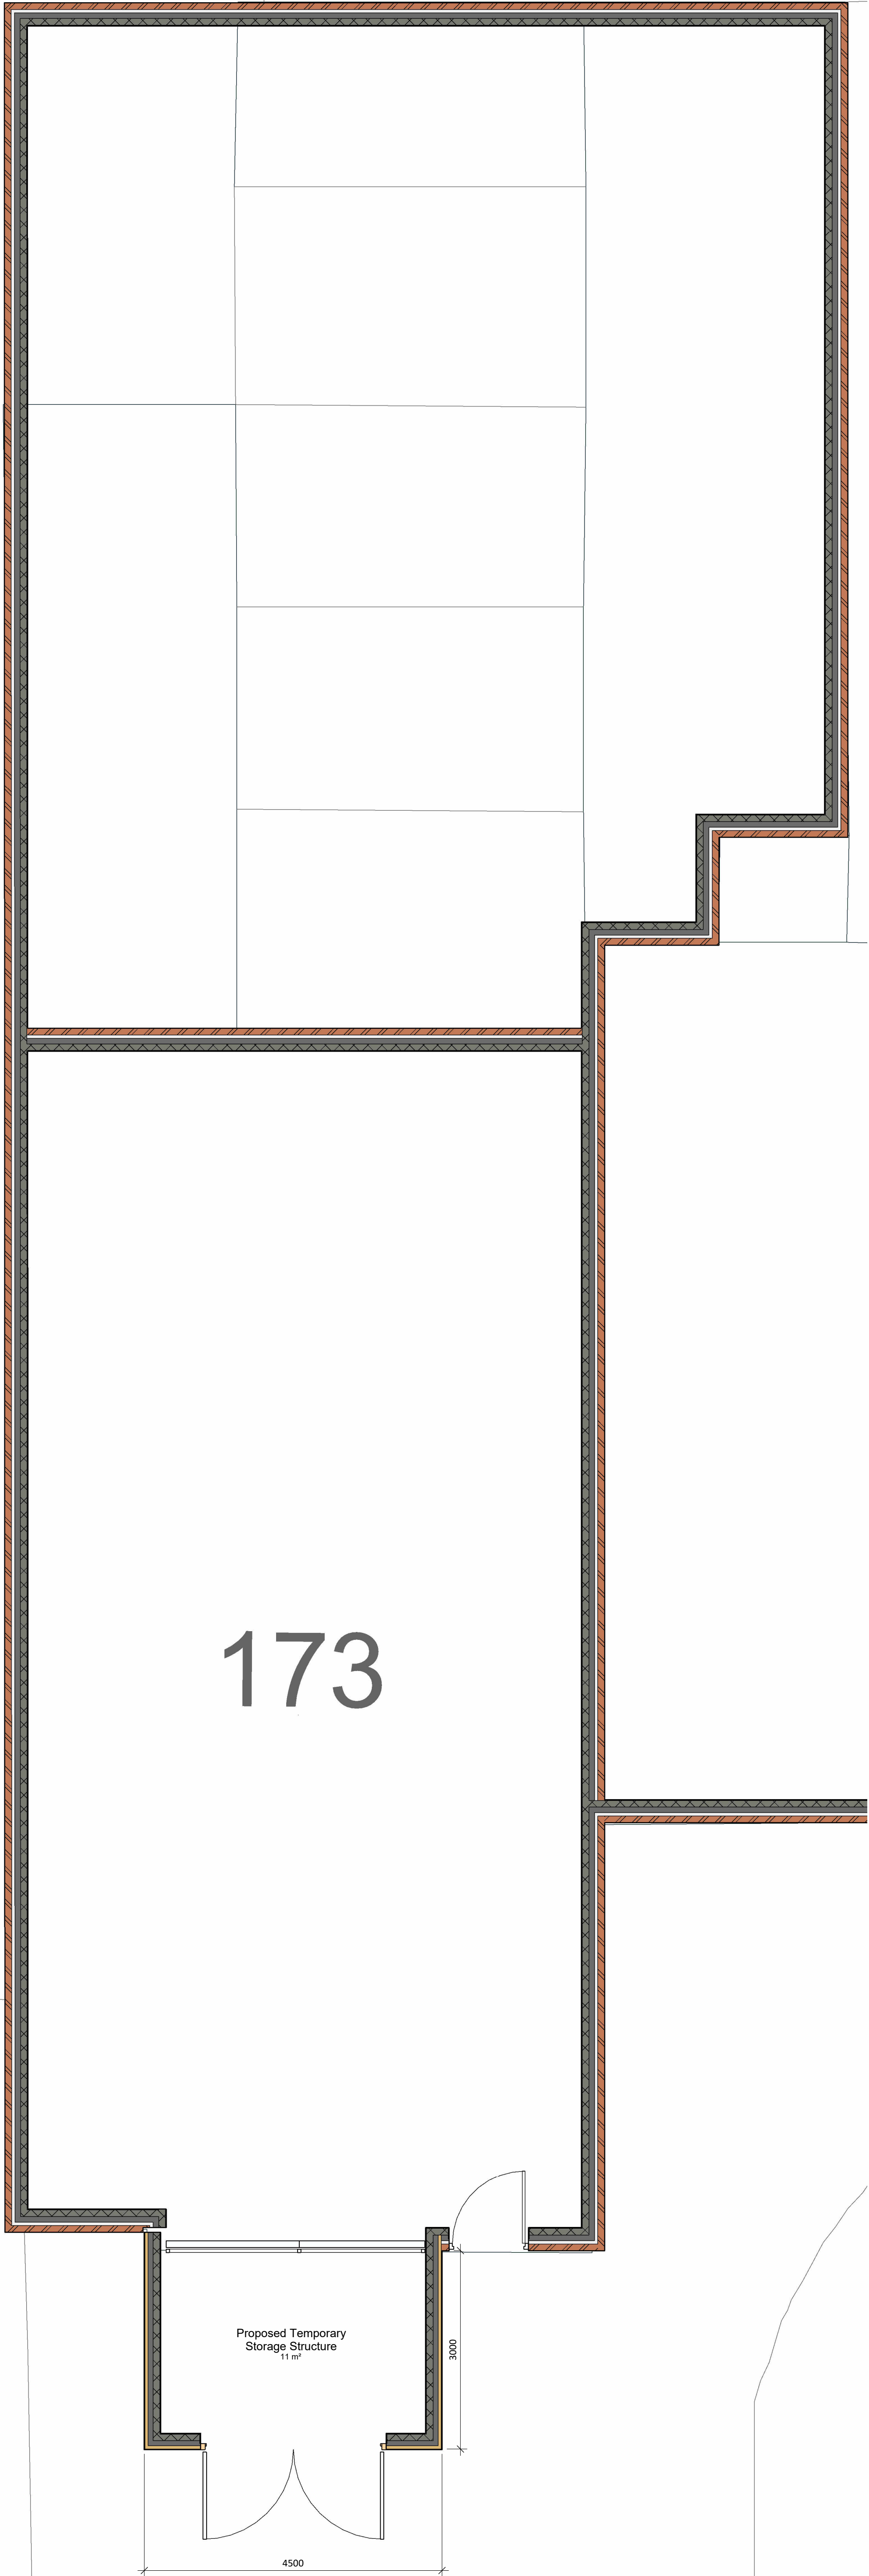

Proposed Ground Floor
1 : 50

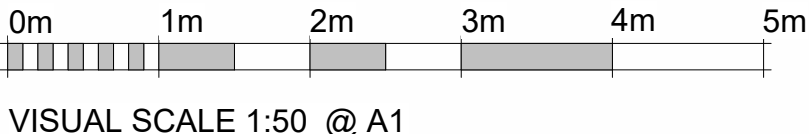

A	02.01.26		Amended to Planning Officers comments via email - 22.12.2025
Rev	Date	Int	Description

Client:
Mr Abdullah Rahimi
Project:
173-175 Hollyhedge Rd

Description:
Proposed Plans and Elevations

Drawn By:	Date:	Scale @ A1:
OJK	07/09/25	1 : 50
Job No:	Drawing No:	Rev
135	P105	A