




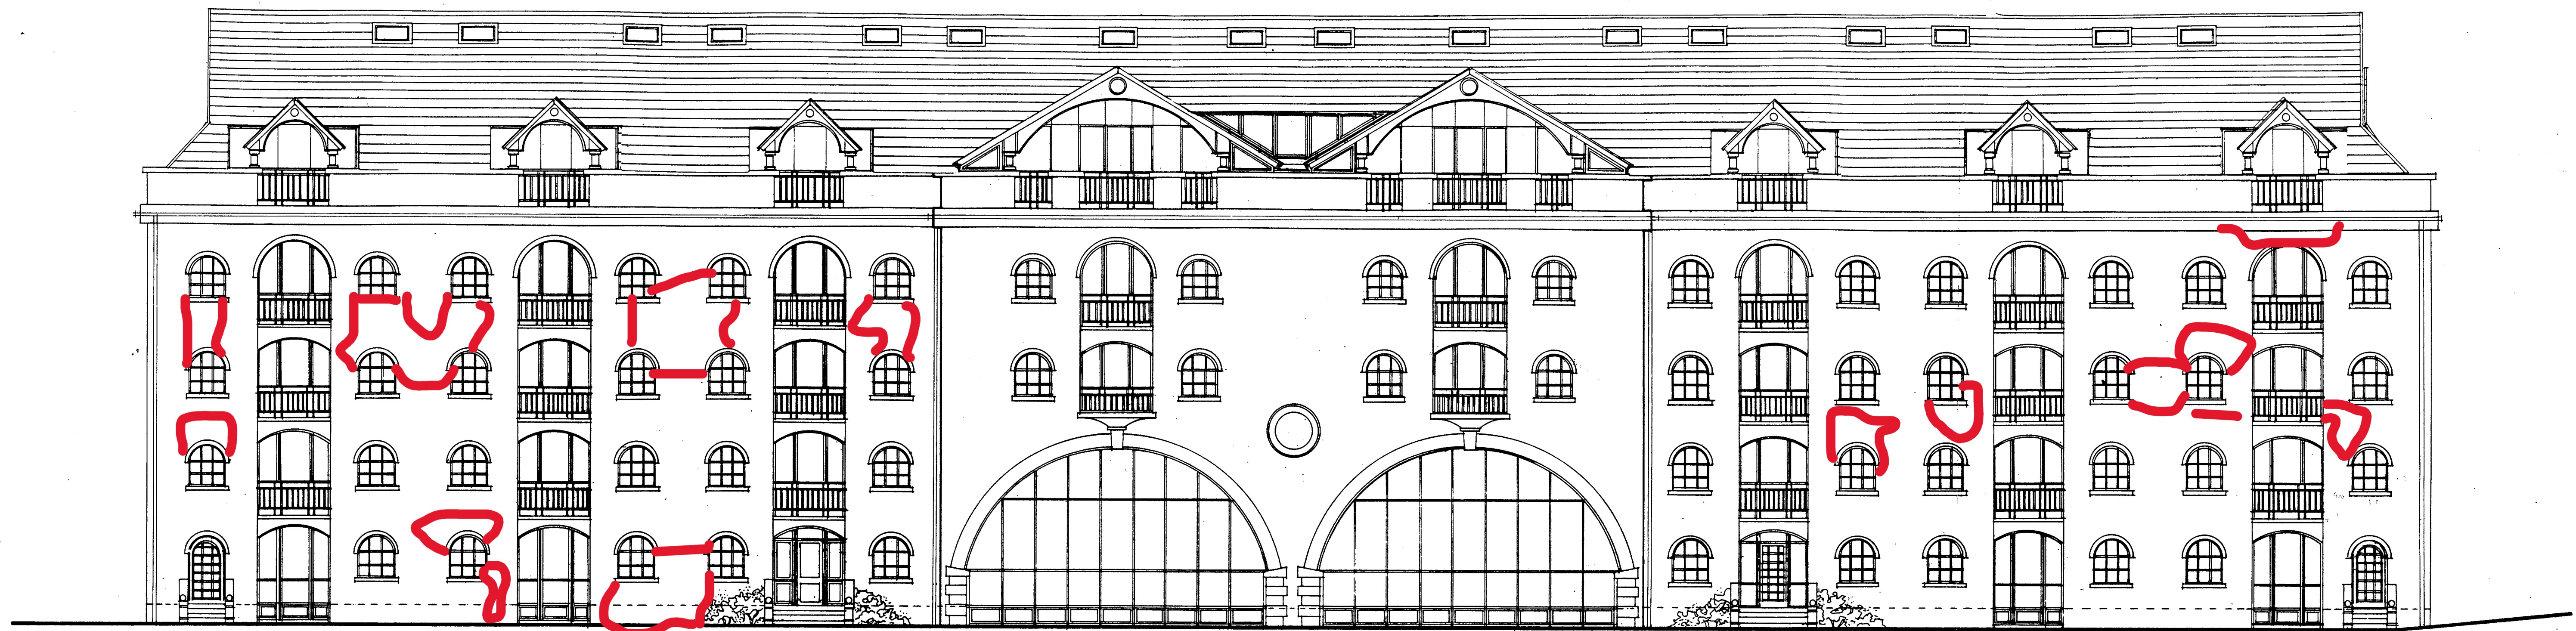

REAR ELEVATION as proposed

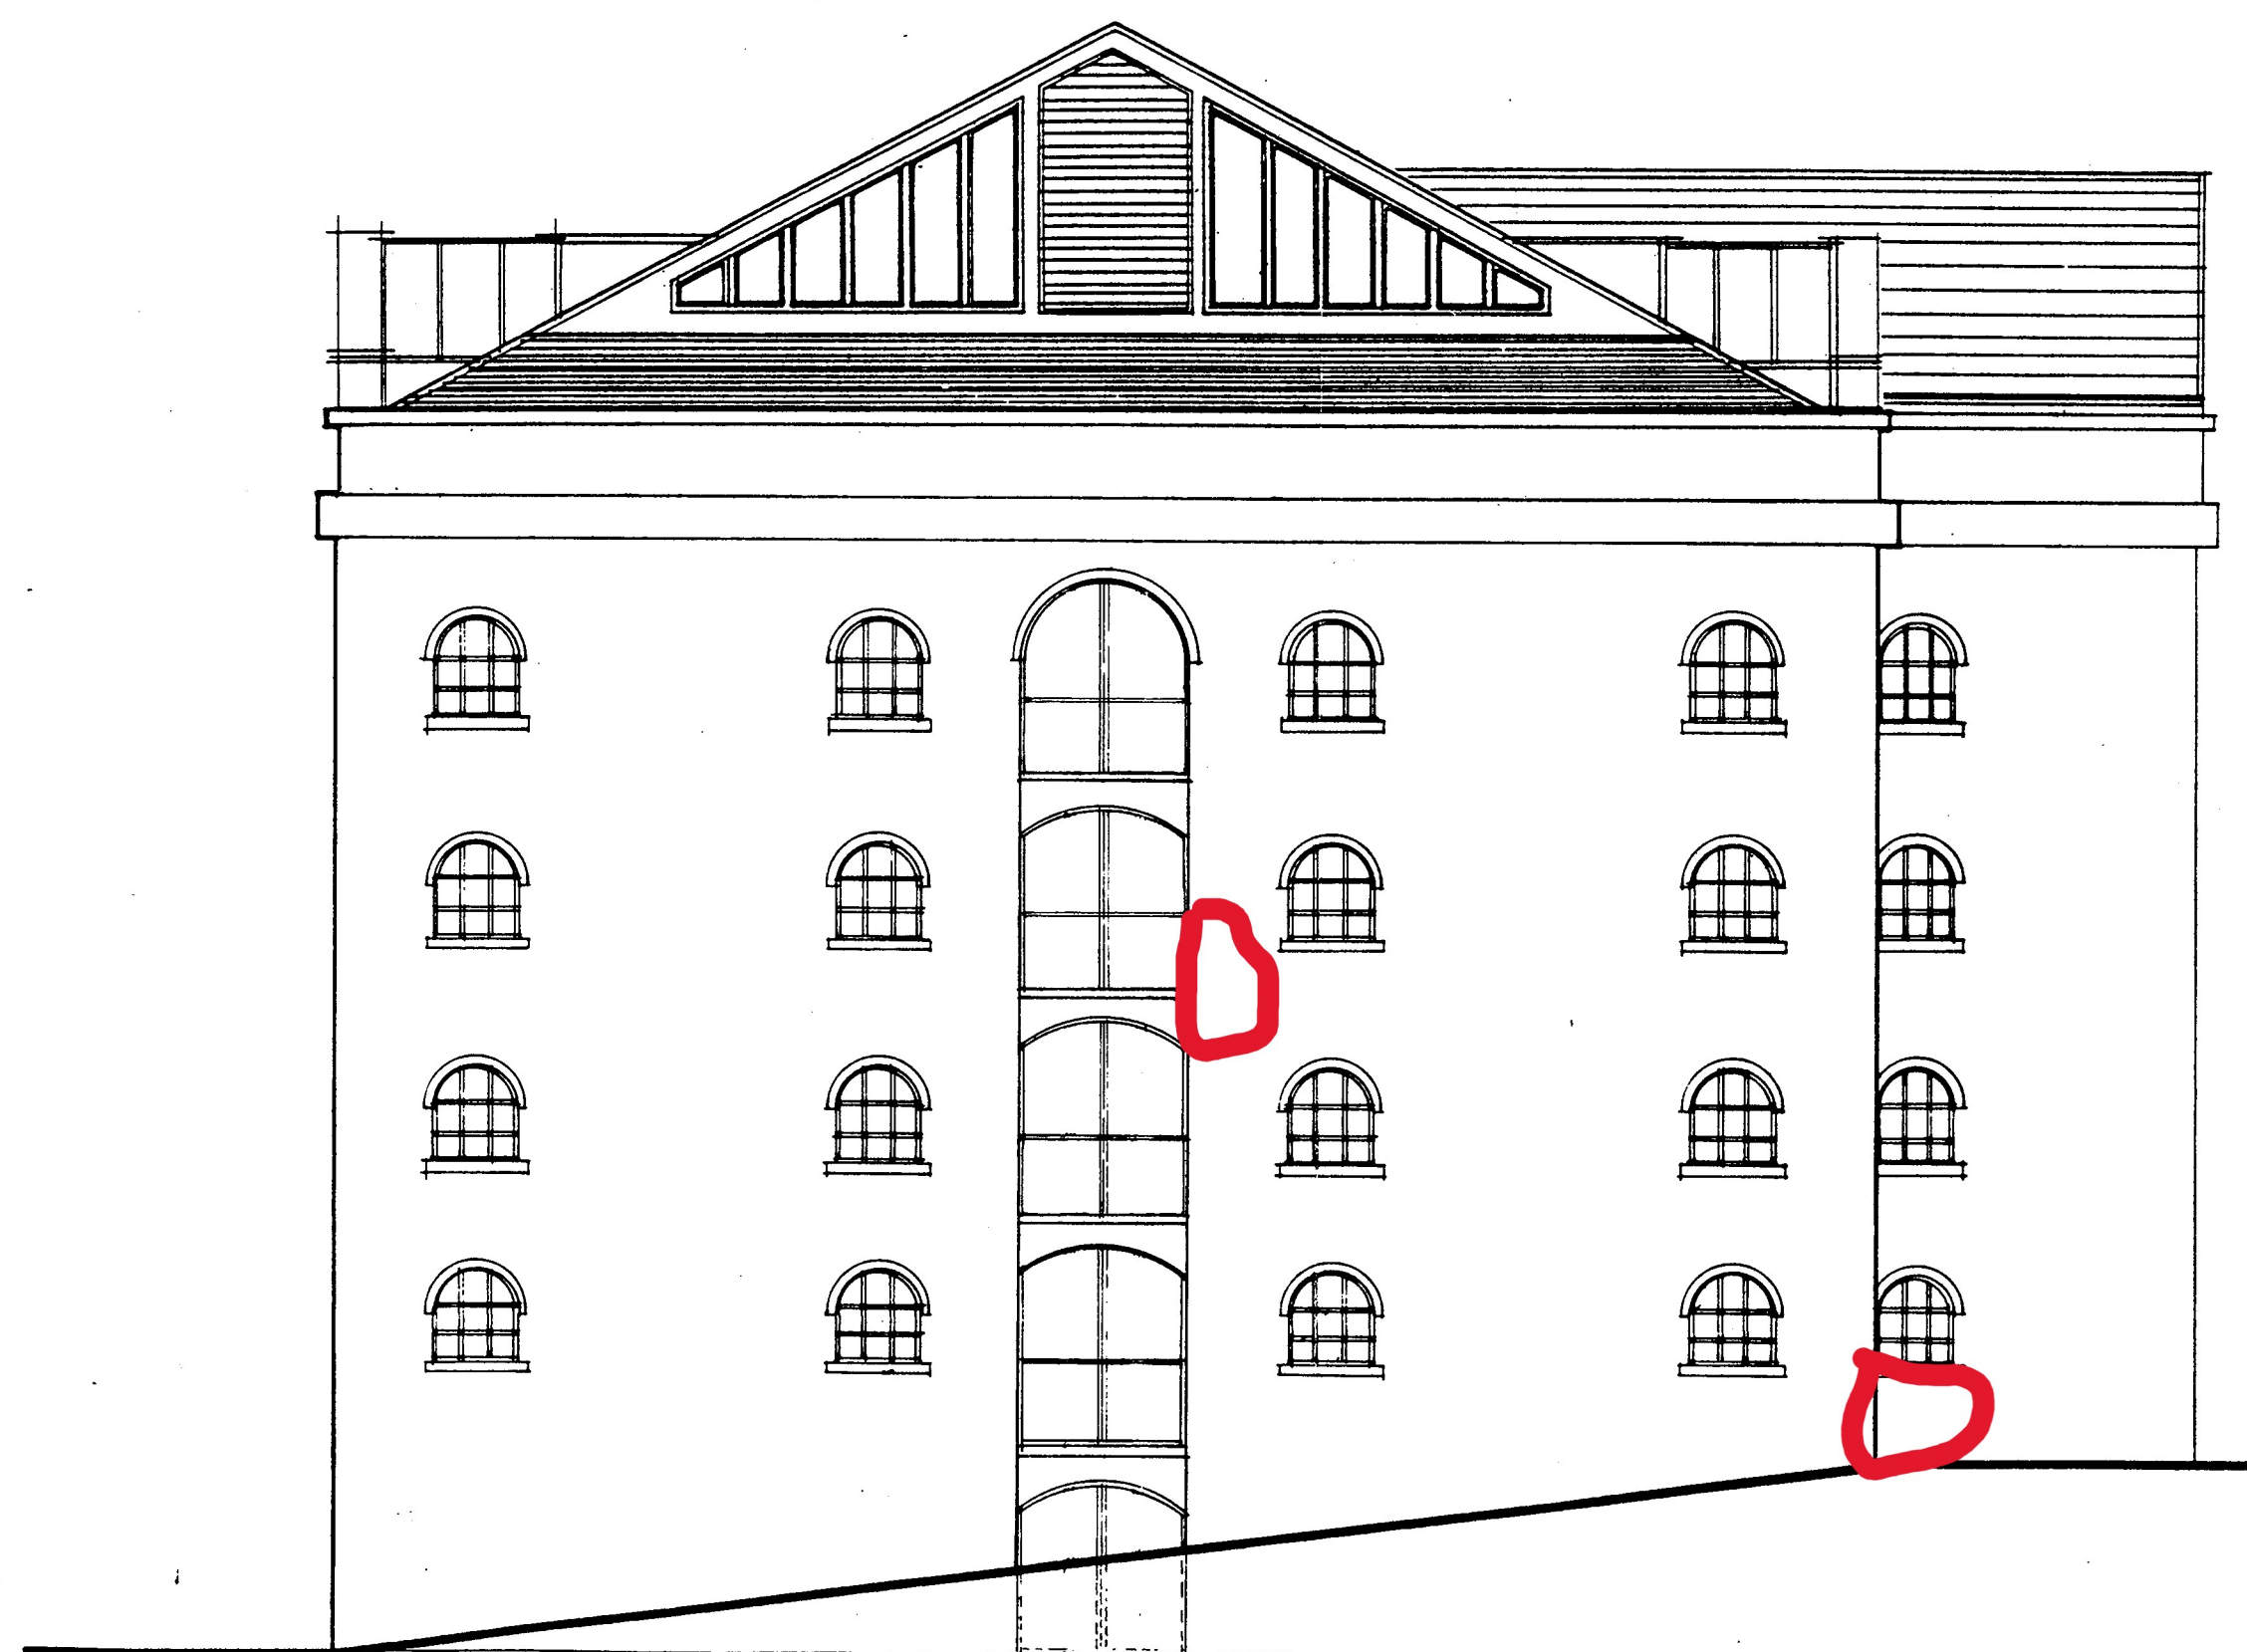

WEST ELEVATION as proposed

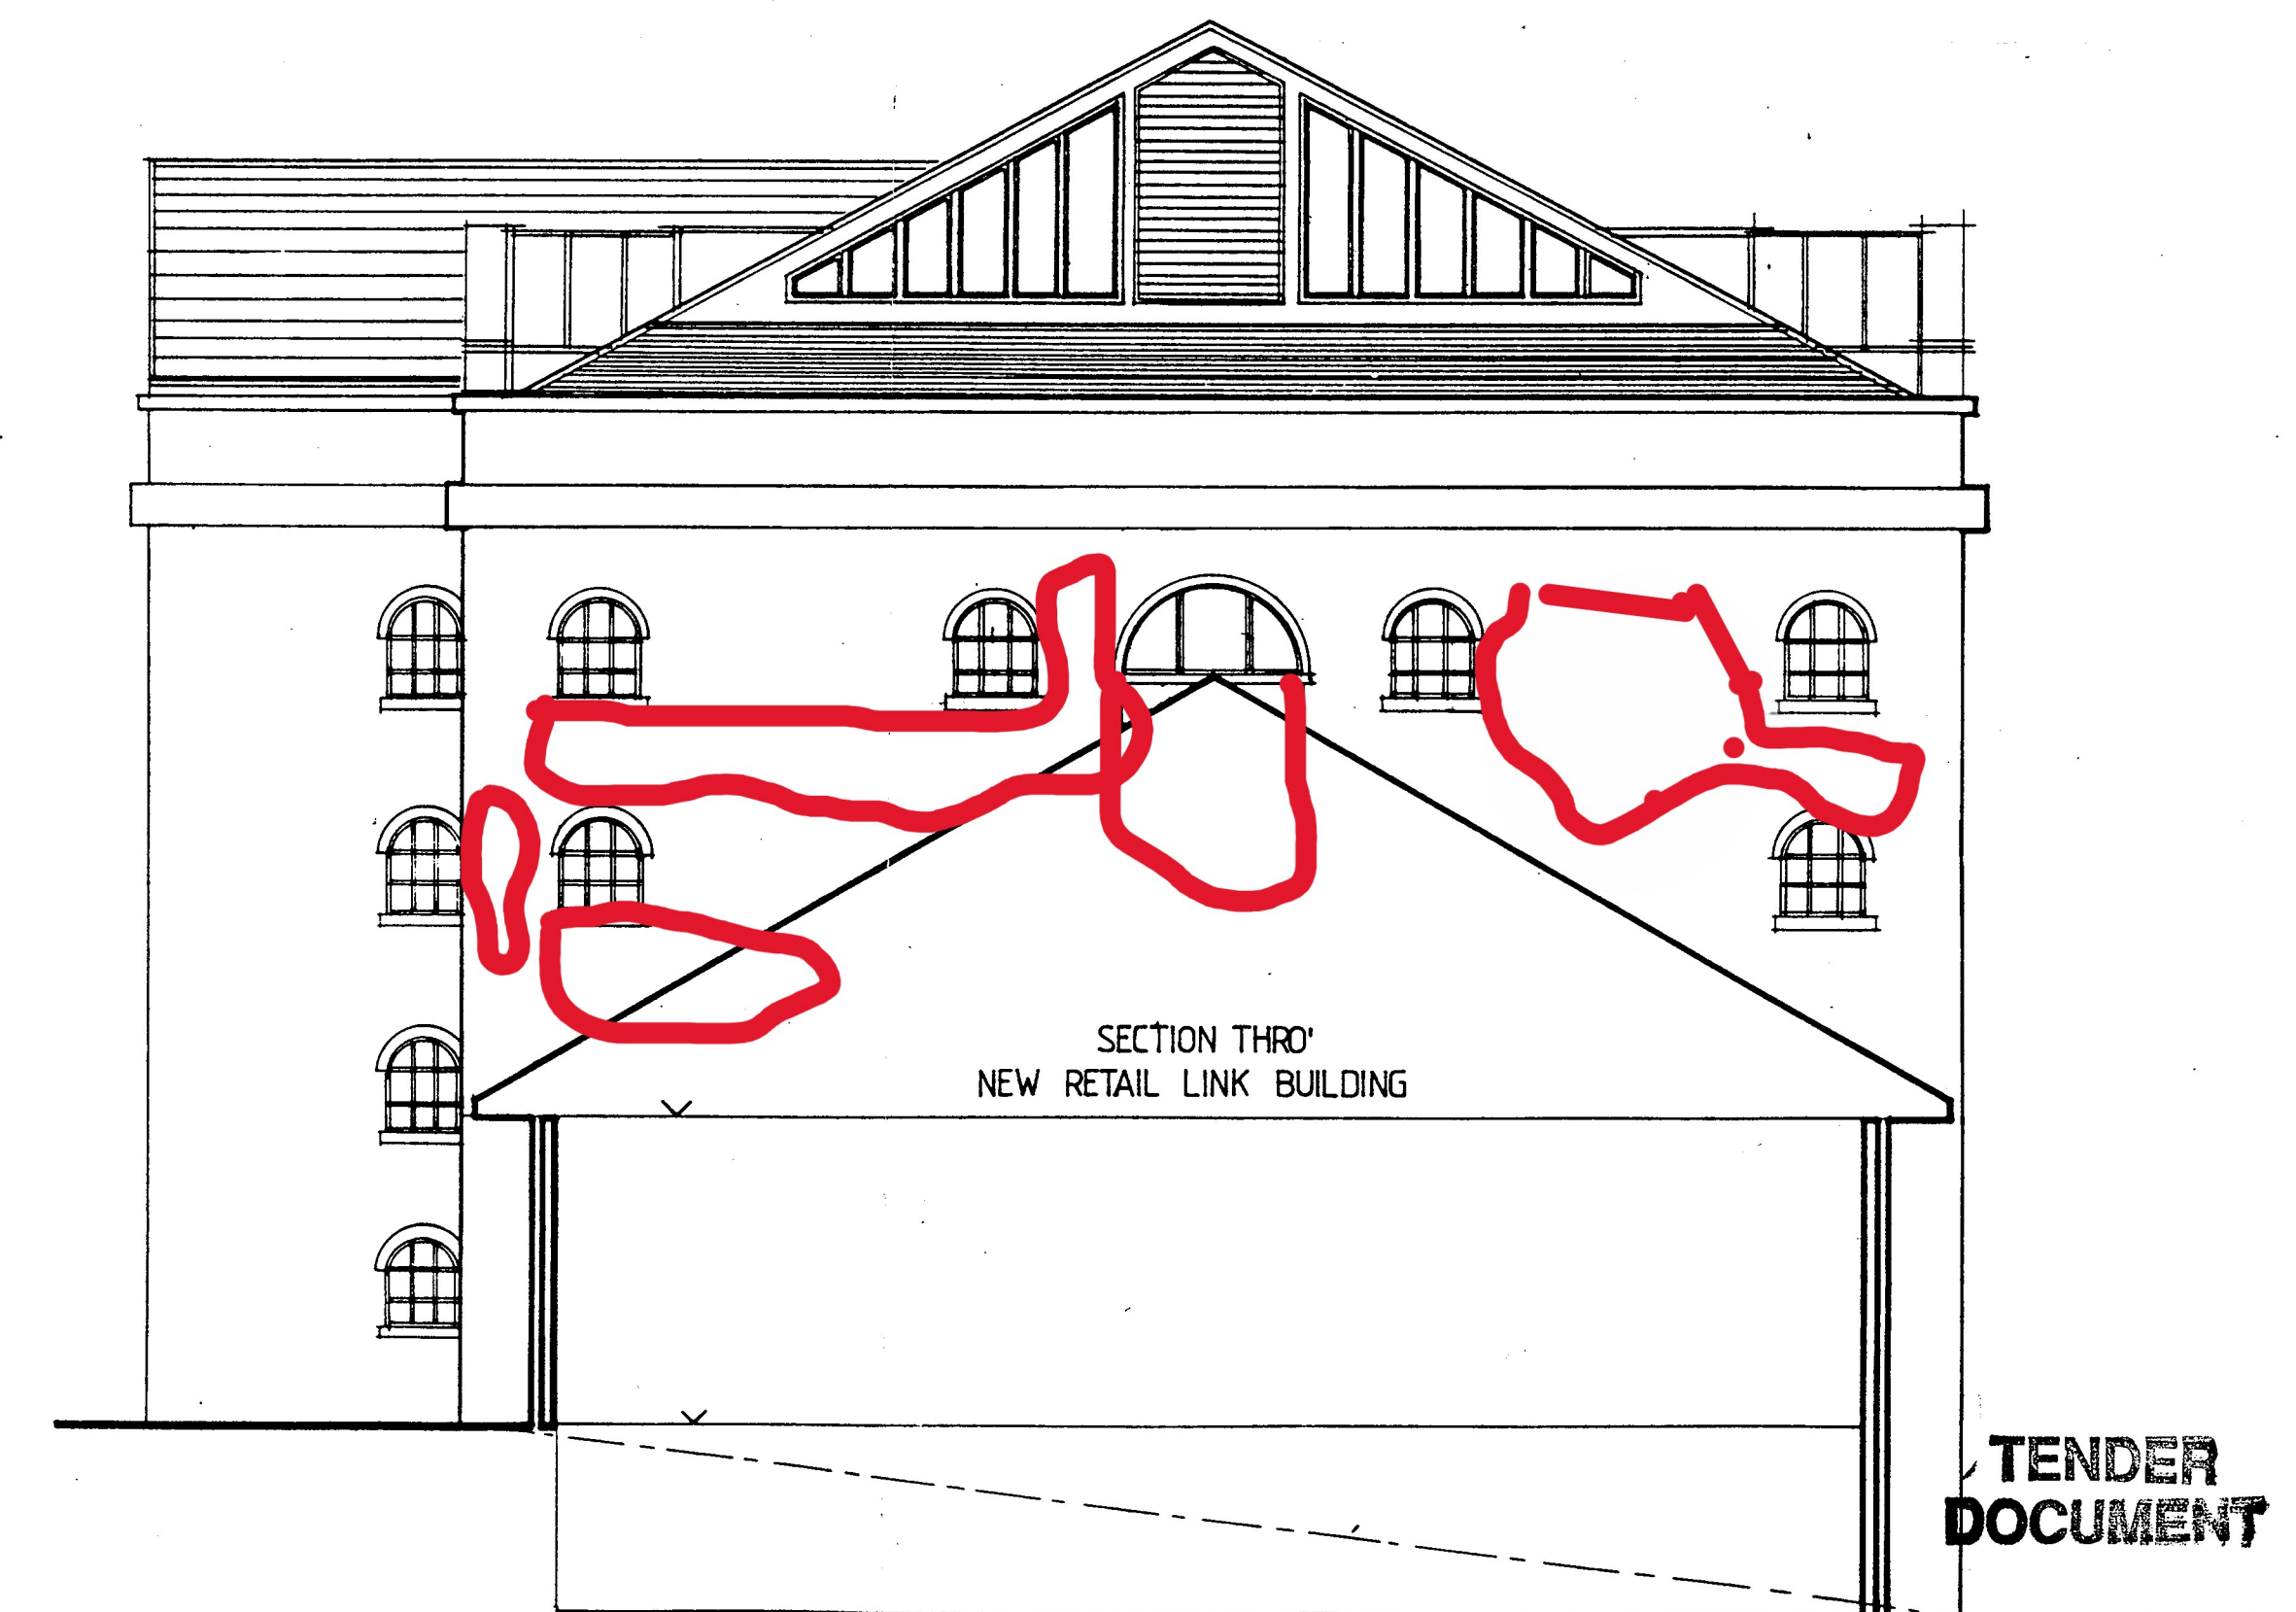

EAST ELEVATION as proposed

TENDER
DOCUMENT

TITLE			
REVISED ELEVATIONS			
DATE	SEPT 1989	SCALE	1:100
JOB NO	271	DRG NO	51
REV			
Franklin Stafford Partnership Architects and Town Planners c-21, ALBERT DOCK, LIVERPOOL, L3 6AA. 051-709 4350			