

Note :-
This drawing must not be scaled. All dimensions and levels must be checked on site and any discrepancies are to be reported to ARC DESIGN ASSOCIATES prior to manufacture.



DESIGN ASSOCIATES


51 - 55 Fowler Road
Hainault
Essex IG8 3XE
Tel : 020 8559 8666
Fax: 020 8559 8777



Existing West Elevation




Existing South Elevation

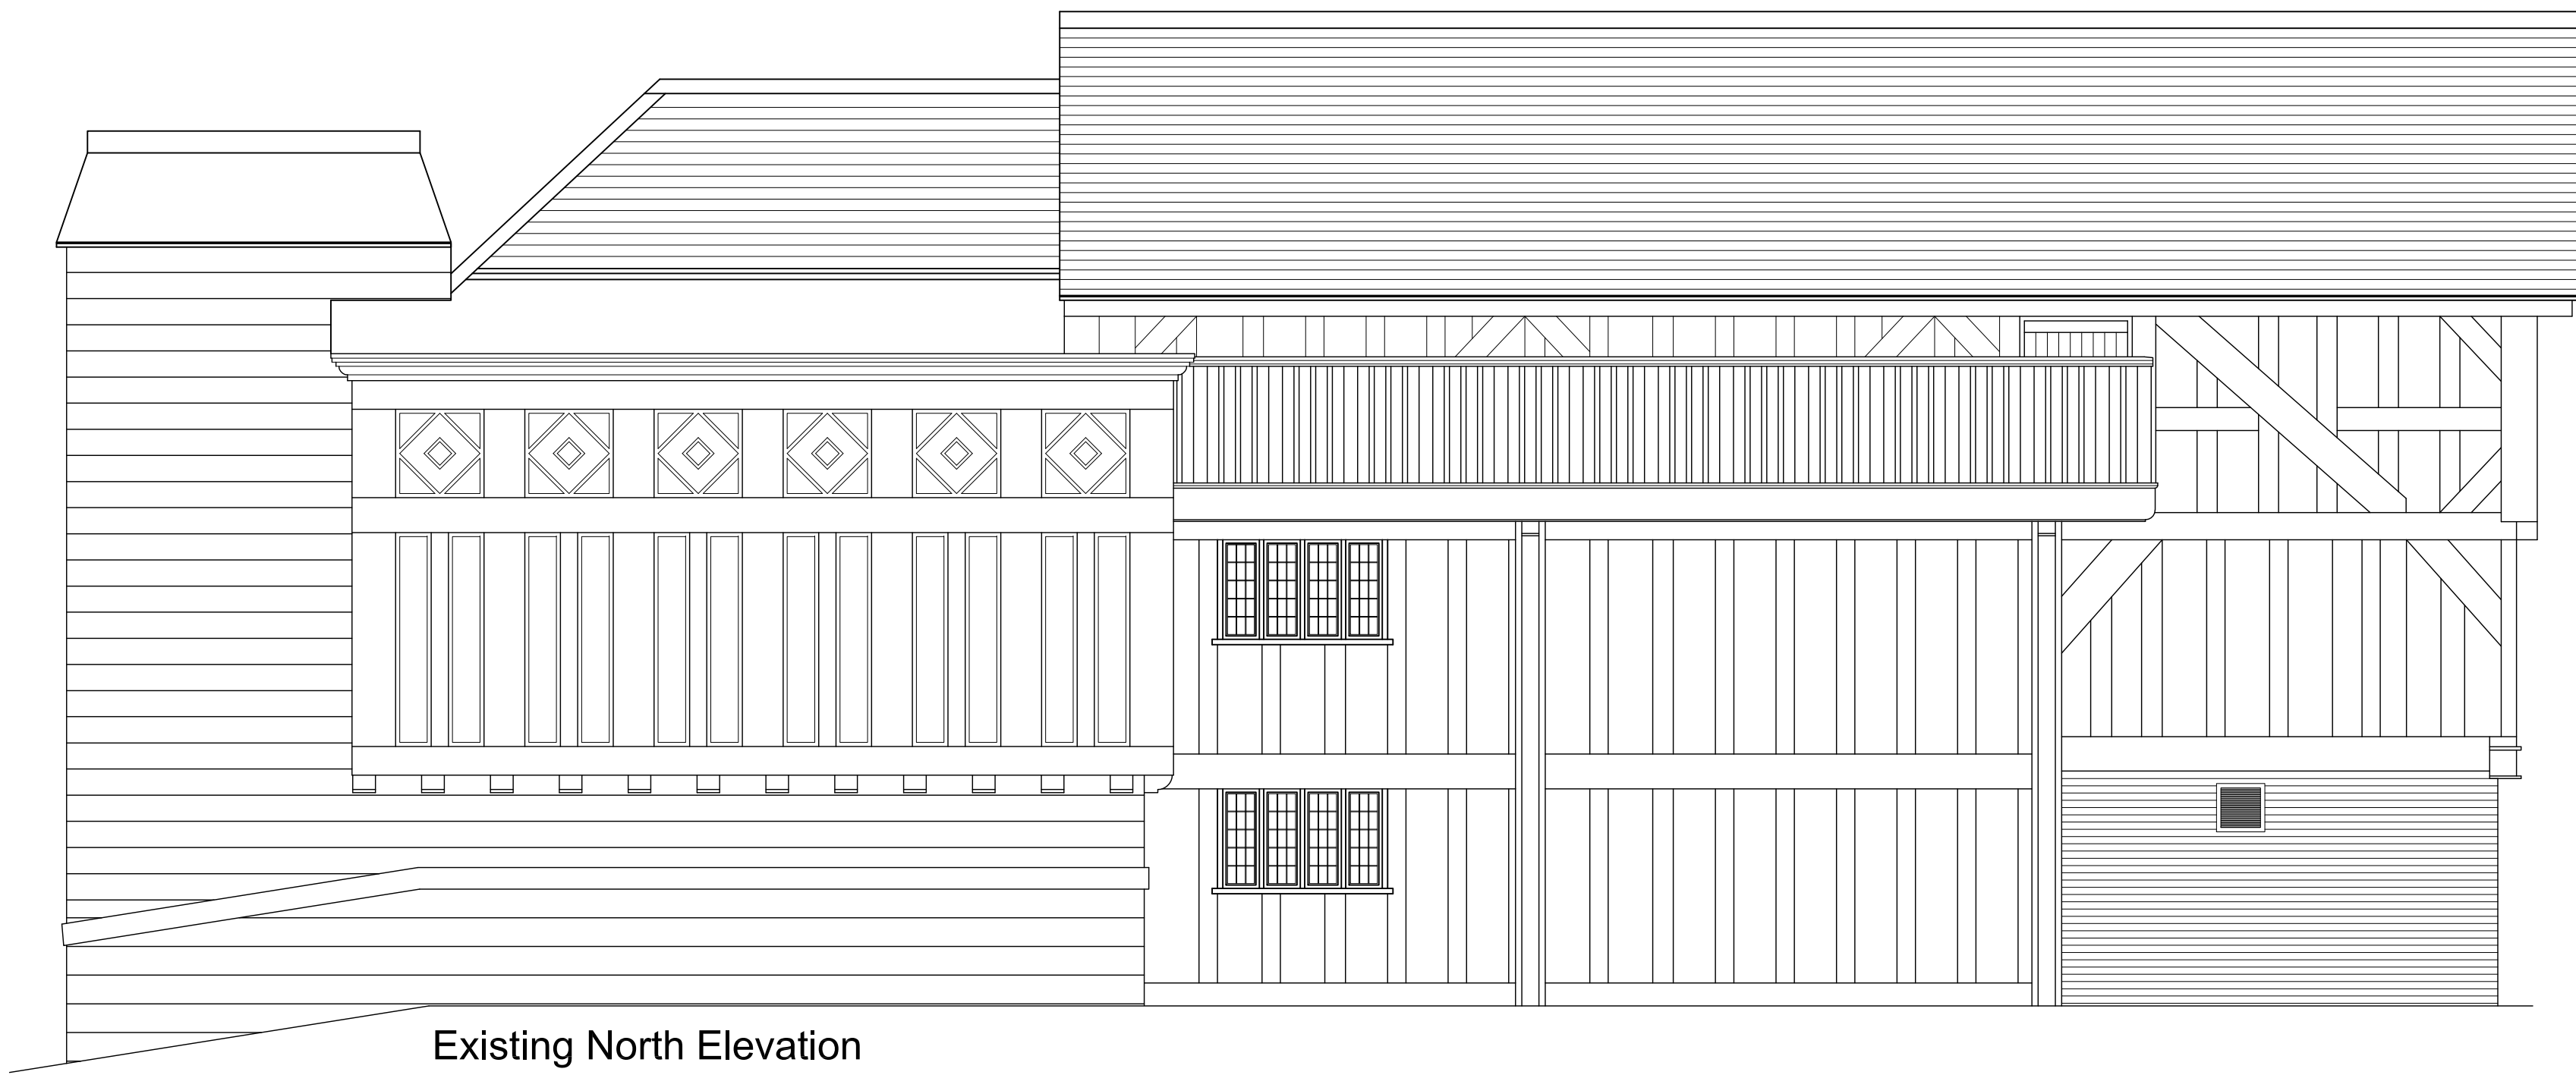

Existing North Elevation

Rev	Date	
-----	------	--

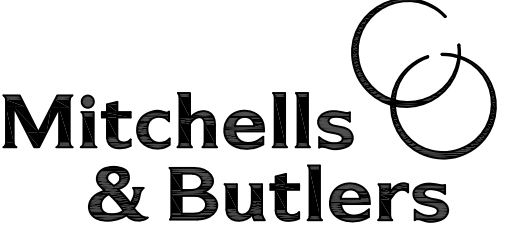

Mitchells & Butlers

27 Fleet Street
Birmingham
B3 1JP
Tel. 0870 609 3000
www.mbpplc.com

CLIENT
Mitchells & Butlers

PROJECT
The Old Wellington,
4 Cathedral Gates,
Manchester M3 1SW

TITLE
Existing Elevations

ISSUE

Scale: 1:50
Date: Jan 26
Drawn: MA

Drawing No.
3117/LB03

Rev.

--	--