

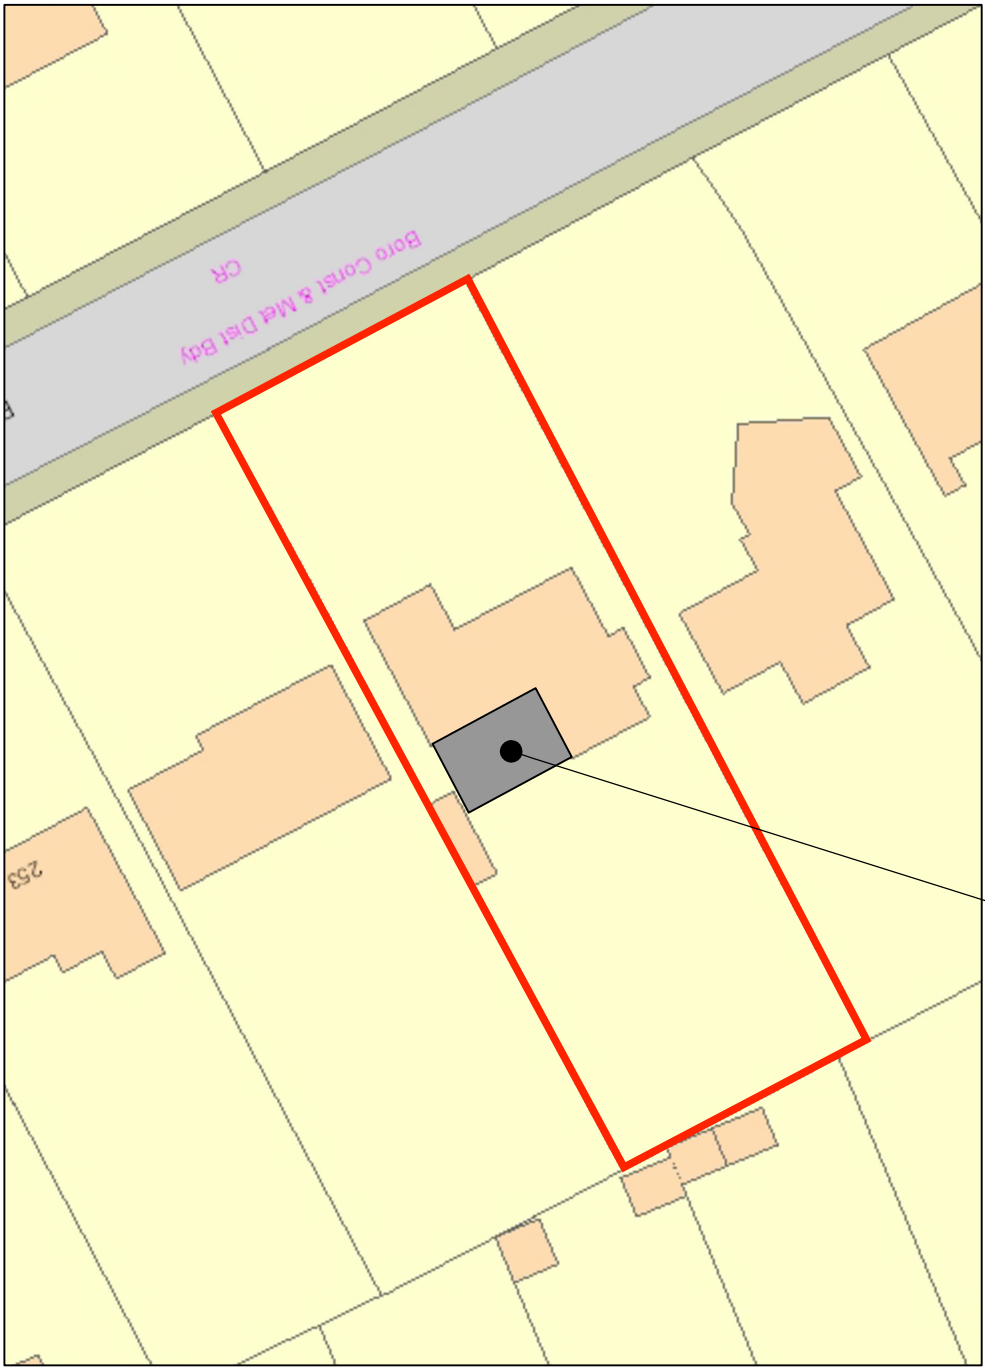


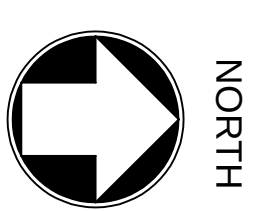


SITE PLAN
SCALE 1:500

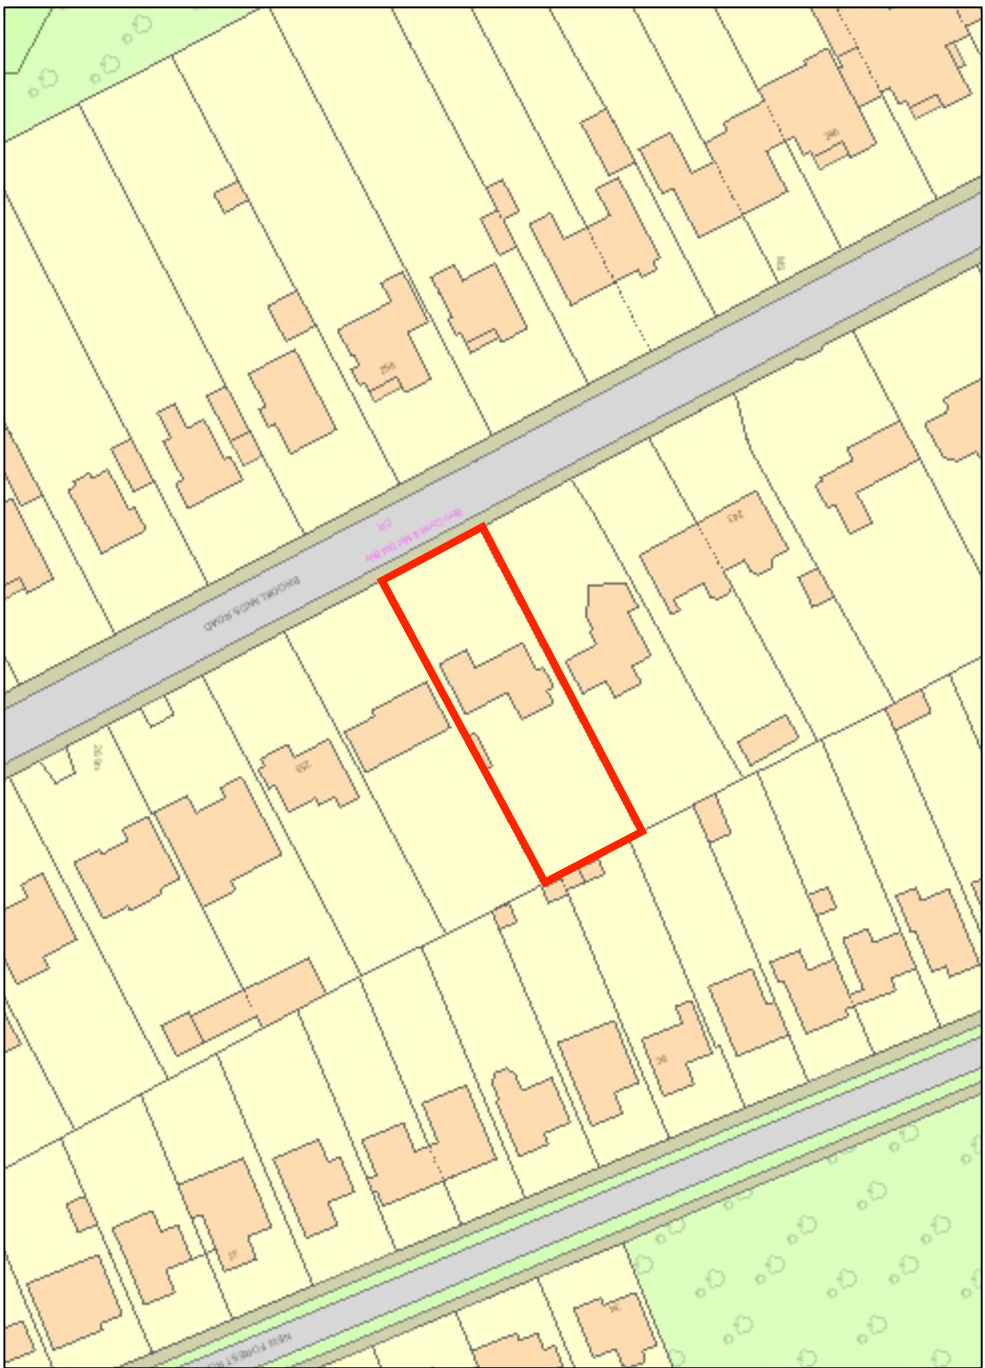


LOCATION PLAN
SCALE 1:1250

SCALE BAR 1:1250

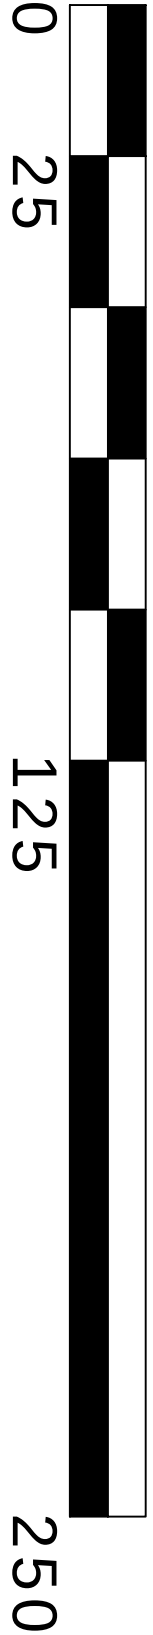

SCALE BAR 1:500

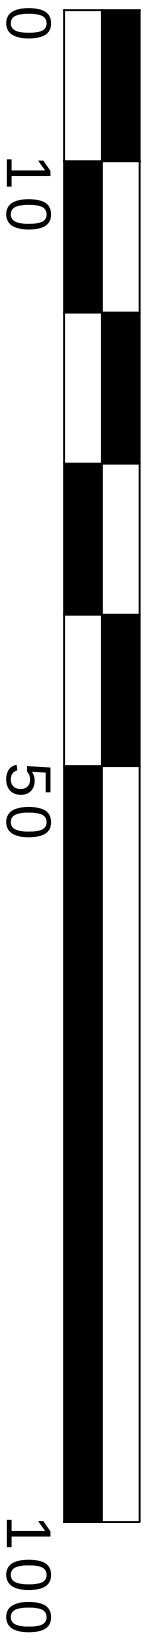

- REFERENCE DRAWINGS**
- 001 - SITE AND LOCATION PLANS
 - 002 - EXISTING PLANS
 - 003 - EXISTING ELEVATIONS
 - 004 - PROPOSED PLANS
 - 005 - PROPOSED ELEVATIONS

• INDICATES THIS DRAWING

A	24.03.26	J.P.	FOR PLANNING APPROVAL	
Rev	Date	Drawn	Description	
Title				
SINGLE STOREY EXTENSION				
249 BROOKLANDS ROAD				
M23 9HF				
SITE AND LOCATION PLANS				
Drawing No	Scale of A1		Rev	
001	AS SHOWN		A	