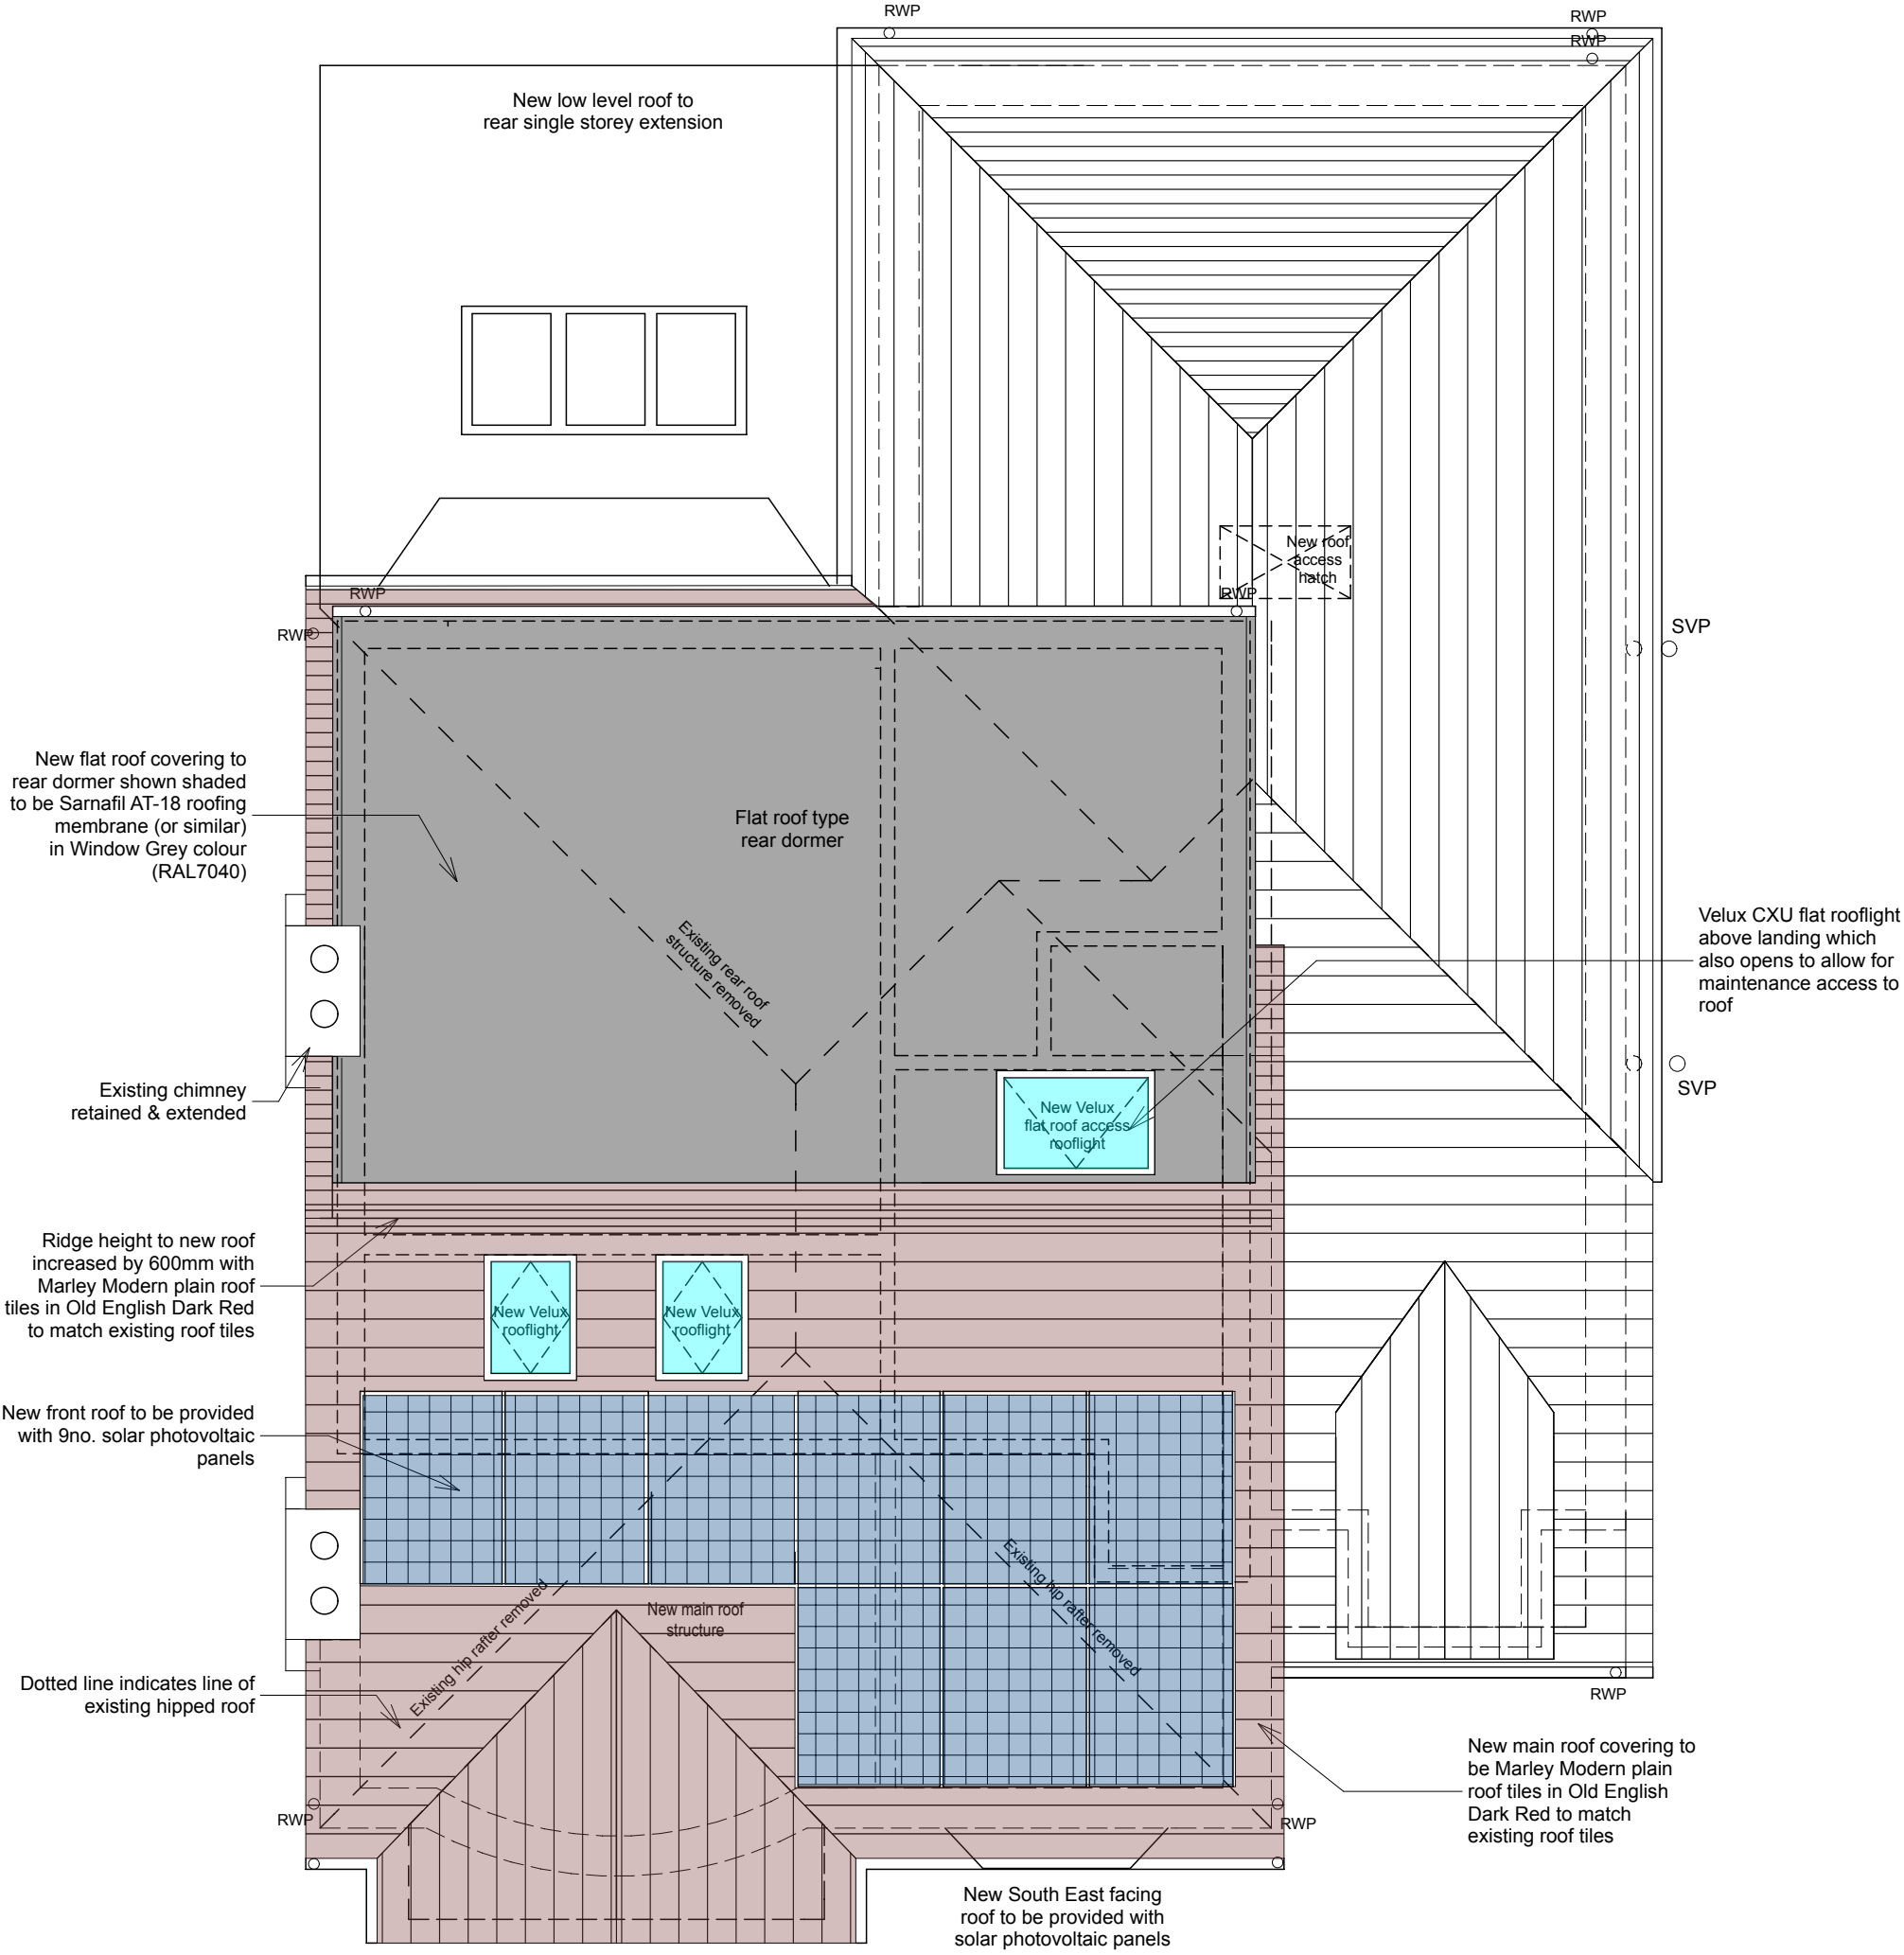


PROPOSED ROOF PLAN 1:50@A3

REVISIONS

Scheme
Extension & Alteration Works
464 Parrs Wood Road
Didsbury
Manchester M20 5QQ
Client
Mr & Mrs Sellars
Title
Proposed Roof Plan

Scale 1:50	Date 19.2.26	Drawn MM
Job No P432	Dwg No 07	Rev

Mike Macpherson **Architects**
38 Reynard Road, Chorlton, Manchester M21 8DD
T: 0161 870 6129
E: mail@mikemacpherson-architects.co.uk
www.mikemacpherson-architects.co.uk