


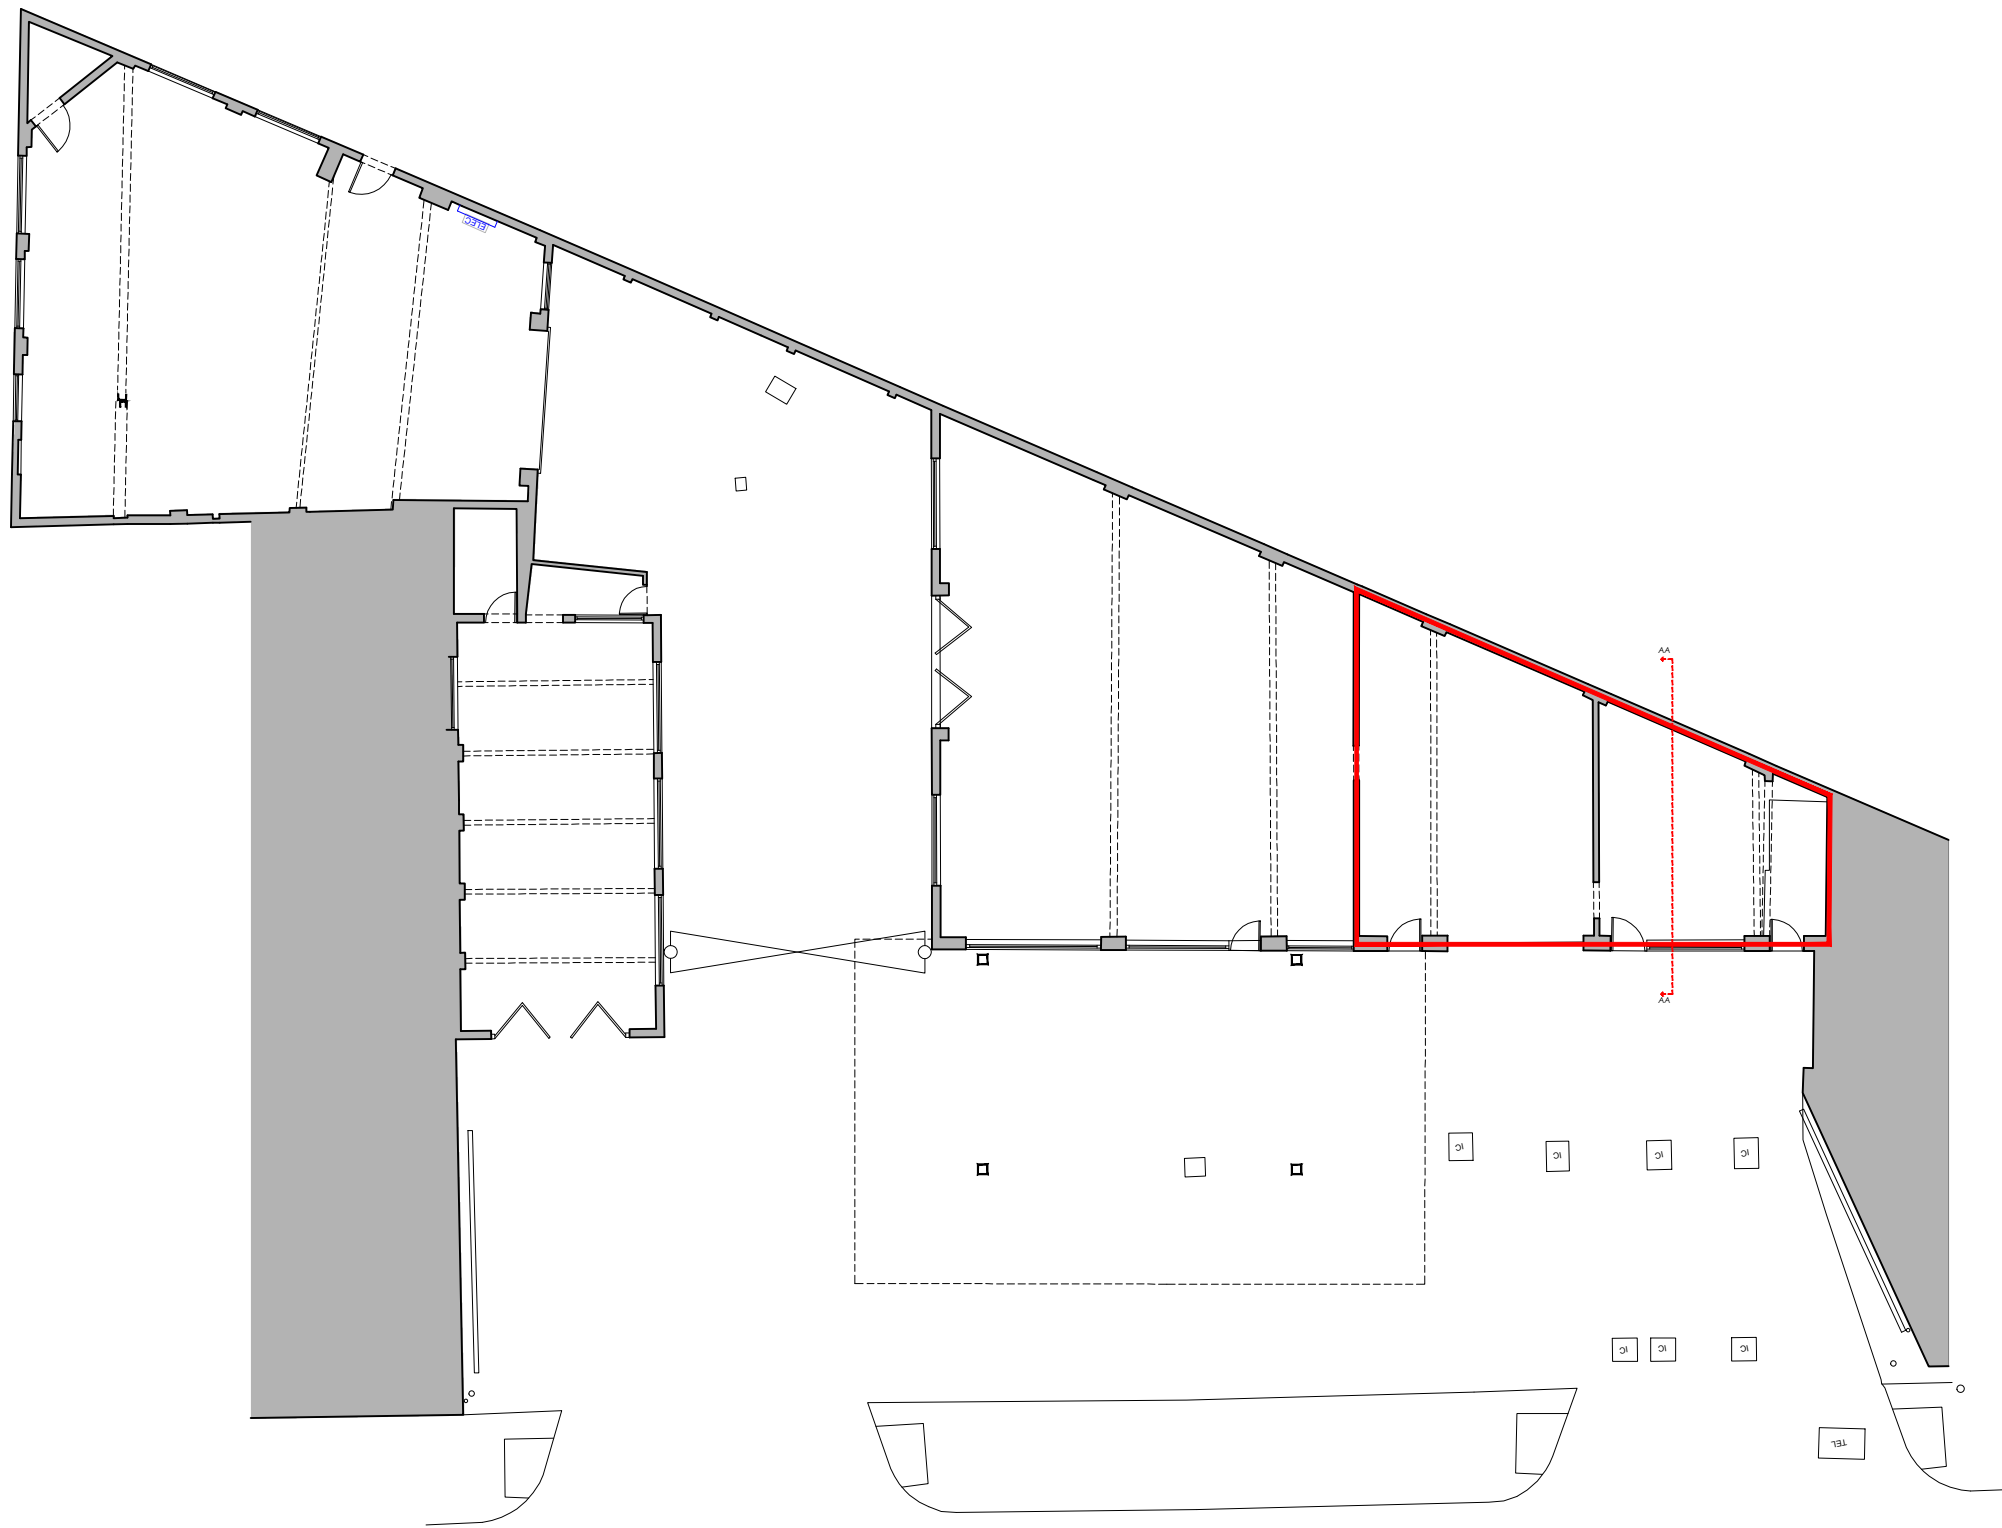

**Existing - Site Plan**  
Scale: 1:200 @ A3



CONCEPT

|                                                       |               |
|-------------------------------------------------------|---------------|
| Project<br>98 Fairfield Street, Manchester,<br>M1 2WR |               |
| Title<br>Existing Site Plan                           |               |
| DWG Number<br>NP-087-PL-101                           | Revision<br>A |