


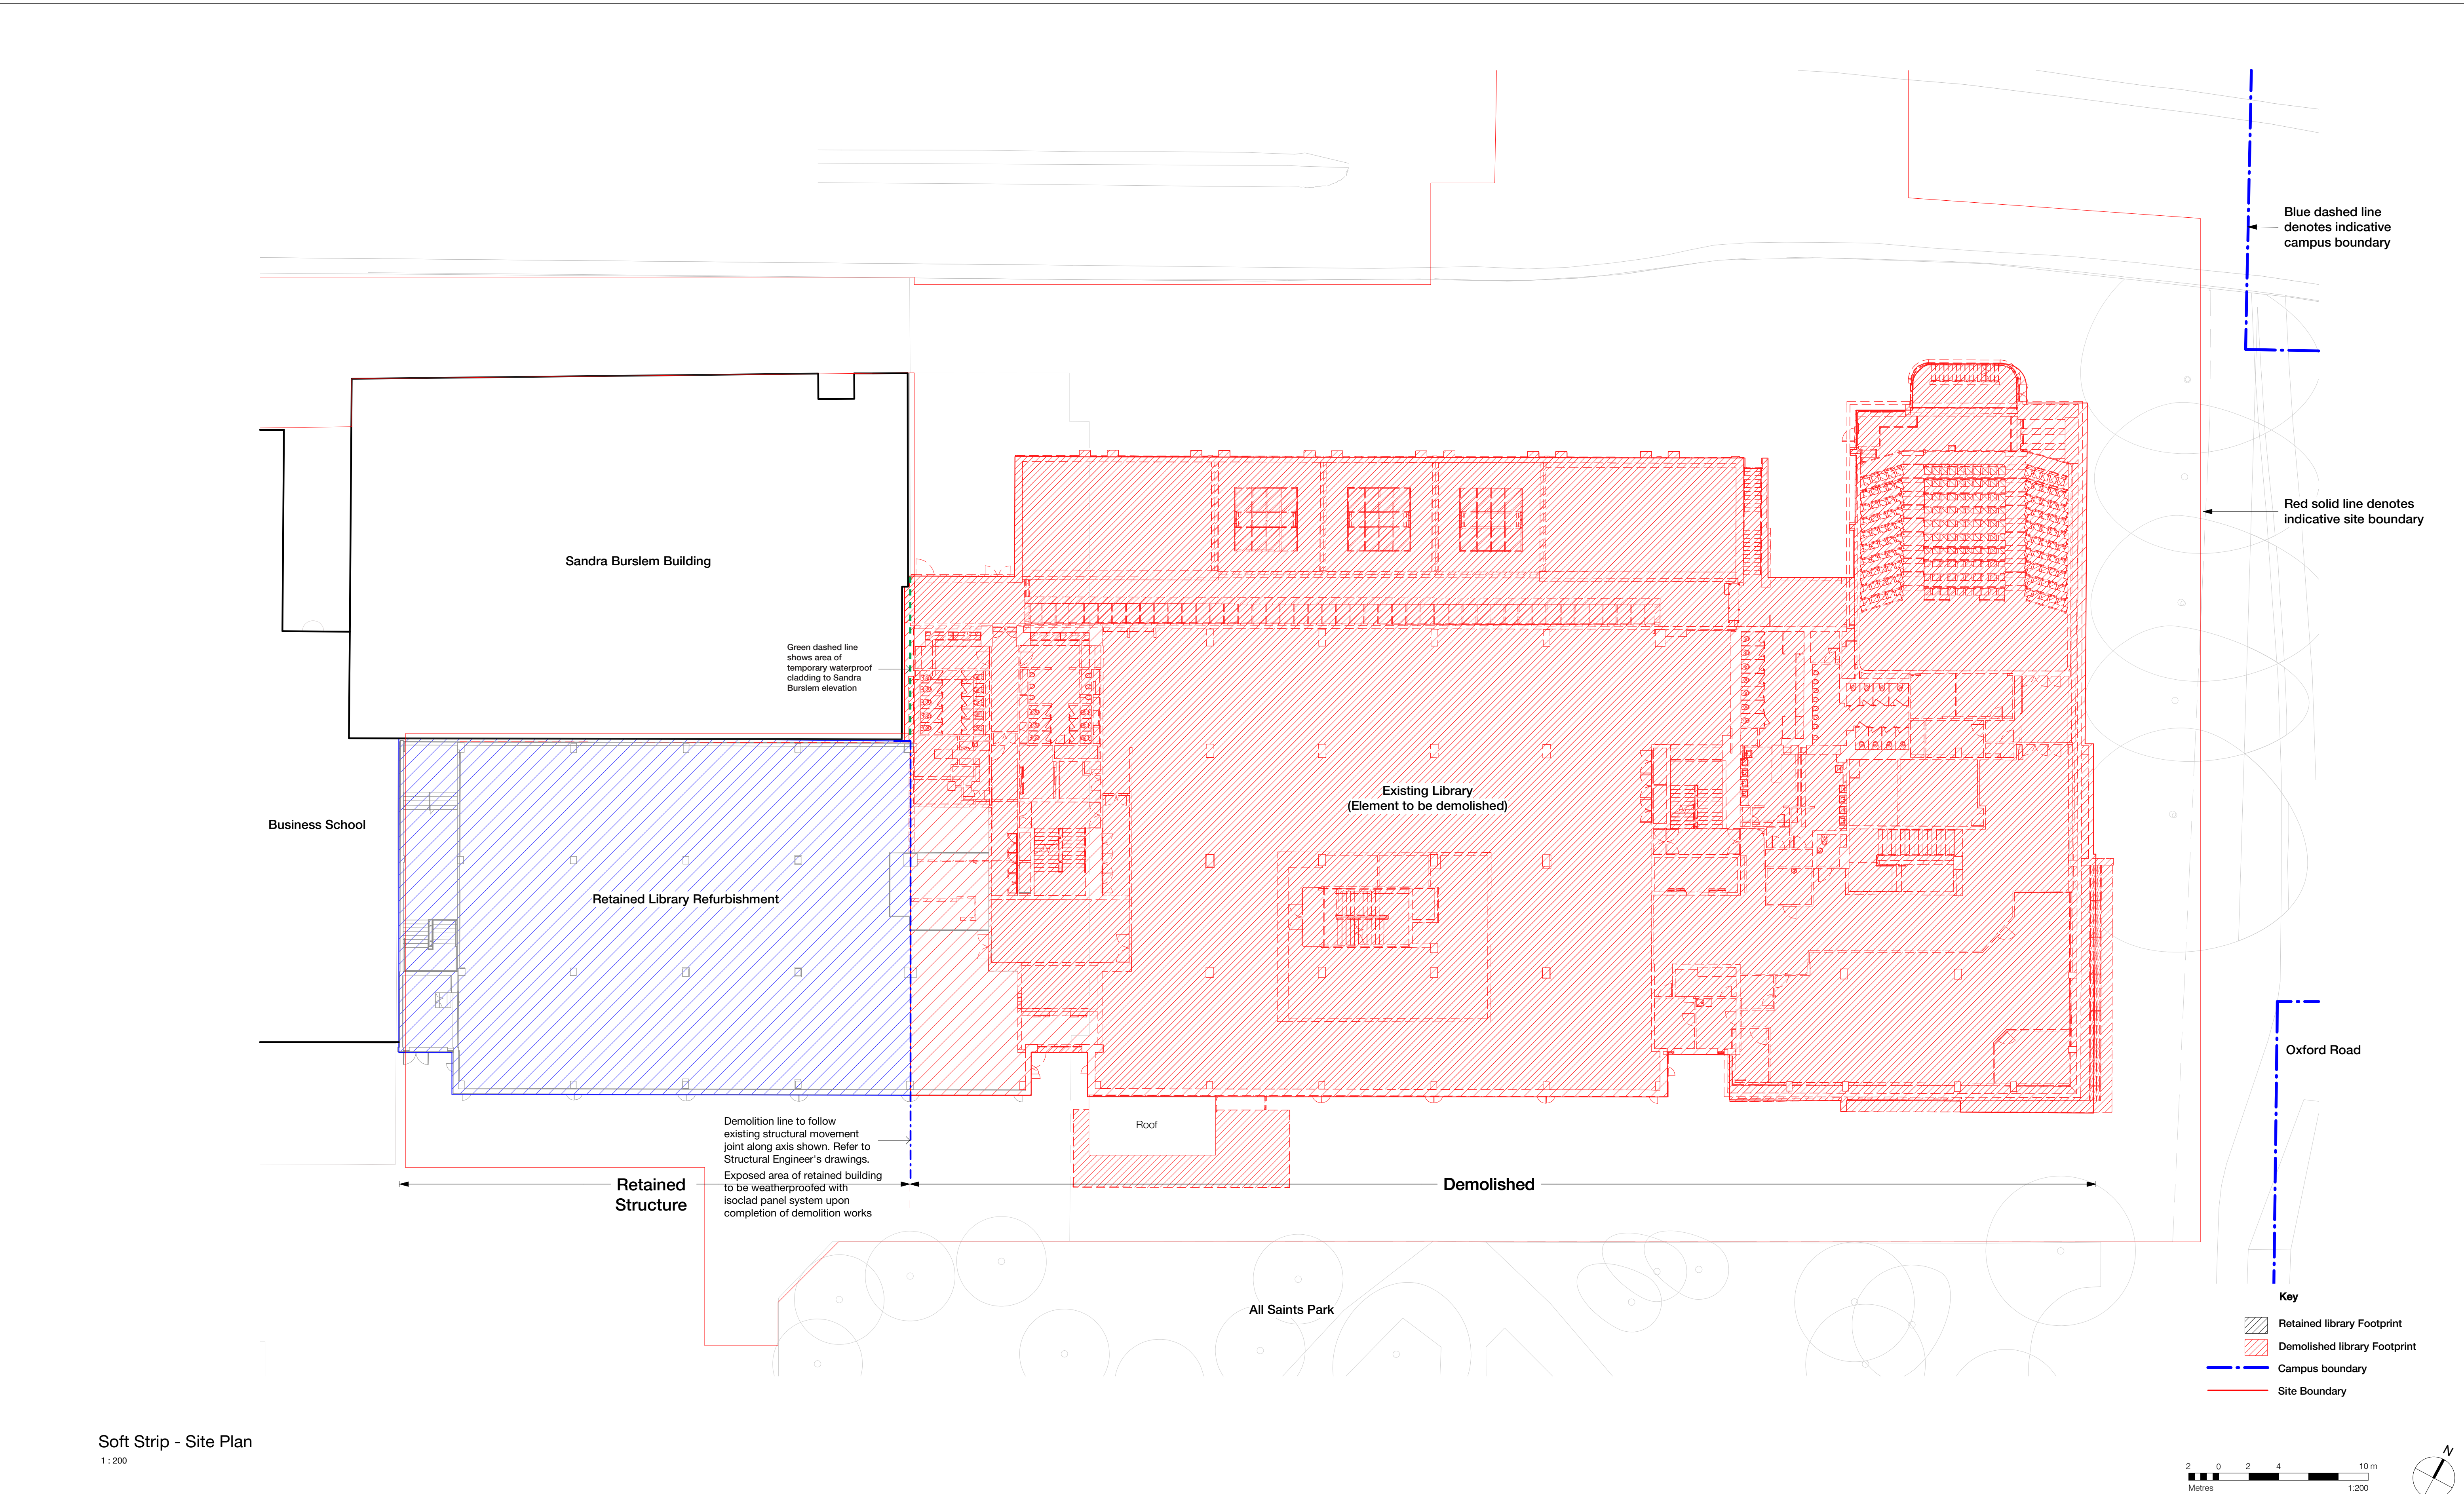

Soft Strip - Site Plan
1:200

Status codes:
S1 - Suitable for Coordination
S2 - Suitable for Information
S3 - Suitable for Review & Comment
S4 - Suitable for Review & Authorization
S5 - Suitable for Review & Acceptance
Am - Approved & Accepted as Stage complete

Rev	Description	Date
P1	For Information	05.09.2025
P2	For Information	24.03.2026

Copyright Hawkins\Brown Architects
No implied licence exists. This drawing should not be used to calculate areas for the purposes of valuation. Do not scale this drawing. All dimensions to be checked on the site by the contractor and such dimensions to be their responsibility. All work must comply with relevant British Standards and Building Regulations requirements. Drawing errors and omissions to be reported to the architect. To be read in conjunction with Architect's specification and other consultant information.

Scale @ A1

As indicated

Date

05.09.2025

Job Number

240238

Project

MANMET New Library

Drawn By

DN

Checked By

NB

Status

S2

All Saints Campus
Manchester, M15 6BH

Drawing No.

1350B-HBA-SW-XX-DR-A-080106

Rev

P1

Purpose of Issue

For Approval

Drawing

Proposed Demolition Plan

26-28 Hilton Street
Manchester M1 2EH

mail@hawkinsbrown.com
hawkinsbrown.com

Hawkins\Brown