



Key:

- Vehicle in  
Vehicle out

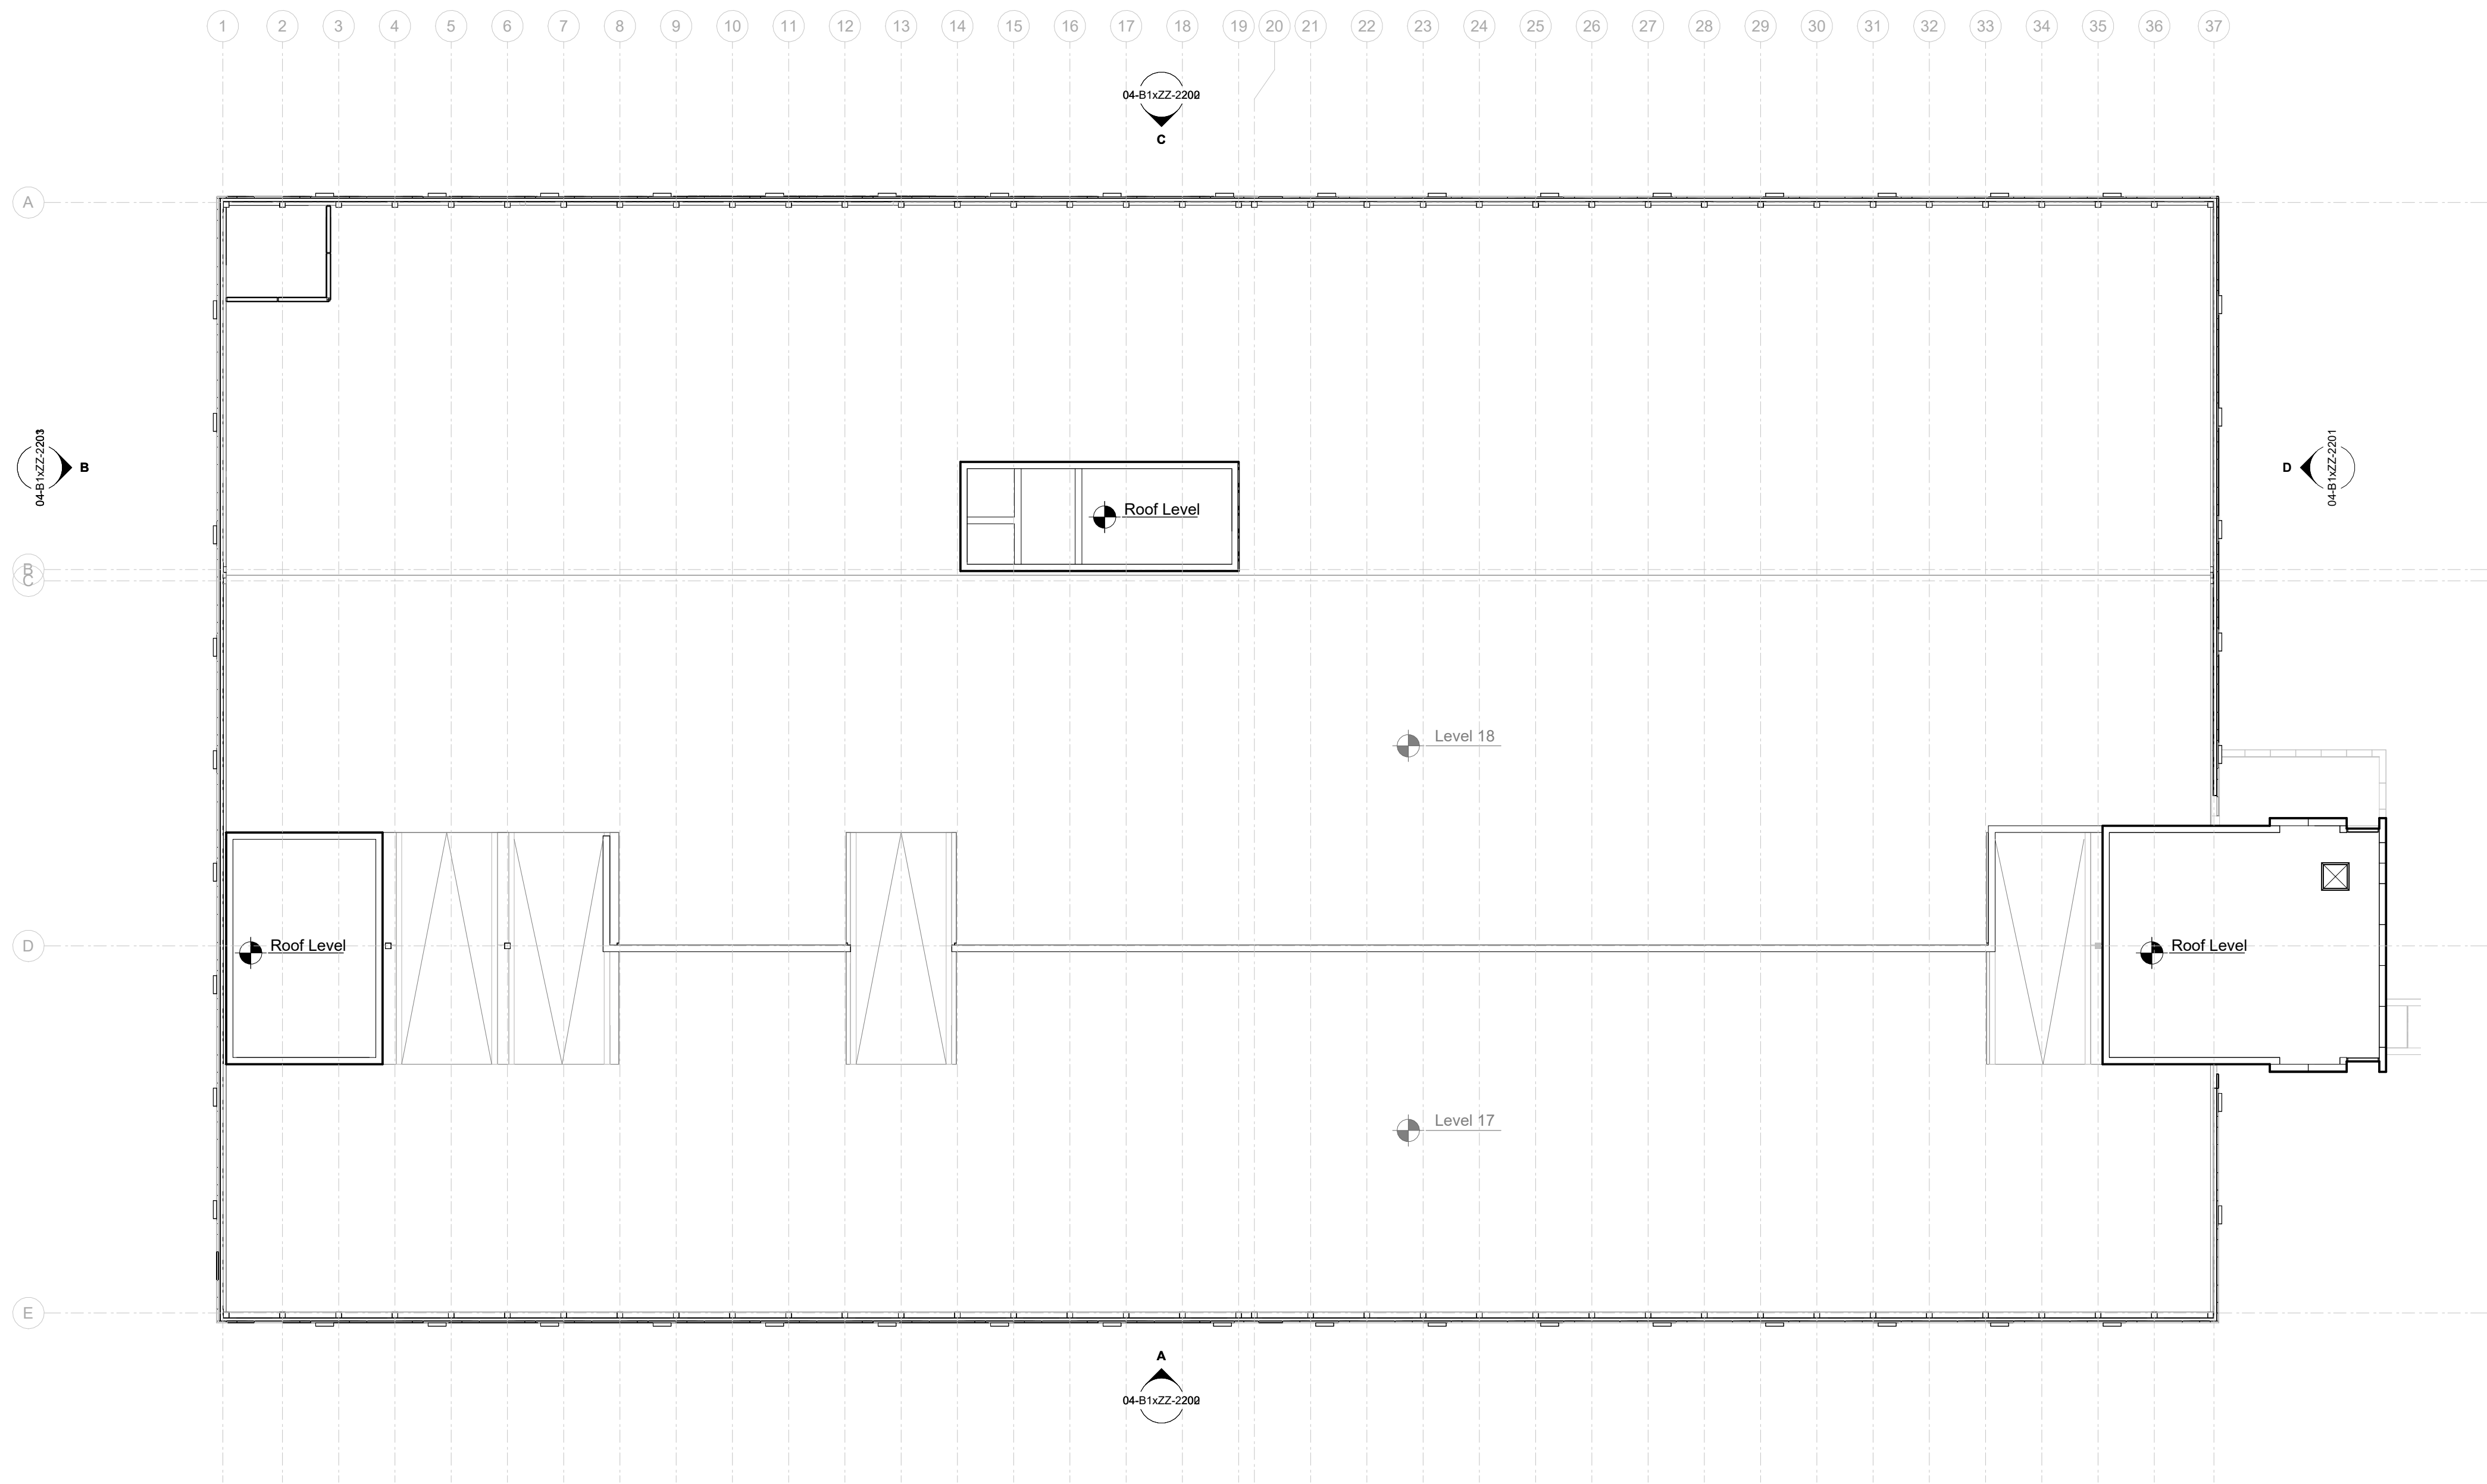

Roof Plan  
1 : 200

P01 24/03/26 For Planning

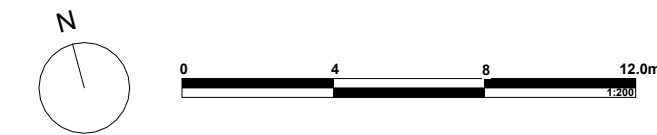

5plus

Manchester: 0161 226 0211  
Fourth Floor, The Hive, 47 Lever Street,  
Manchester, M1 1FN  
London: 0207 253 7644  
The Leather Market, Weston Street,  
London, SE1 3ER  
5plusarchitects.com

PROJECT:  
MIX Manchester Airport MSCP

TITLE:  
E1 MSCP Roof Plan

SCALE:  
As indicated @ A1

STATUS:  
For Planning

DRAWING NO:  
06125-5PA-02-B1xRF-D-A-2200

DRAWN: NT  
CHECKED: JB

REV:  
P01