


Health & Safety Notes

- Contractor must ensure that all work on site is carried out in a safe & satisfactory manner, in accordance with Health & Safety At Work Act 1974, COSHH Regulations 2002 & requirements of C.D.M

SCALE

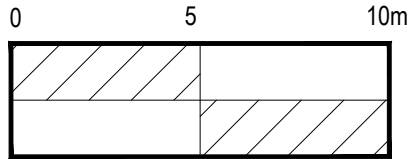

Key Notes

Zone of Proposed Amendments

Existing Revolving Door Specification / Materials

Frame: Polyester Powder
Coated Aluminium
Colour: RAL 7024 Graphite Grey
- 30% Gloss


Glass: Clear

Ironmongery: Stainless Steel

Existing Canopy Fascia & Signage

Material: Polyester Powder
Coated Aluminium
Colour: RAL 7024 Graphite Grey
30% Gloss

Signage: White Aluminium

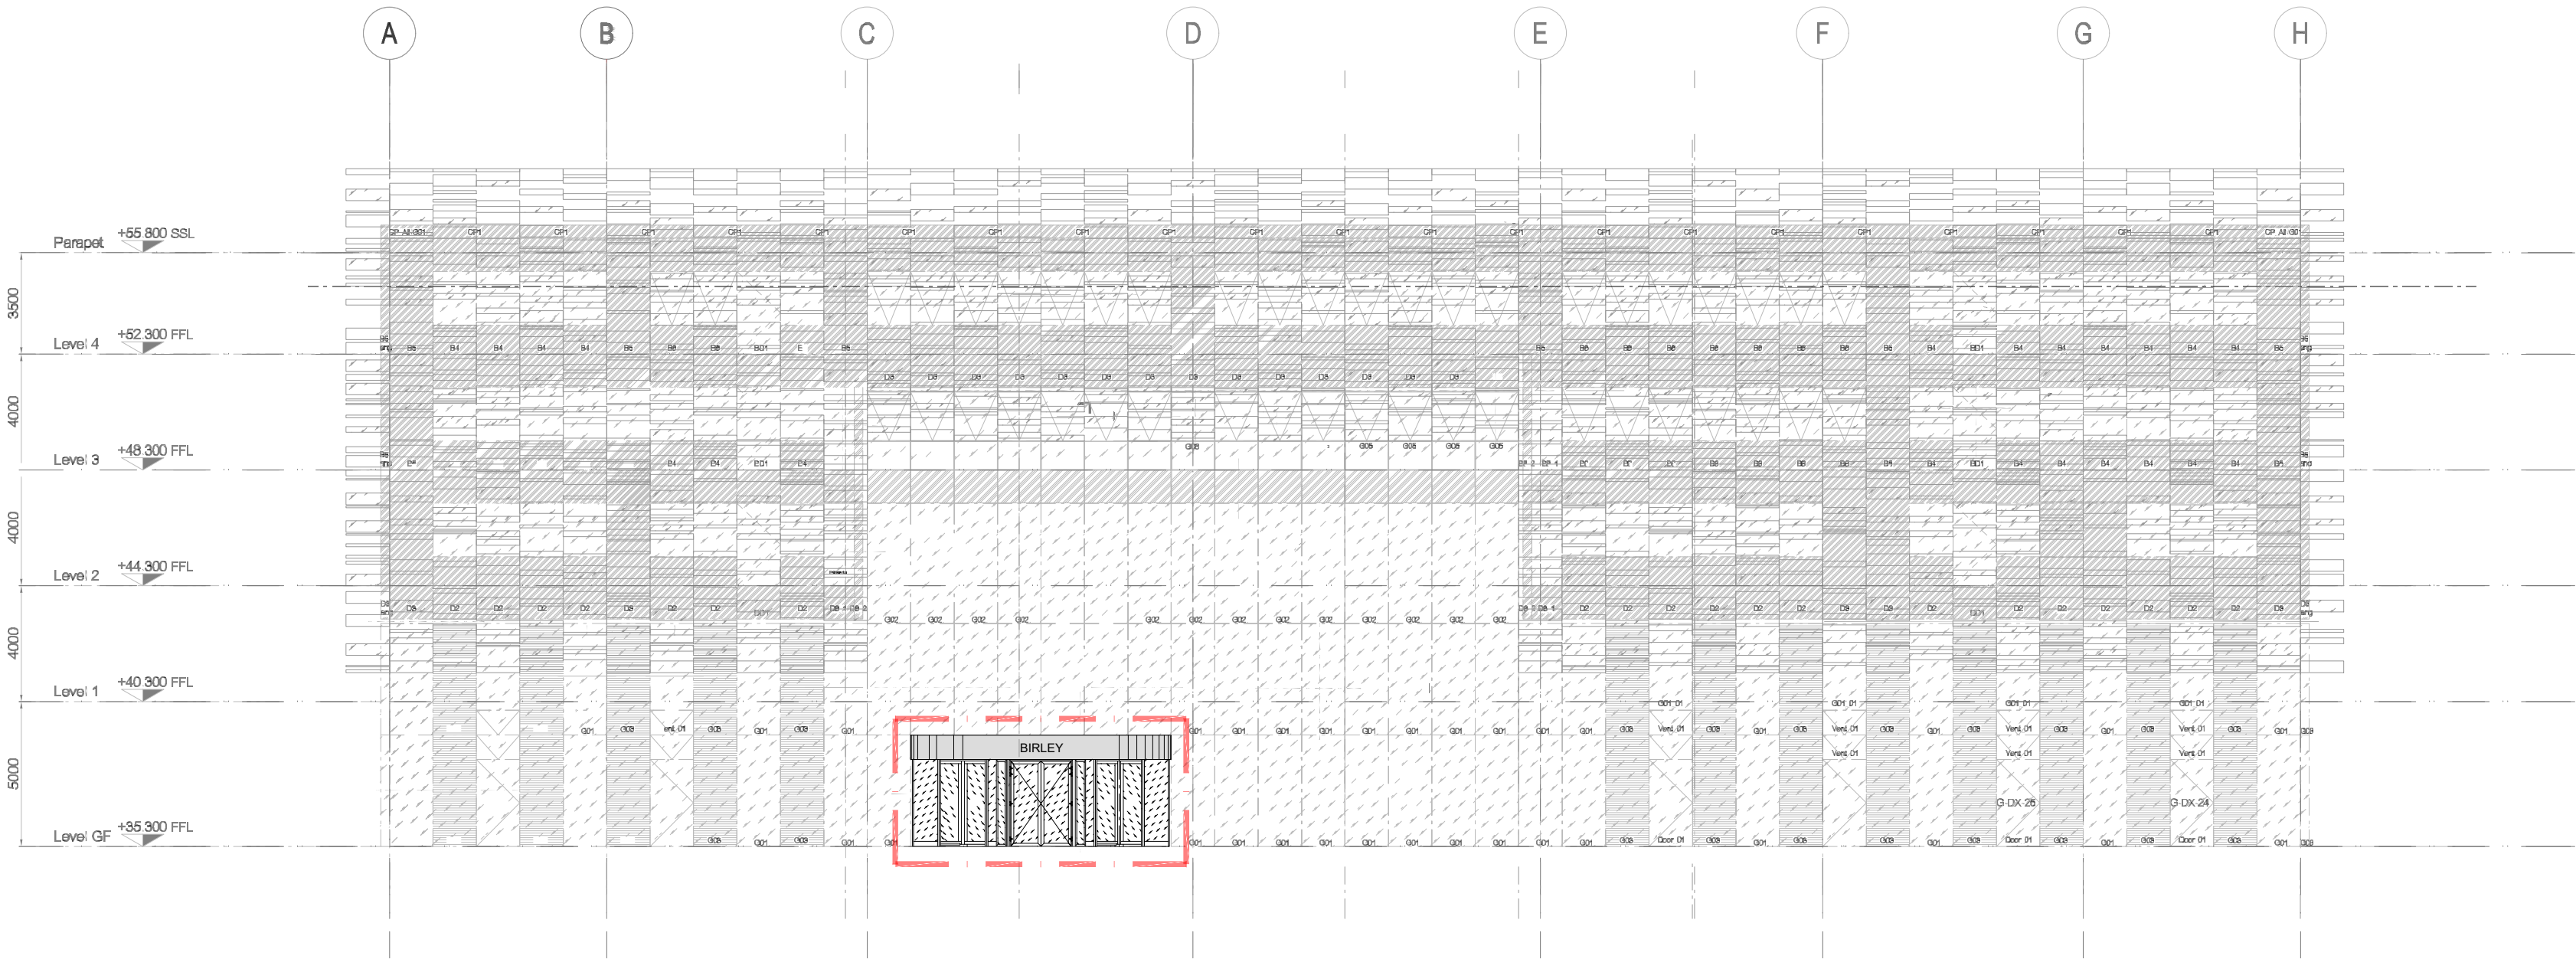

P1	PLANNING ISSUE	03.03.2026
Rev.	Description	Date
Client		
Manchester Metropolitan University Manchester		
Project		
Brooks Building - Entrance Door Replacement 53 Bonsall Street, Hulme, Manchester		
Drawing Title		
West Elevation EXISTING		
Drawn by	CLIENT	Checked by SB Date 03.03.2026
Status	PRELIMINARY	Scale @ A2 1:200
Job no.	13790	Dwg.no. CAA-ZZ-ZZ-DR-A-210 Rev. P01
Cassidy+Ashton www.cassidyashton.co.uk		
Architecture + Building Surveying + Town Planning		
7 East Cliff, Preston, Lancashire, PR1 3JE 01772 258 356 10 Hunters Walk, Canal Street, Chester, CH1 4EB 01244 402 900		