




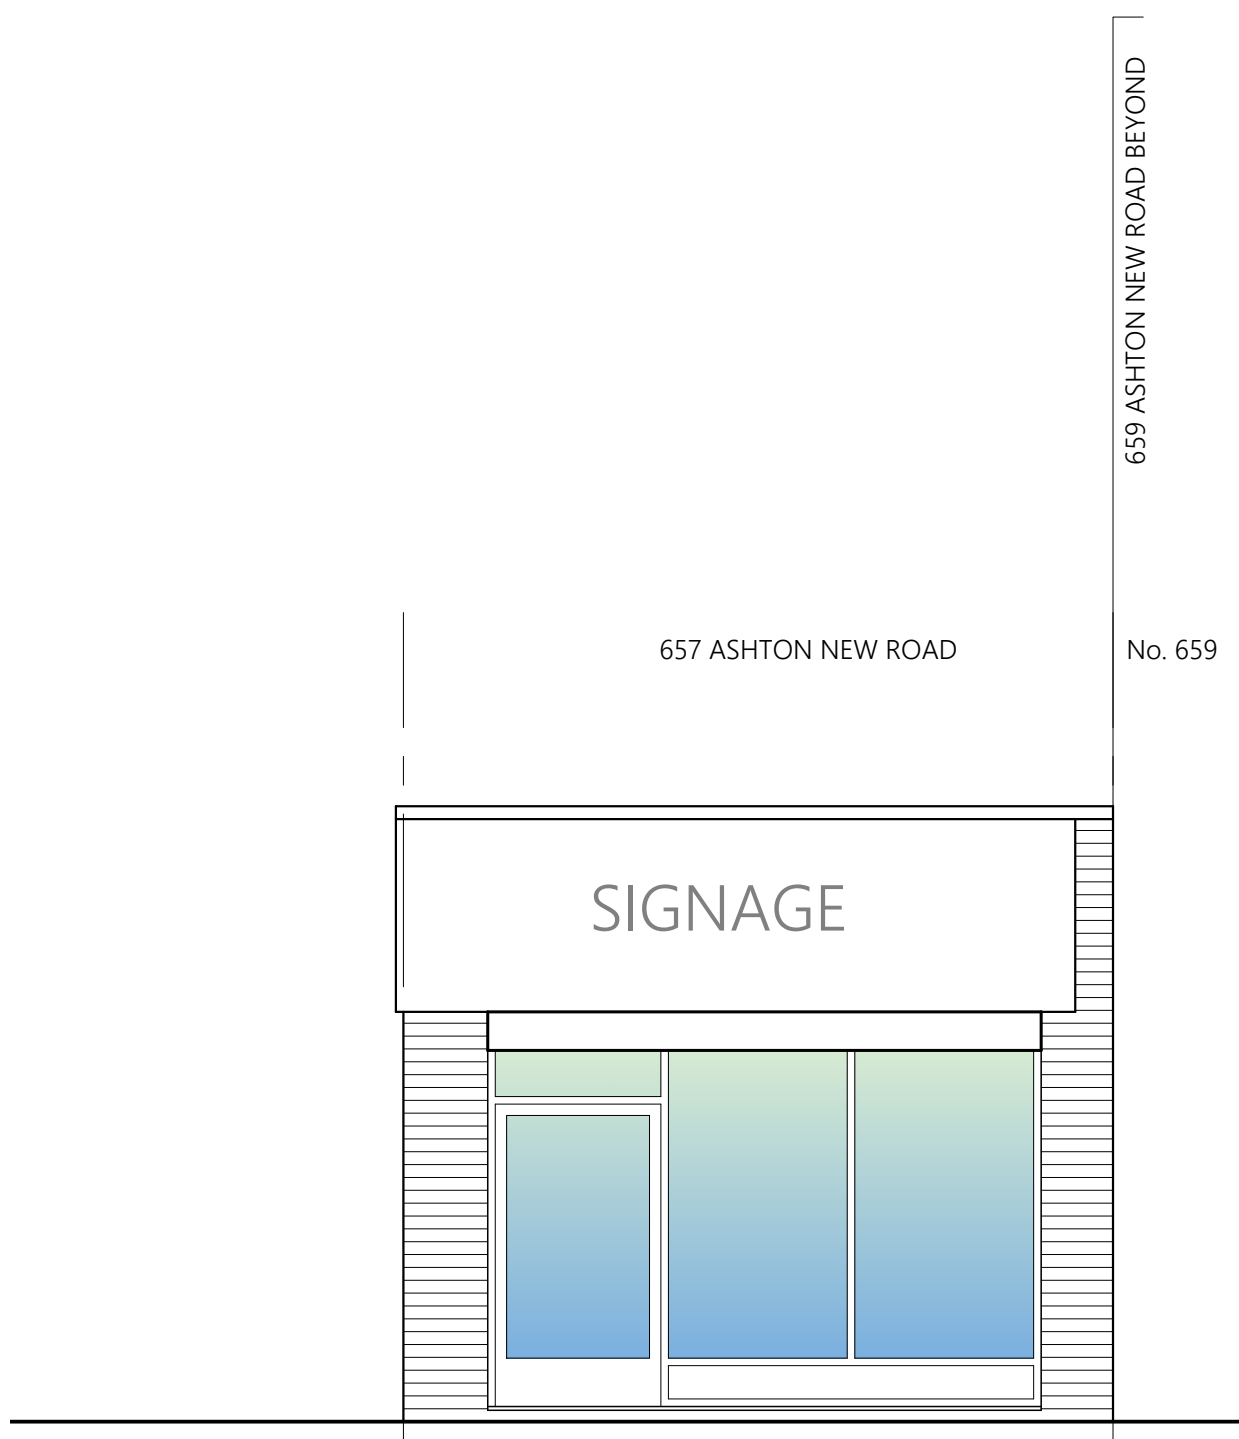


EXISTING FRONT ELEVATION

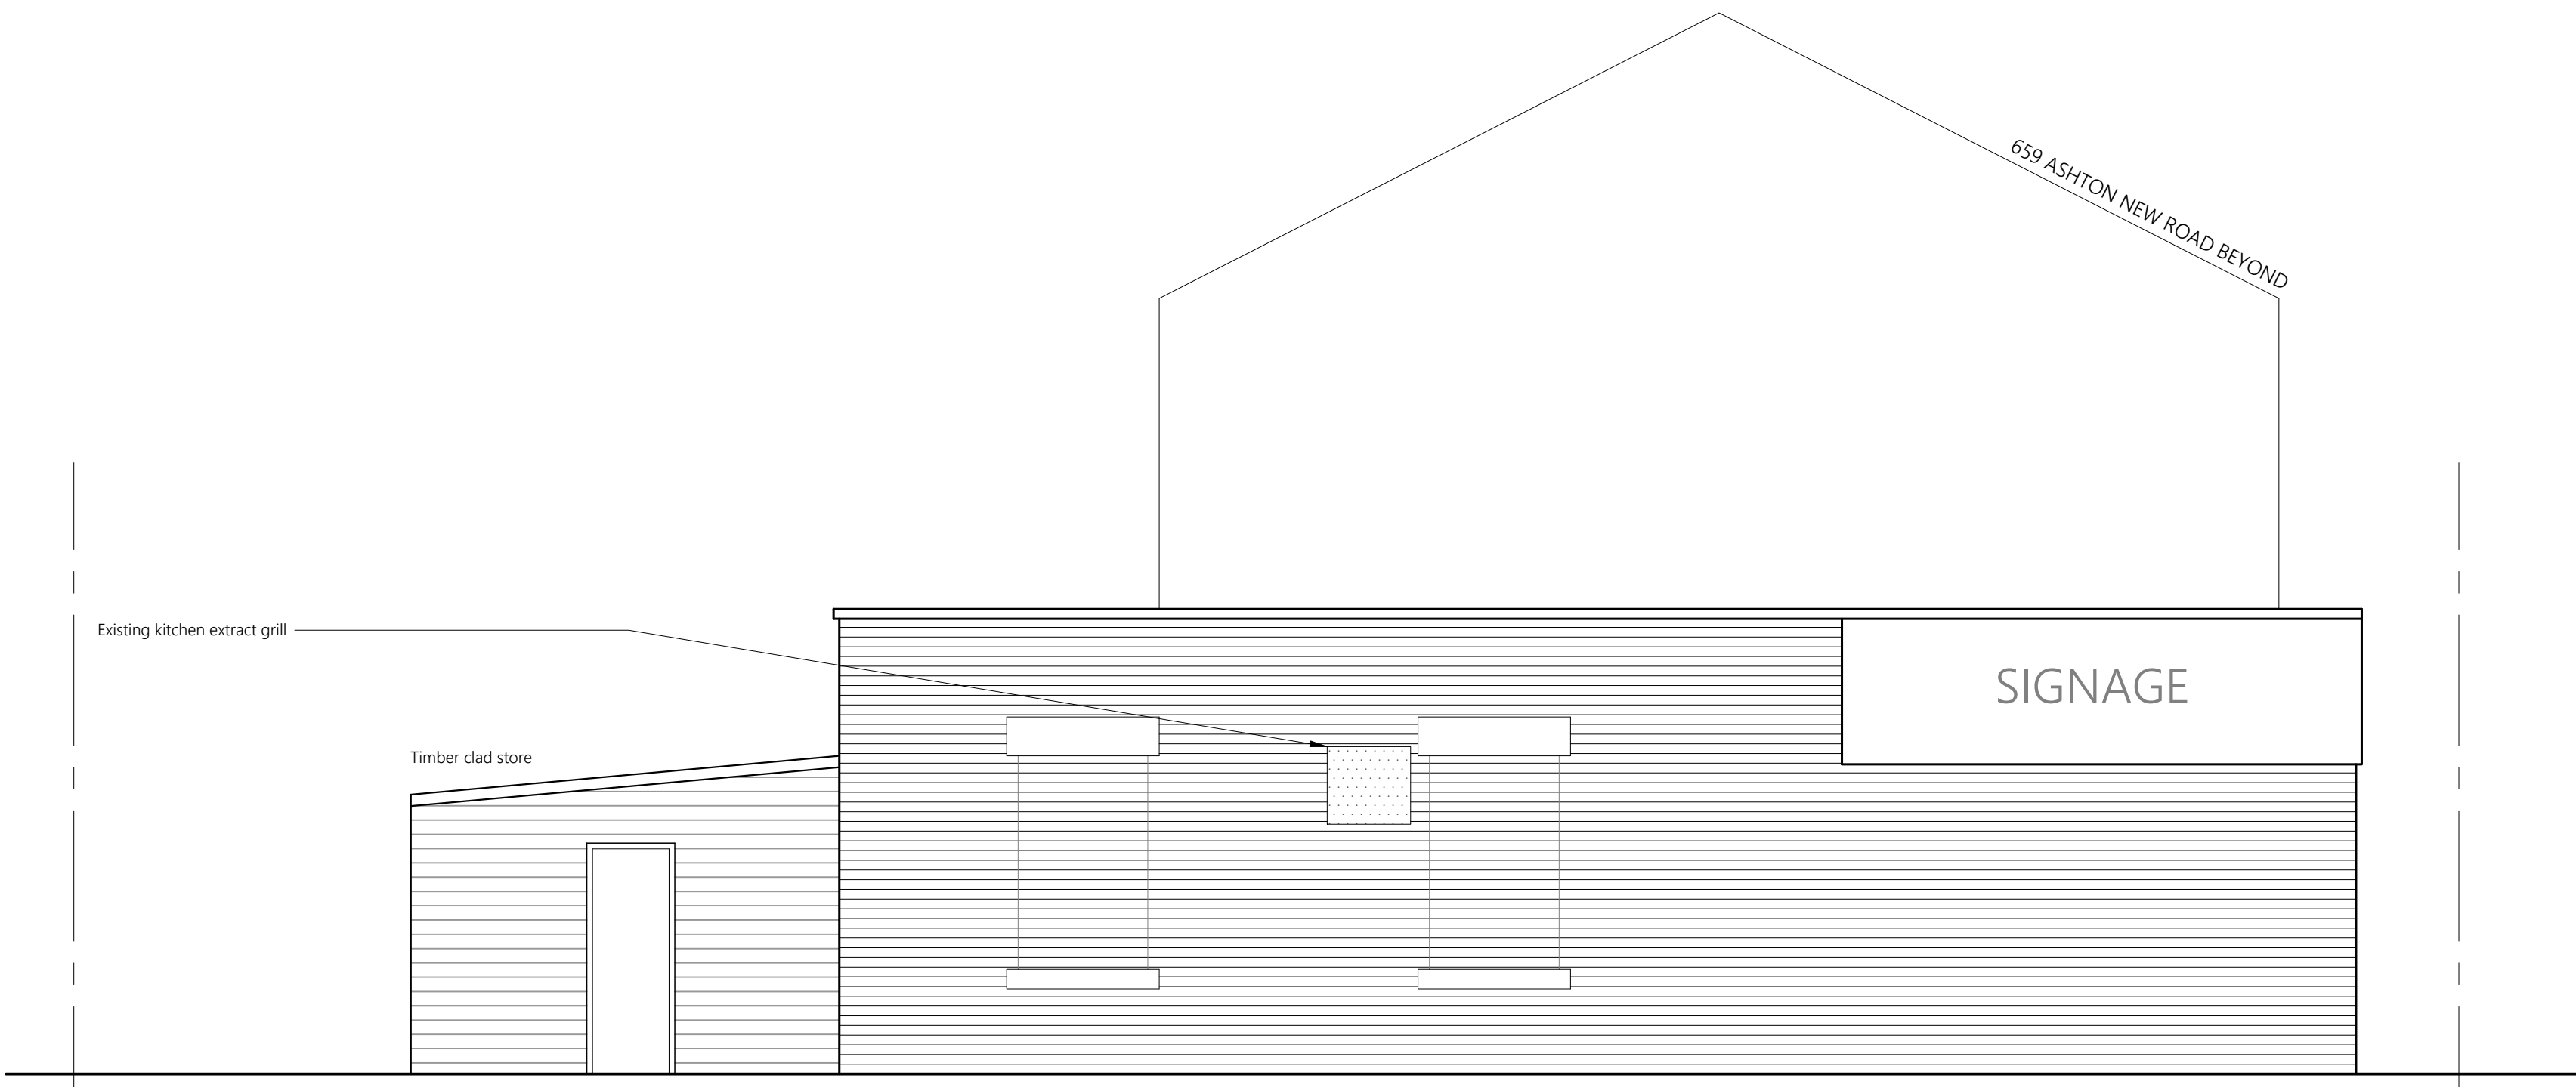


EXISTING SIDE ELEVATION

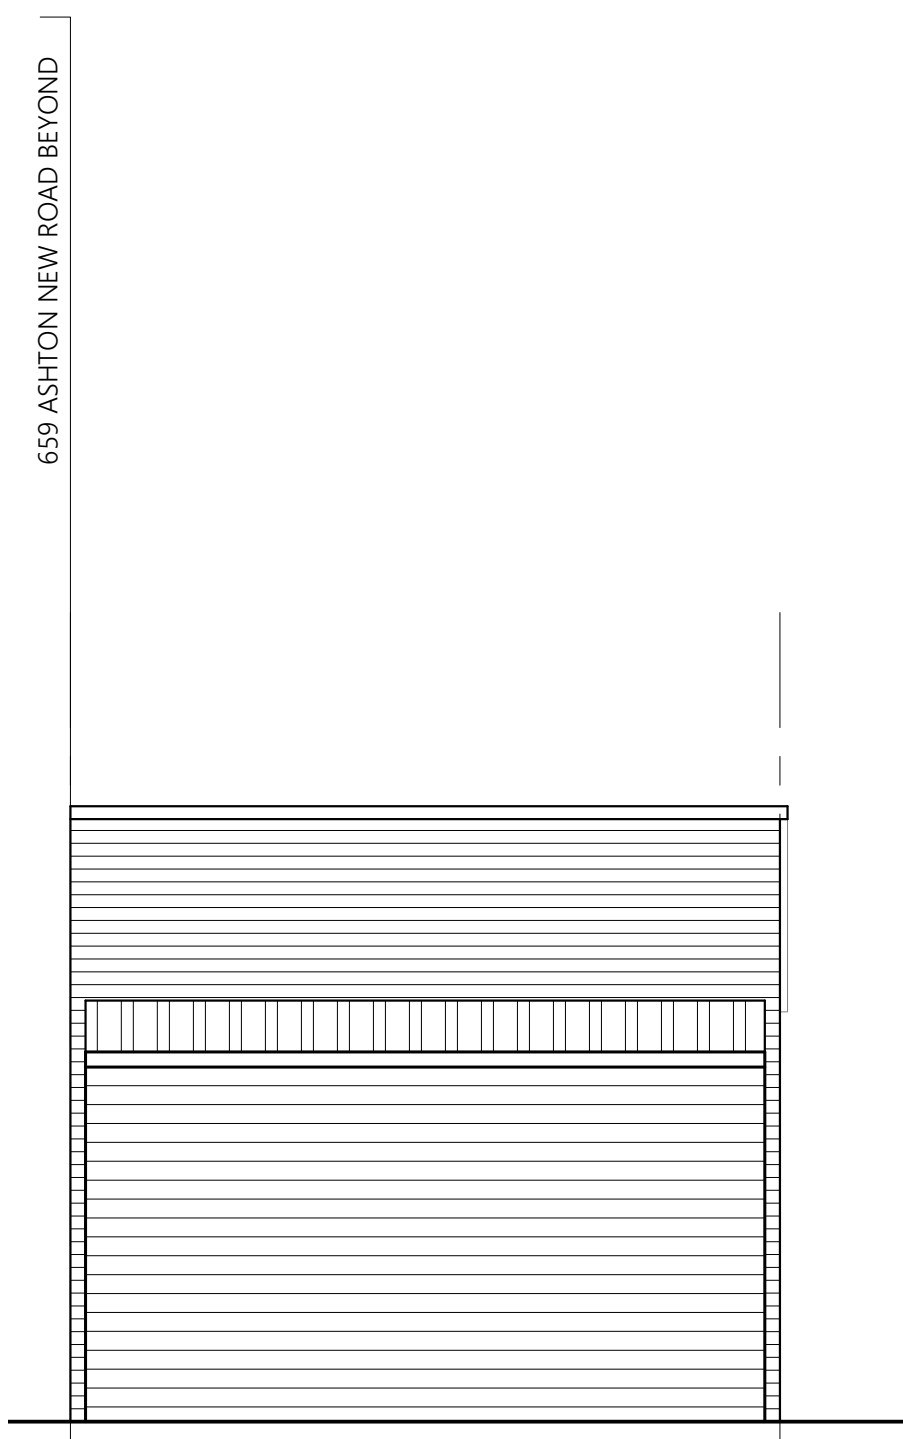


EXISTING REAR ELEVATION

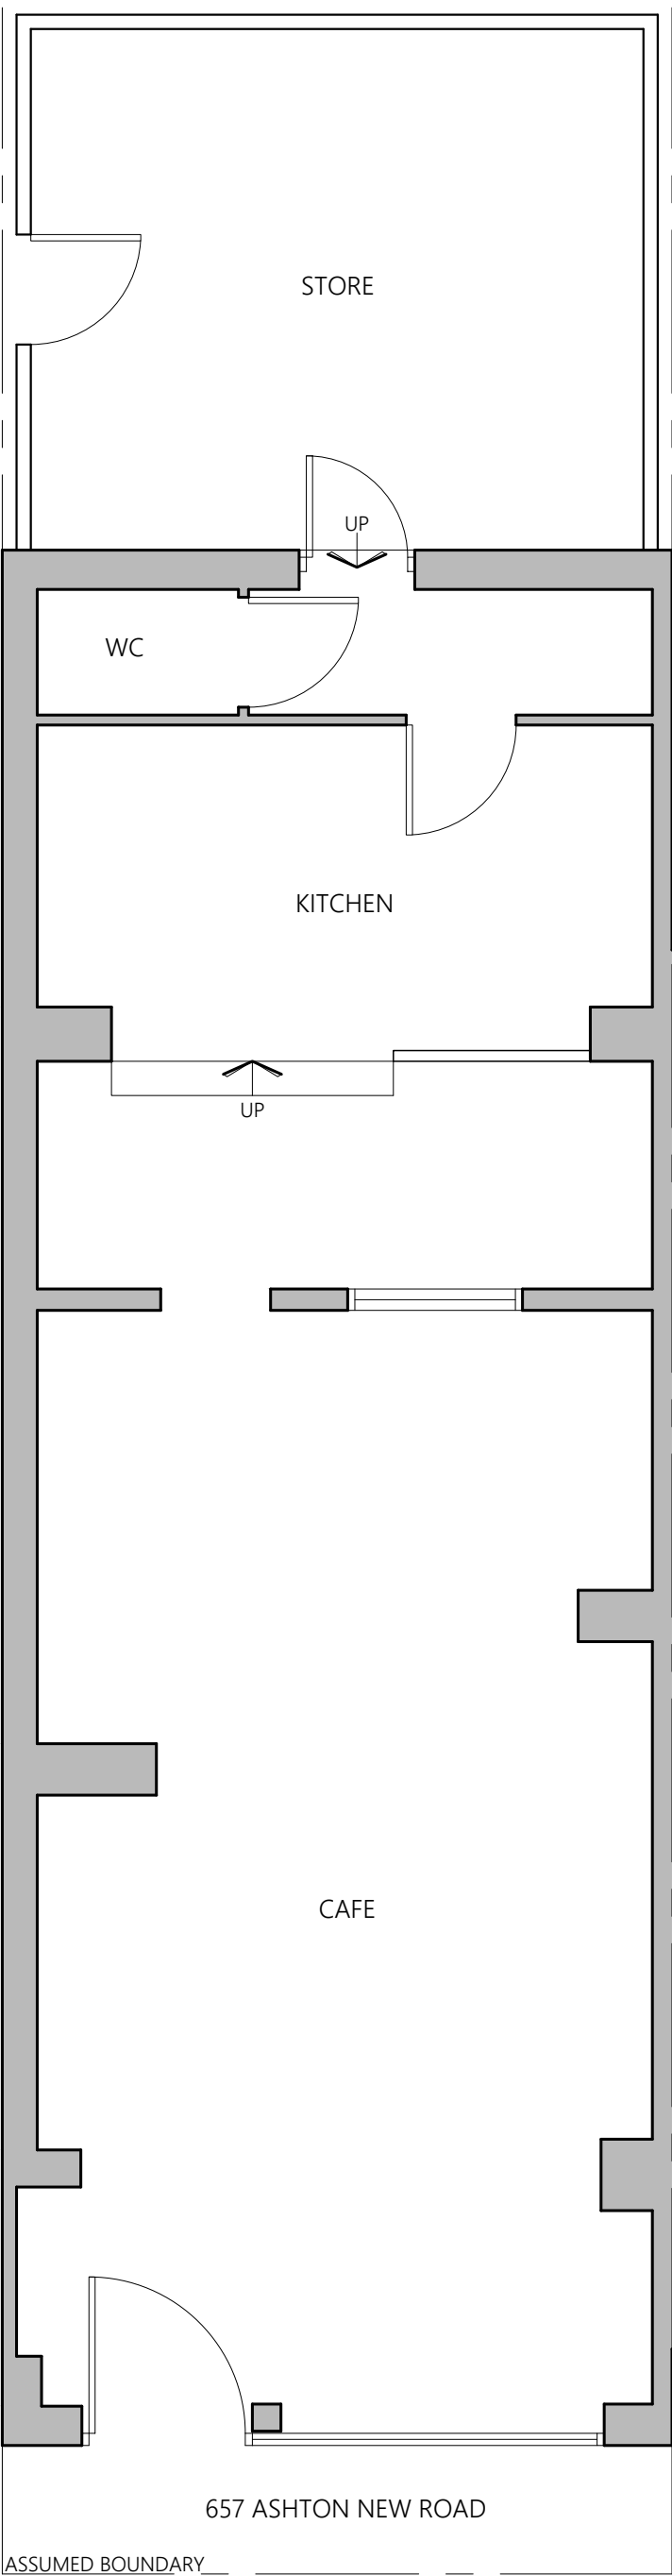


EXISTING GROUND FLOOR PLAN

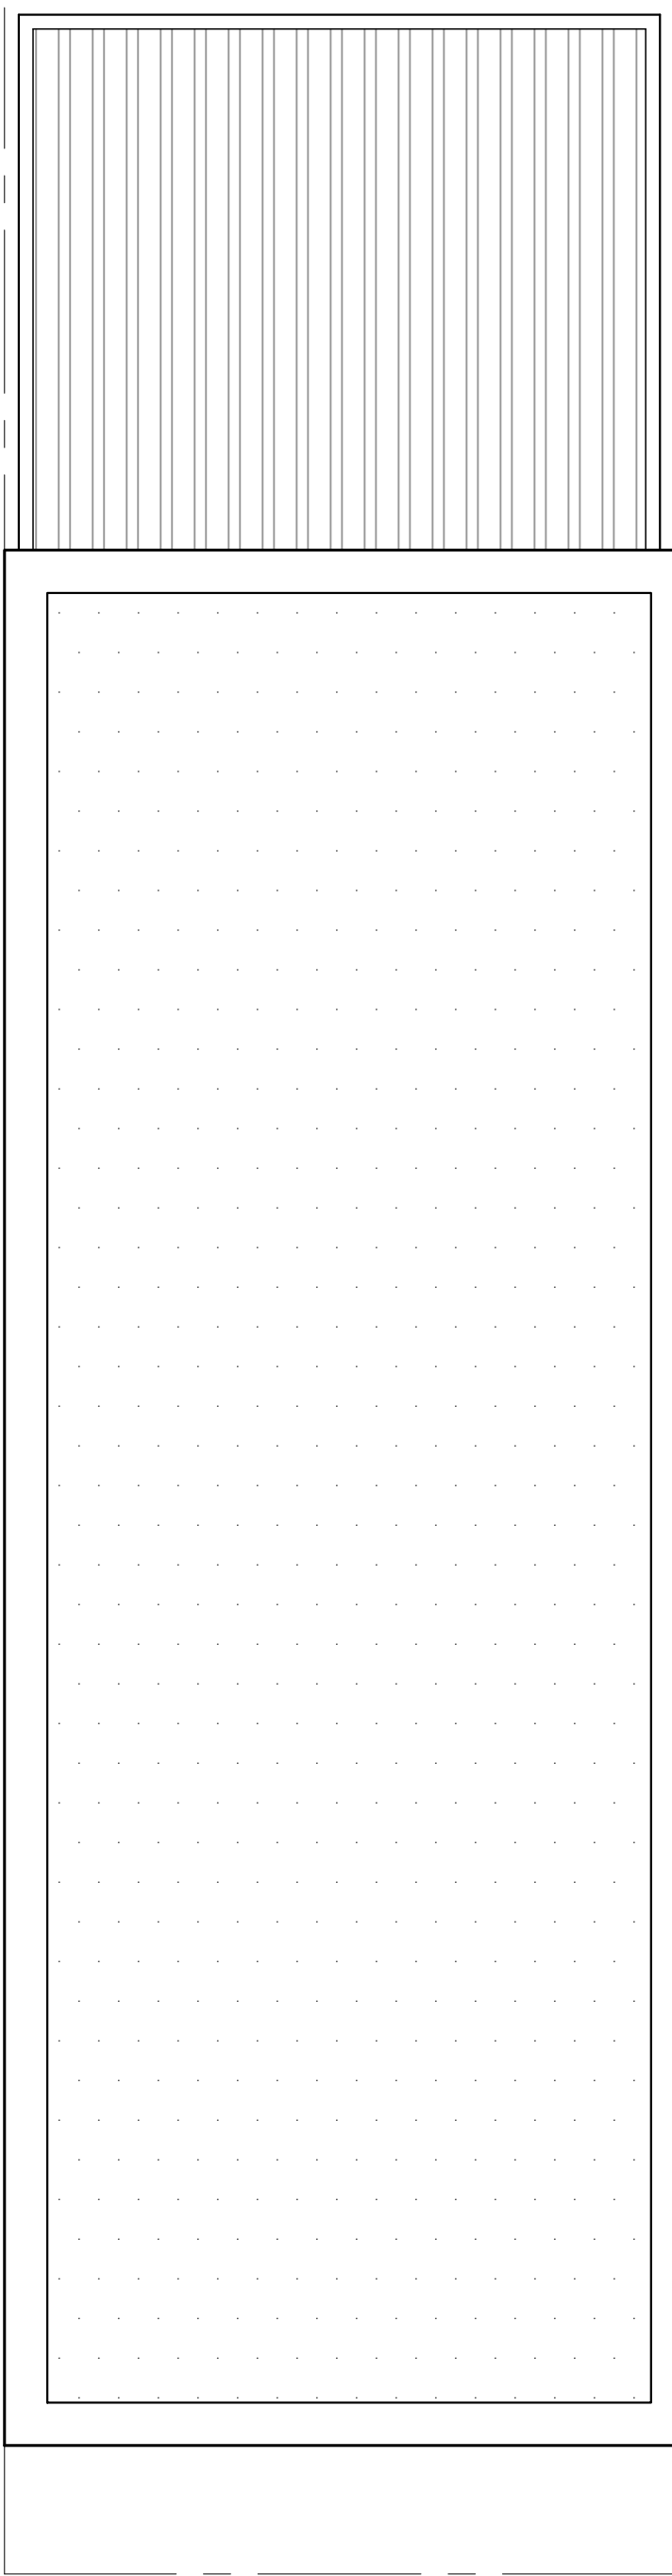

EXISTING ROOF PLAN

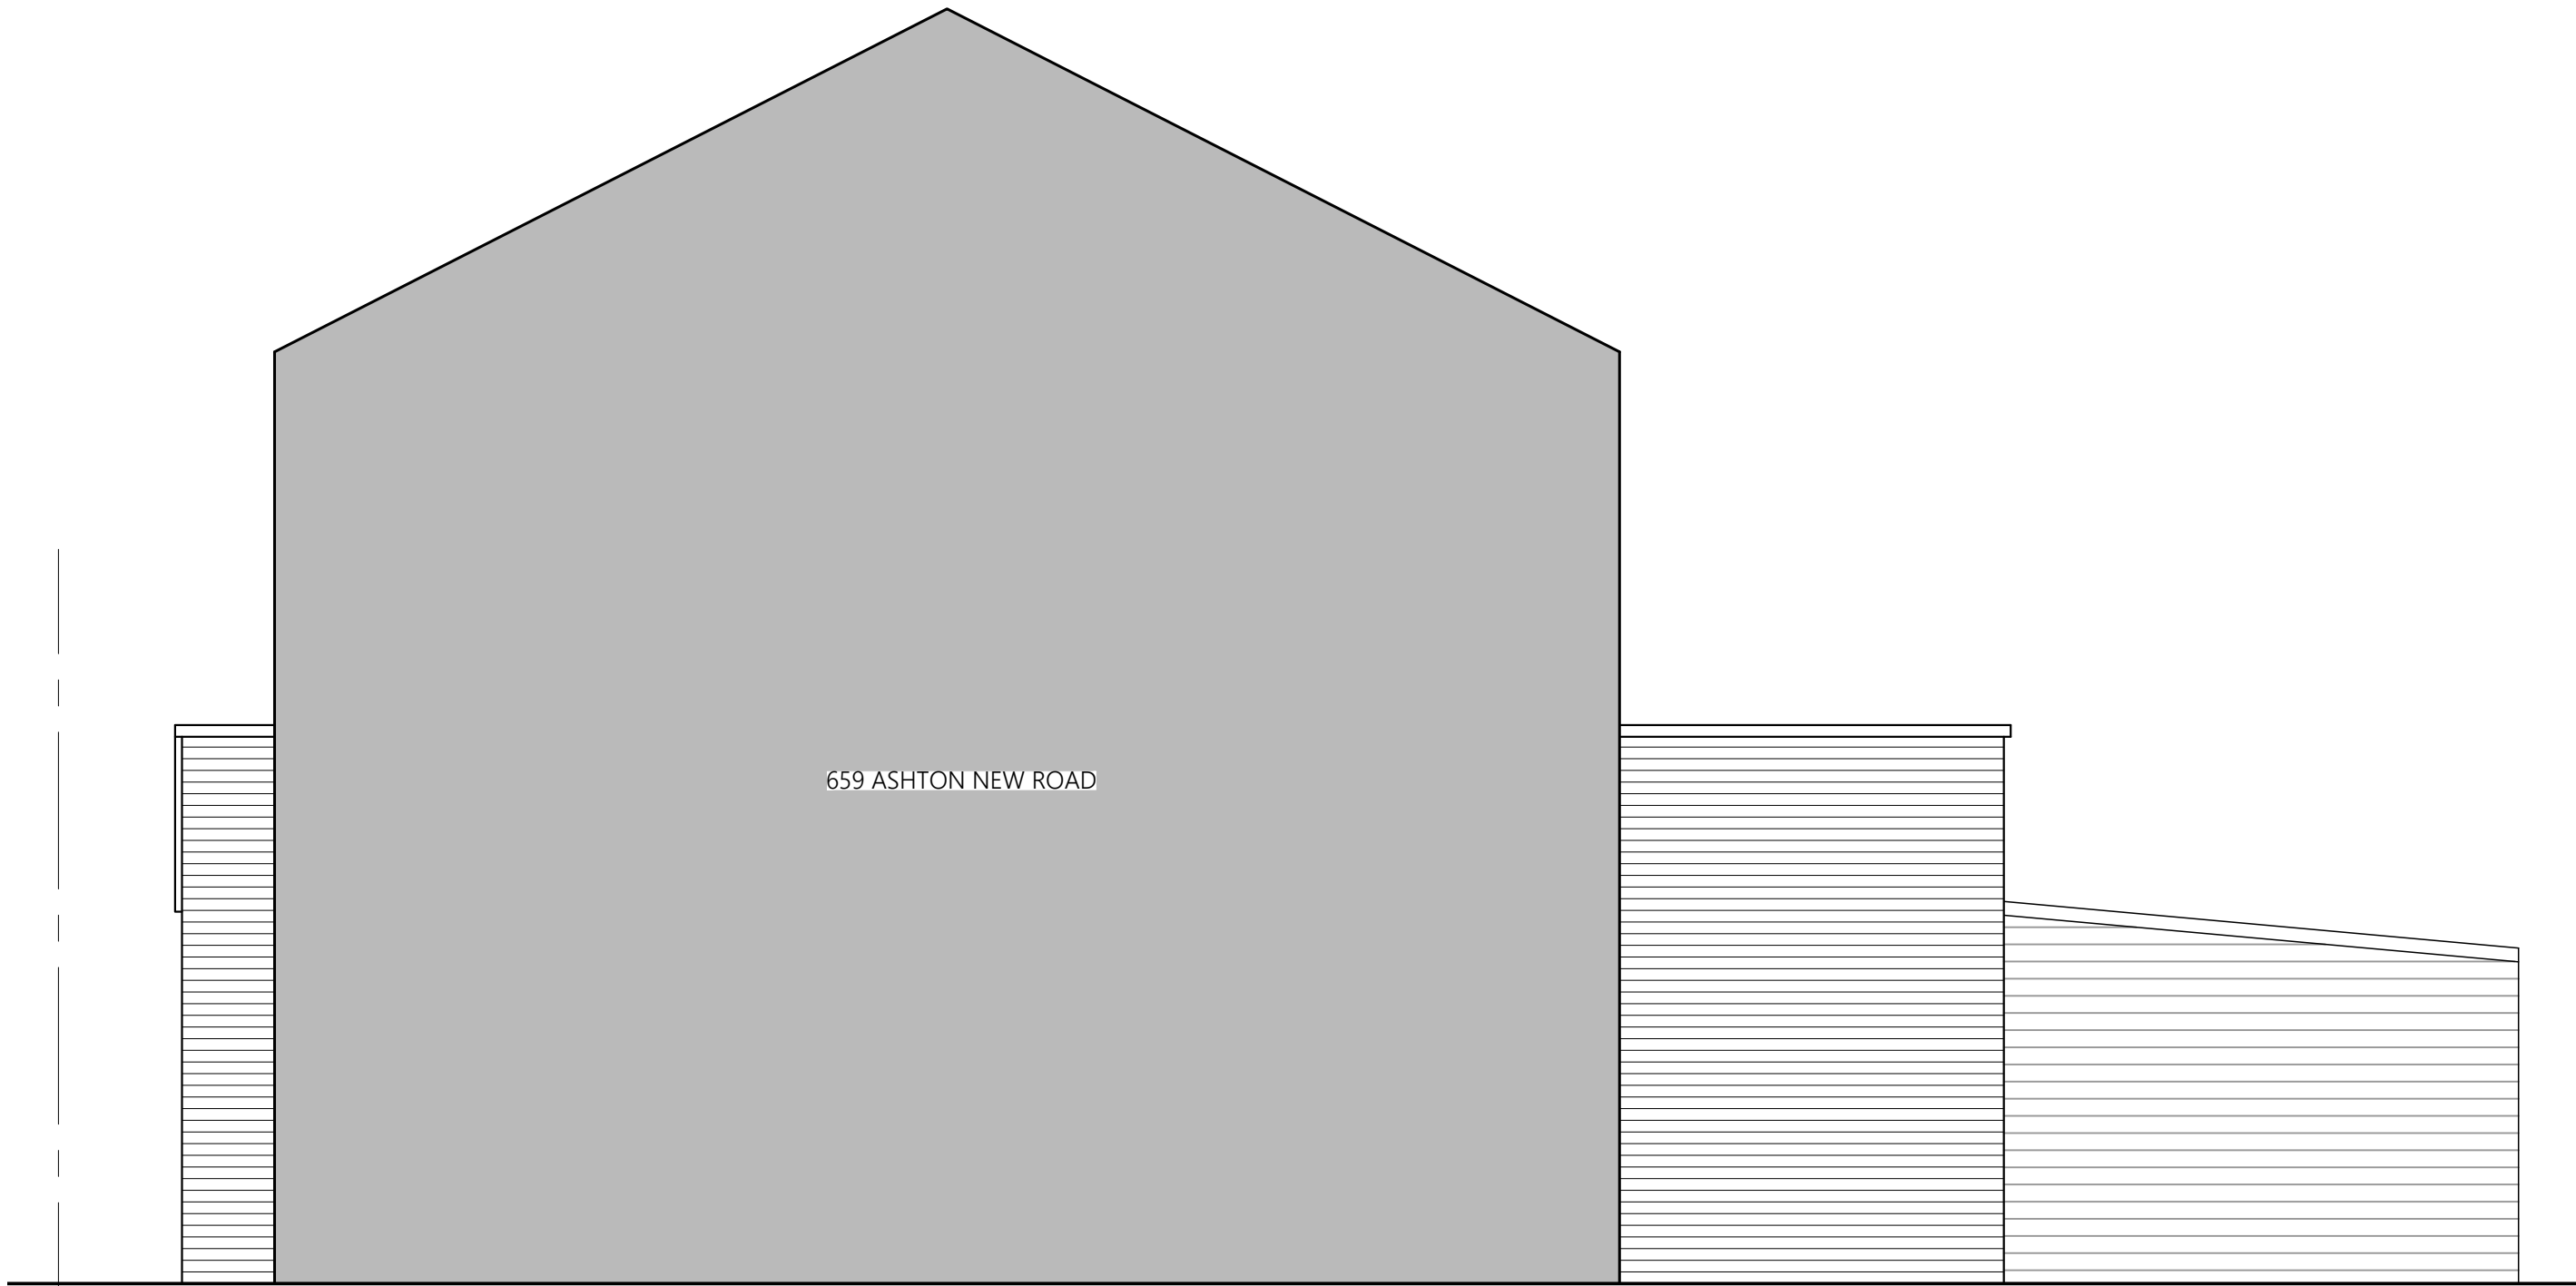

EXISTING SIDE ELEVATION

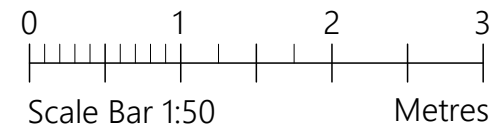

PROJECT	657 Ashton New Road Clayton M11 4QJ		
CLIENT	J Shi		
STATUS	Information		
DRAWING	Existing Plans and Elevations		
DWG No.	2575-02	REV	A
SCALE	1:50@A1	DATE	Dec '25
		website: www.agbcad.co.uk email: info@agbcad.co.uk telephone: 07912 090 125	