


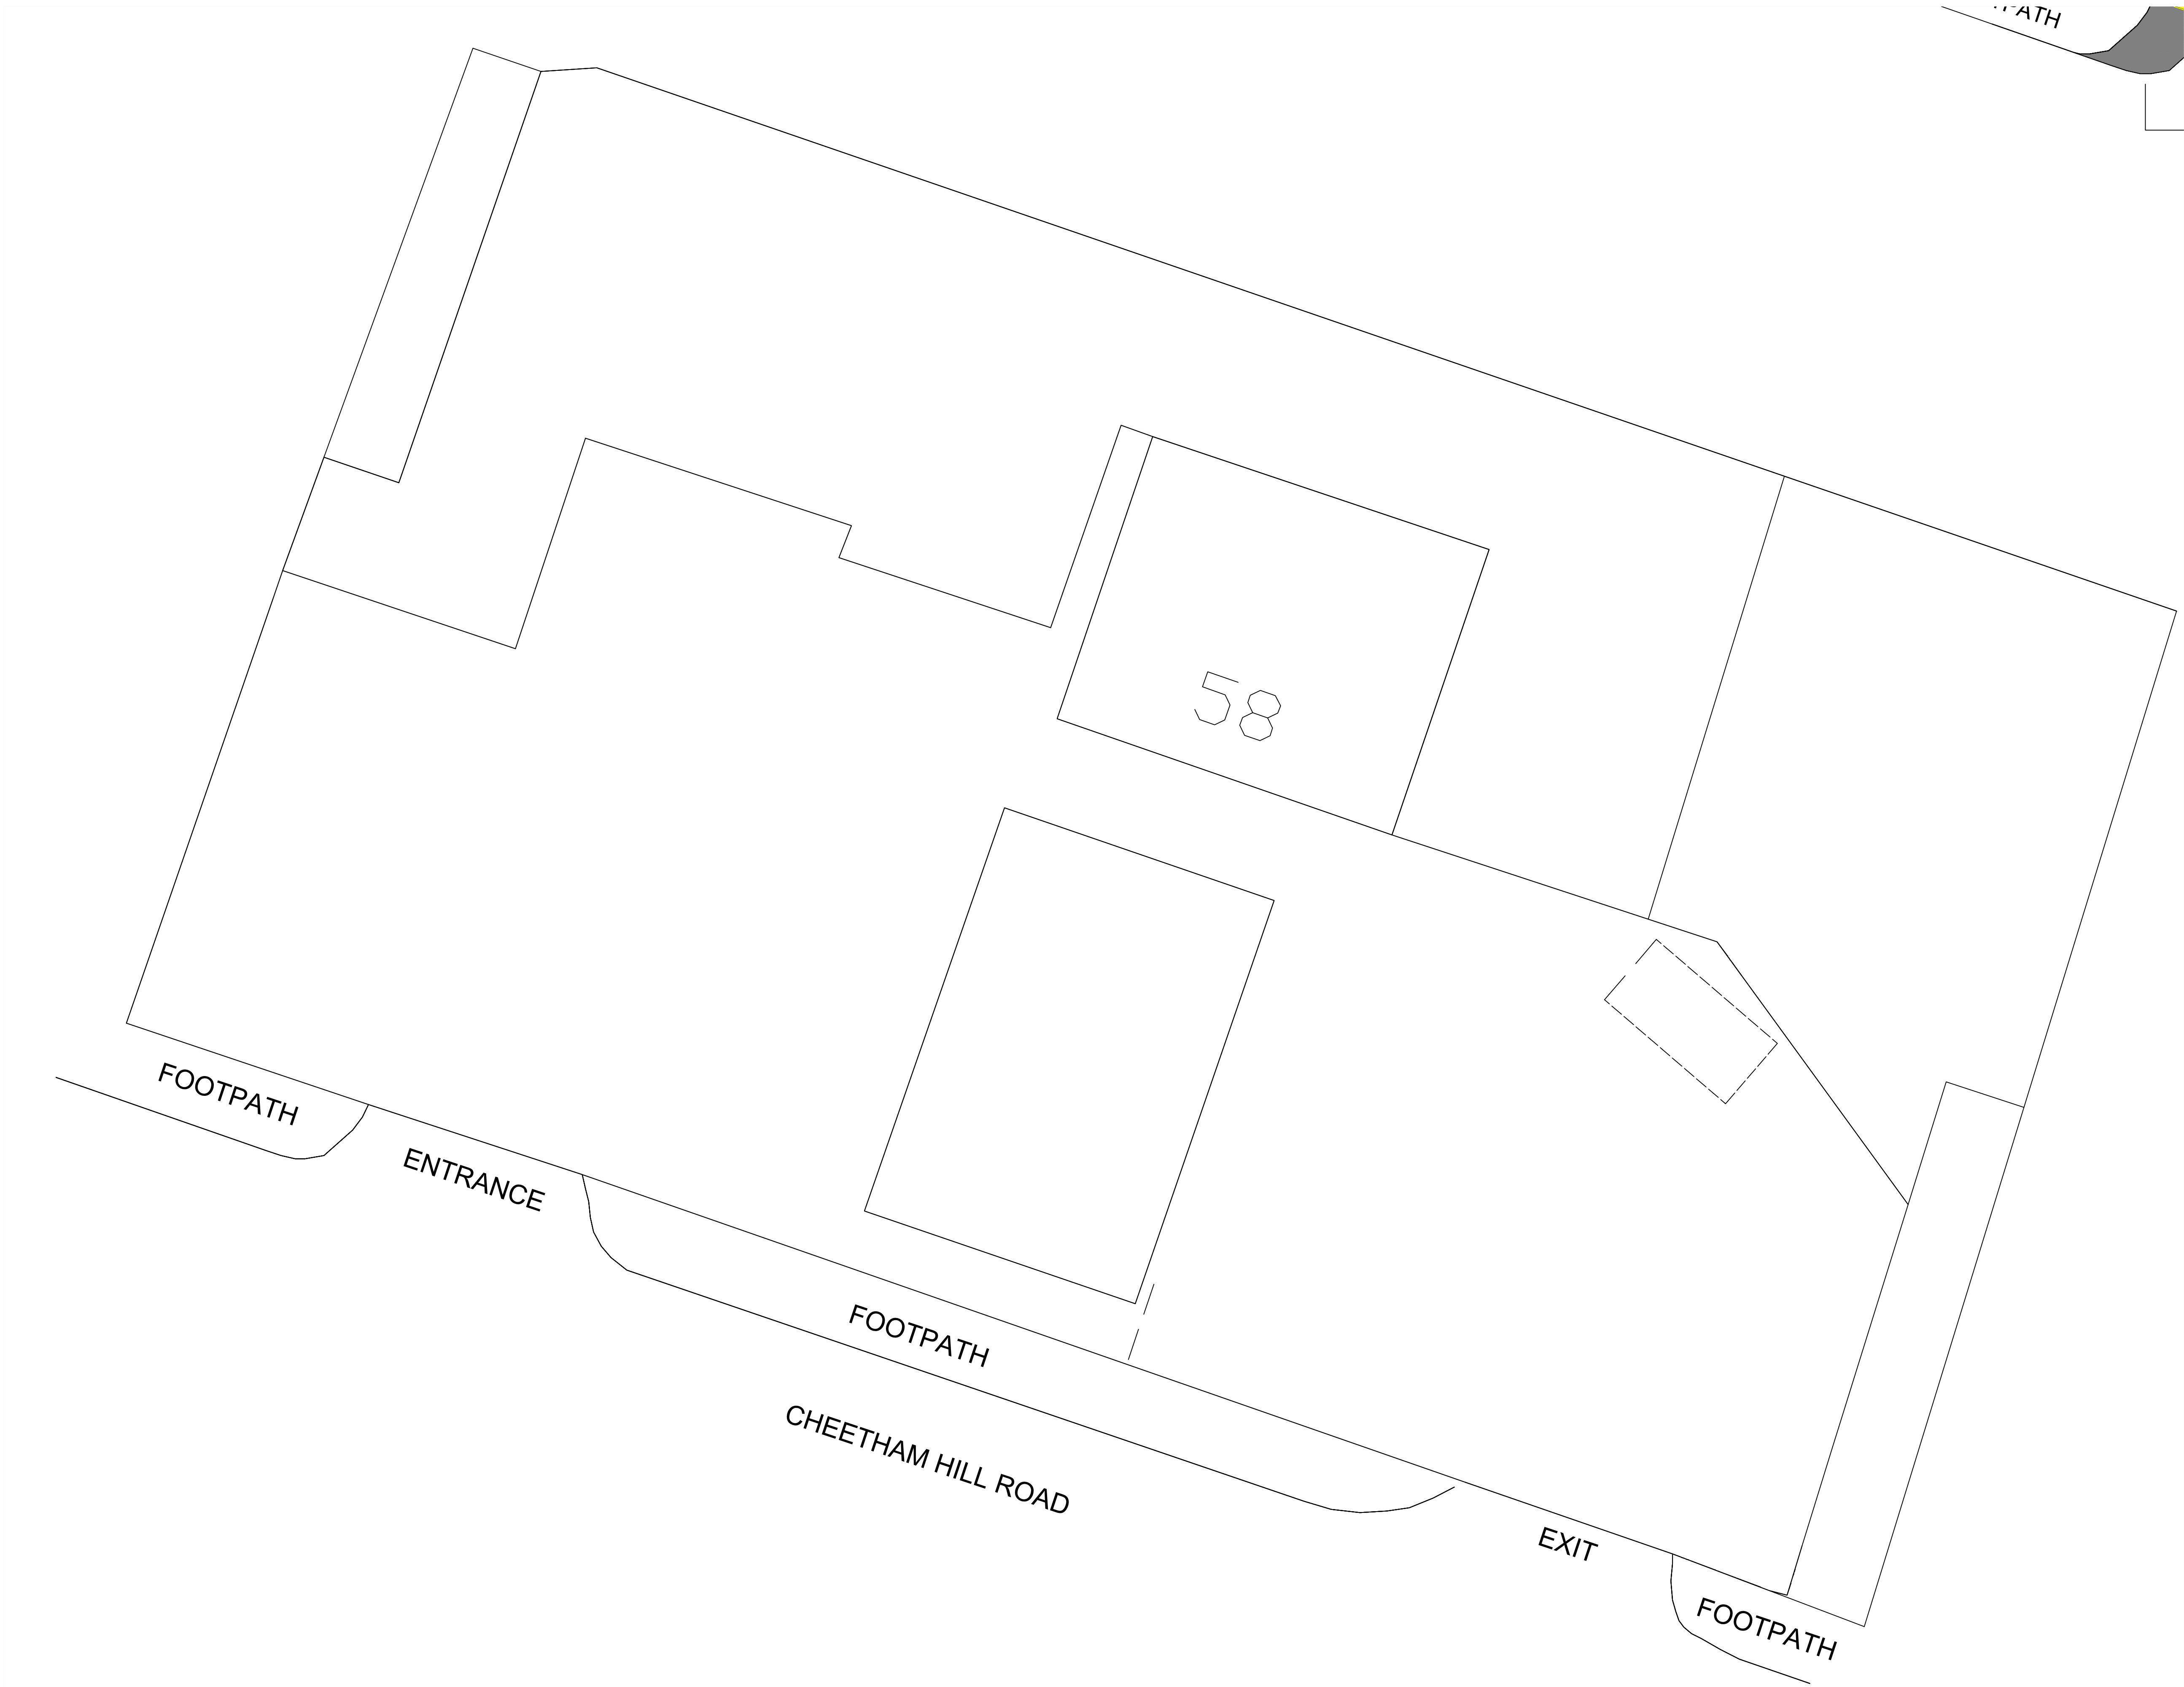

EXISTING GROUND FLOOR PLAN
SCALE 1:100