



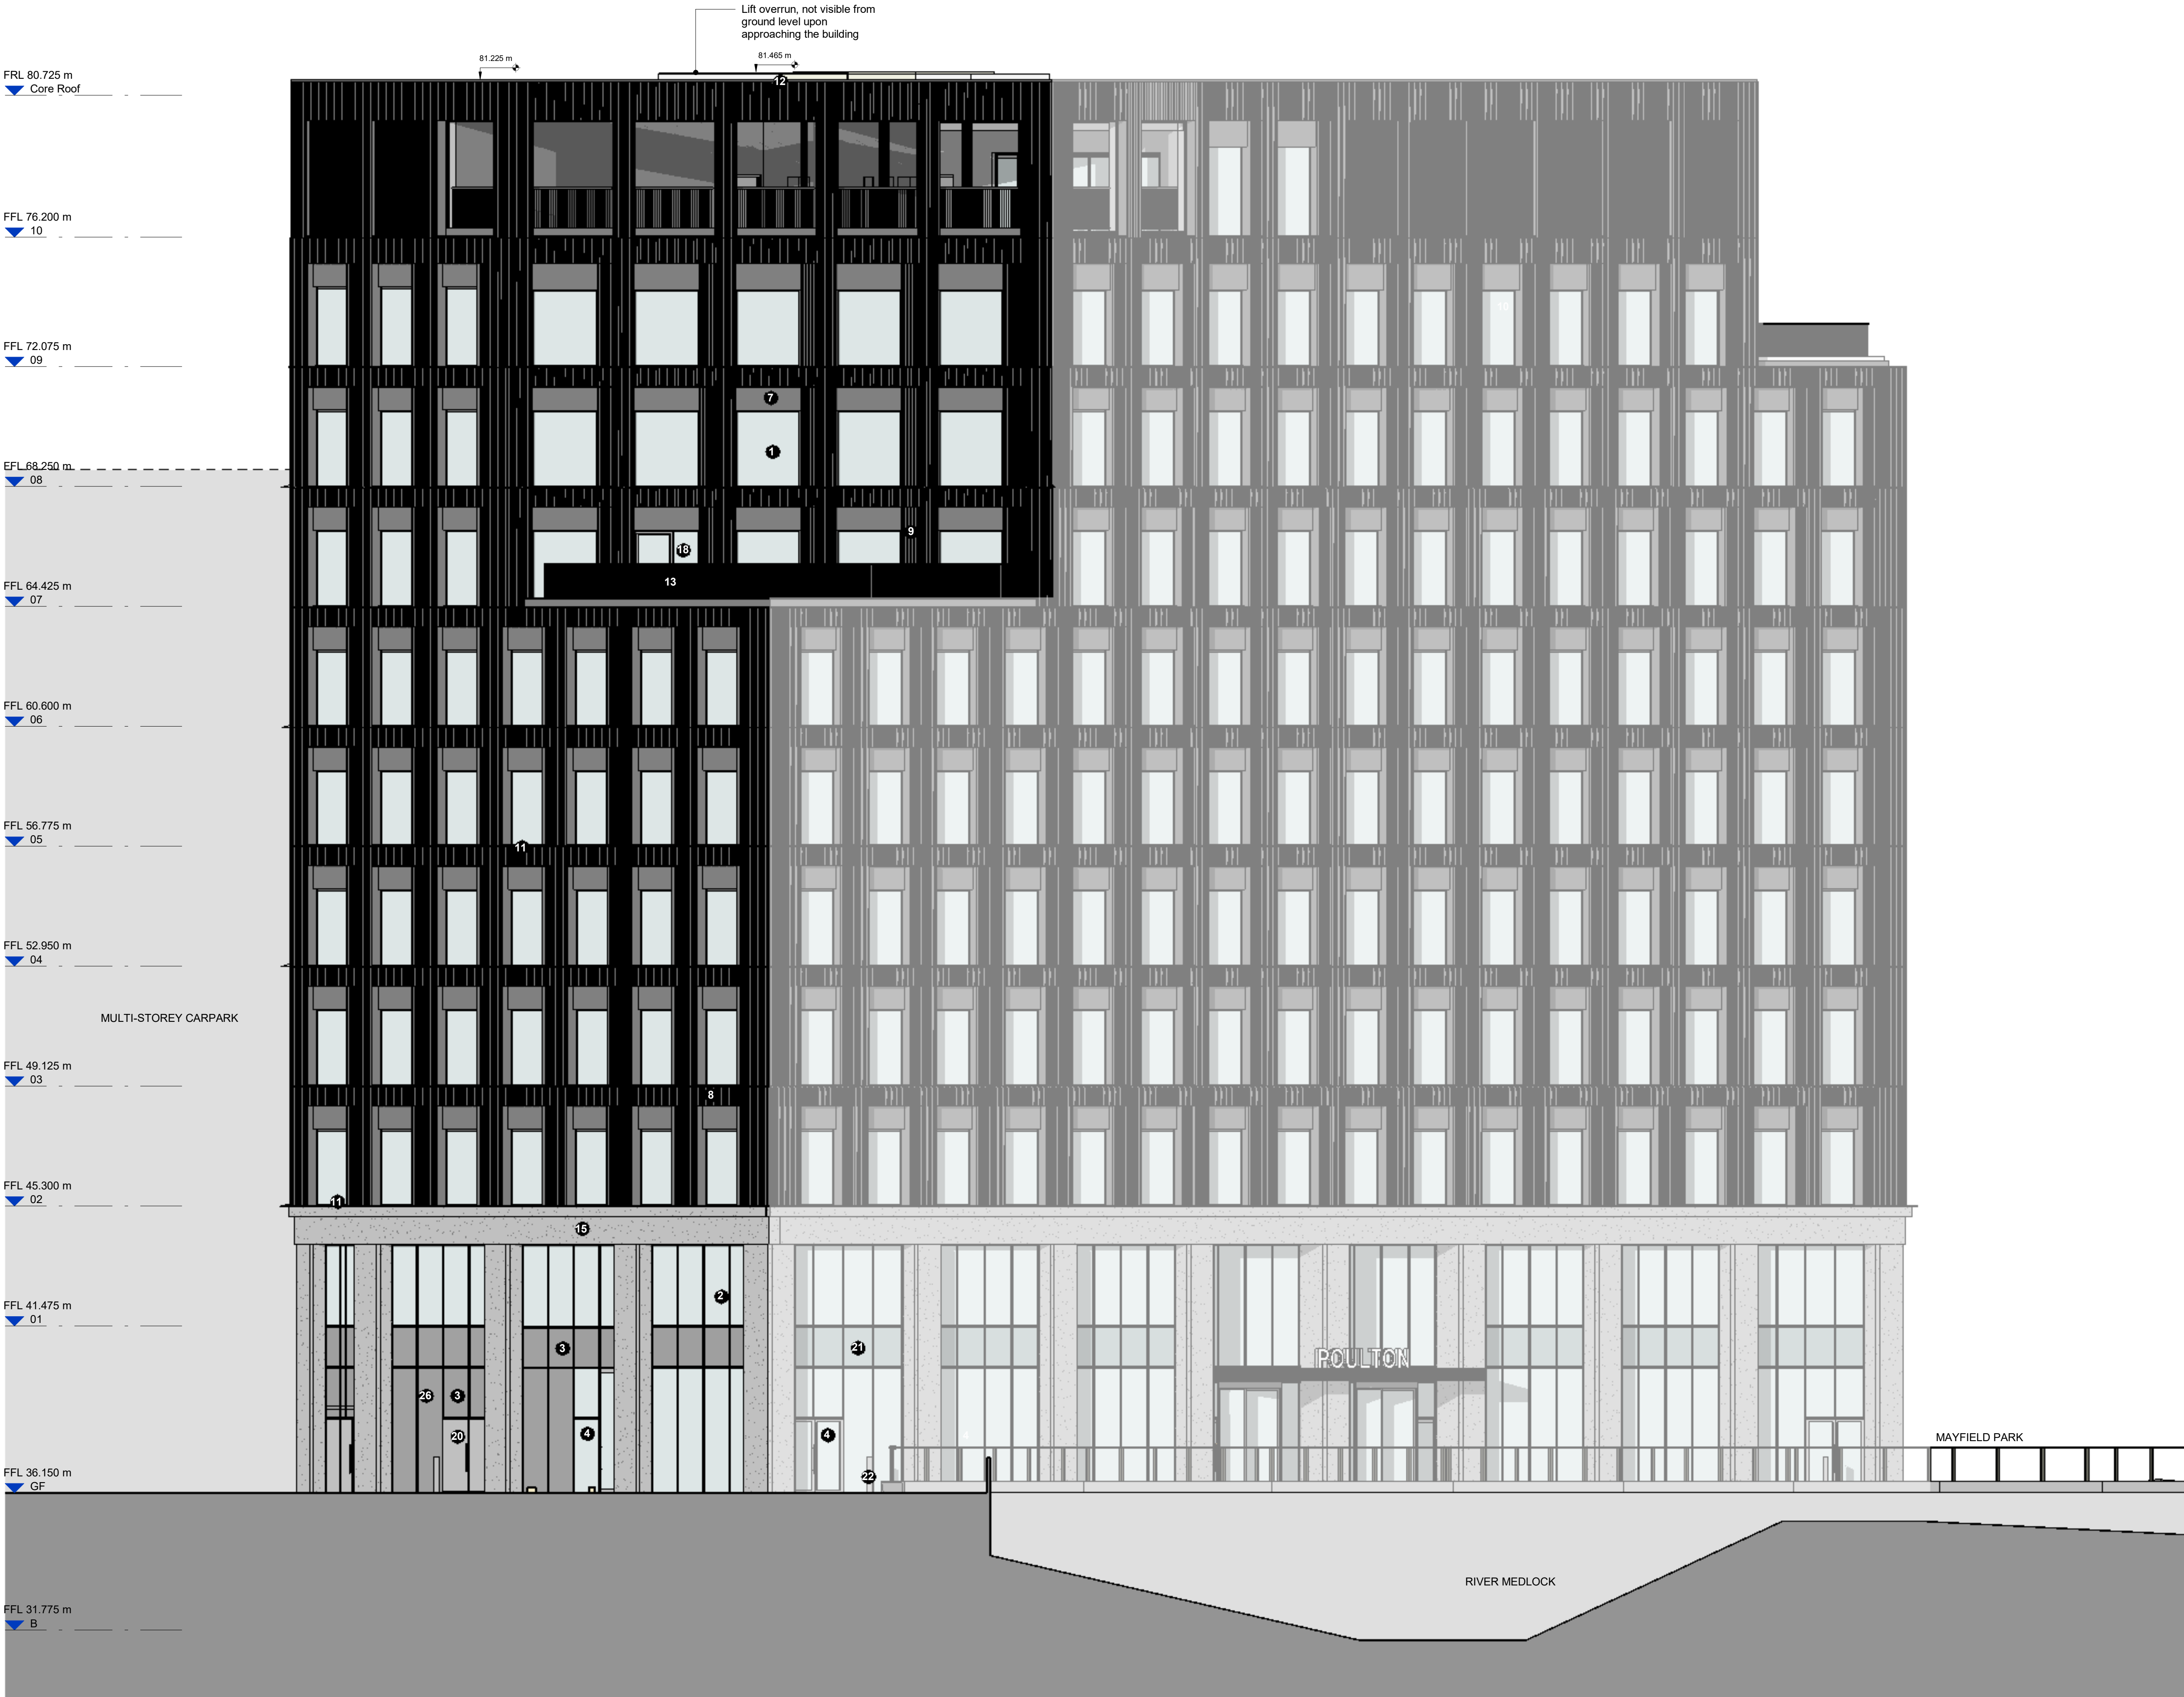

- Notes
- 1 Double glazed units with metal frame (dark colour)
 - 2 Double glazed curtain wall system (light colour)
 - 3 Louvred curtain wall panel behind perforated screen, finish and colour to match curtain wall system
 - 4 Glazed double doors
 - 5 Glazed revolving doors
 - 6 Glazed single door
 - 7 Solid metal panel above window (dark colour)
 - 8 Profiled / corrugated metal cladding (dark colour)
 - 9 Perforated profiled / corrugated metal cladding to vent panels and plant screen, tighter sine wave (dark colour)
 - 10 Metal frame to plant screen (dark colour)
 - 11 Metal drip (dark colour)
 - 12 Metal parapet capping (dark colour)
 - 13 Metal balustrade (dark colour)
 - 14 Signage / artwork
 - 15 Concrete finish cladding
 - 16 Framed metal door
 - 17 Dry riser inlet, location indicative
 - 18 Double glazed doors with metal frame (dark colour)
 - 19 Architectural louvres (dark colour)
 - 20 Louvred metal double doors
 - 21 Insulated back-painted glass spandrel panel
 - 22 Door restraint post / railing
 - 23 Insulated flat panel
 - 24 Metal clad canopy
 - 25 Signage

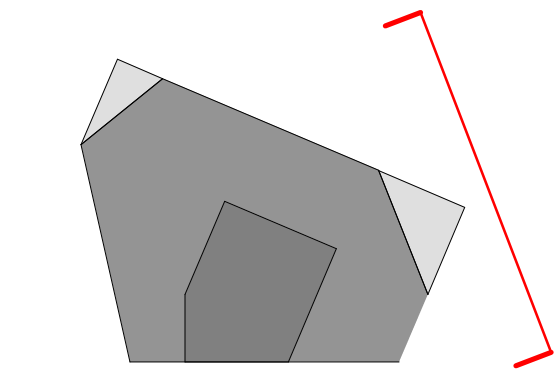

BENNETTS ASSOCIATES

1 Rawstorne Place, London EC1V 7NL
T +44(0)207 5203300 •
www.bennettsassociates.com
For Bennetts Associates' electronic information issue disclaimer -
www.bennettsassociates.com/informationdisclaimer/

Project
Poulton
Mayfield Poulton Limited

Project No.
0196_MAY

Drawing Title
Planning
East elevation
Proposed

Drawing Number
0196_MAY-BAA-001-EE-DR-A-P-320

Revision	Suitability	
P01	S2	
Revision Date	Scale @ A1	Scale @ A3
260325	1 : 100	1:200
YY MM DD		