


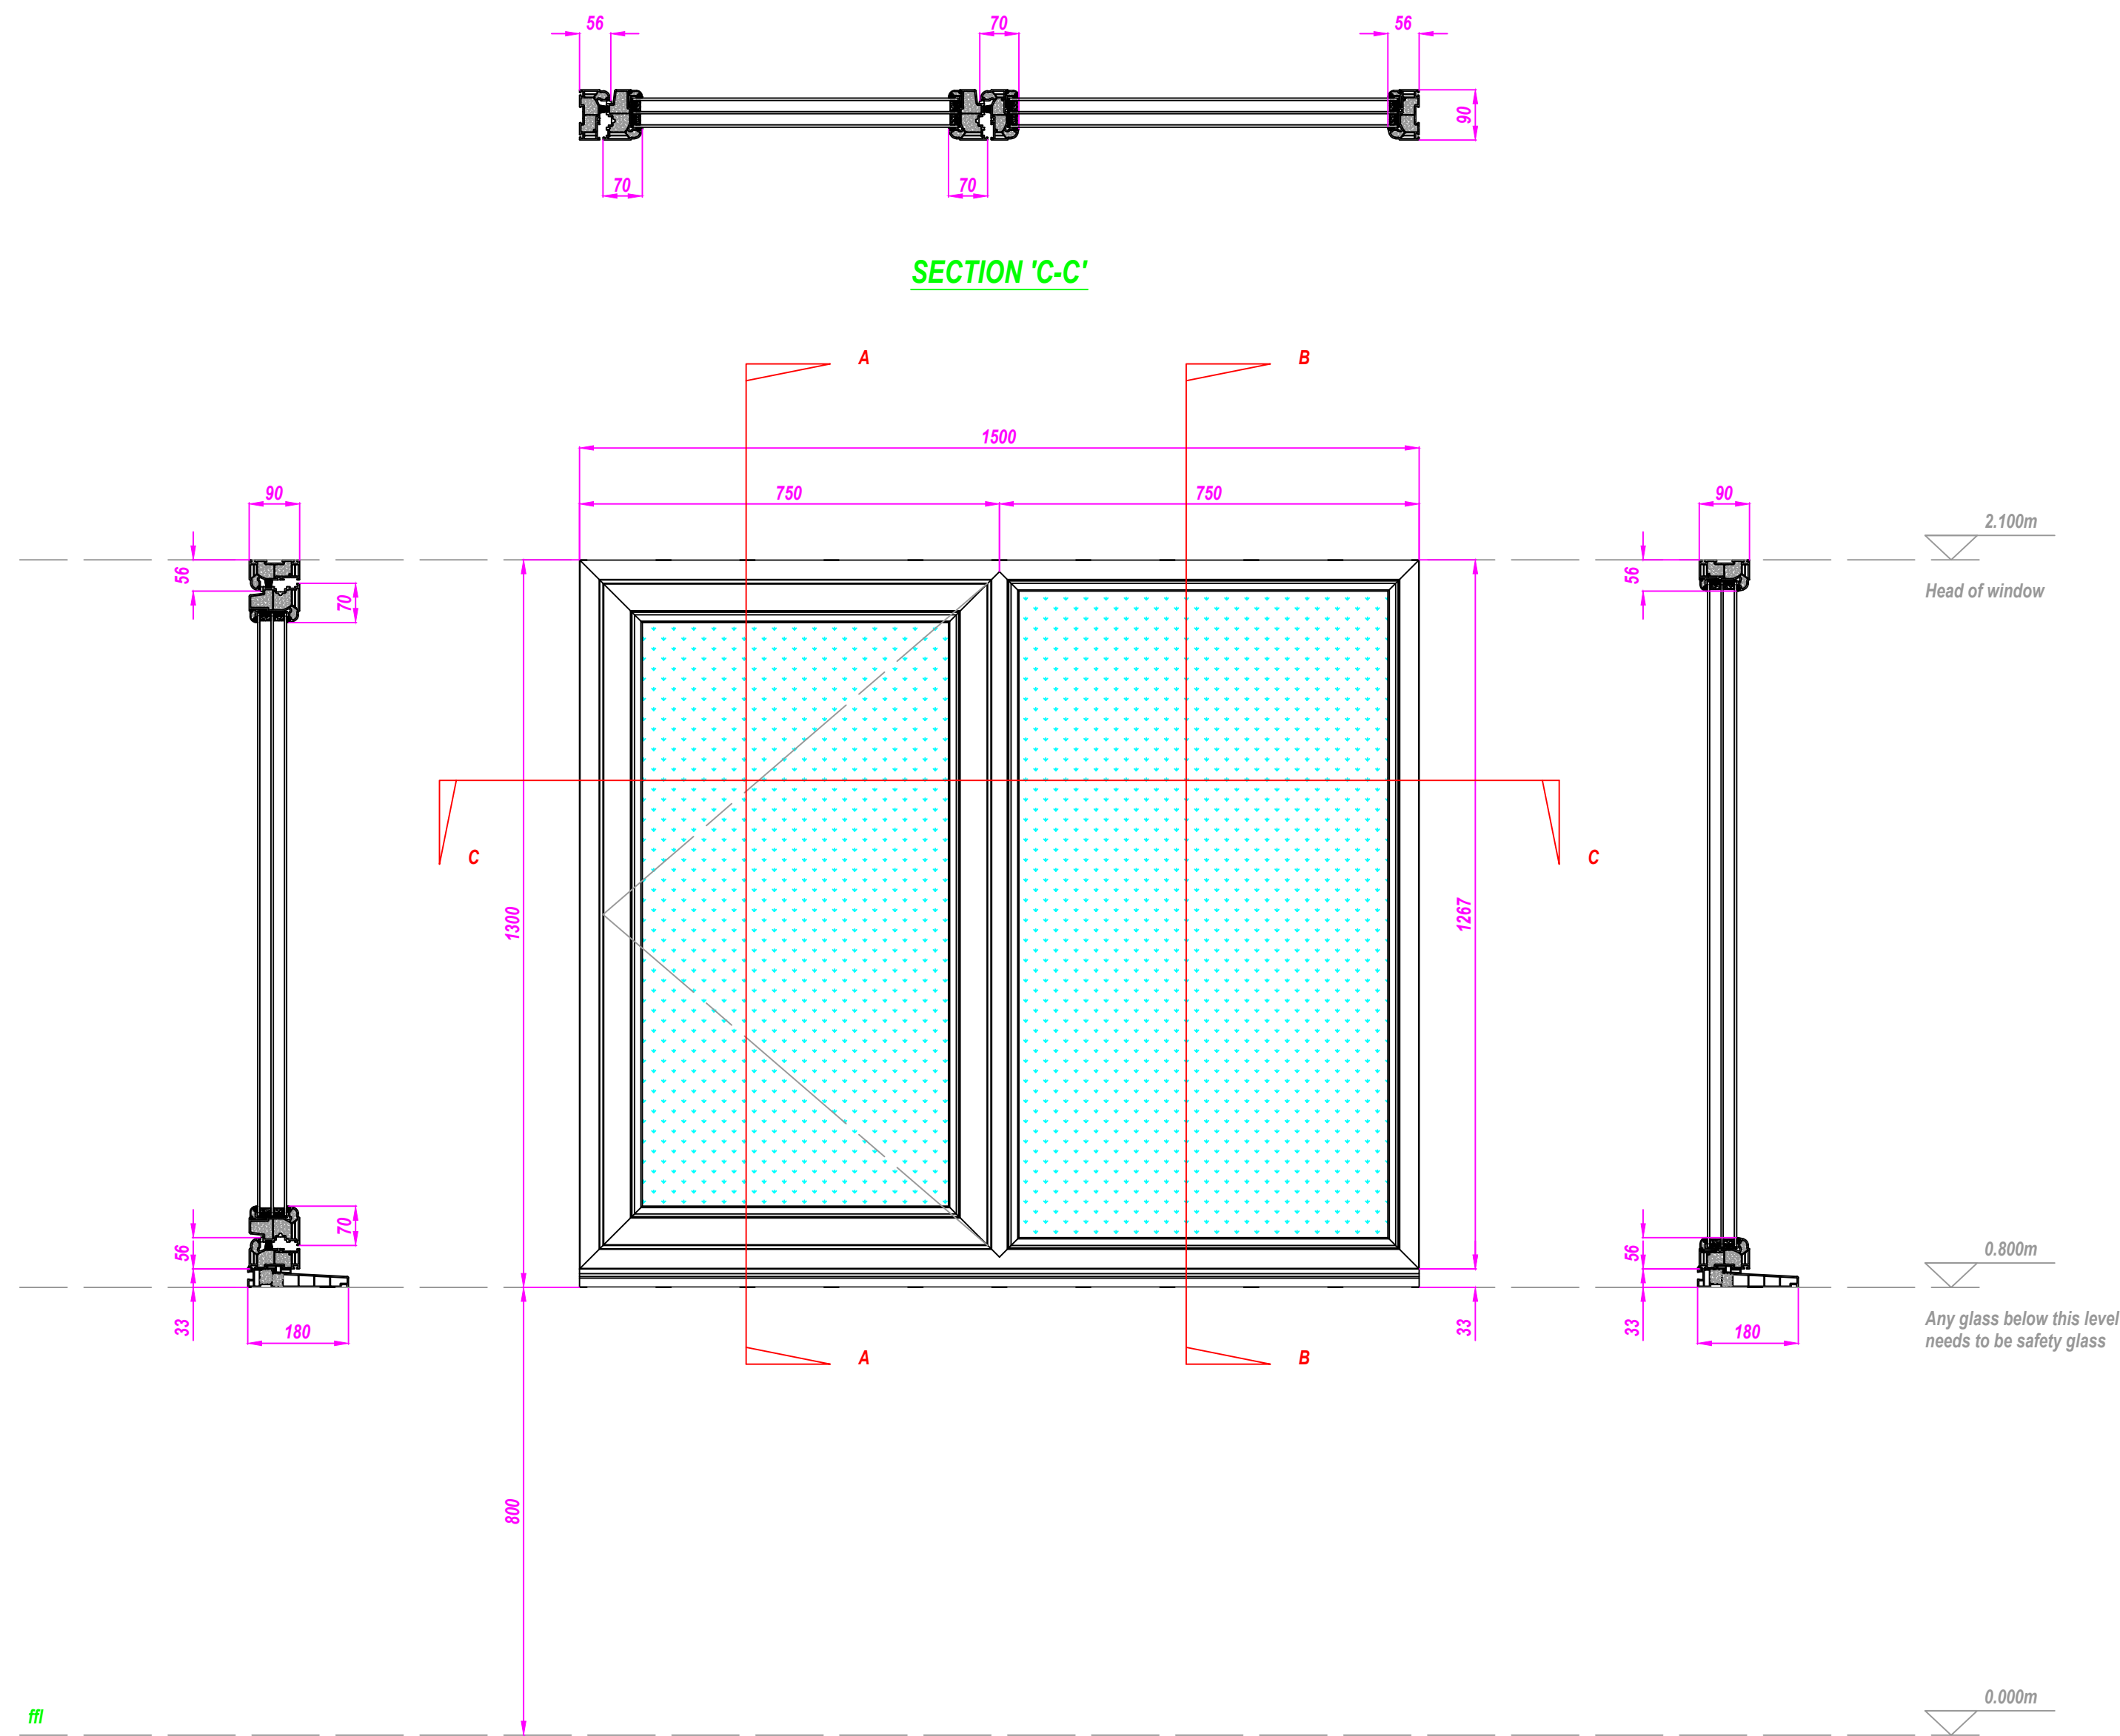

SECTION 'A-A'

PVC Flush casement window
Ral tbc
52mm Triple glazed unit
Warmedge spacer bar
Multi point locking
Brushed Chrome Non Lockable Handles
Fit Quick Release Restrictor
160mm PVC sill

FRONT ELEVATION

SECTION 'B-B'

LEGEND

4mm-20mm-4mm-20mm-4mm
Clear Safety Glass

Important Note:

All items on Ground floor which has glazing 800mm or less above Finish Floor Level will require toughened glass

All items on first floor & upwards which do not have a balcony & glazing 800mm or less above Finish Floor Level will require Laminated & Toughened glass

All items on first floor & upwards which have a balcony & glazing 800mm or less above Finish Floor Level will require Toughened glass

NOTE:

A Munster Joinery Representative will visit site & complete a survey on all relevant structural opes prior to submitting a contract for Production/Manufacturing

REV	DESCRIPTION	DATE	BY

Figured dimensions must be used in preference to scaled dimensions. Any discrepancies must be reported to Munster Joinery immediately. The drawings remain copyright of Munster Joinery. It must not be used for any purpose, building or otherwise without the express permission of Munster Joinery. Do not copy or redistribute these drawings or any additional information without the expressed approval of Munster Joinery



MUNSTER JOINERY UK LTD.
DENE PARK,
STRATFORD ROAD,
WELLESBOURNE,
WARWICKSHIRE,
CV35 9RY
T: 01789 473 987
F: 01789 473 988

W: www.munsterjoinery.ie

Project : Munster Joinery UK			
Title : PVC Flush casement windows			
Job no. : ---	Draw no. : ---	Scale : 1/10	
Date : 06.03.26	Drawn by : JE	Requested by : --	
Revision/Date :		Sheet size : A1	