


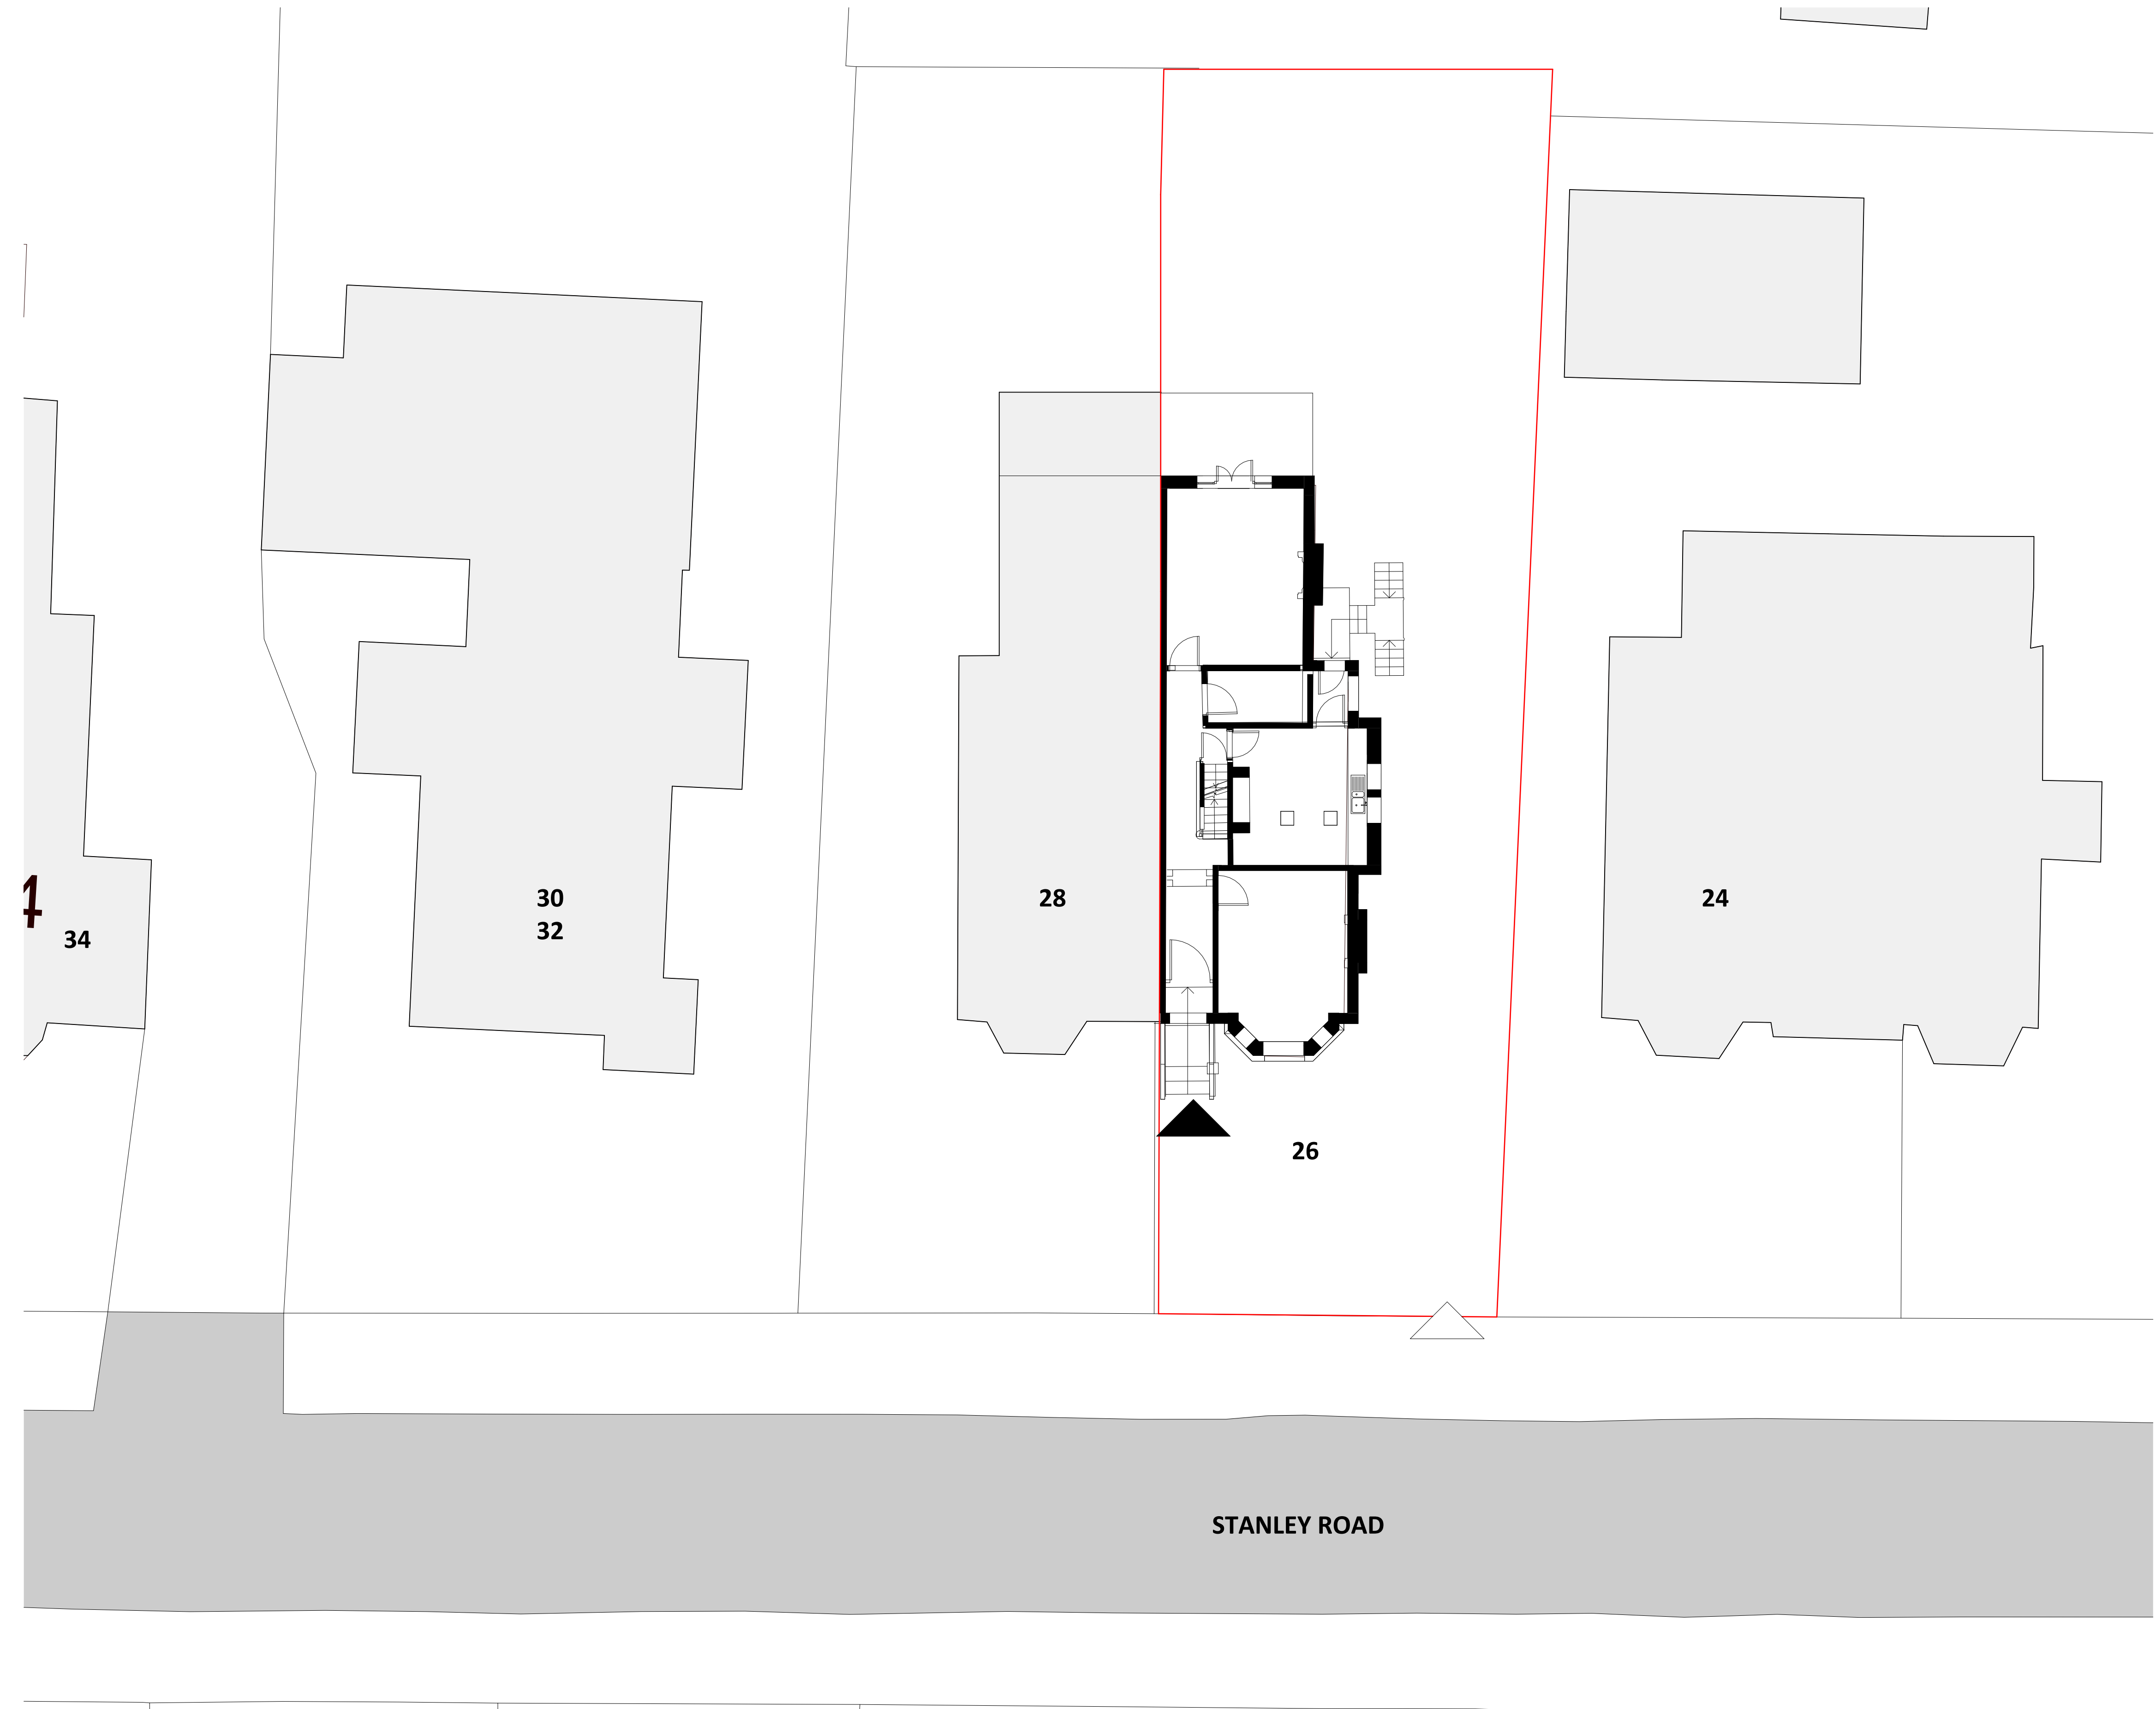


Key

Site boundary

Principle entrance

Site access

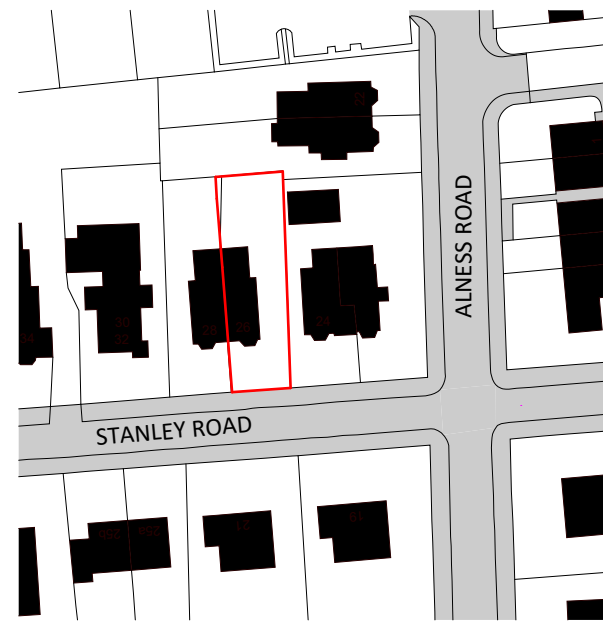

1

Existing Site Plan

1 : 100

progress
in practice

Suite 2 Stanley House
19-23 Croftsbank Road
Urmston
M41 0TZ

tel 0161 222 4321
info@progressinpractice.co.uk
www.progressinpractice.co.uk


- General Notes
1. This drawing remains copyright of Progress in Practice and may not be reproduced or copied without consent in writing.

2. All dimensions are to be checked on site. Please check scale bar on printed copies. For any errors or queries please contact Progress in Practice Ltd.

3. Any discrepancies between site and drawings to be reported to the architect immediately.

4. Read in conjunction with all relevant structural and mechanical & electrical engineers drawings.

5. Dimensions critical to proposed building works must be checked on site before building works commence, as certain assumptions have been made due to lack of accessibility and anomalies in the existing building.

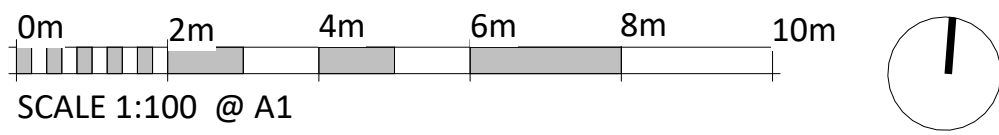

Revision	Date	By	Ck	Notes
P01	06.02.26	SF	HD	Issued for client review
P02	13.03.26	SF	HD	Updates to Elevations for sign off

Project Address

26 Stanley Road, Whalley Range

Drawing

Existing Site and Location Plan

Drawing Number

25018-PIP-PL-0001

Drawing Status

Planning

Date

06.02.26

Scale

As Ind. @ A1

As Ind. @ A3

Drawn

SF

Checked

HD

Revision

P02