




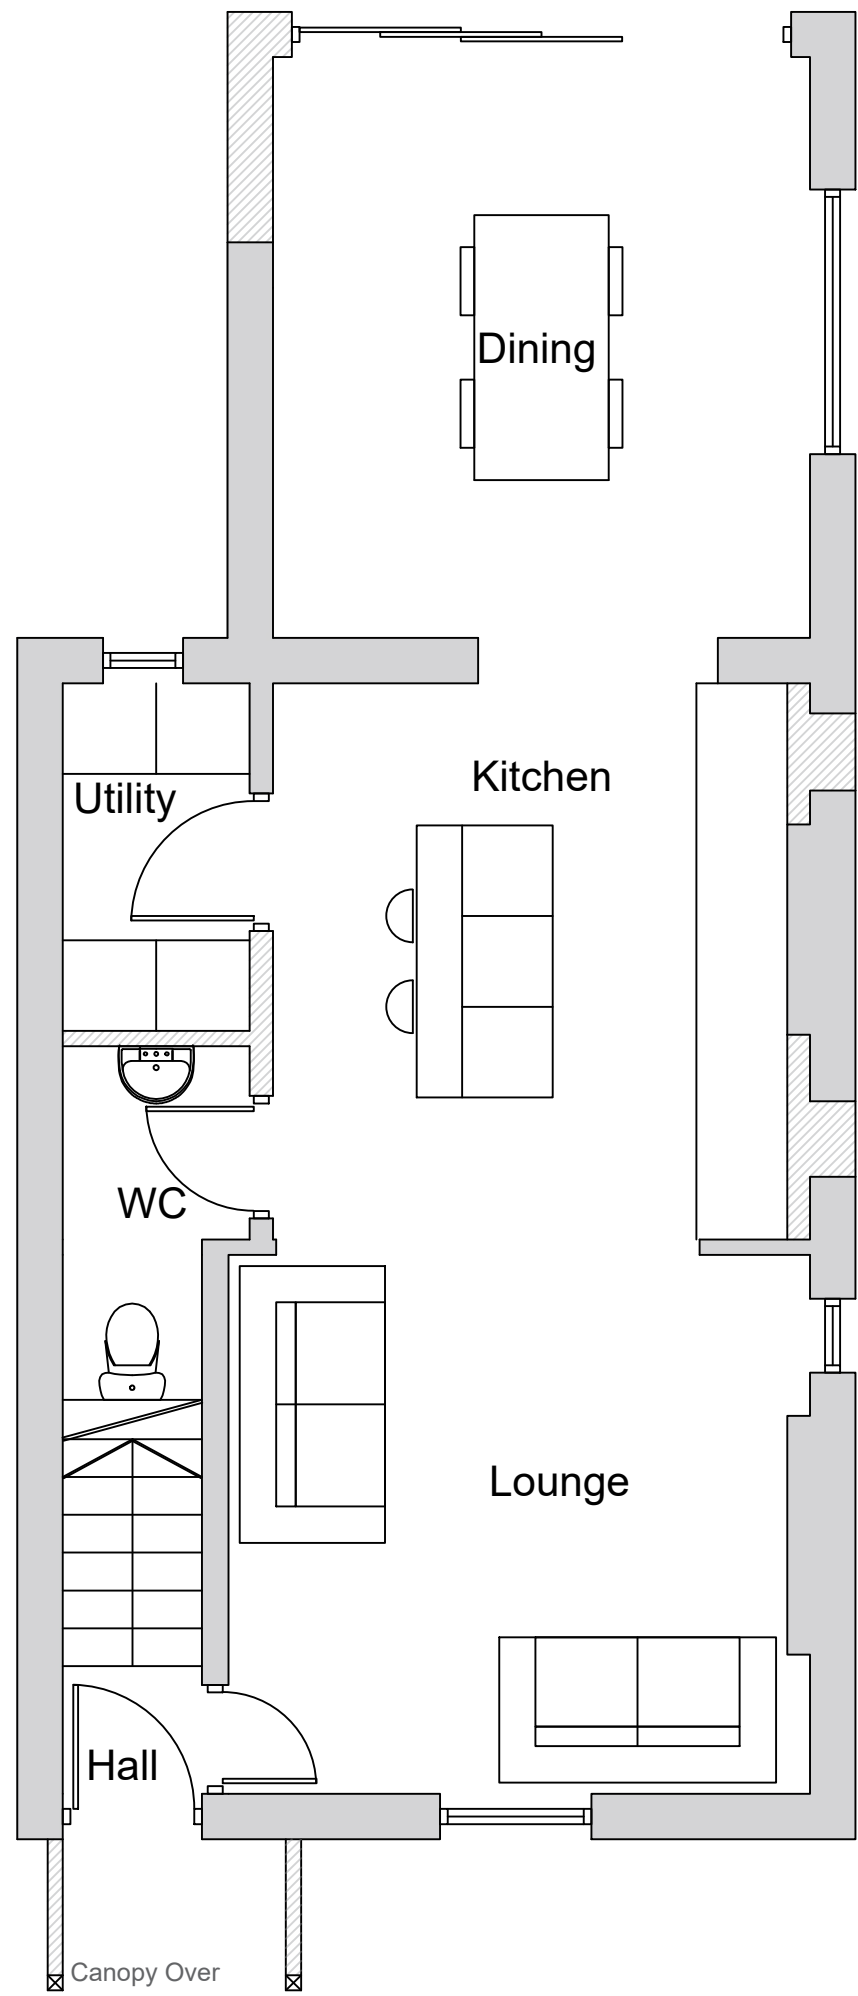

Proposed Ground Floor Plan
1:50 Scale @ A1

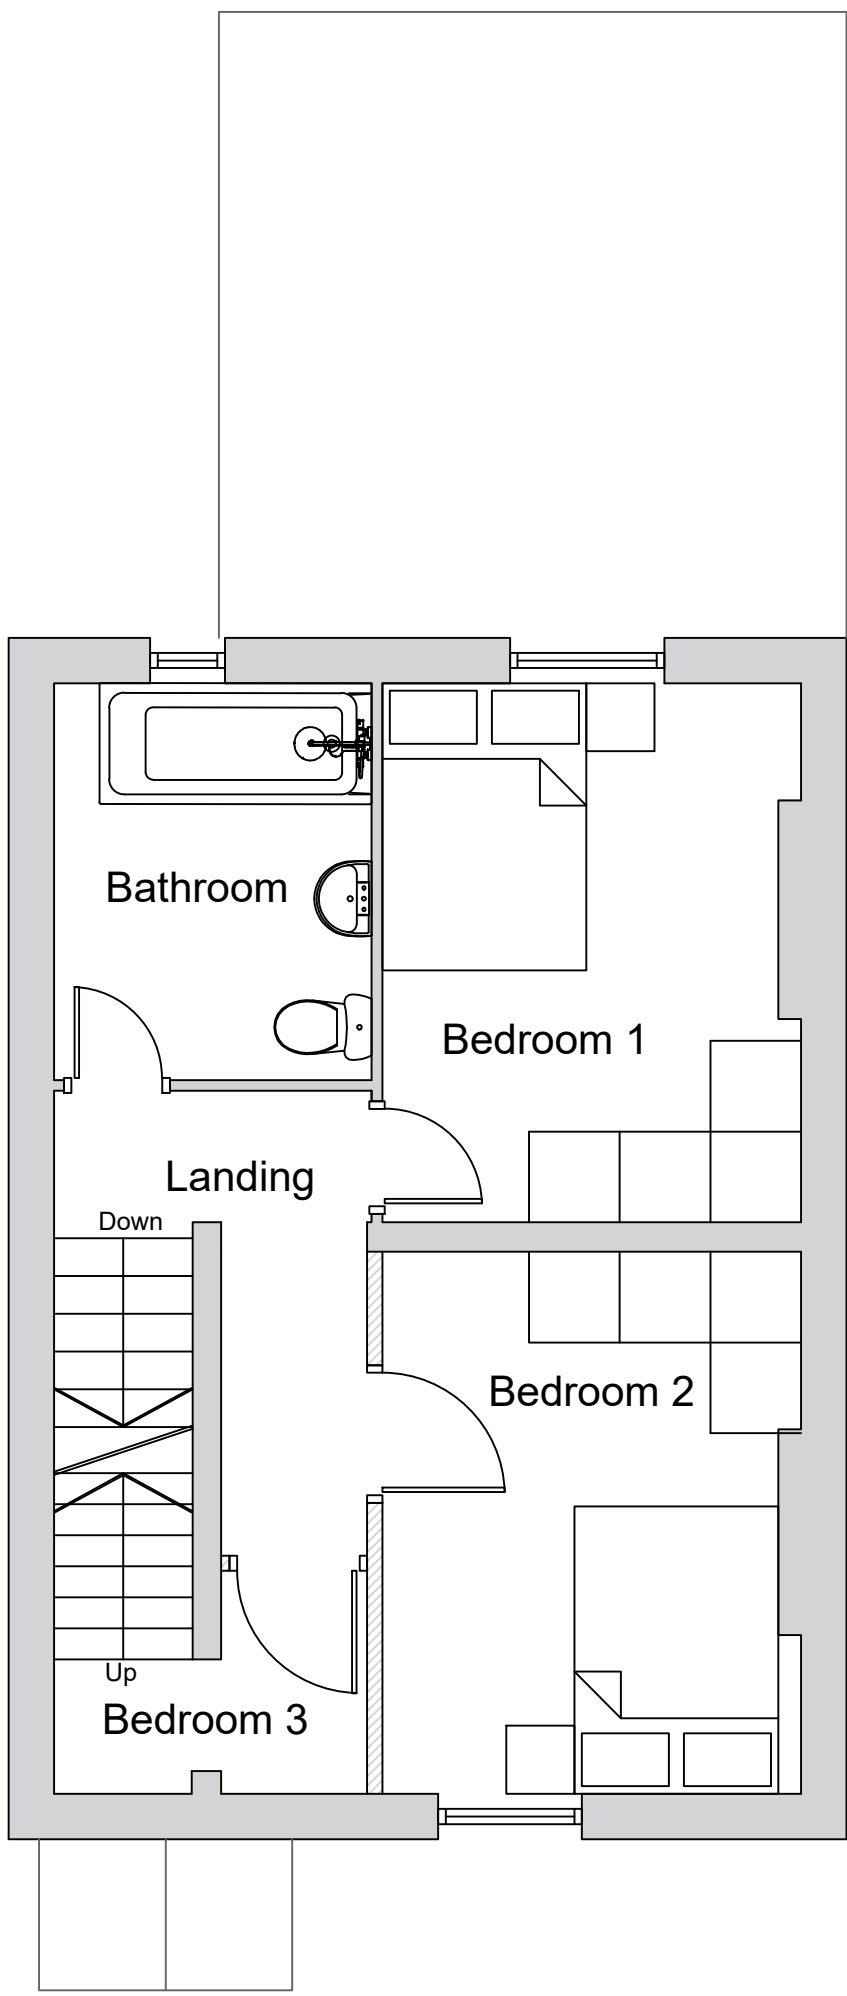


Proposed First Floor Plan
1:50 Scale @ A1

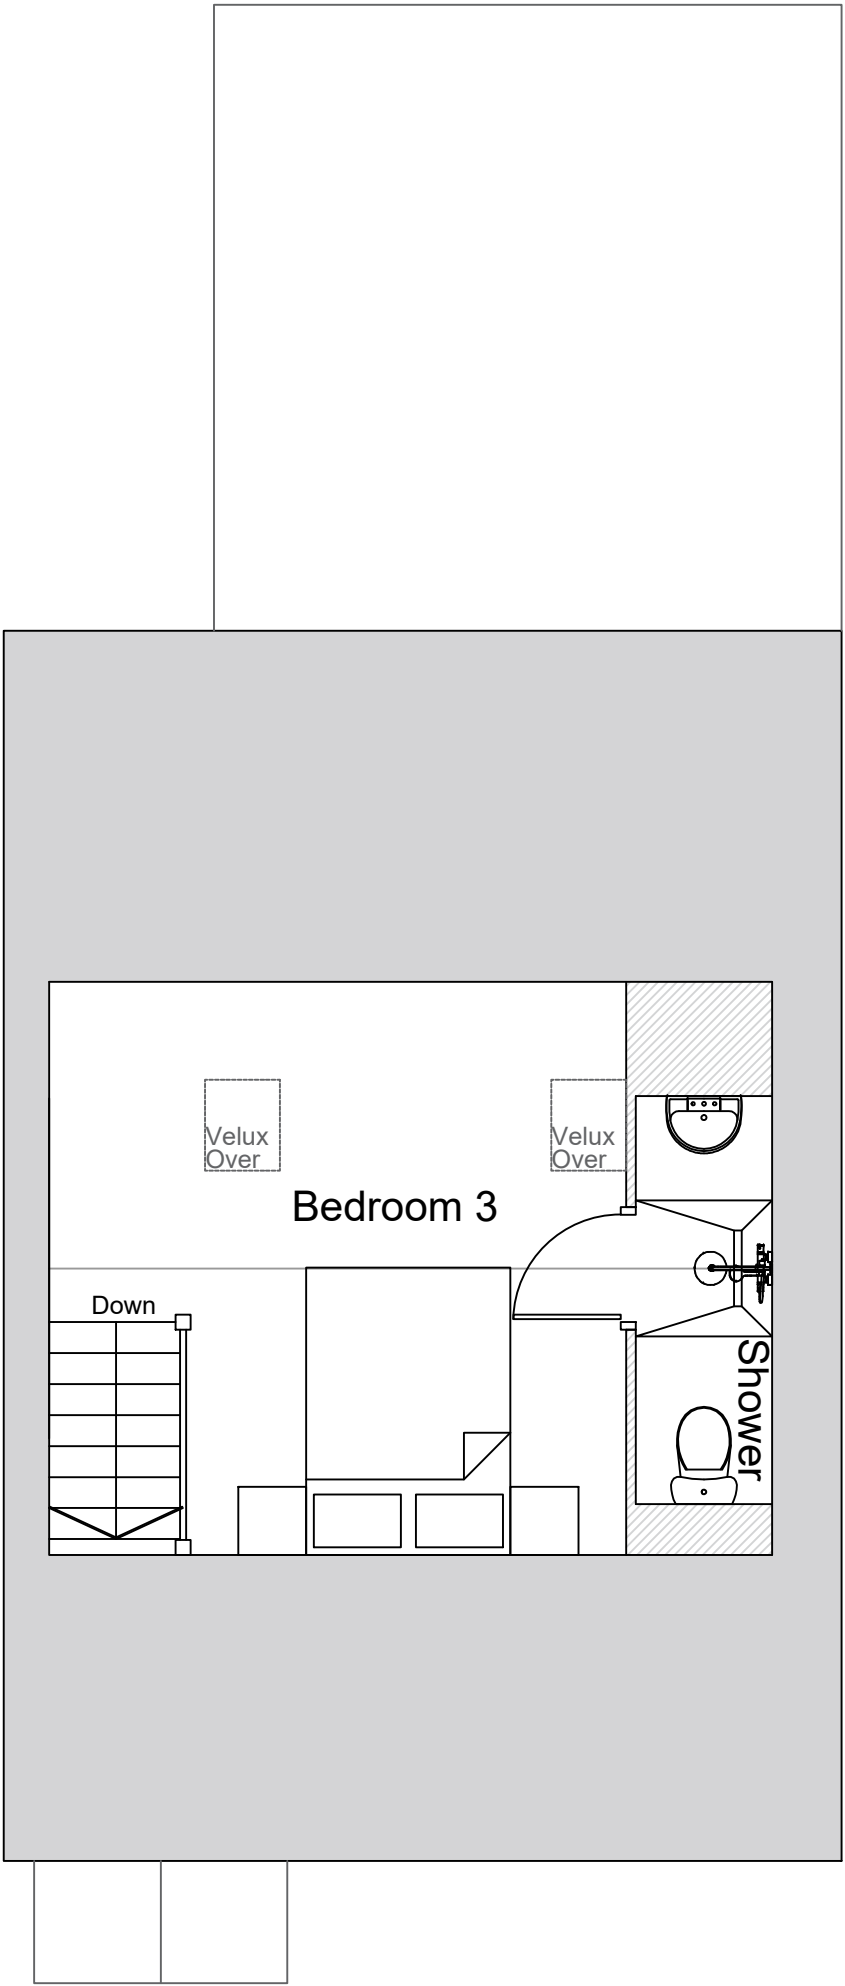


Proposed Second Floor Plan
1:50 Scale @ A1

0m .5m 1m 2m 4.5m
1:50 Scale @ A1


"Drawings for construction guidance only.
Contractor to follow drawings as close as possible. Architect to be contacted for further construction details if required."
All dimensions should be checked on site.
Do not scale off this drawing unless permitted accurately.
Any drawing errors should be brought to the attention of the architect.
COPYRIGHT © ATX Building Design
Drawings remain property of ATX Building Design until contract and payment is completed.

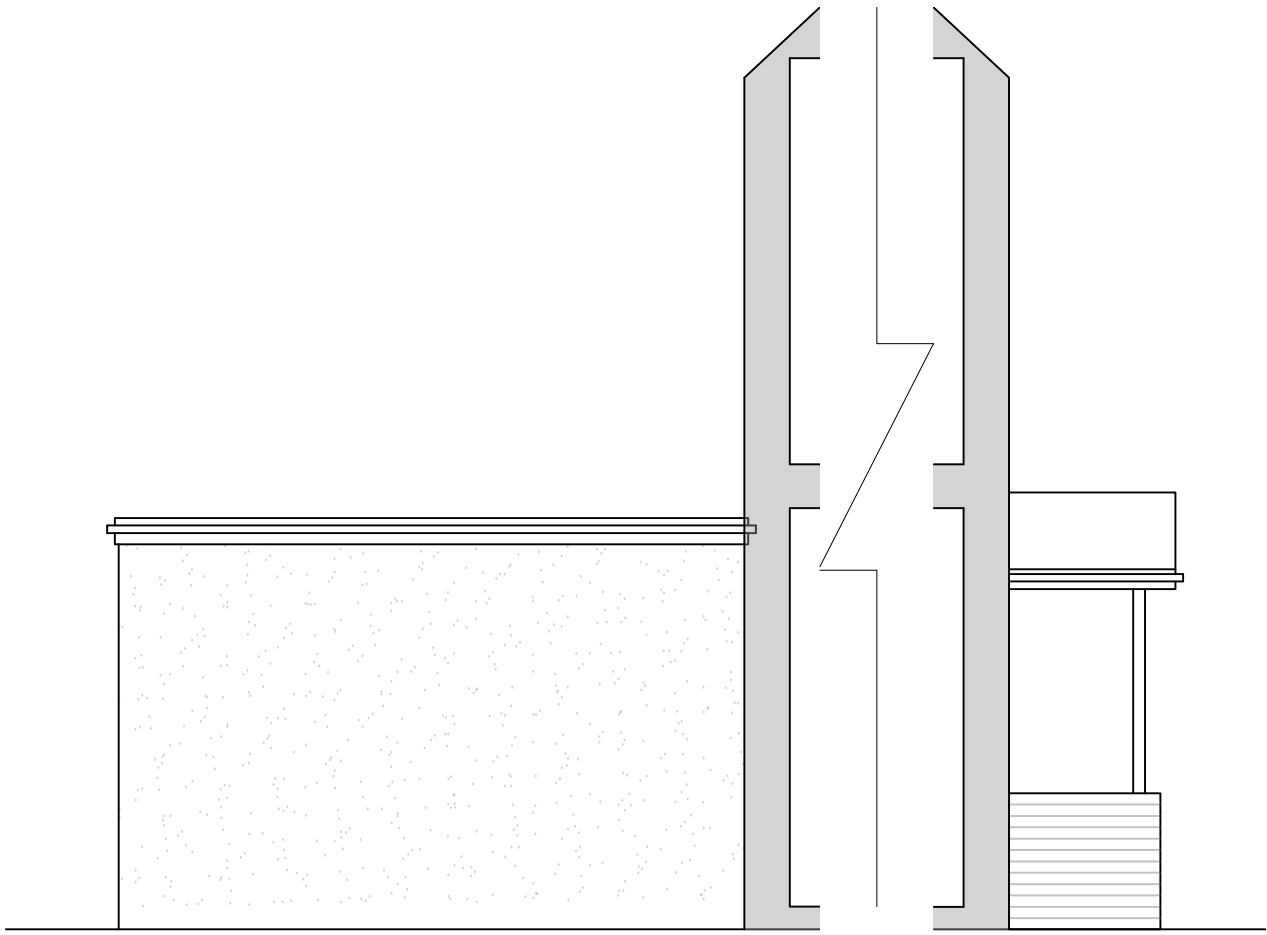

Proposed East Elevation (Section)
1:50 Scale @ A1

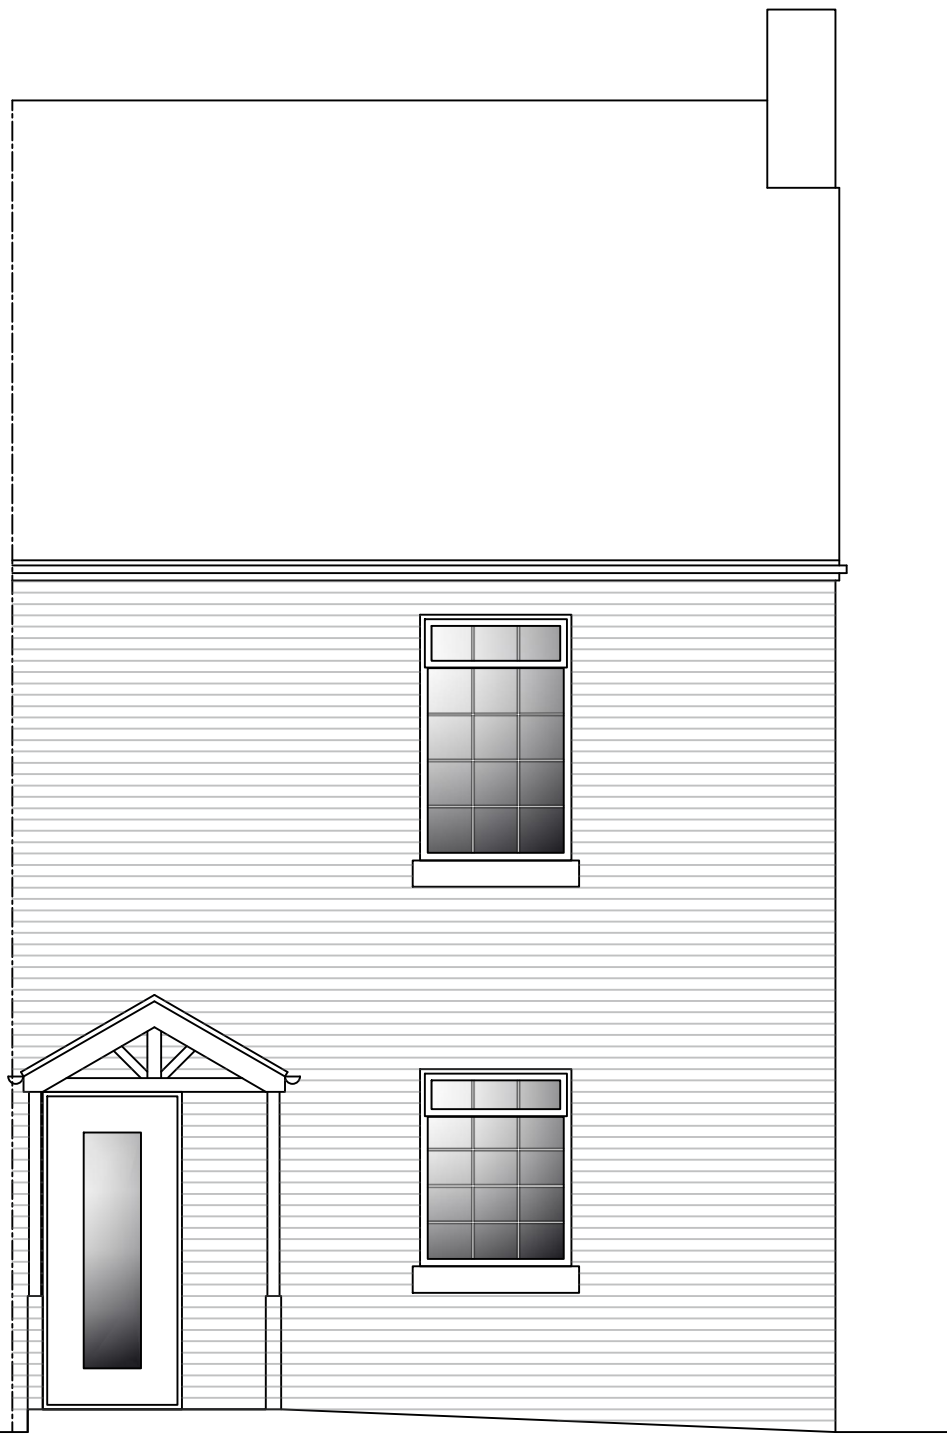

Proposed North Elevation (Front)
1:50 Scale @ A1

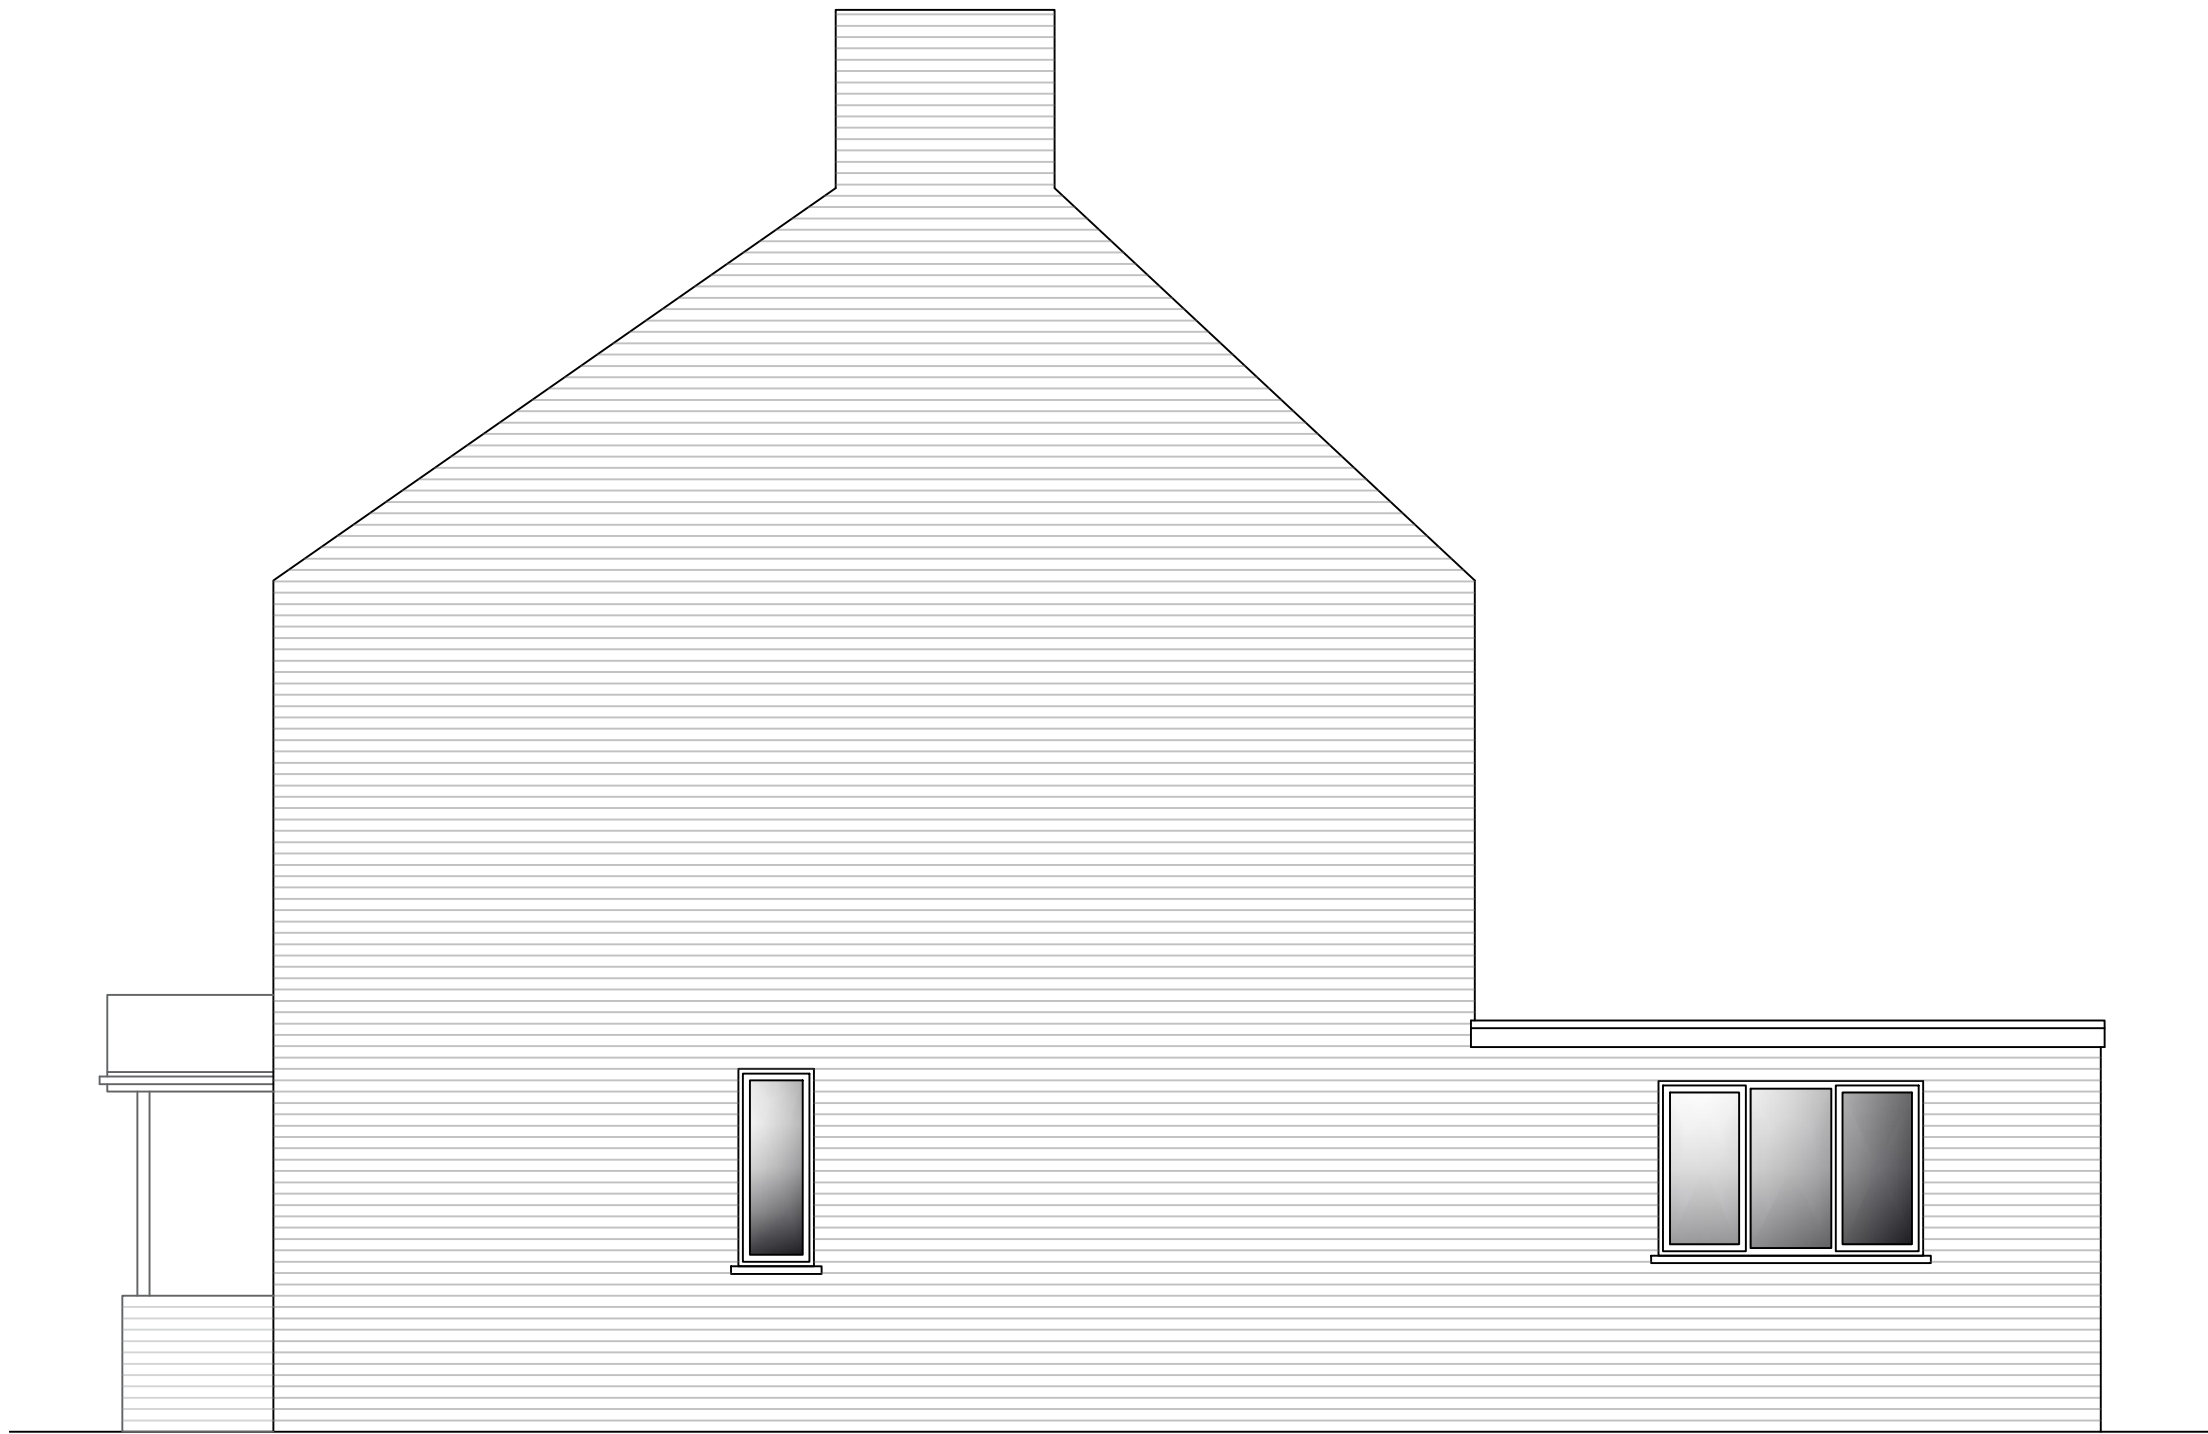

Proposed West Elevation (Side)
1:50 Scale @ A1



Proposed South Elevation (Rear)
1:50 Scale @ A1



ATX
Building Design
Architecture & Interior Design

PROJECT :
Internal Remodel
659 Altrincham Rd, M23 9AA.
Ms S. France.

DRAWING TITLE :
Proposed Plans and Elevations

SCALE :	DRAWN BY :	DATE :
1:50 @ A1	JL	02.2026

DWG N° :	REVISION :	CHECKED :
002	C	----

Mobile: 07557919149
Email: abbuildingdesign@gmail.com