



NB Do not scale off this drawing. All dimensions to be checked on site prior to manufacture and construction. This drawing is the property of JHL Architects and should not be reproduced without permission. All discrepancies to be brought to the attention of the architect immediately. This drawing to be read in conjunction with the specification / bill of quantities and related drawings.

REVISION	-	FIRST ISSUE	24.02.26	Jg
	A	Updated to 6 panel door		

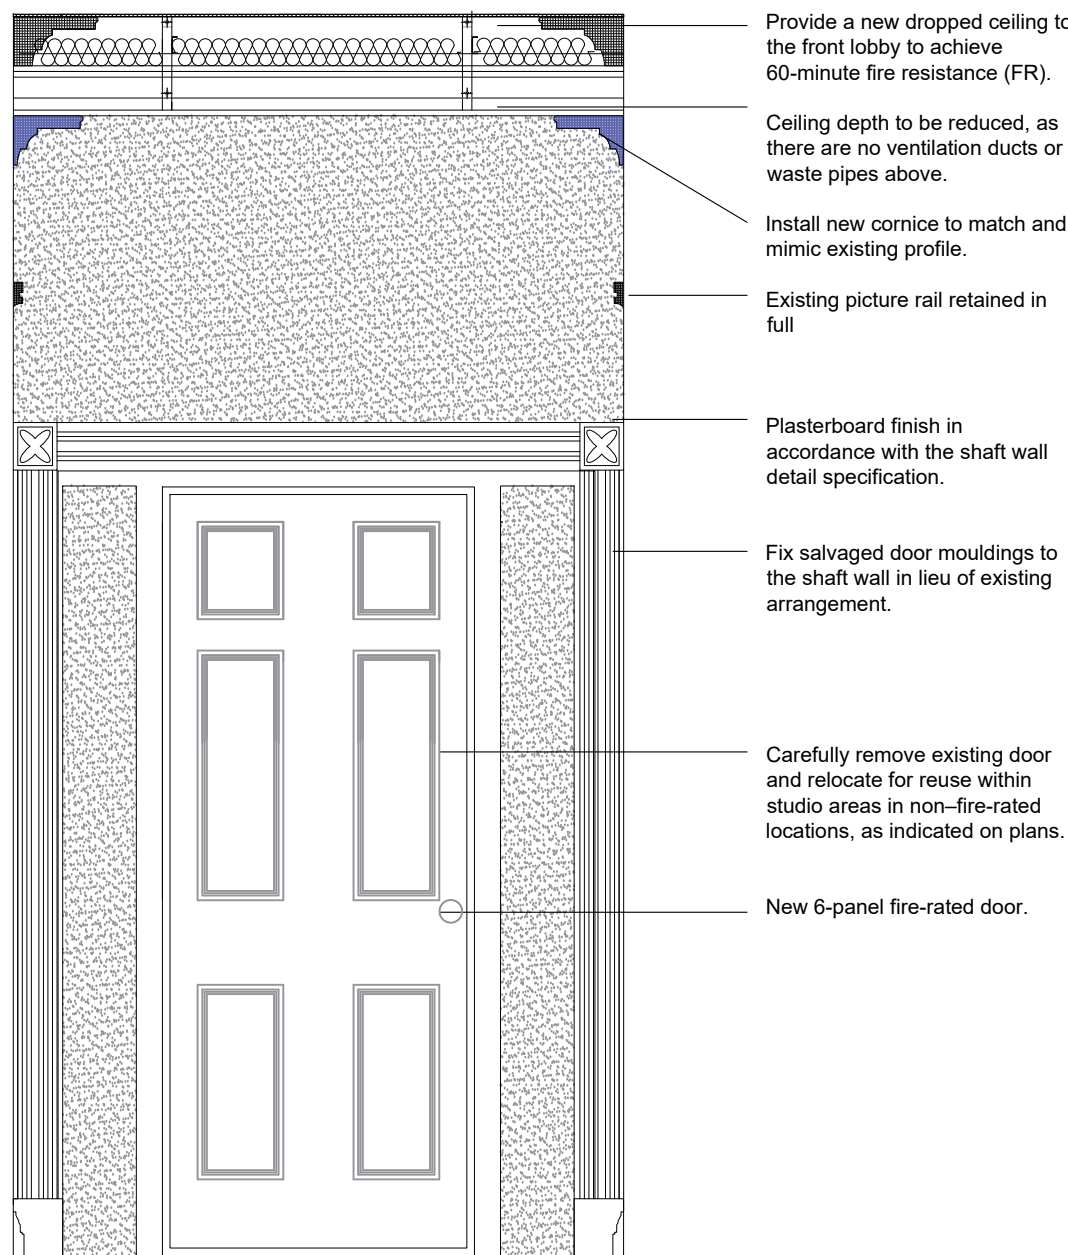


ELEVATION A
1:20

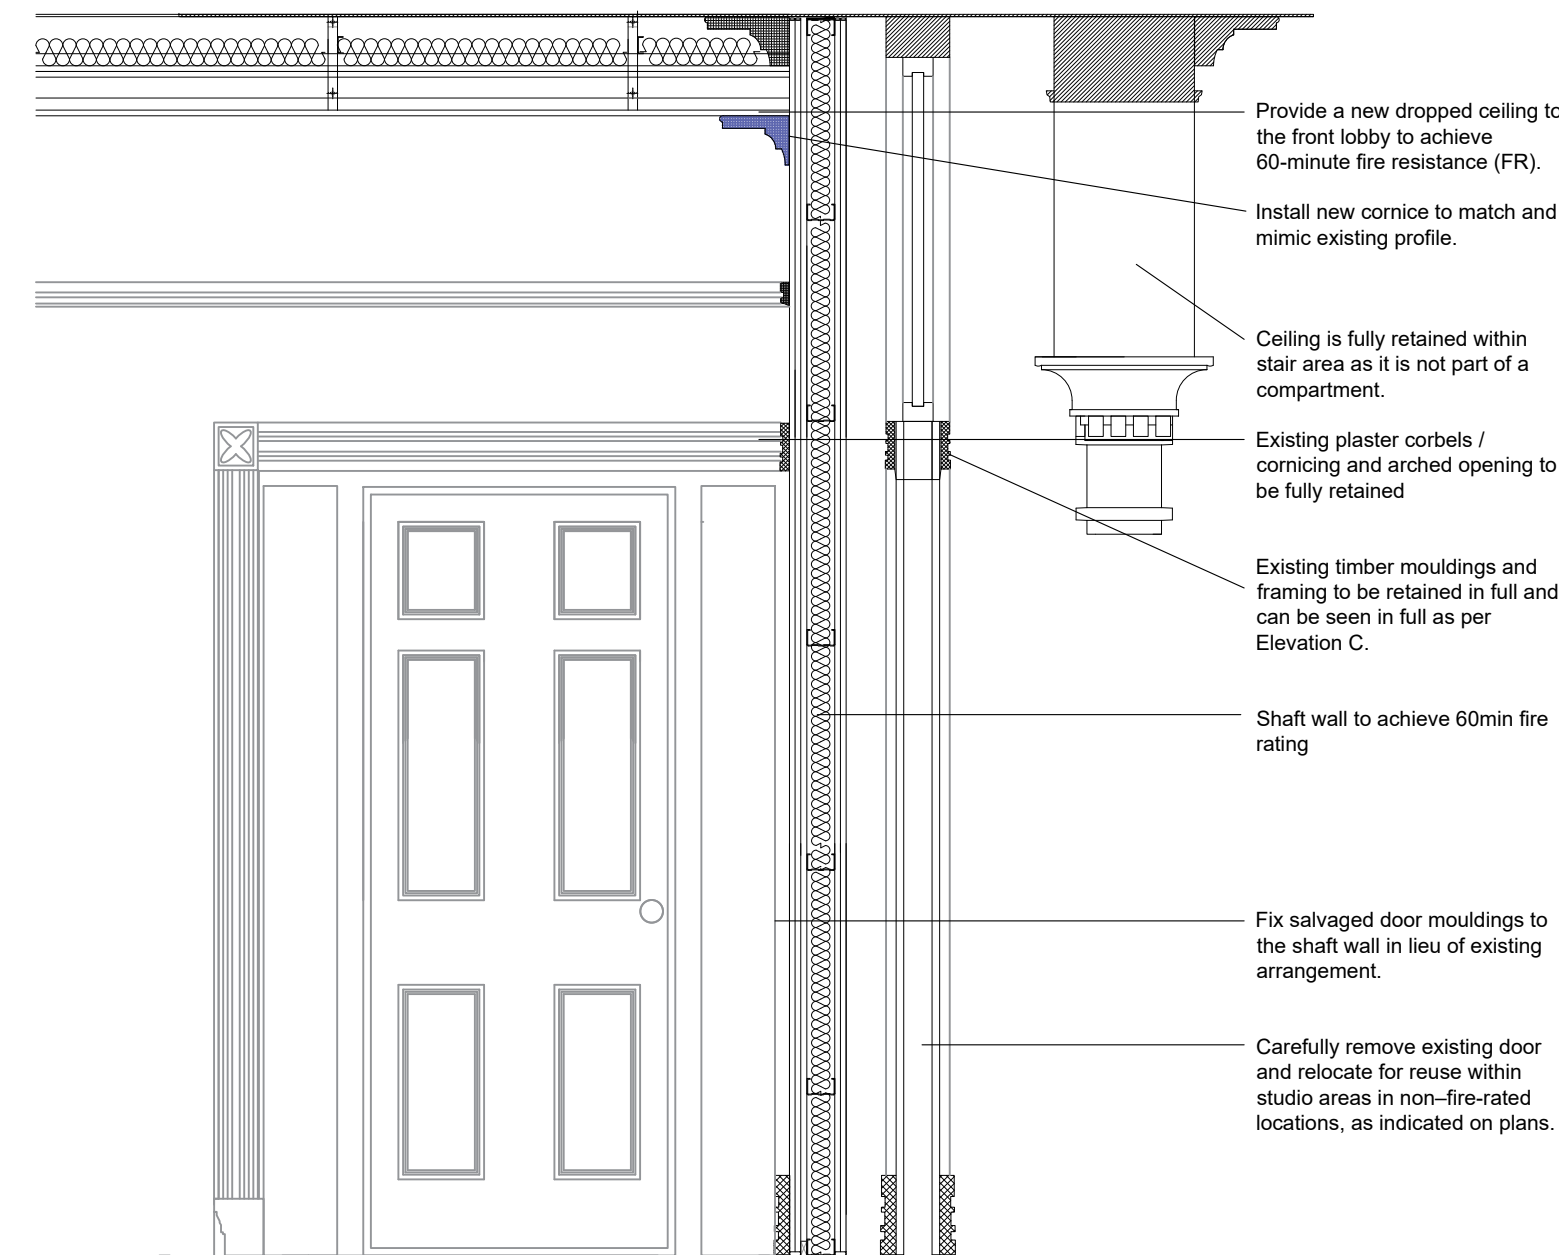

SECTION BB
1:20



ELEVATION C
1:20

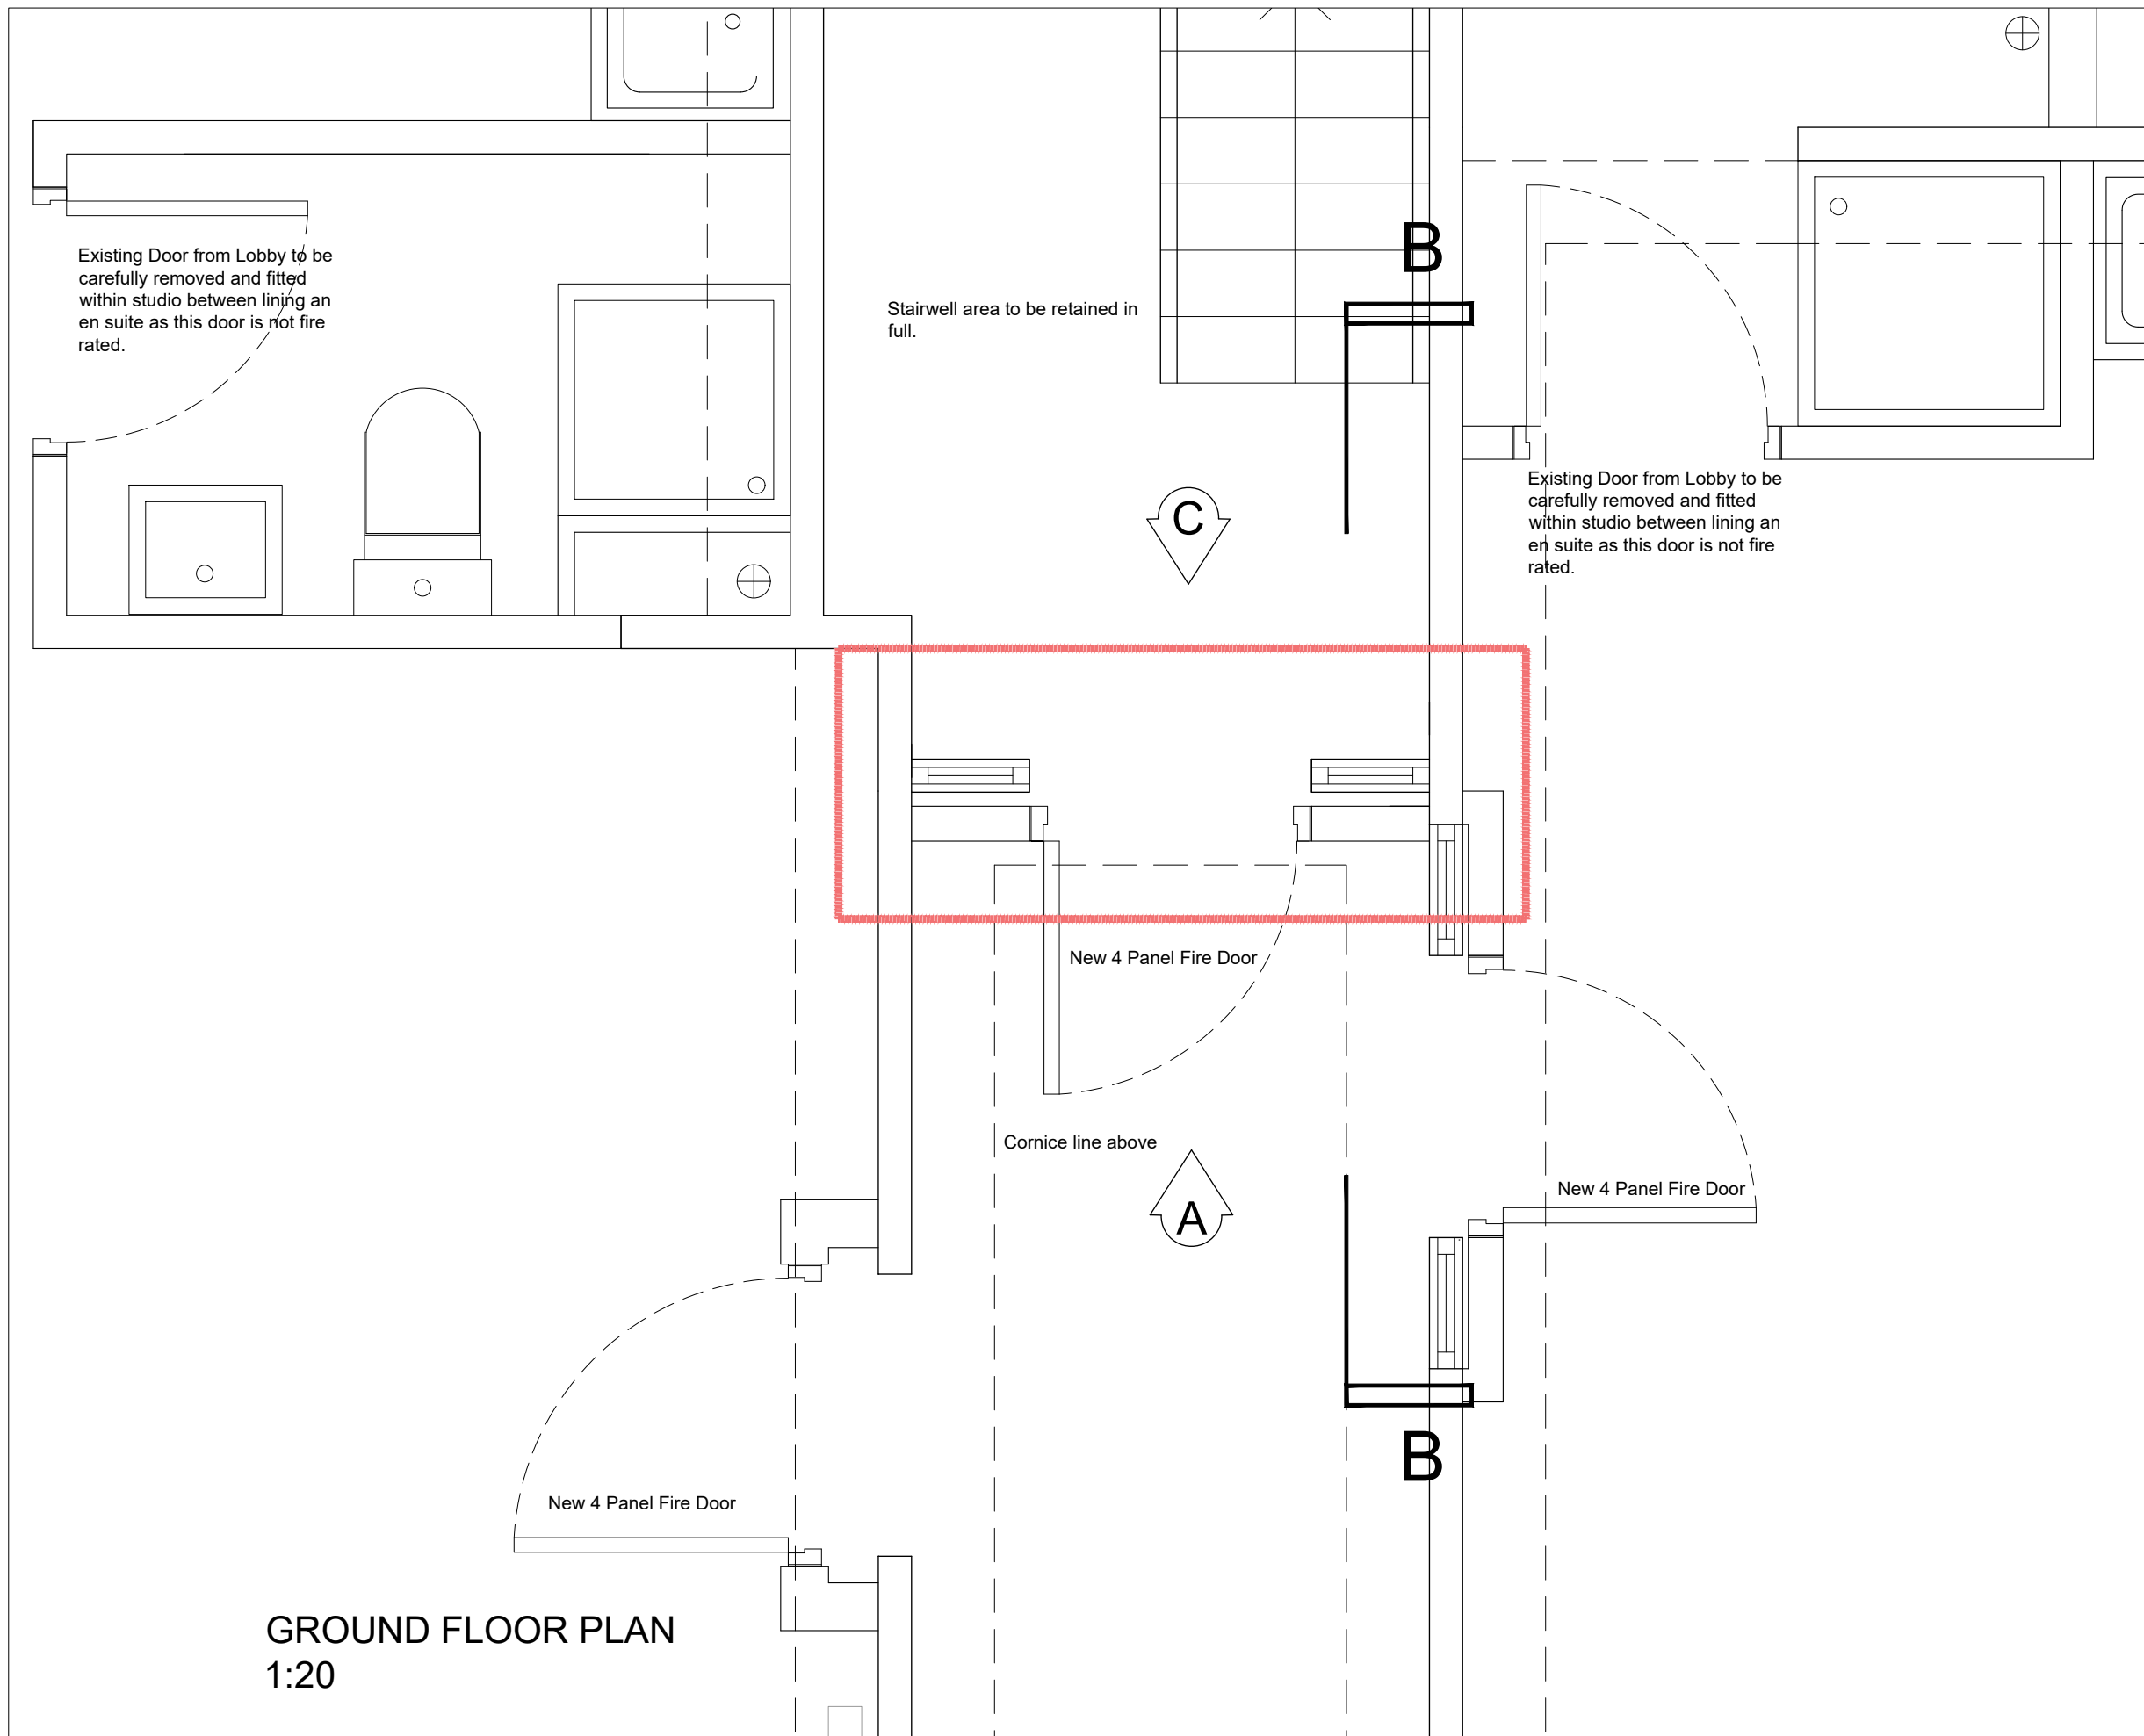

GROUND FLOOR PLAN
1:20

CLIENT	VEDANTA
PROJECT	MANOR STREET ARDWICK
TITLE	SHAFT WALL DETAIL GROUND FLOOR LOBBY
JOB NO.	VP03
DWG NO.	AD3.01
SCALE	1:20 @ A1
DRAWN	JG

46 MANCHESTER ROAD
CHORLTON
MANCHESTER
M21 9PH

info@justharchitects.co.uk
T +44(0)161 237 5500

JH.A

RIBA
Chartered Practice

arb
Architects
Registration
Board