

- Notes:
- Do not scale from this drawing.
 - All dimensions are in millimeters unless noted otherwise.
 - This drawing is to be read in conjunction with all relevant Architect's and Engineer's drawings.
 - Proposed new exit subject to Highways approval.
 - Final layout to be confirmed following Fire Engineer input.

PARKING BAYS SCHEDULE

CARS				
Level	Standard	EVCP	Accessible	Total per Floor
LEVEL 01	37	14	3	54
LEVEL 02	37	14	3	54
LEVEL 03	37	14	3	54
LEVEL 04	43	8	3	54
LEVEL 05	51	0	3	54
LEVEL 06	51	0	3	54
LEVEL 07	51	0	3	54
LEVEL 08	55	0	0	55
LEVEL 09	49	0	0	49
Total per type	411	50	21	482

PARKING BAY SCHEDULE

MOTORBIKES & BICYCLES		
Level	Motorbikes	Bicycles
Level 00	12	385
TOTAL	12	385

P0126/03/2026First Issue

RevDateDescription

© copyright

Stripe Consulting Ltd.
Somerset House
47-49 London Road
Rushell
Surrey
RH1 1LU

Web: www.stripeuk.com
Tel: 01293 850 794
Email: office@stripeuk.com

STRIP
CONSULTING

ClientLANDSEC

ProjectMAYFIELD MSCP

TitlePROPOSED LEVEL 09 FLOOR PLAN

PurposePLANNING


Drawn byAAChecked bySNApproved byCW

Issue Date26/03/2026

DO NOT SCALE

Job NumberJ2965ScaleAs indicated @ A1RevisionP01Original SizeA1

Drawing Number0198_MAY-STR-N01-09-DR-A-1110

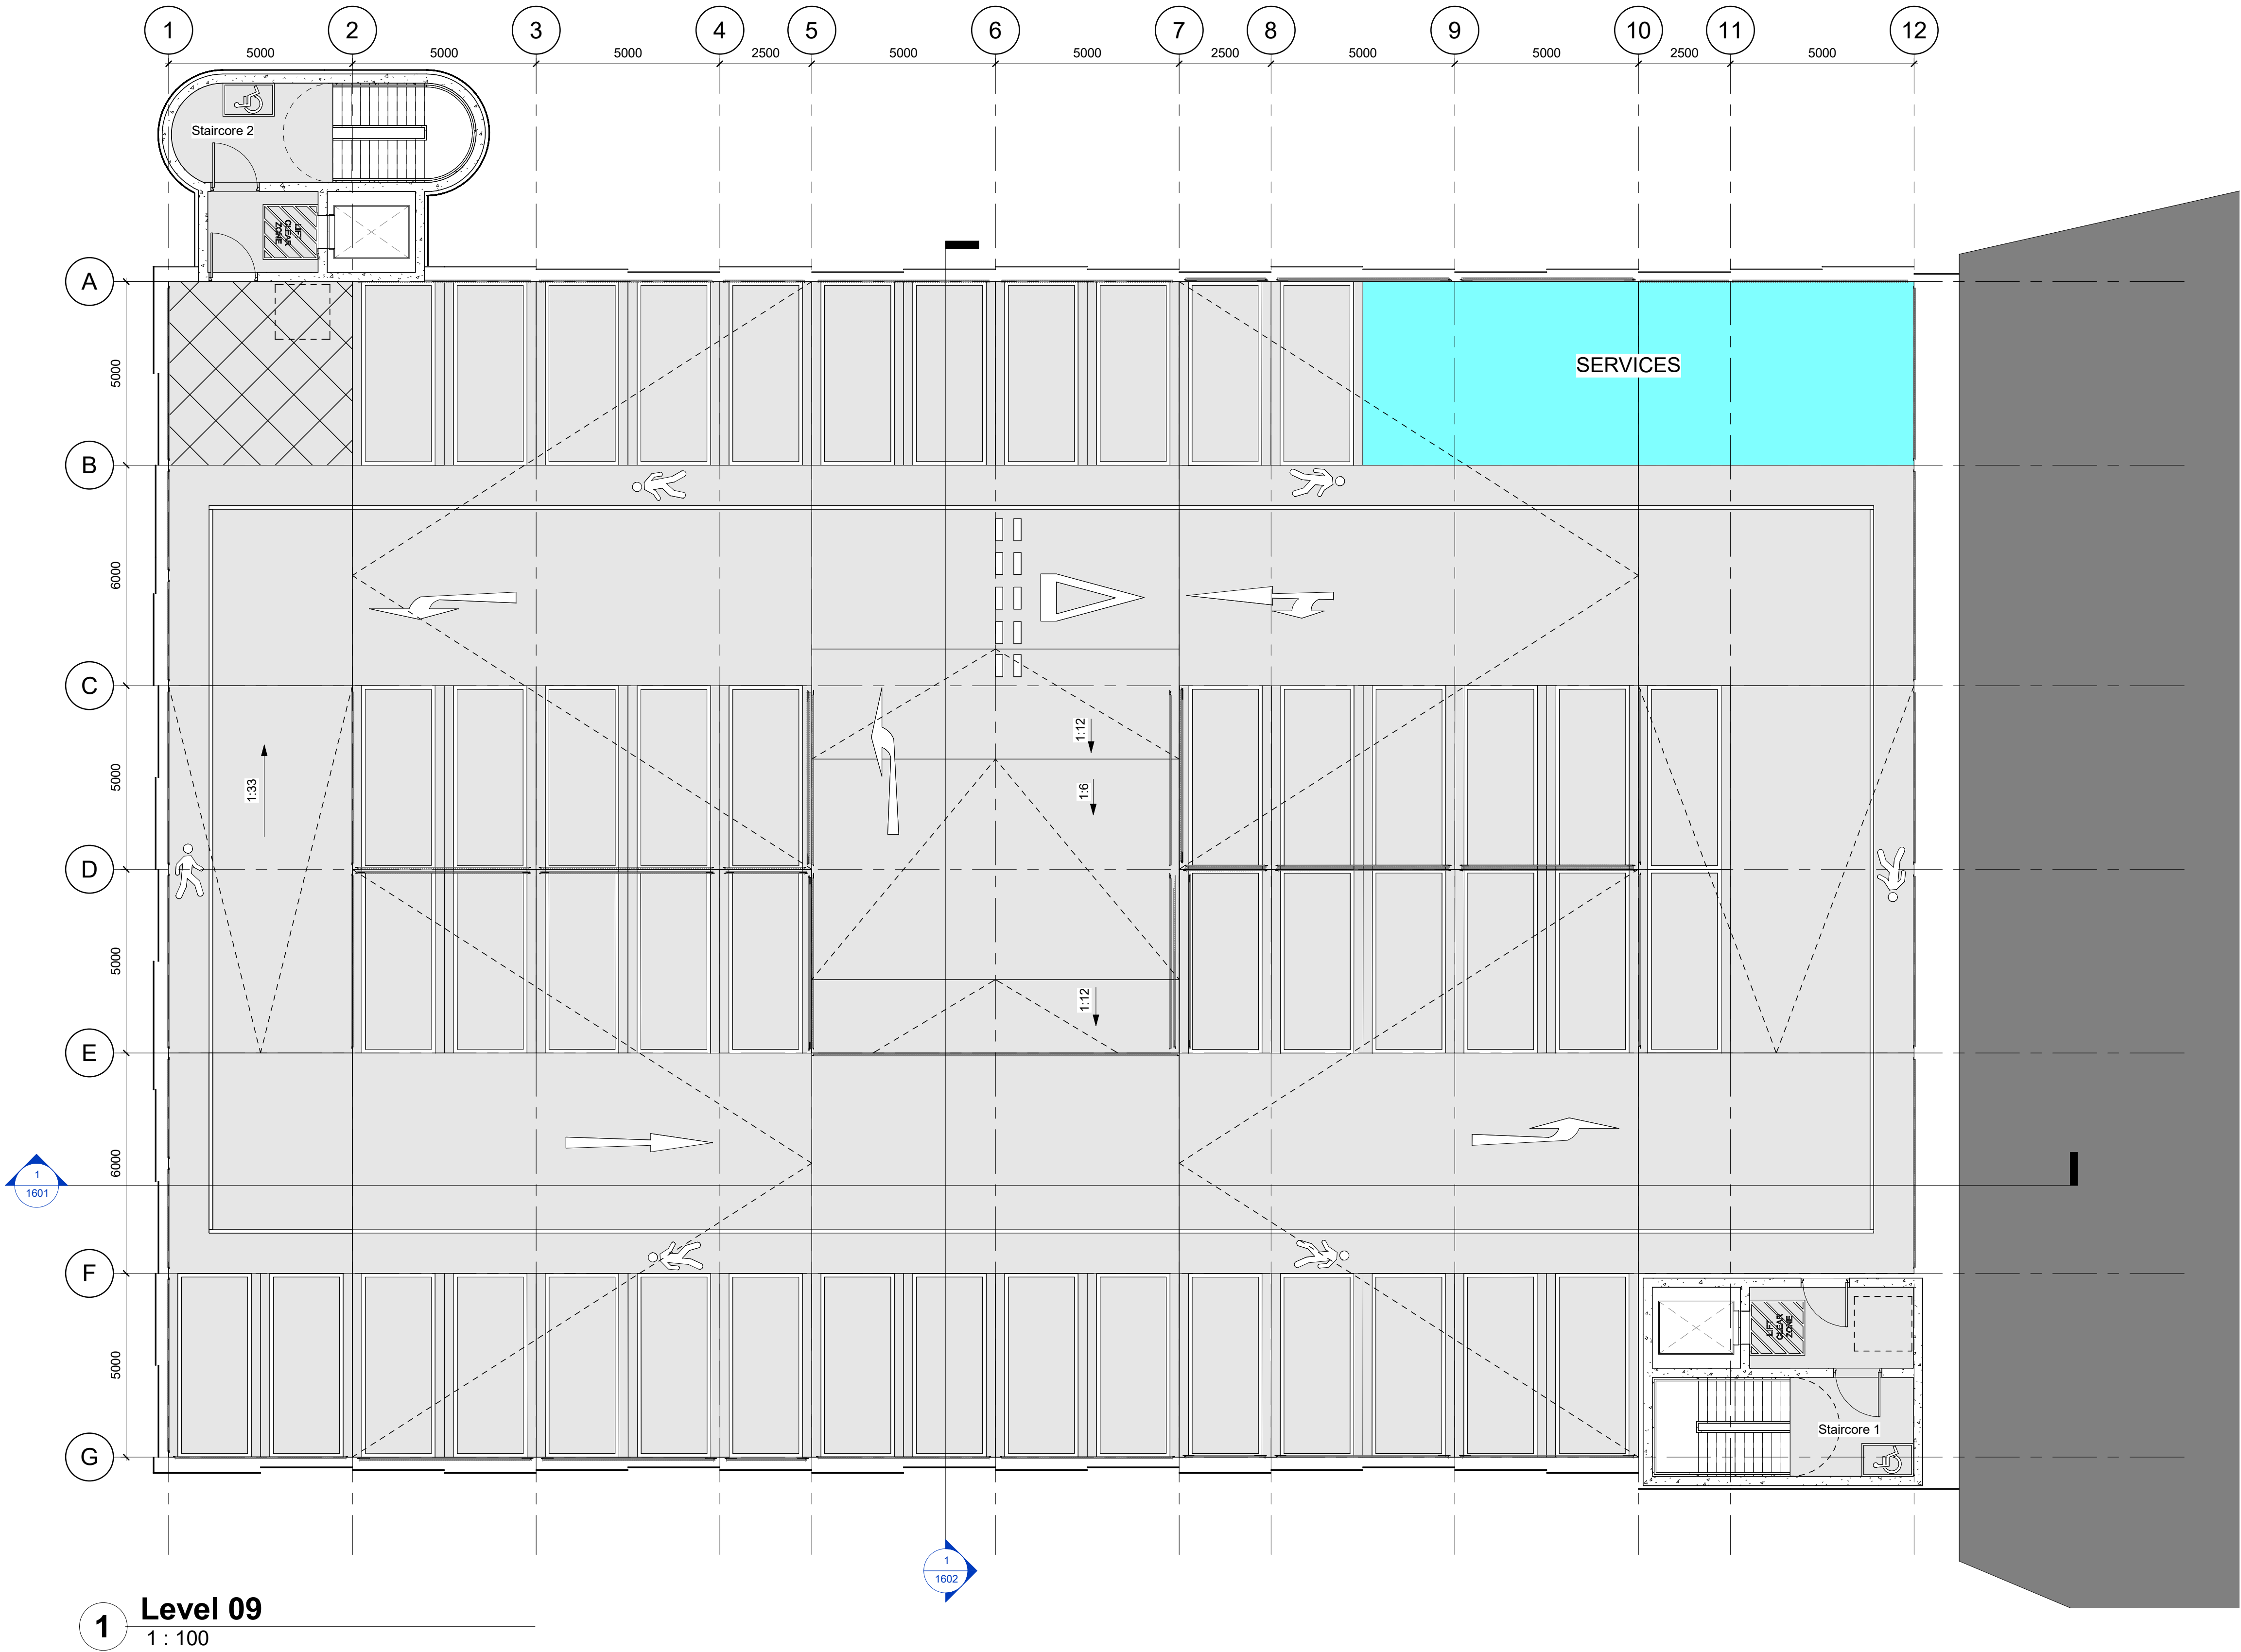

1 Level 09
1 : 100