


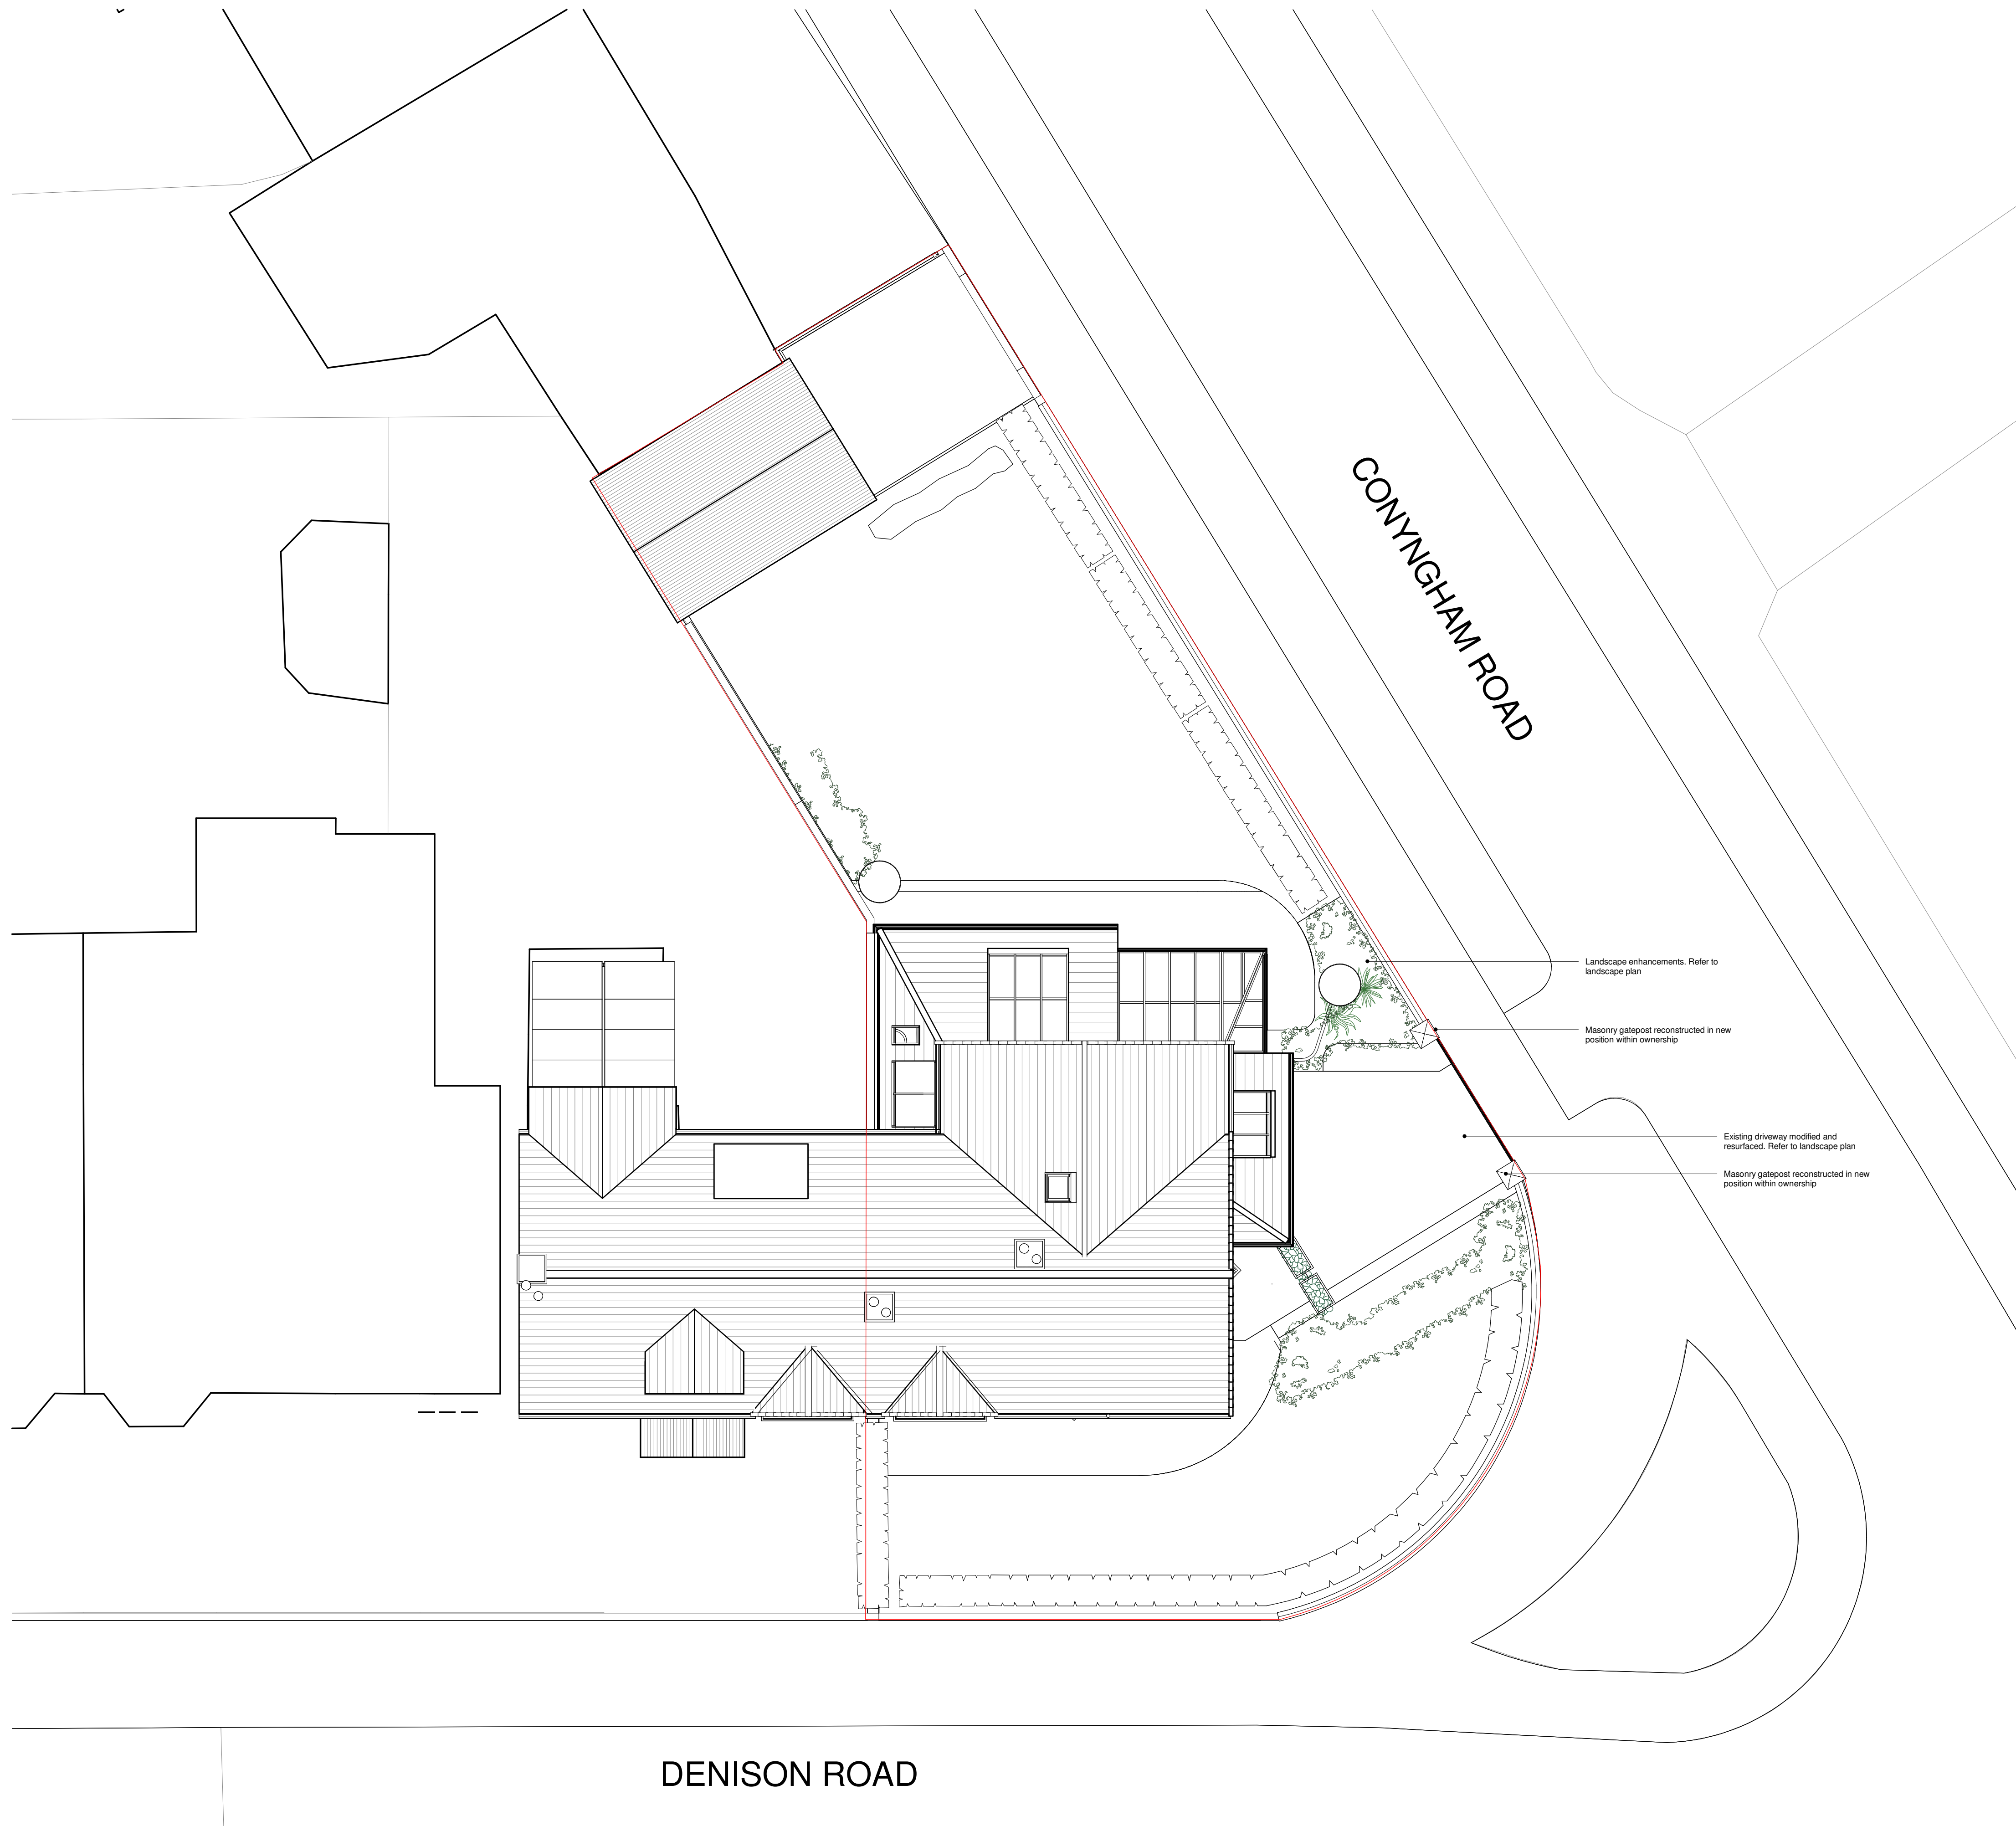


Notes:

THIS DRAWING IS FOR GUIDANCE ONLY

THIS DRAWING IS NOT TO BE SCALED. EXCEPT FOR THE PURPOSES OF PLANNING APPLICATIONS AND FOR LEGAL PLANS WHERE THE SCALE BAR **MUST** BE USED. ALWAYS REFER TO FIGURED DIMENSIONS.

CONTRACTORS, SUBCONTRACTORS AND SUPPLIERS MUST VERIFY ALL DIMENSIONS ON SITE BEFORE COMMENCING ANY WORK OR MAKING ANY SHOP DRAWINGS.

THIS DRAWING IS TO BE READ IN CONJUNCTION WITH STRUCTURAL, MECHANICAL AND ELECTRICAL ENGINEERS DRAWINGS AND ALL DISCREPANCIES ARE TO BE REPORTED TO THE ARCHITECT.

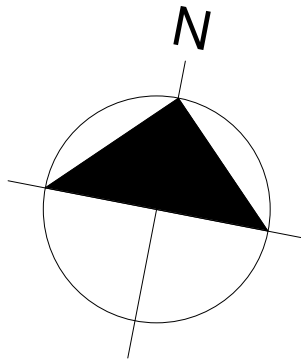

P6	NMA Application	221225
P5	Planning Amendments	210425
P4	Planning	010325
P3	Planning Final Draft	240225
P2	Planning Draft	090225
P1	Pre-App 2	160924

Re	Revision Details	Dr	Date
V			

STUDIO 10 ARCHITECTURE

Client's Name
Christopher Rattew

Job Title
**14 Conyngham Road,
Manchester, M145SA**

Drawing Title
Proposed Site Plan

Scale
1 : 100 @ A1

metres 2 4 6 8 10

Drawn DF Checked DF Date

Job No 23-17 Drawing No SP-P-X-00 Ref P6

Status
PLANNING

22/12/2025 16:47:22