




FRONT ELEVATION



THIS DRAWING IS COPYRIGHT, AND REMAINS THE PROPERTY OF HTC ARCHITECTS. IT MUST NOT BE REPRODUCED, USED, DISCLOSED OR TRANSMITTED TO THIRD PARTIES IN ANY FORM, IN WHOLE OR IN PART, WITHOUT PRIOR WRITTEN PERMISSION.

DO NOT SCALE!
ALL DIMENSIONS SHOULD BE CHECKED ON SITE BEFORE WORK COMMENCES

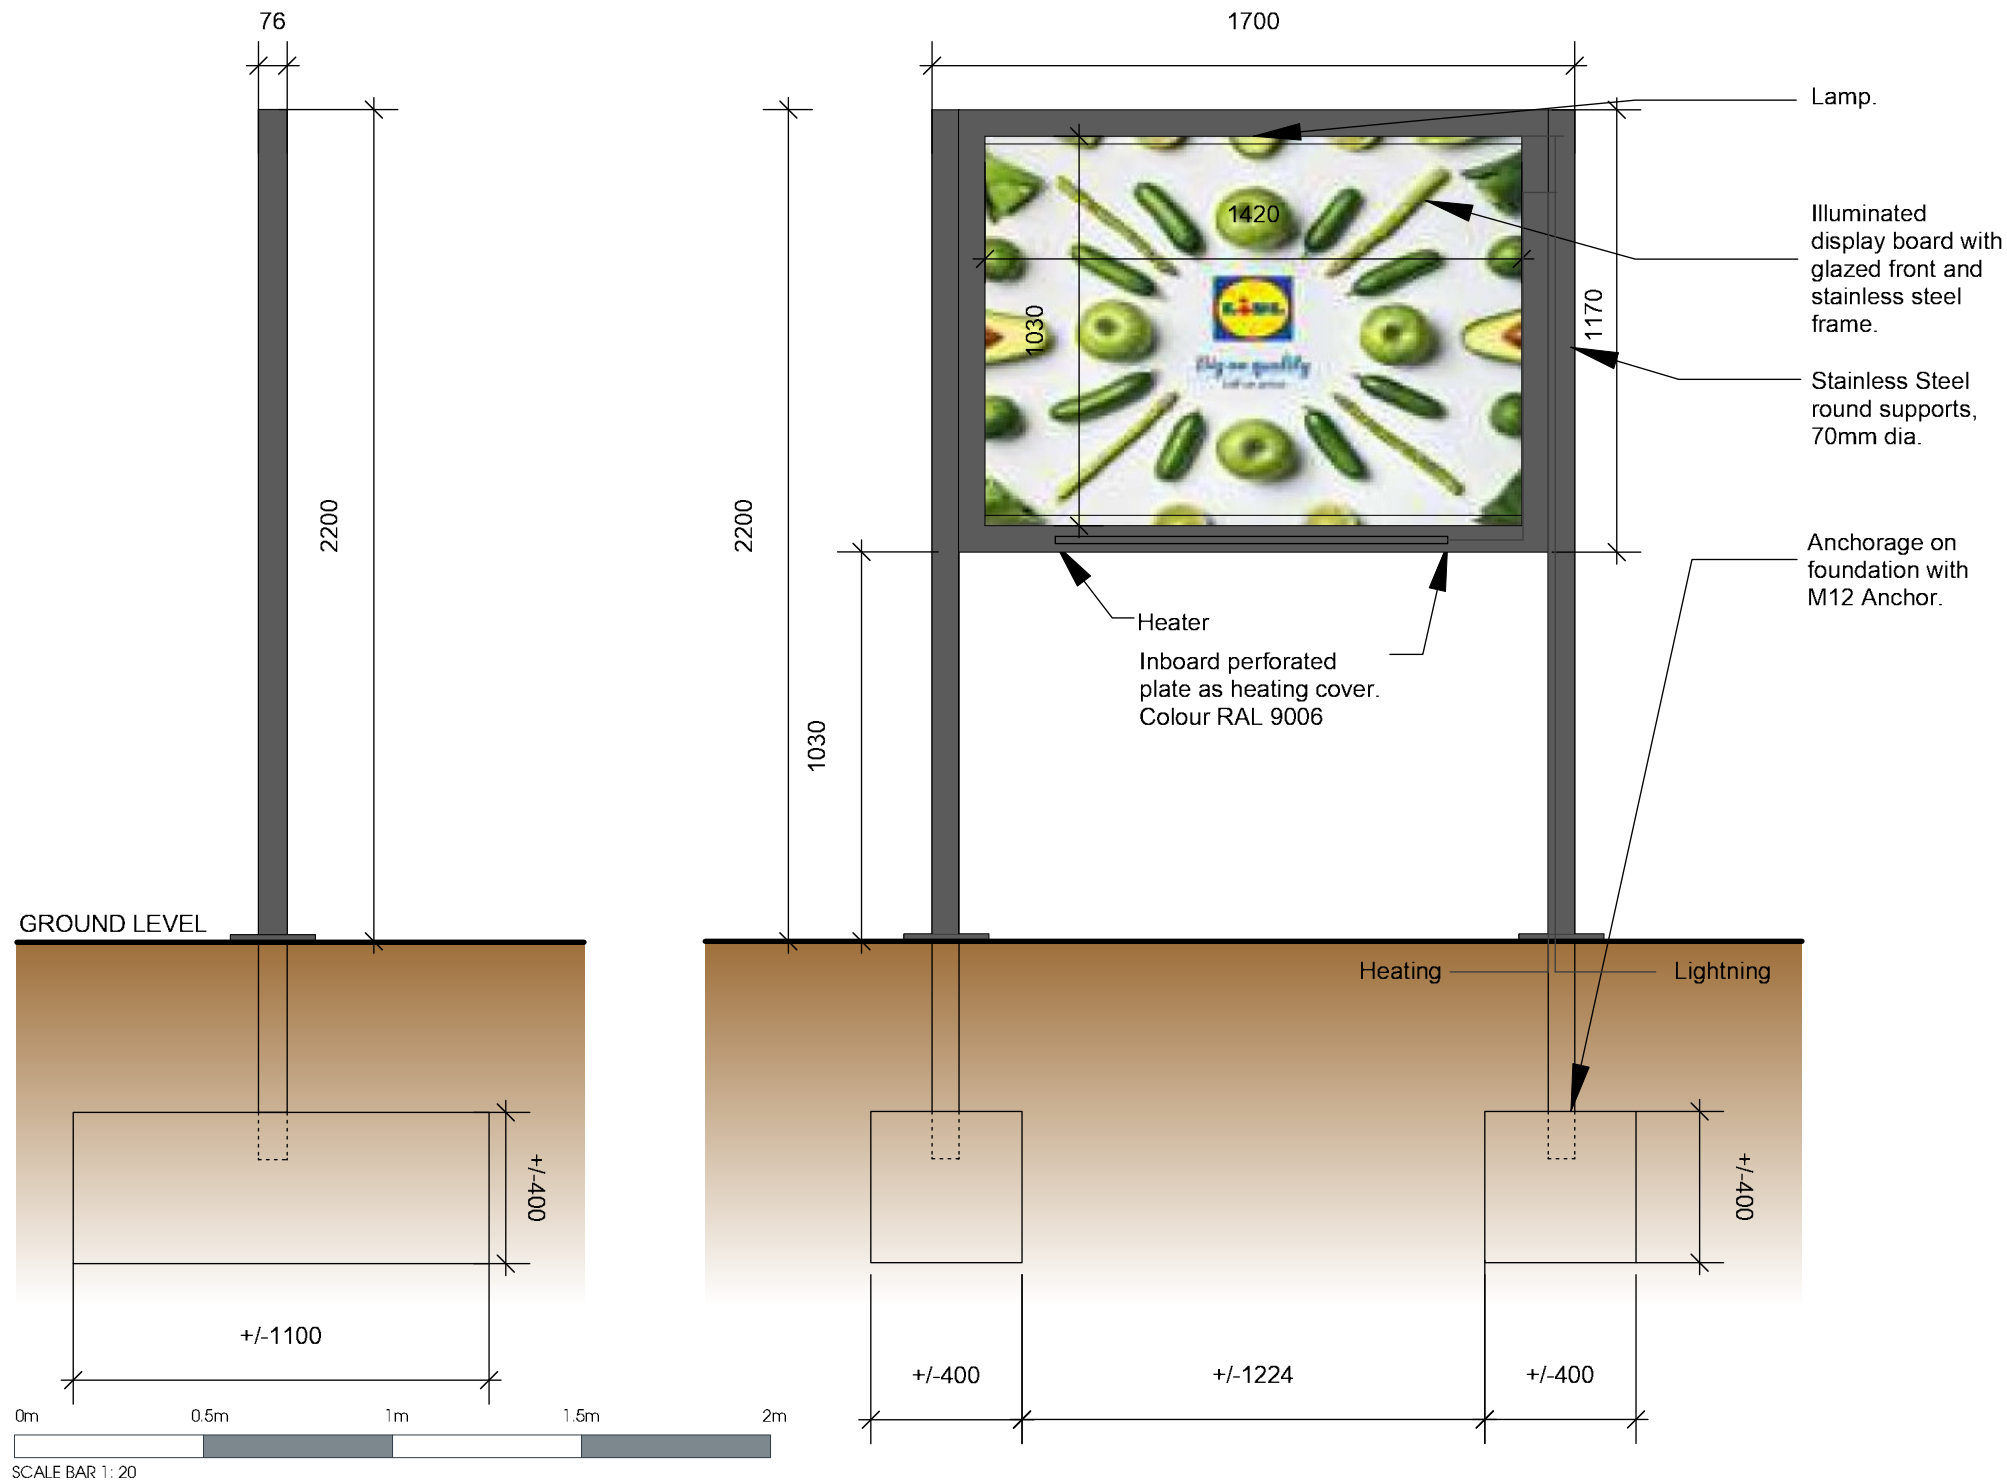

Rev.	Date	Description	Drawn

client

 Lidl GB Ltd

project

Wilmslow Rd, Rusholme

drawing title

Proposed Poster Display Unit

date

September 2025

status

Planning

scale

1:50 / 1:20 @ A3

drawn

JBH

checked

MH

job no.

2594

dwg no.

P505

rev.

htcarchitects

York Place Studio
8 Britannia Street
Leeds
LS1 2DZ
T: 0113 244 3457
W: www.htcarchitects.co.uk
E: info@htcarchitects.co.uk