



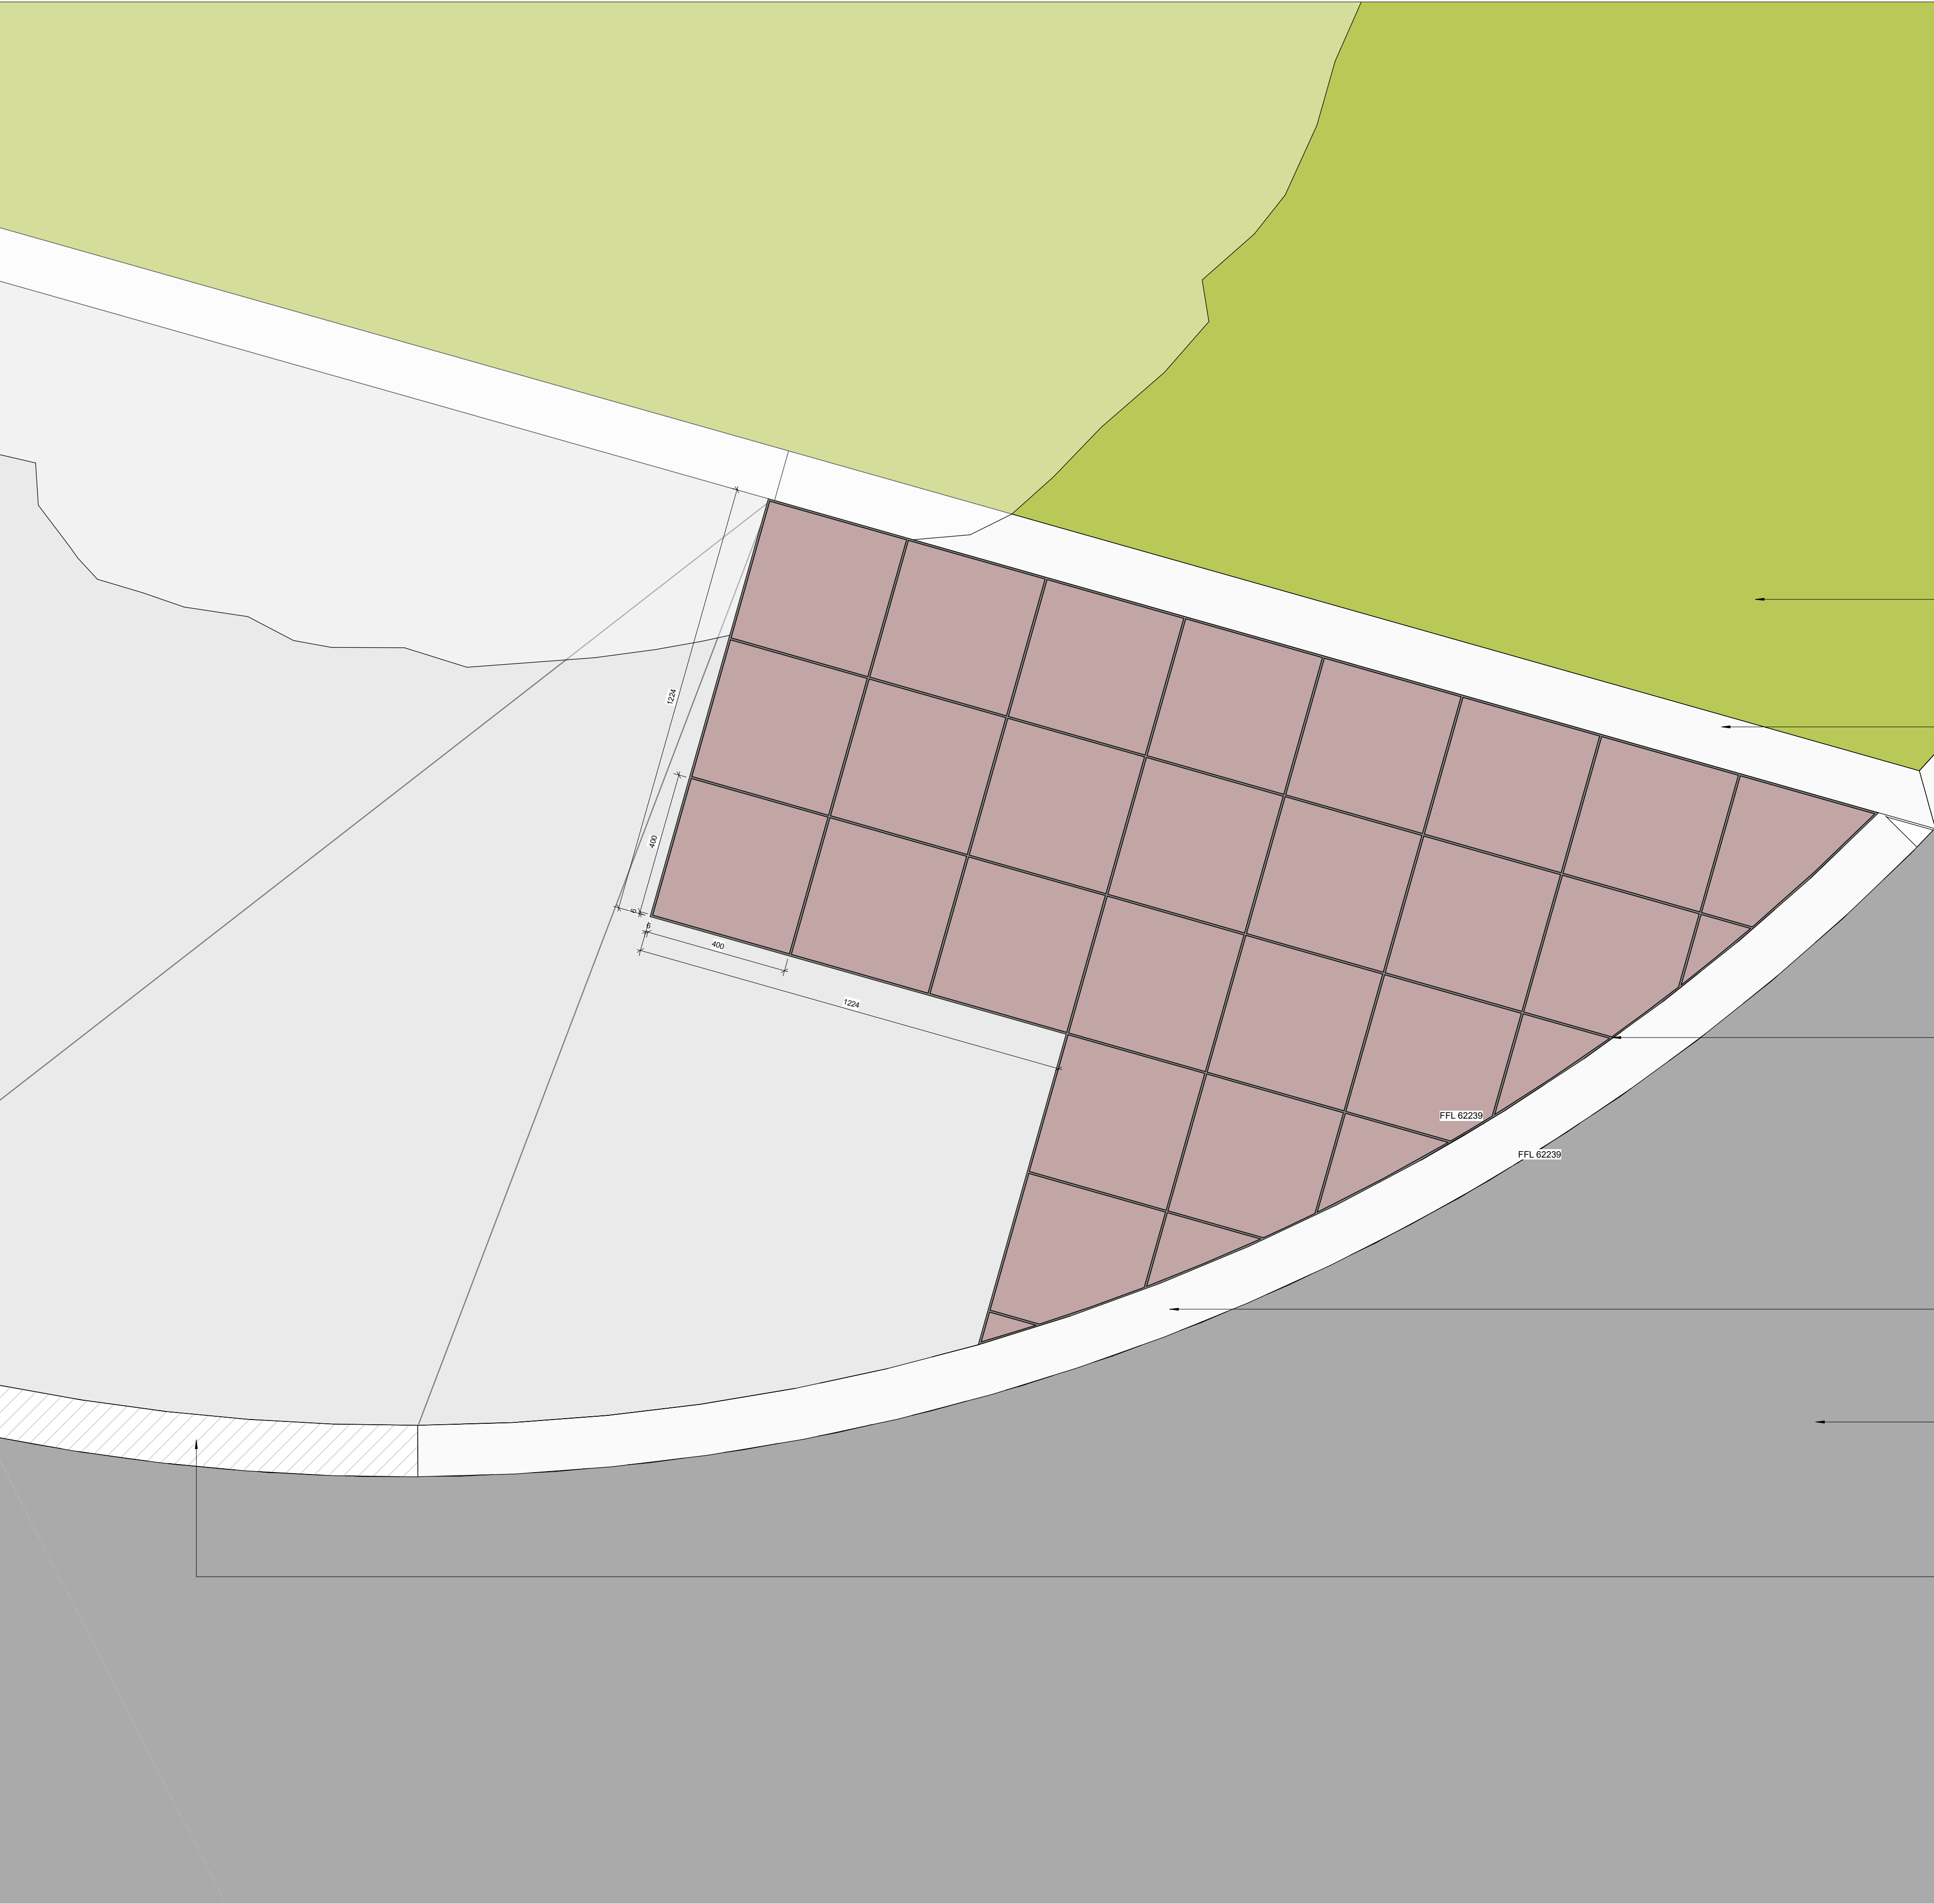

REVISIONS		
REV	DATE	DESCRIPTION
P00	02.02.24	ISSUED FOR STAGE 4 UPDATE
C01	01.05.24	ISSUED FOR CONSTRUCTION

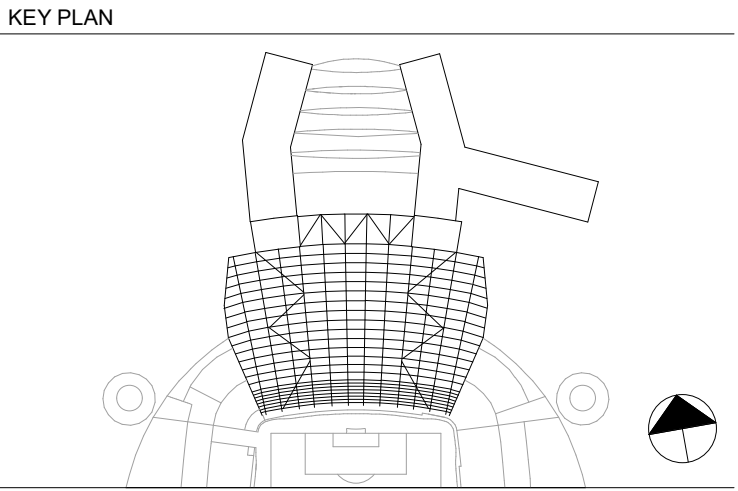

EXT-525 UNDERSTOREY PLANTING


EXT-209 PRECAST CONCRETE KERBS - RAISED

STEINTEC TUFFTOP NON-PERMEABLE
TYPE B JOINTING MORTAR

EXT-201 PRECAST CONCRETE KERBS - FLUSH

EXT-141 TARMAC SURFACING - TYPE 1

EXT-205 PRECAST CONCRETE KERBS - DROP

 

CLIENT



© COPYRIGHT. ALL RIGHTS RESERVED
THIS WORK IS COPYRIGHT AND CANNOT BE REPRODUCED OR COPIED IN ANY FORM OR BY ANY OTHER MEANS (GRAPHIC, ELECTRONIC OR MECHANICAL INCLUDING PHOTOCOPYING) WITHOUT THE WRITTEN PERMISSION OF POPULOUS ANY LICENSE EXPRESS OR IMPLIED, TO USE THIS DOCUMENT FOR ANY PURPOSE WHATSOEVER IS RESTRICTED TO THE TERMS OF THE AGREEMENT OR IMPLIED AGREEMENT BETWEEN POPULOUS AND THE INSTRUCTING PARTY.
USE FIGURED DIMENSIONS IN PREFERENCE TO SCALED. CHECK ALL DIMENSIONS ON SITE BEFORE FABRICATION OR SETTING OUT

ARCHITECT
POPULOUS®
14 BLADES COURT | DEODAR ROAD | LONDON | SW15 2NU | UNITED KINGDOM
TELEPHONE +44 (0)20 8874 7566 FACSIMILE +44 (0)20 8874 7470
ALL PRODUCTION & INTELLECTUAL PROPERTY RIGHTS RESERVED © POPULOUS 2009

PROJECT NAME
MCFC - NORTH EXPANSION
DRAWING TITLE
LANDSCAPE
TYPICAL TACTILE PAVING PLAN 02

STATUS	RIBA STAGE		PROJECT NO.
A5	5		4348
DATE	SCALE		SIZE
04/01/23	1 : 10		A1
DRAWN	CHECKED	APPROVED	
SA	TJ	MT	
PROJECT	ORIGIN	ZONE	LEVEL
NSE-POP-ZZ	ZZ	DD	L
ROLE	DRAWING	REV	
- L	- 000678	C01	