


DO NOT SCALE FROM THIS DRAWING.
ALL DIMENSIONS TO BE CHECKED ON SITE.
(DRAWINGS MAYBE SCALED FOR LOCAL AUTHORITY & PLANNING PURPOSE ONLY)
COPYRIGHT PROTECTED.

FOR PLANNING
DO NOT USE FOR CONSTRUCTION


CONSULTANT REFERENCES IN DRAWING:

STRUCTURAL - REF/REVISION

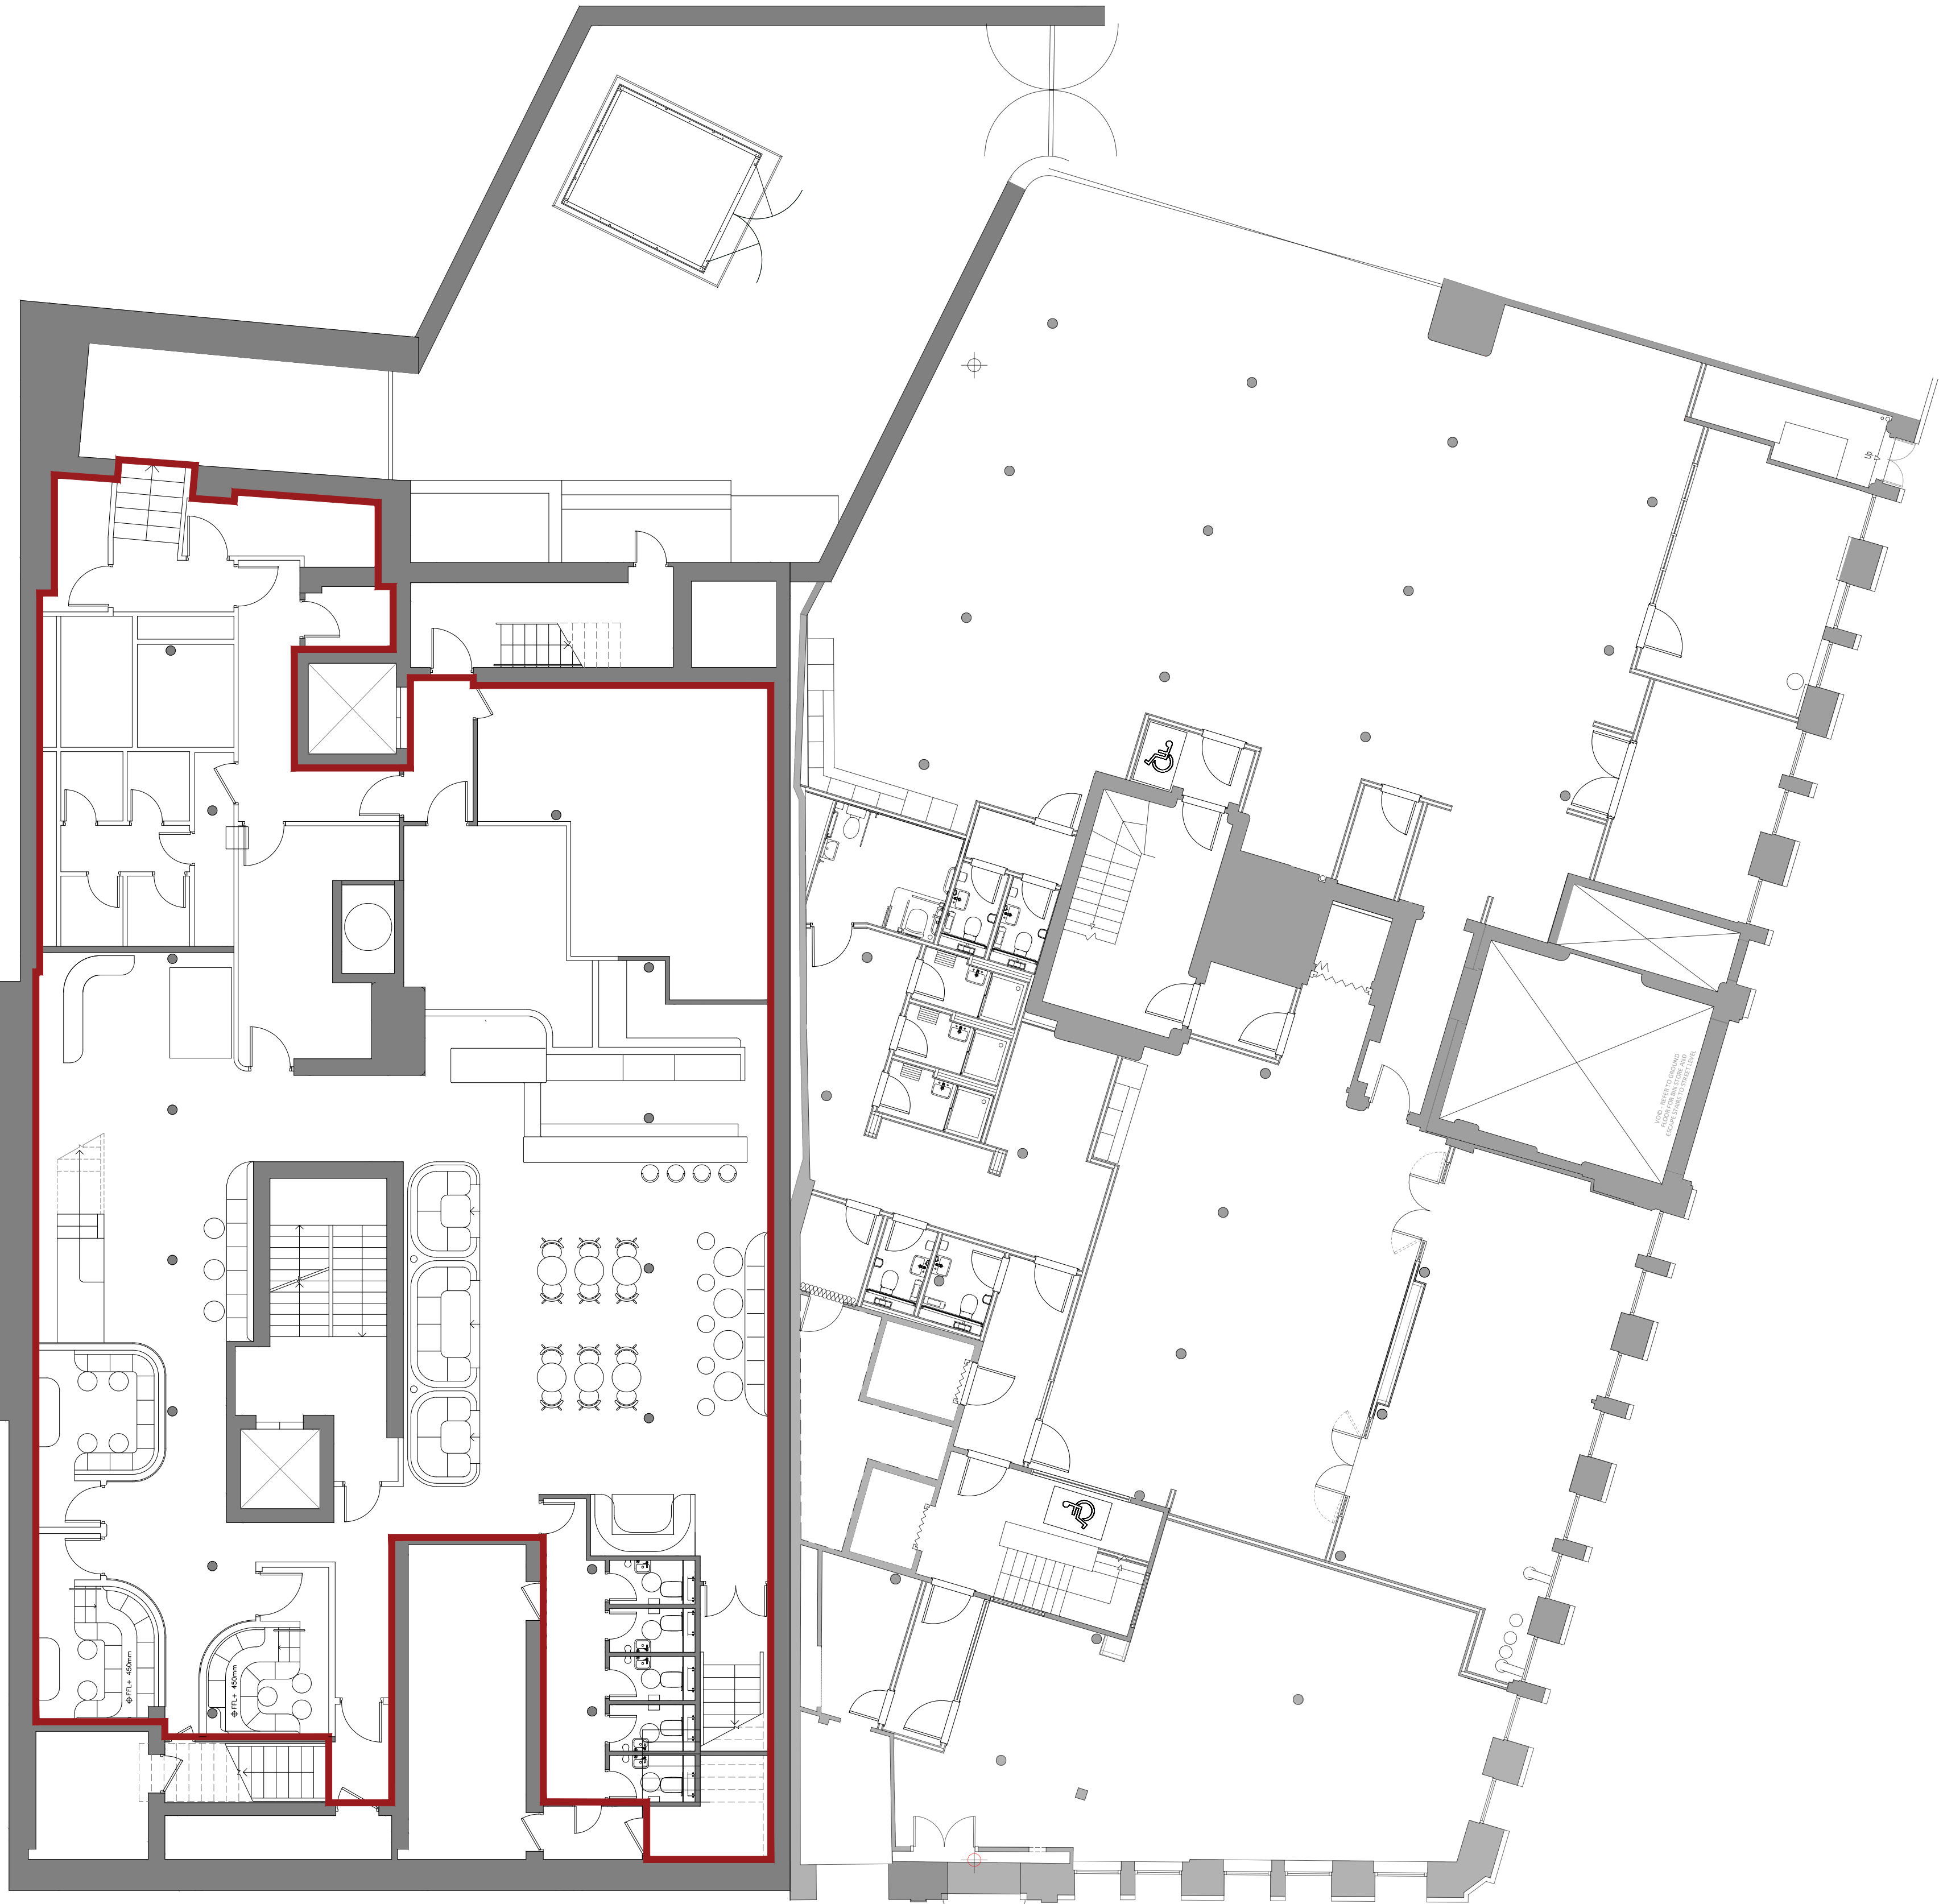

SOLID RED LINE DENOTES AREA WITHIN
SCOPE OF WORKS

01
-001
COMBINED LOWER GROUND FLOOR GA PLAN AS EXISTING
SCALE - 1:100 @ A1
PLAN

 

3.00	23/10/25	ISSUED FOR PLANNING	SO	ARB
REV	DATE	DESCRIPTION	DRAWN	CHECKED

A X I

ADDRESS : 4th FLOOR CALICO 55-55 MOSLEY STREET,
MANCHESTER, M2 3HQ
TELEPHONE : +44 (0)161 879 7357
EMAIL : www.axi.studio
COMPANY No : 11847325

CLIENT
bruntwood
SciTech

PROJECT 113 - 119 PORTLAND STREET MANCHESTER					
DRAWING REFERENCE LOWER GROUND FLOOR PLAN AS EXISTING					
JOB REFERENCE 25 - 281	DRAWING SCALE 1:100@A1	DATE 11.09.05	DRAWN SO	CHECKED ARB	
DRAWING REFERENCE AX1 - -001				STAGE 3	REV 00