


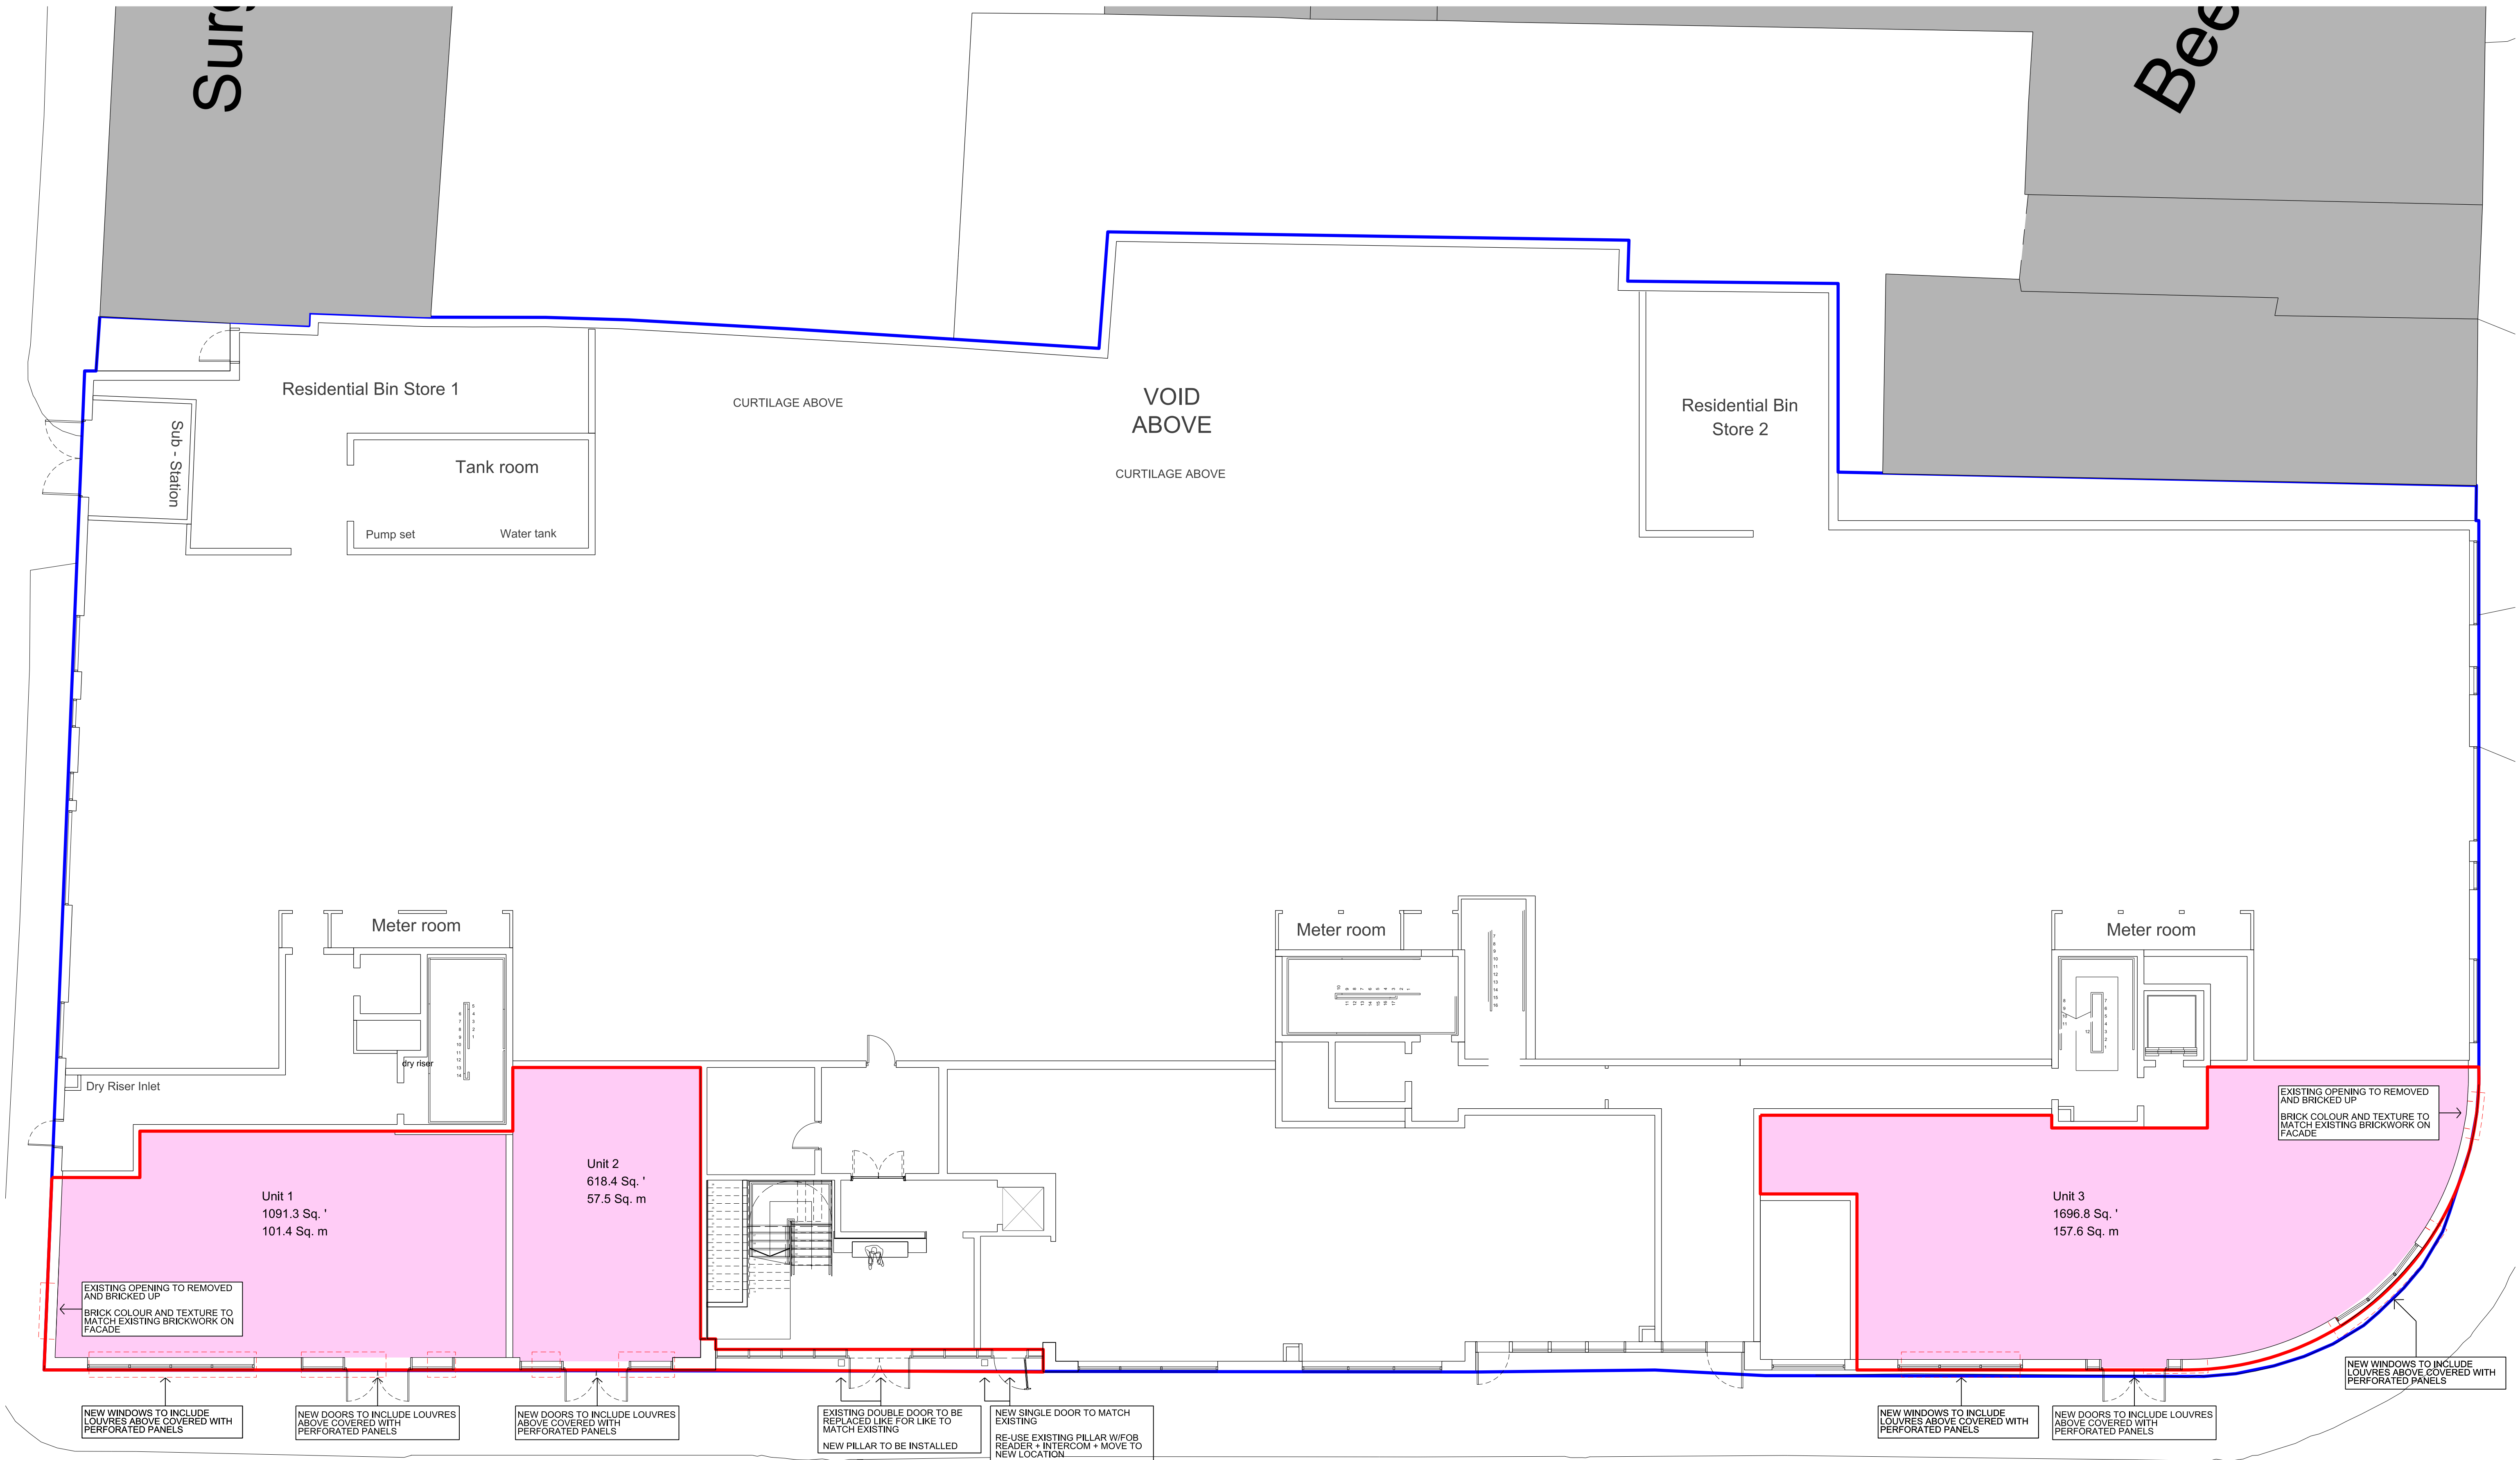

01 Ground Plan
1:200 @ A1

BENGAL STREET

This drawing is copyright Do not scale off dimensions. All dimensions to be checked on site by contractor. Contractor to report any dimensional discrepancies, errors or omissions prior to commencing on site.	NOTES — APPLICATION BOUNDARY — BUILDING OWNERSHIP BOUNDARY - - - EXISTING OPENINGS TO BE REMOVED	MATERIAL KEY ALL FRAMES & MATERIALS TO MATCH EXISTING DOT MATRIX PERFORATED PANELS WITH 2 HOLE SIZES ABOVE WINDOW OPENINGS MAKING GOOD OF ANY EXISTING OPENINGS REMOVED BRICK COLOUR AND TEXTURE TO MATCH EXISTING BRICKWORK ON FACADE	NORTH 	<table><tr><th>Rev</th><th>Date</th><th>Description</th></tr><tr><td>P01</td><td>26-01-2025</td><td>First Issue</td></tr><tr><td> </td><td> </td><td> </td></tr><tr><td> </td><td> </td><td> </td></tr><tr><td> </td><td> </td><td> </td></tr><tr><td> </td><td> </td><td> </td></tr><tr><td> </td><td> </td><td> </td></tr><tr><td> </td><td> </td><td> </td></tr><tr><td> </td><td> </td><td> </td></tr><tr><td> </td><td> </td><td> </td></tr></table>	Rev	Date	Description	P01	26-01-2025	First Issue																									<table><tr><td colspan="2">Project Title</td></tr><tr><td colspan="2">NQ Office Manchester</td></tr><tr><td colspan="2"> </td></tr><tr><td colspan="2"> </td></tr><tr><td colspan="2"> </td></tr><tr><td colspan="2"> </td></tr><tr><td colspan="2"> </td></tr><tr><td colspan="2"> </td></tr><tr><td colspan="2"> </td></tr><tr><td colspan="2"> </td></tr><tr><td colspan="2"> </td></tr></table>	Project Title		NQ Office Manchester																				<table><tr><td colspan="2">Drawing Title</td></tr><tr><td colspan="2">Site Plan Ground Level</td></tr><tr><td colspan="2"> </td></tr><tr><td colspan="2"> </td></tr><tr><td colspan="2"> </td></tr><tr><td colspan="2"> </td></tr><tr><td colspan="2"> </td></tr><tr><td colspan="2"> </td></tr><tr><td colspan="2"> </td></tr><tr><td colspan="2"> </td></tr><tr><td colspan="2"> </td></tr></table>	Drawing Title		Site Plan Ground Level																				<table><tr><td colspan="2">Job No</td><td colspan="2">Scale</td></tr><tr><td colspan="2">10554</td><td colspan="2">1:100 @ A1</td></tr><tr><td colspan="2"> </td><td colspan="2"> </td></tr><tr><td colspan="2"> </td><td colspan="2"> </td></tr><tr><td colspan="2"> </td><td colspan="2"> </td></tr><tr><td colspan="2"> </td><td colspan="2"> </td></tr><tr><td colspan="2"> </td><td colspan="2"> </td></tr><tr><td colspan="2"> </td><td </td></tr></table>	Status		Revision		PLANNING		P01																																		<table><tr><td colspan="3"></td></tr><tr><td colspan="3">MANCHESTER +44 (0)161 835 2345</td></tr><tr><td colspan="3">LONDON +44 (0)20 7549 4000</td></tr><tr><td colspan="3">BIRMINGHAM +44 (0)121 233 1874</td></tr></table>				MANCHESTER +44 (0)161 835 2345			LONDON +44 (0)20 7549 4000			BIRMINGHAM +44 (0)121 233 1874		
				Rev	Date	Description	
				P01	26-01-2025	First Issue	
Project Title	
NQ Office Manchester	
Drawing Title	
Site Plan Ground Level	
Job No		Scale	
10554		1:100 @ A1	
Status		Revision	
PLANNING		P01	
	
MANCHESTER +44 (0)161 835 2345	
LONDON +44 (0)20 7549 4000	
BIRMINGHAM +44 (0)121 233 1874	