


Note :-
This drawing must not be scaled. All dimensions and levels must be checked on site and any discrepancies are to be reported to ARC DESIGN ASSOCIATES prior to manufacture.



51 - 55 Fowler Road
Hainault
Essex IG6 3XE
Tel : 020 8559 8666
Fax: 020 8559 8777

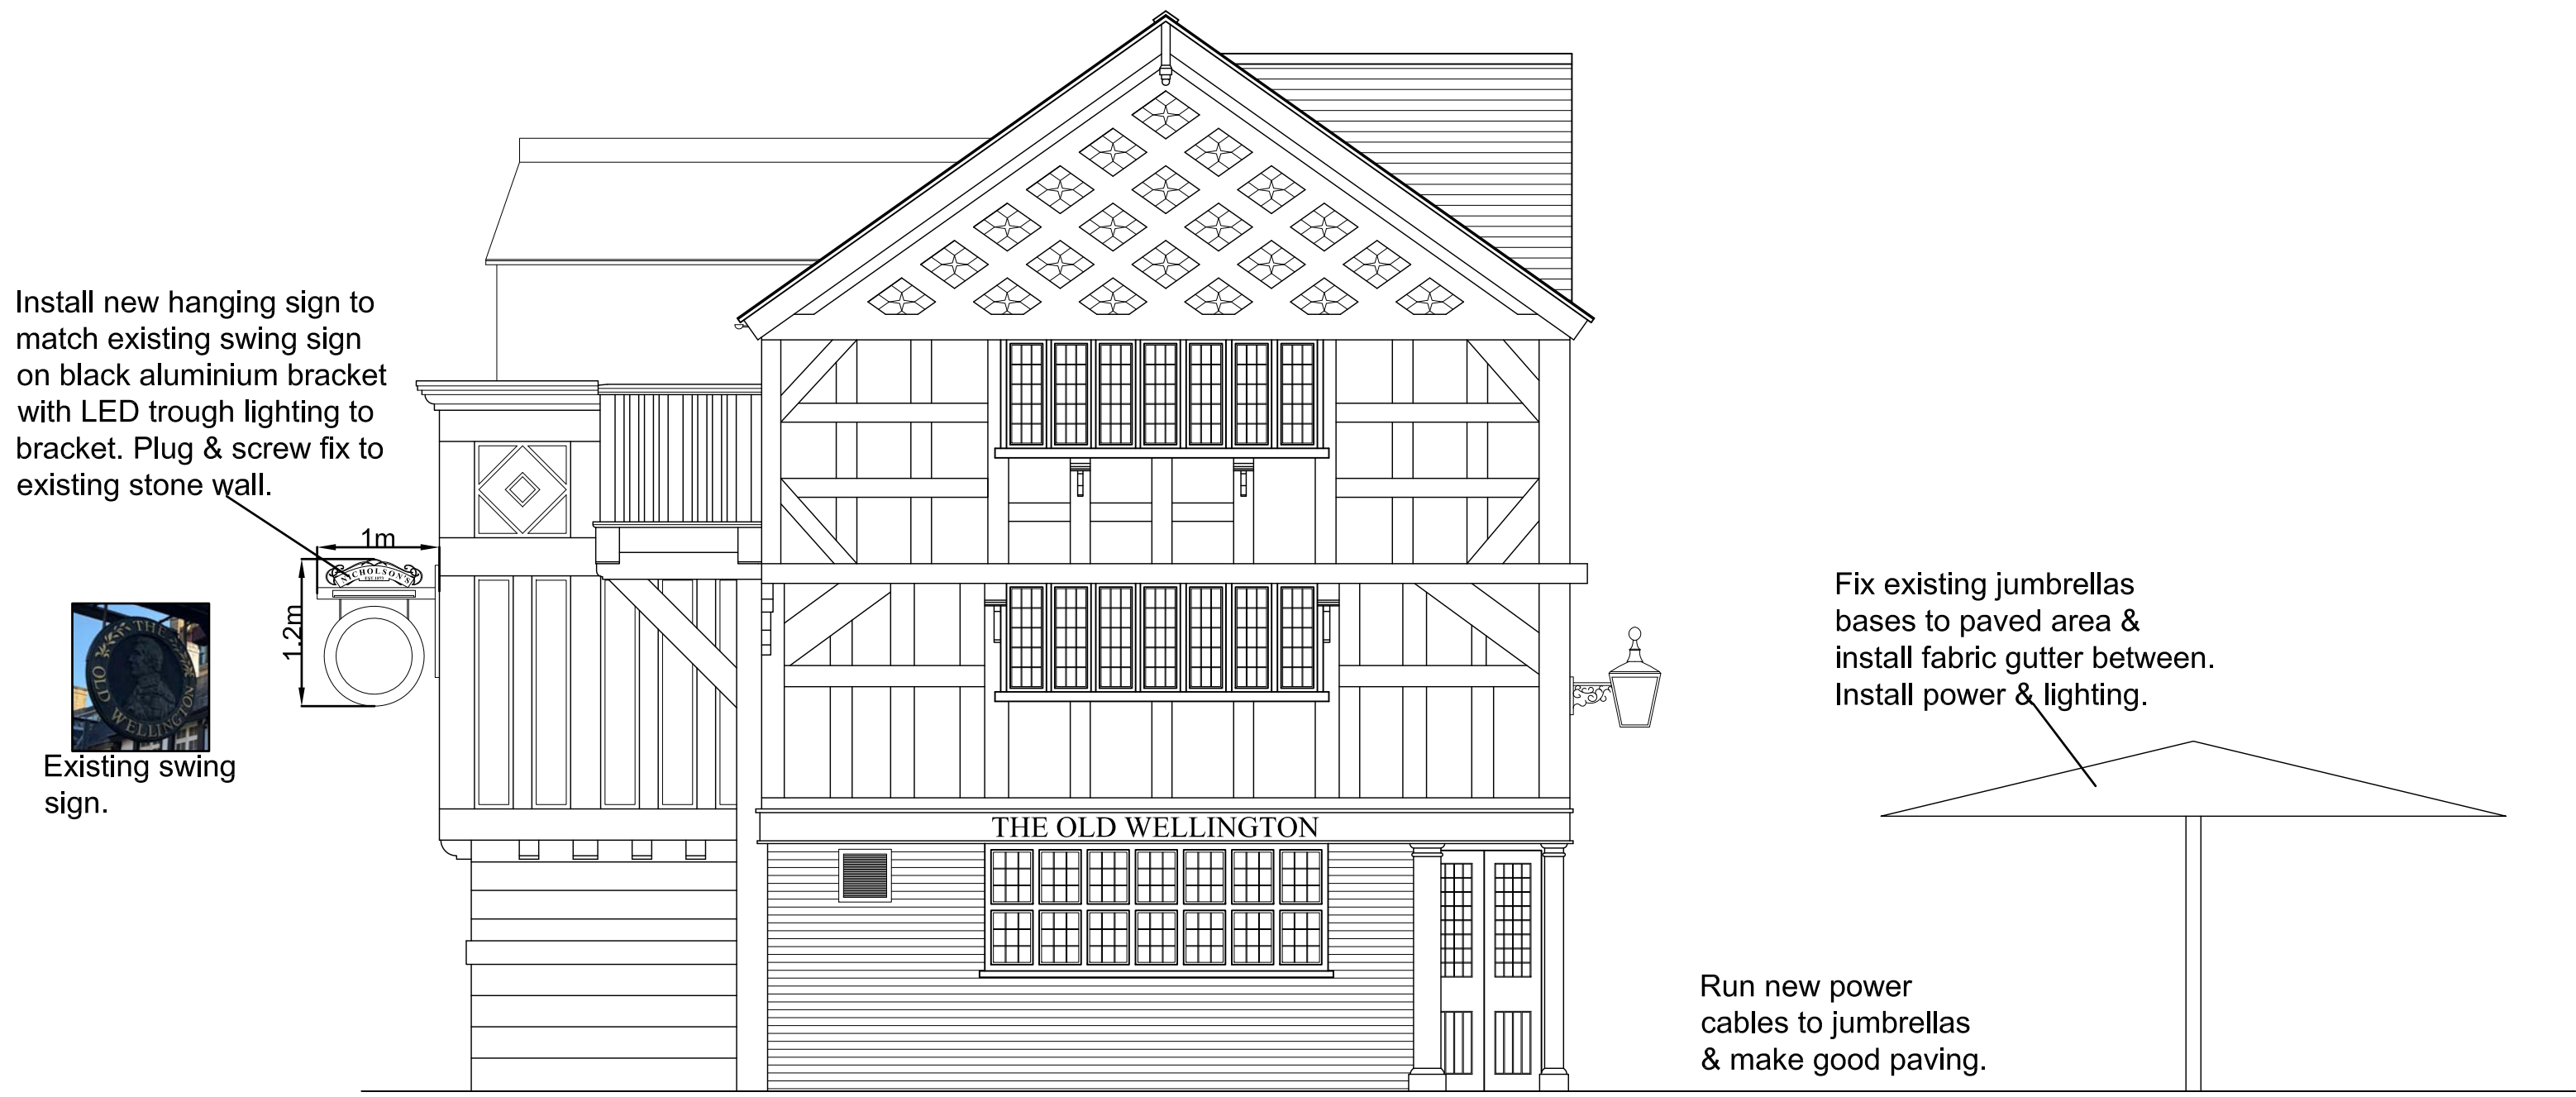

Proposed West Elevation



Proposed South Elevation



Proposed North Elevation

A 19.03.26 1No. proposed swing sign removed.

Rev	Date
-----	------

 27 Fleet Street Birmingham B3 1JP Tel. 0870 609 3000 www.mbplic.com		
CLIENT Mitchells & Butlers		
PROJECT The Old Wellington, 4 Cathedral Gates, Manchester M3 1SW		
TITLE Proposed Elevations		
ISSUE		
Scale: 1:50 Date: Jan 26 Drawn: MA	Drawing No. 3117/LB04	Rev. A