


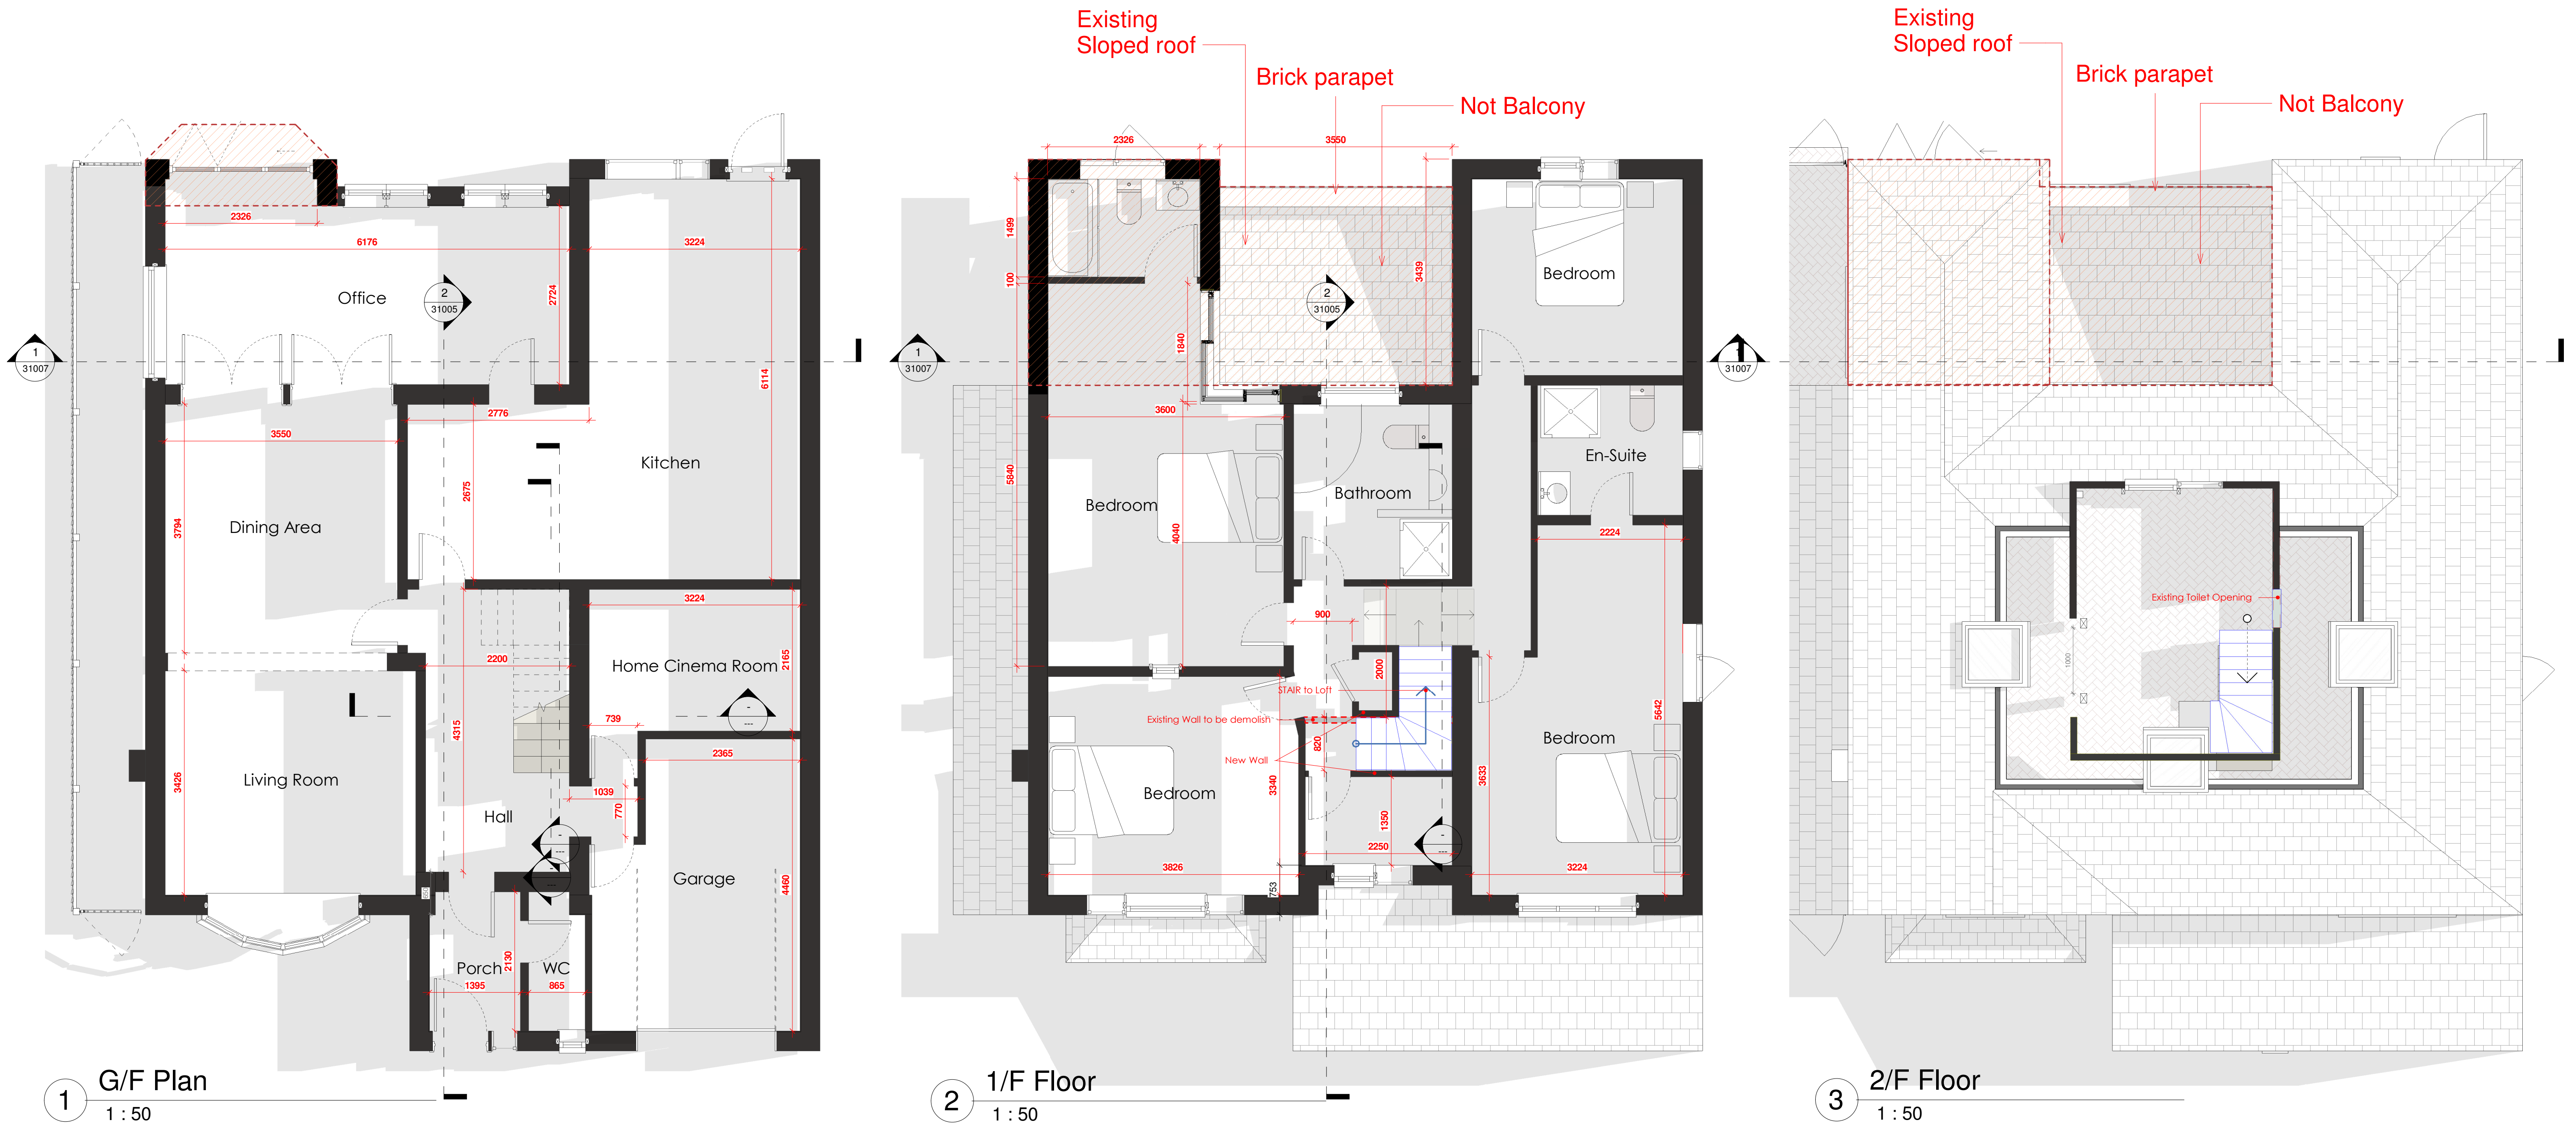

Existing loft/dormer and previously completed external alterations are shown as part of the development under consideration; no new works to these elements are proposed unless specifically indicated.

C Planning Amendment	01/04/26
B Planning Amendments	24/03/26
A Planning/ 1st Issue	25/06/25
Rev Description	By Date

MUSE
Architects

PROJECT: 34 Cherry Tree Road
Proposed Floor Plan

DRAWING STATUS: Planning	
DRAWN: IU	CHECKED: MM
APPROVED: MM	DATE: 29.10.25
1:50 SCALE	111_31002 DRAWING NUMBER
C REV: (A1)	

SCALE 1 : 50

0 1m 2m 3m

