




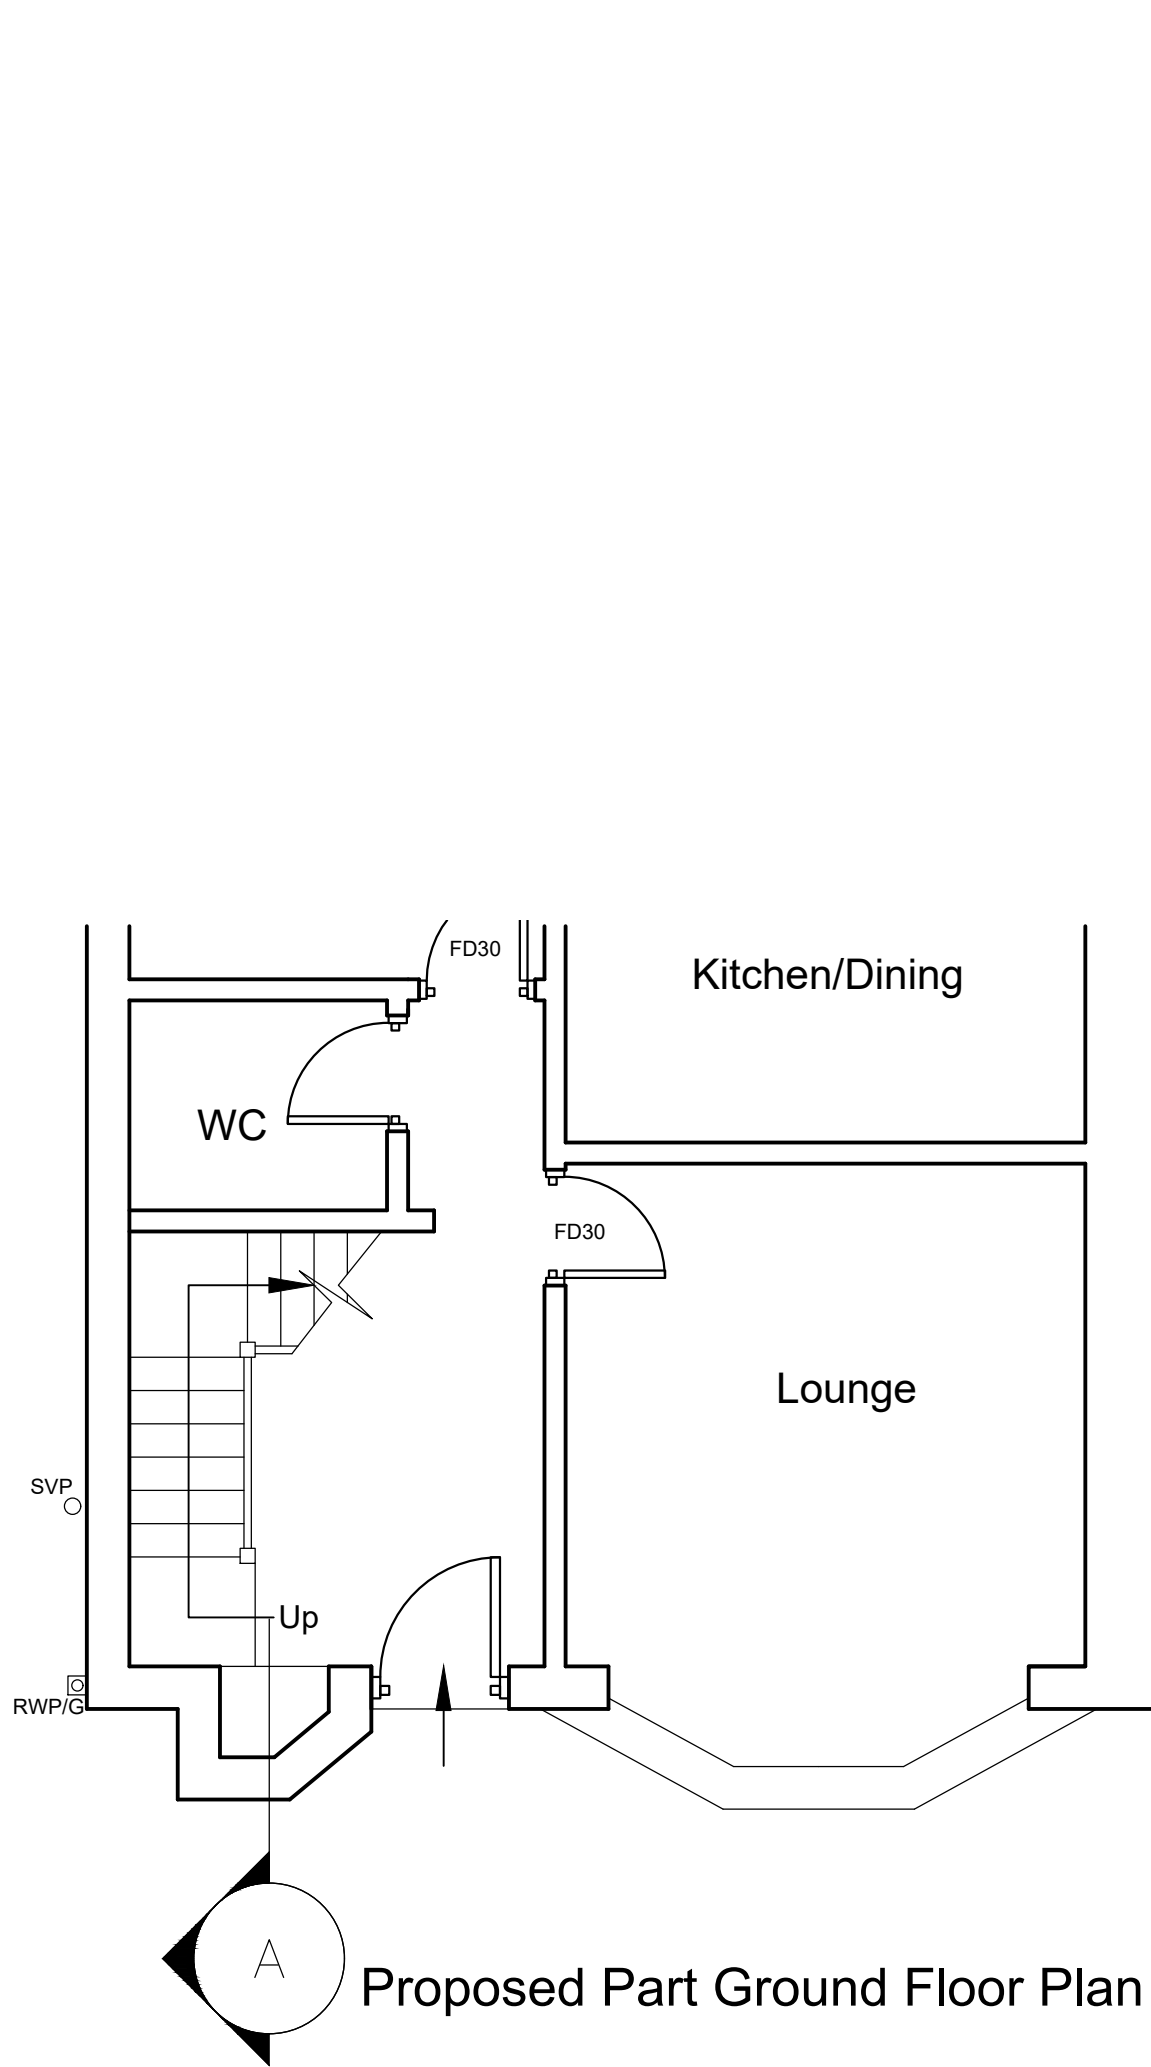


Proposed Part Ground Floor Plan

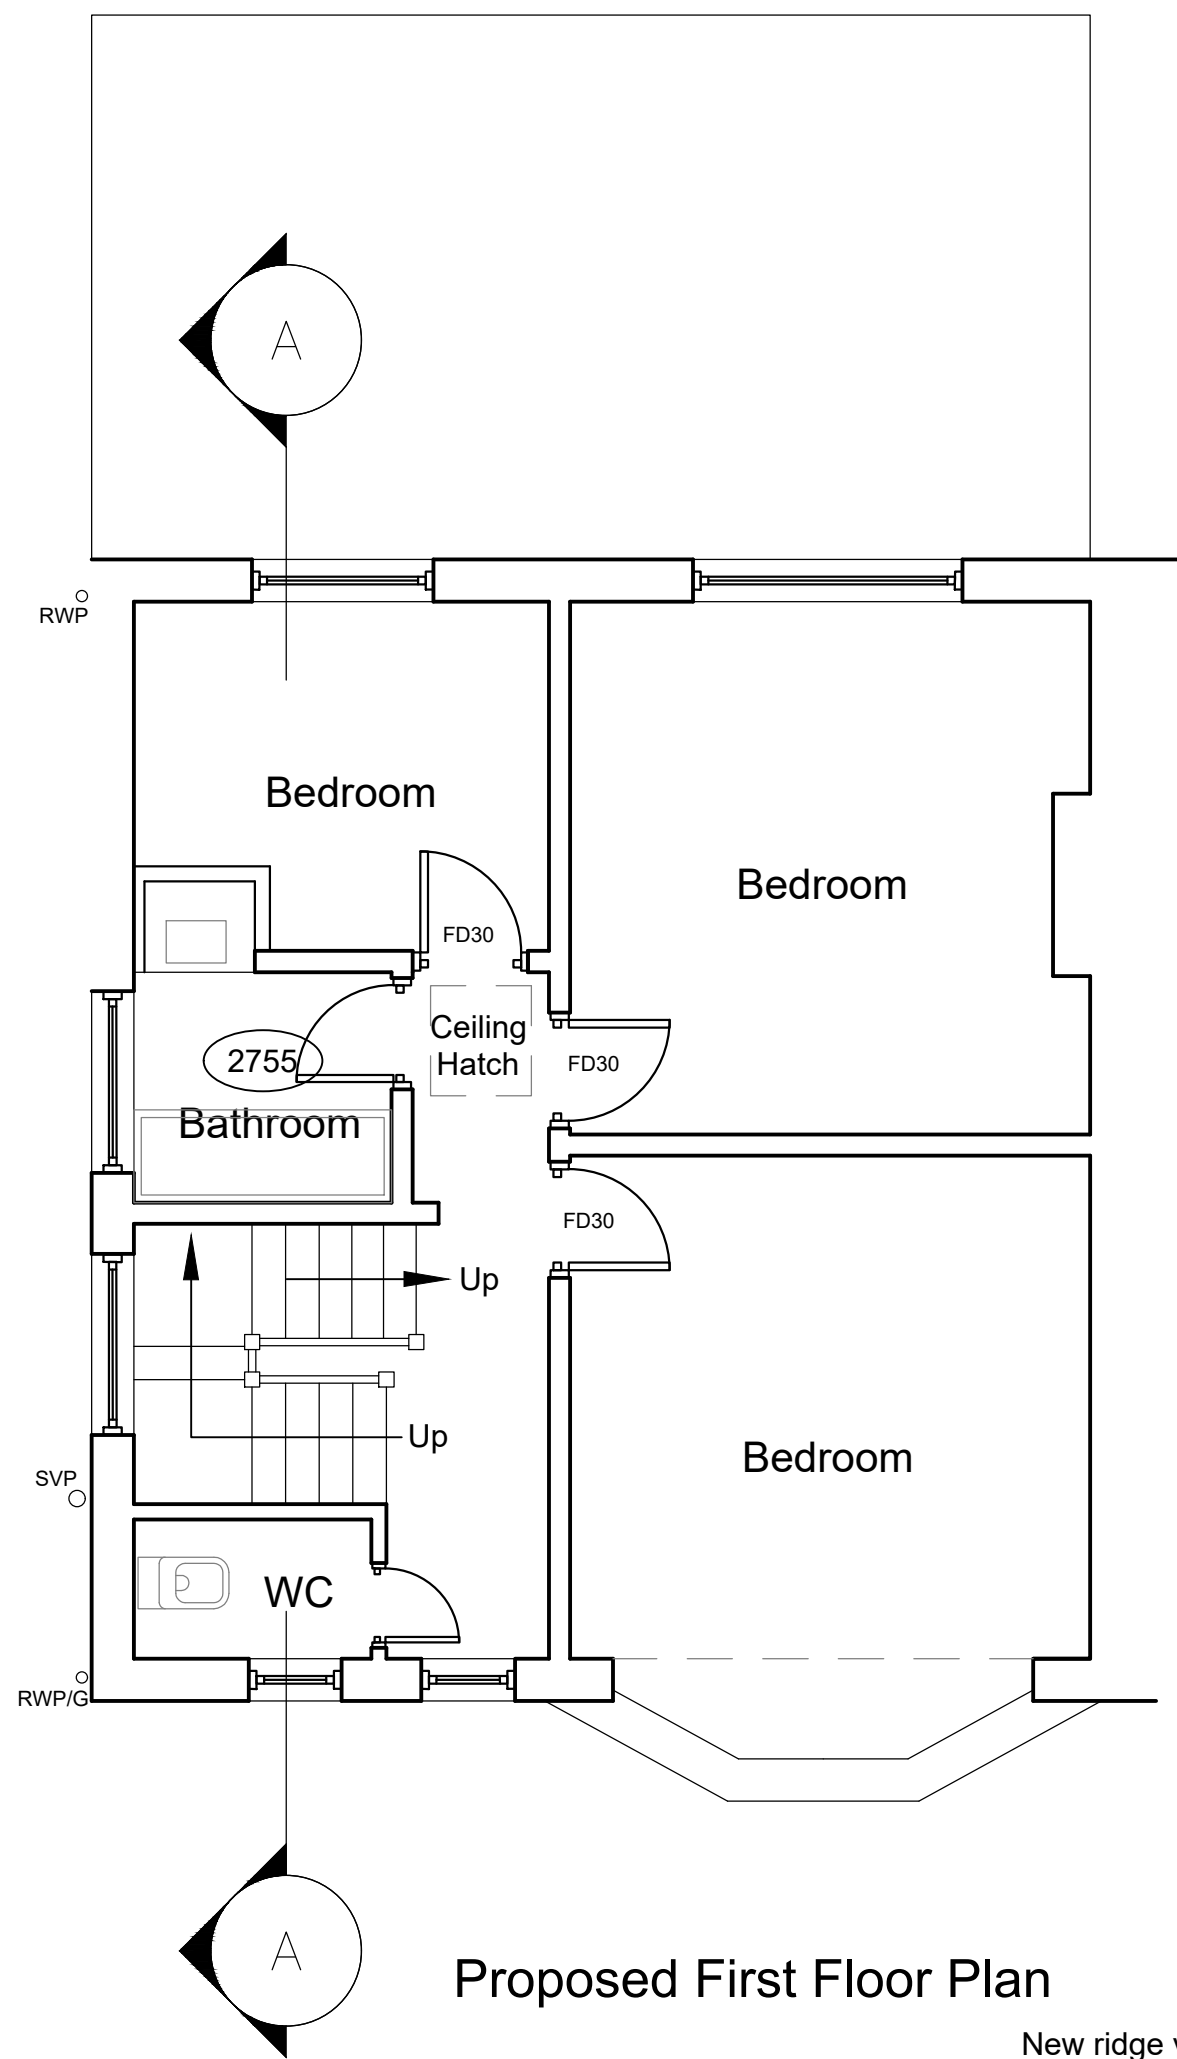

Proposed First Floor Plan

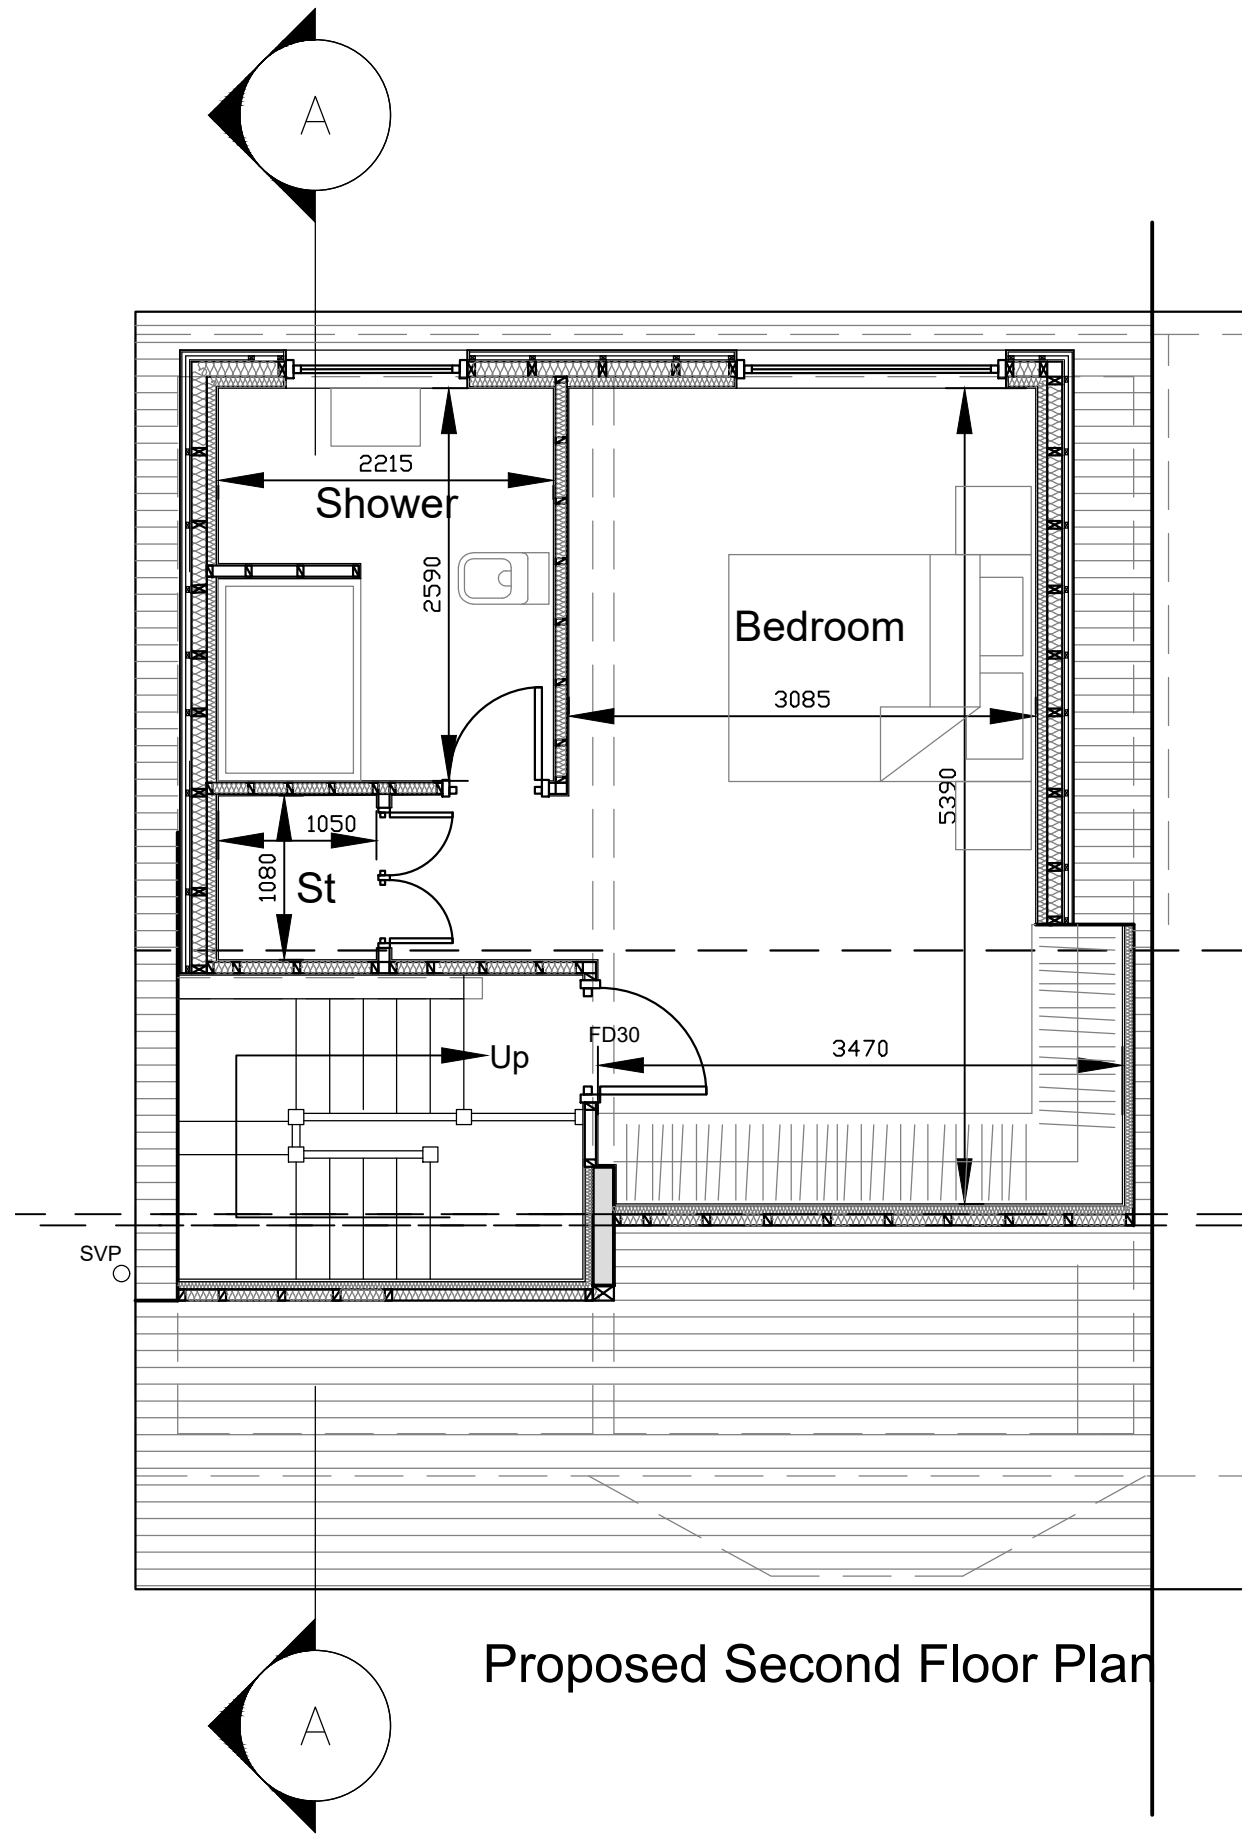

Proposed Second Floor Plan

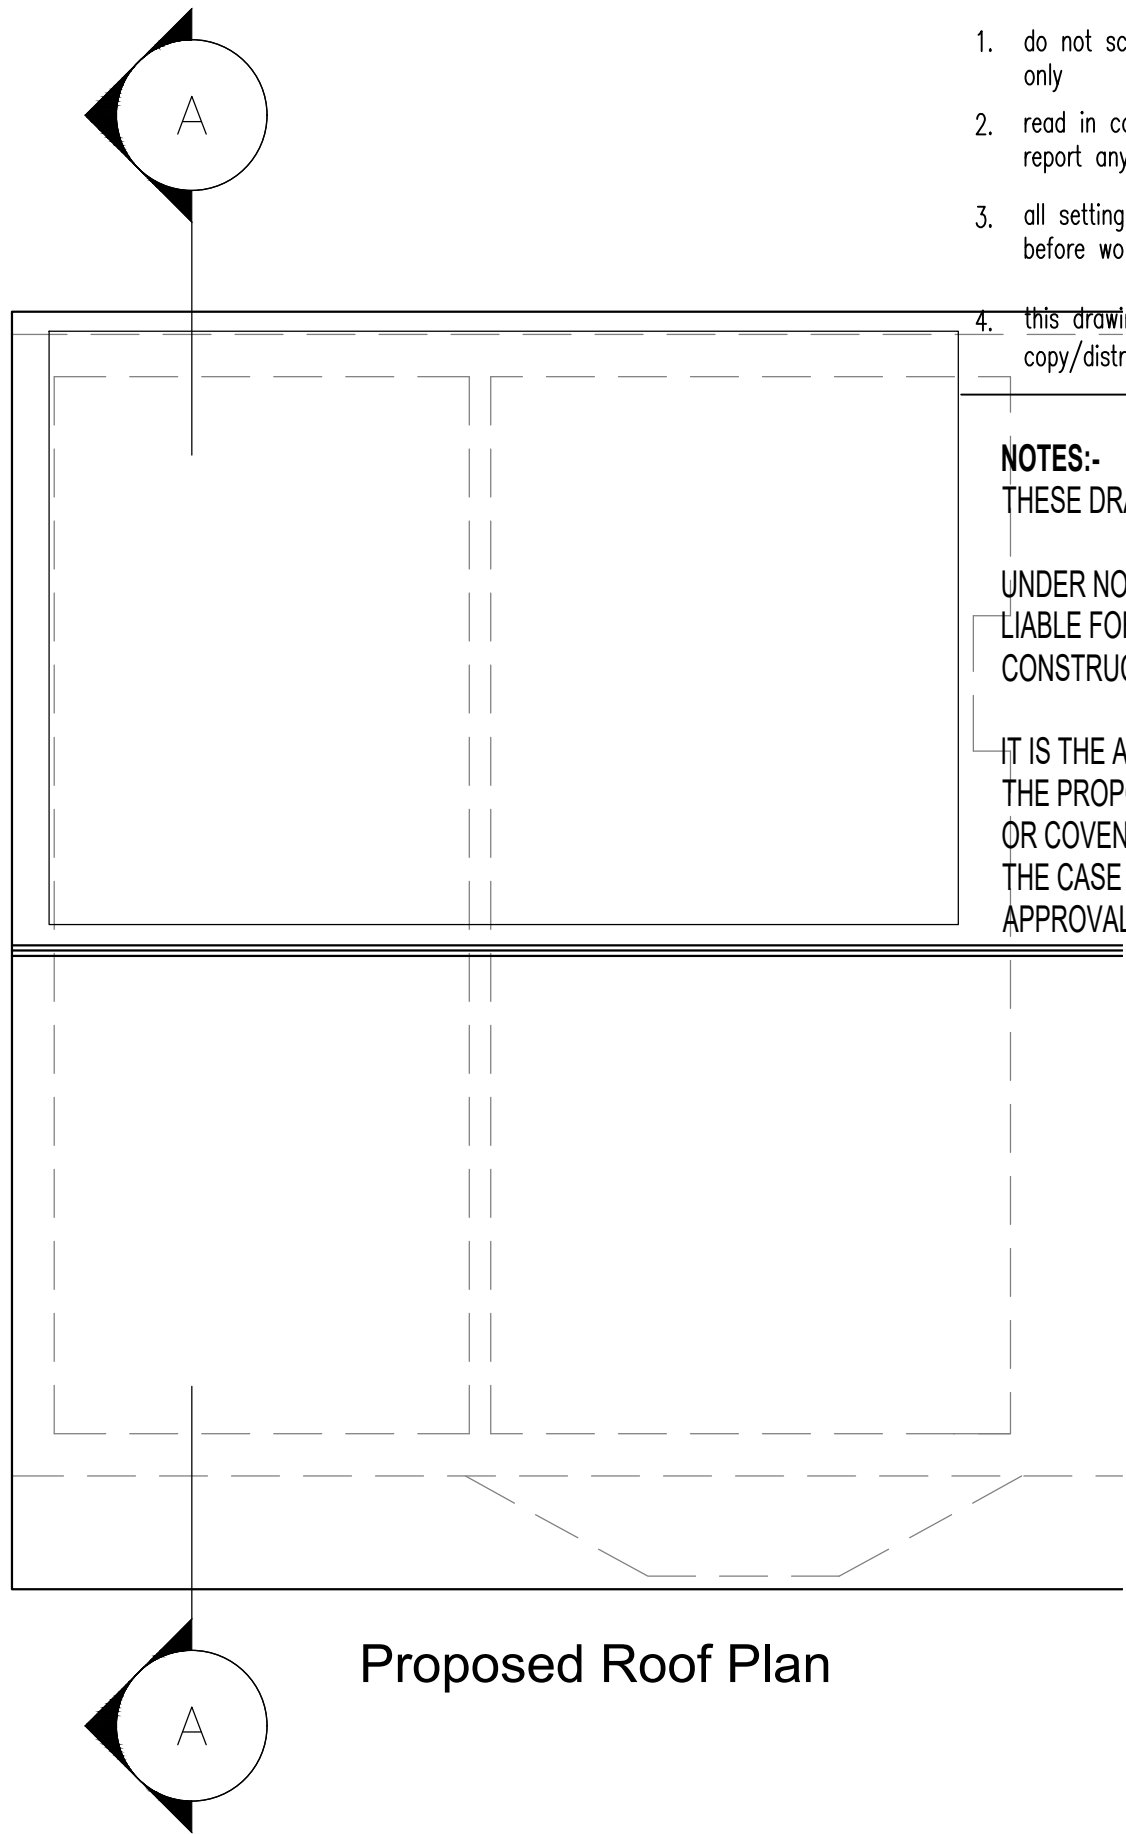

Proposed Roof Plan


notes

1. do not scale from this drawing – figured dimensions are approx only
2. read in conjunction with all other consultants/specialists drawings. report any discrepancies before affected work commences
3. all setting out dimensions to be checked on site by contractor before work commences
4. this drawing remains copyright of 4mation architecture. copy/distribute only with consent of author


NOTES:-
THESE DRAWINGS ARE FOR PLANNING PURPOSES ONLY.

UNDER NO CIRCUMSTANCES WILL THE DRAUGHTS MAN BE LIABLE FOR ERRORS THAT MAY OCCUR DURING AND/OR AFTER CONSTRUCTION.

IT IS THE APPLICANTS SOLE RESPONSIBILITY TO CHECK THAT THE PROPOSED WORKS DO NOT CONTRAVENE ANY CONDITIONS OR COVENANTS (LEASE HOLDINGS ETC.). IF THIS SHOULD BE THE CASE THEN THE APPLICANT MAY NEED TO SEEK APPROVALS/CONSENT FROM THE APPROPRIATE BODIES.

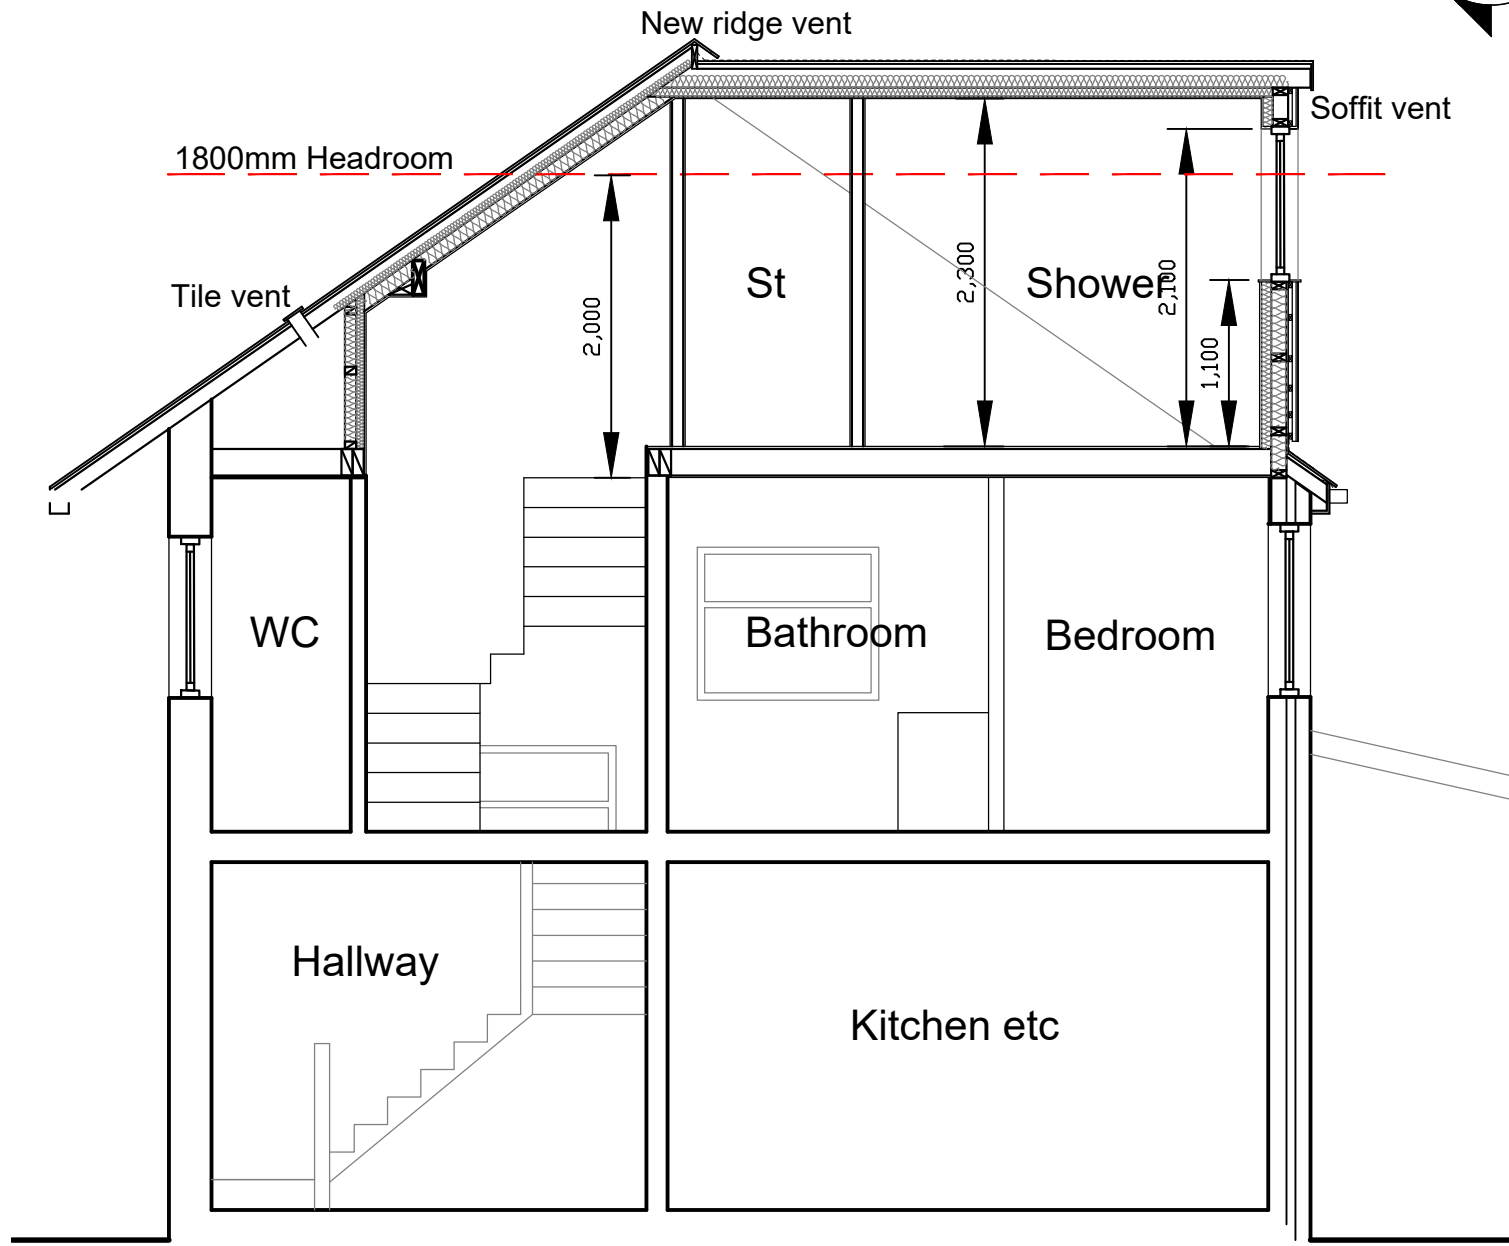

Proposed Section A - A

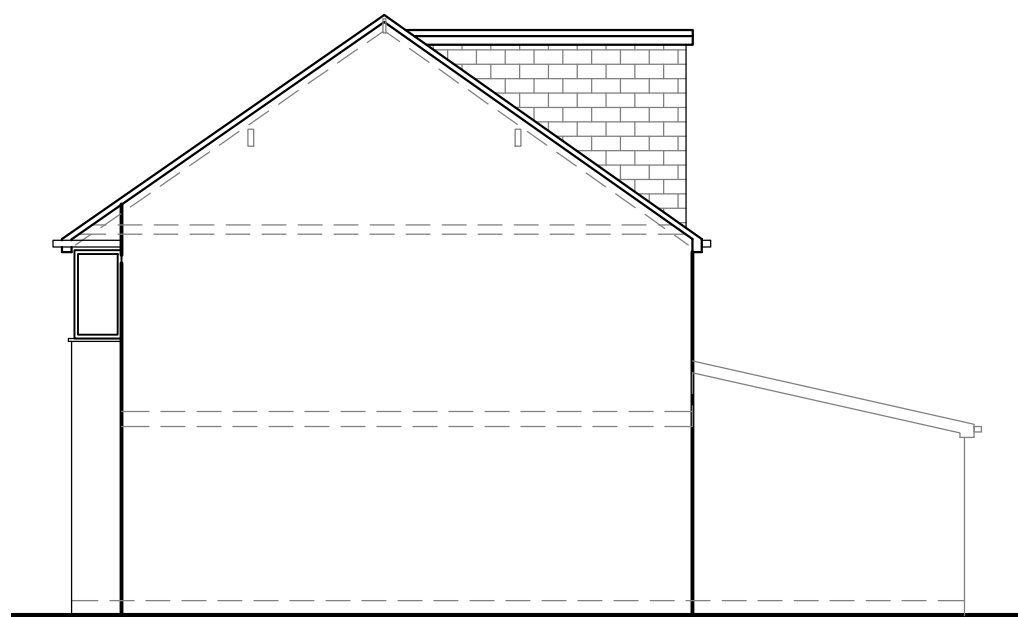

Proposed Side Elevation



Proposed Rear Elevation



Proposed Side Elevation

project:
43 Morrell Road
Northenden
Manchester
M22 4WJ

client:
Mr P Murphy

dwg:
Proposed Layout


project no: 1021

dwg no: 02

dwg date:12/03/26

dwg scale: 1:50/100

dwg revision:

 

4mation architecture

www.4mation-architecture.com

