


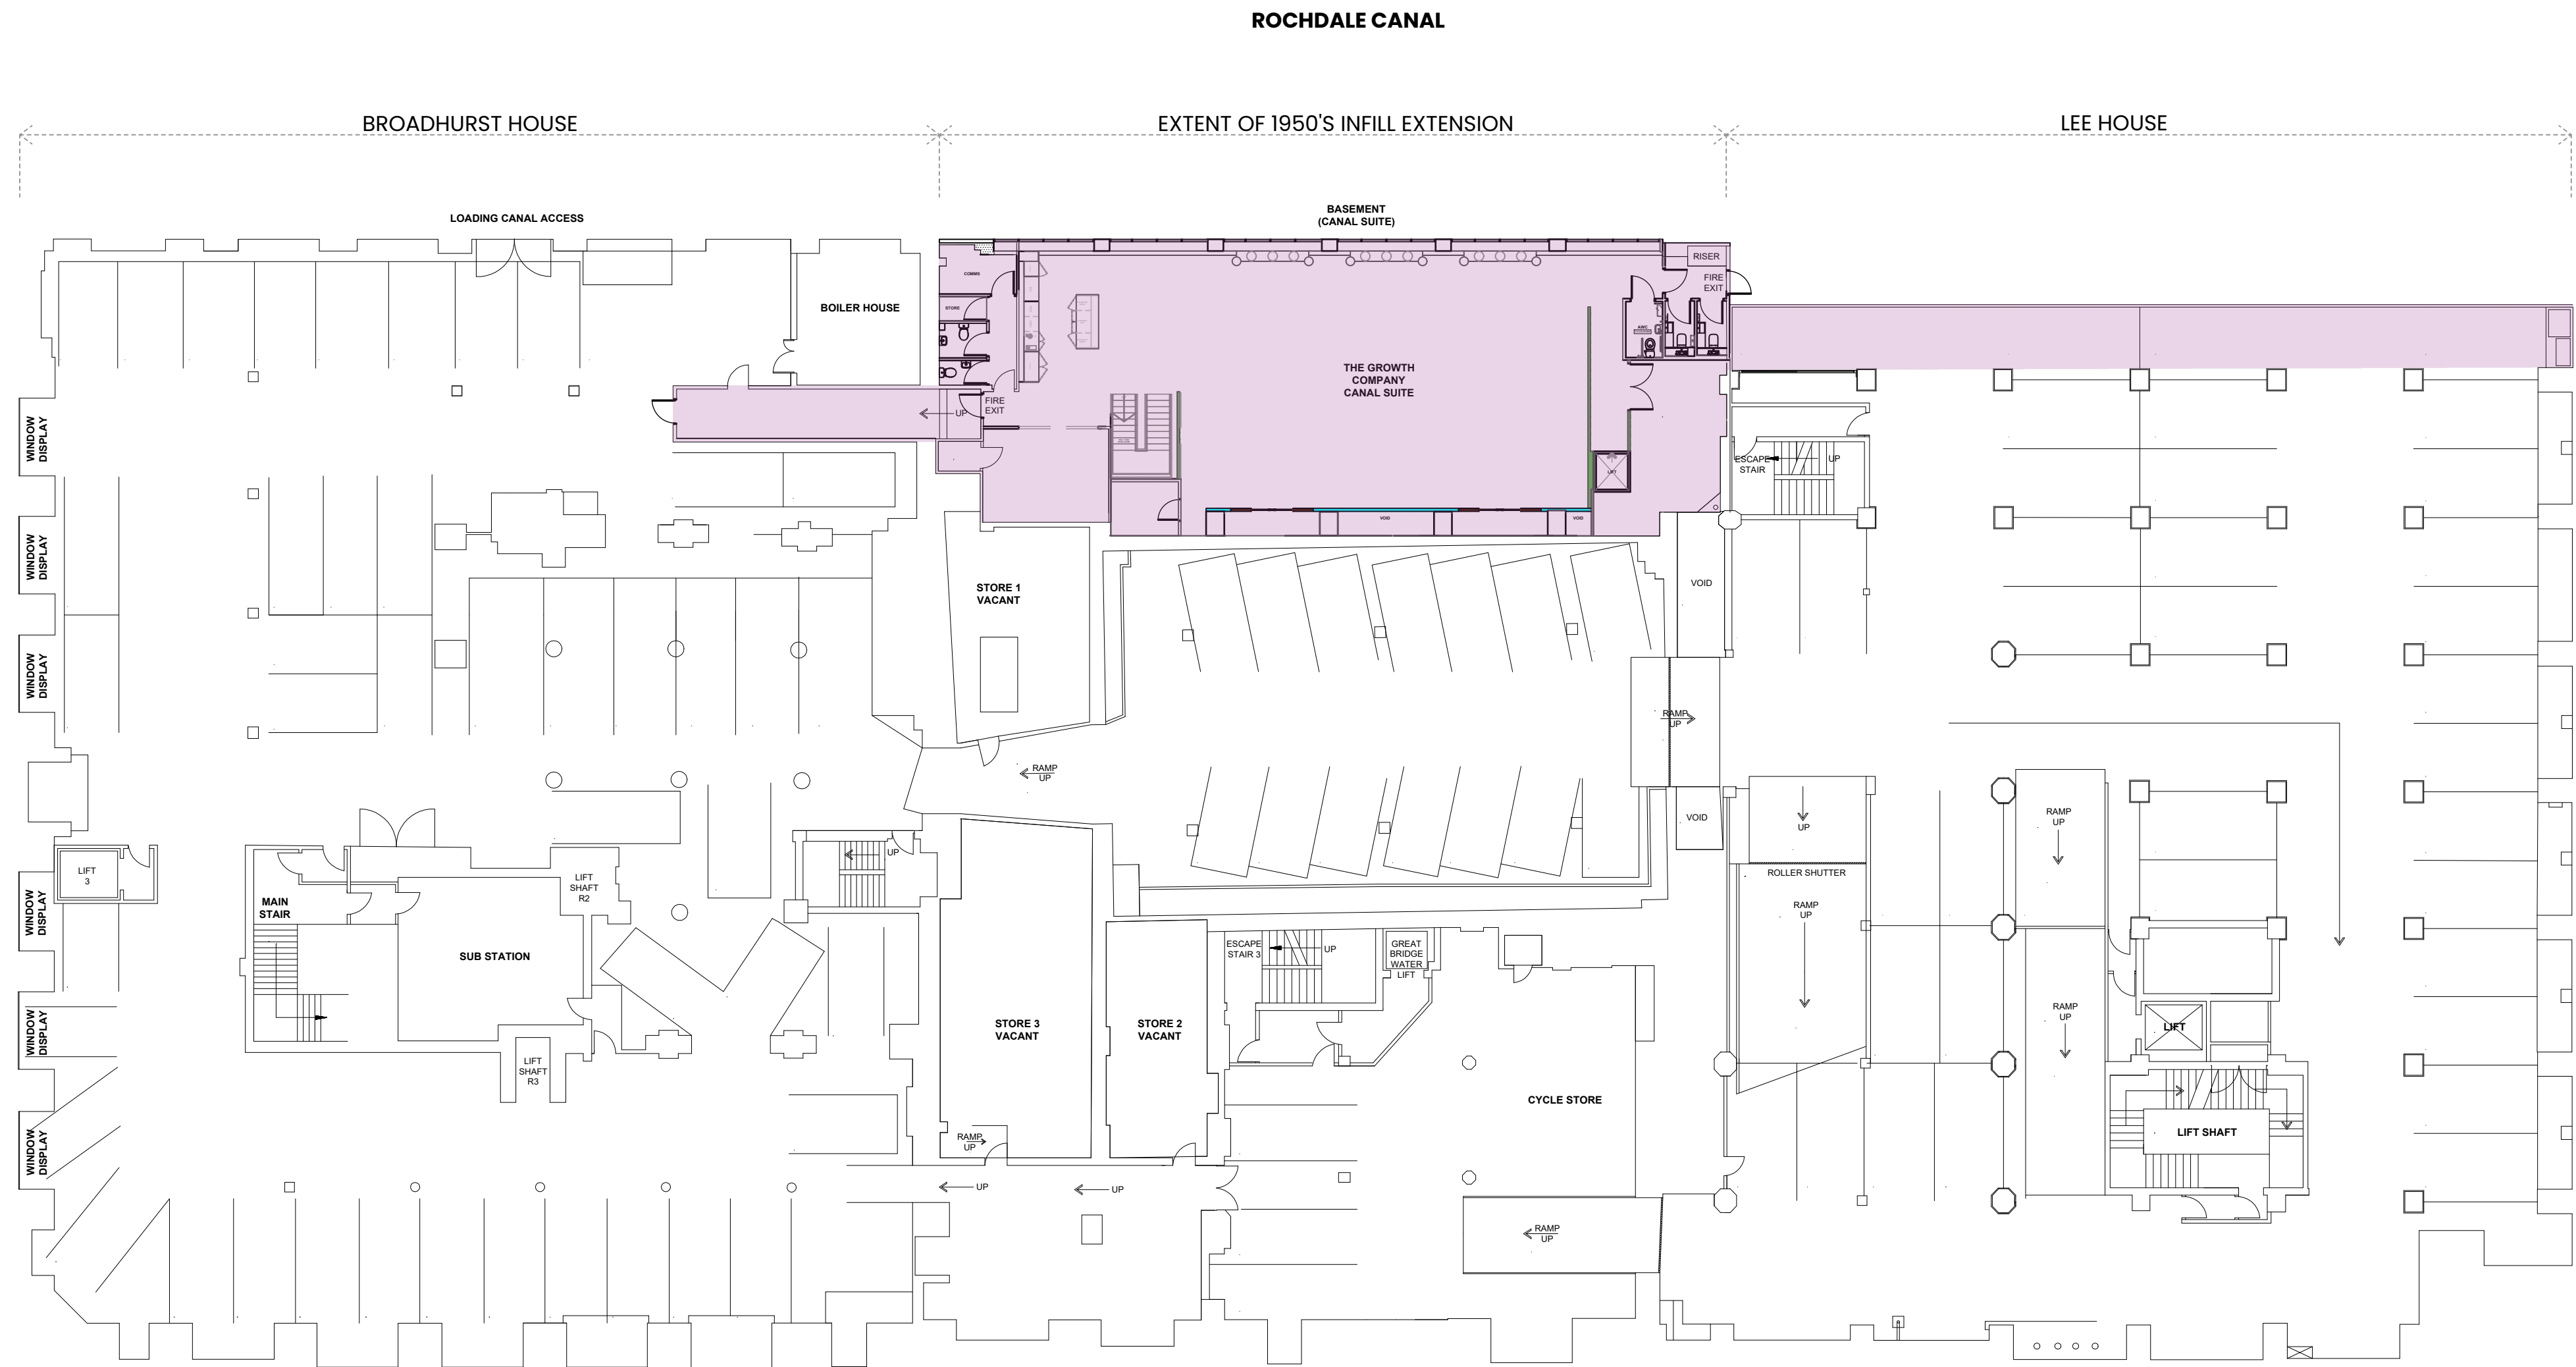

01 PROPOSED SITE PLAN LEVEL -01
SCALE: 1:200



REV	DATE	DESCRIPTION

CLIENT	THE GROWTH COMPANY
PROJECT	MANCHESTER REFURBISHMENT 90 BRIDGEWATER ST, M1 5JW

DRAWING TITLE	PROPOSED WIDER CONTEXT BUILDING PLAN LEVEL -01		
STATUS	FOR PLANNING		
DATE	APRIL 2026	SCALE @ A1	1:200
JOB NO.	P9137	DRAWN BY	MD
REV	/	DRAWING NO.	004