


6, CHAFFINCH CLOSE, MANCHESTER M22 4WX




EXISTING FRONT ELEVATION
1:100 @ A1



EXISTING REAR ELEVATION
1:100 @ A1

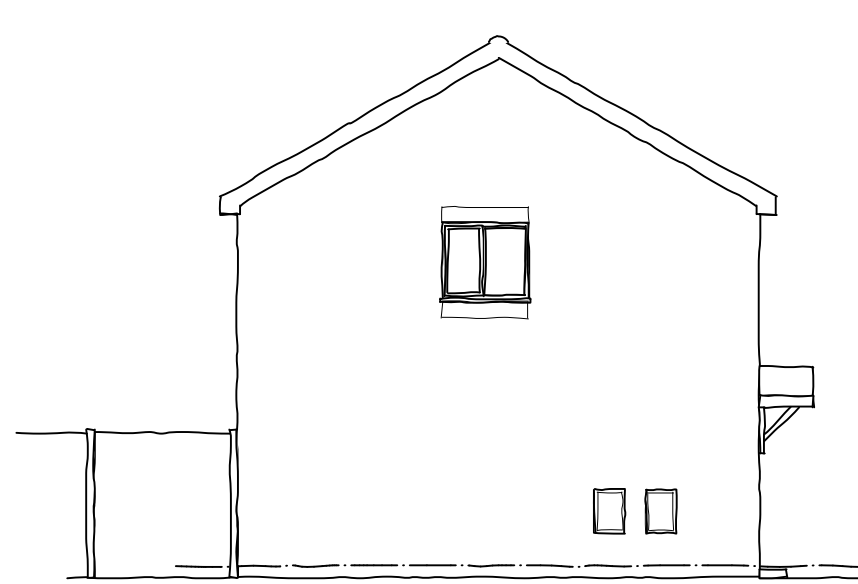

EXISTING EAST ELEVATION
1:100 @ A1

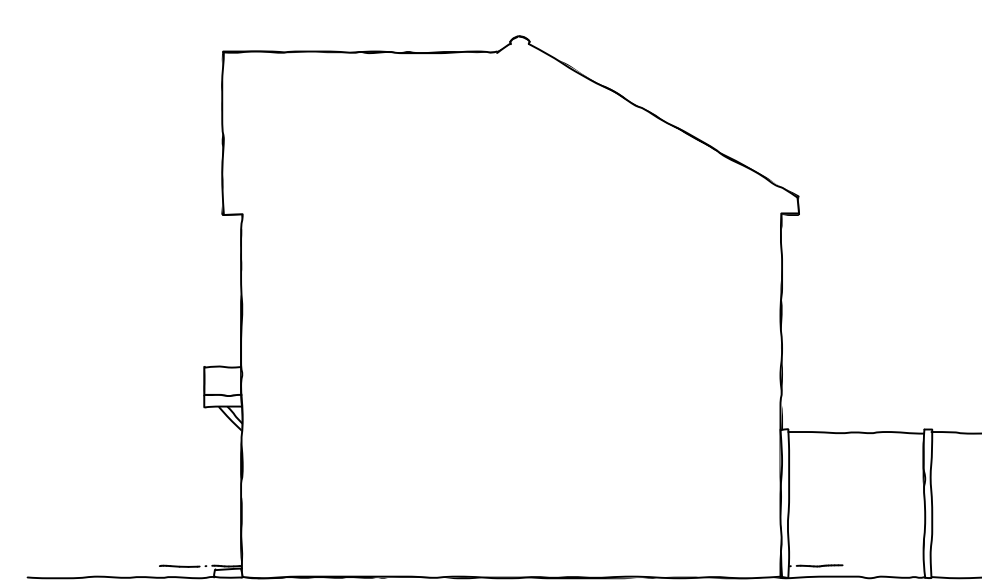

EXISTING WEST ELEVATION
1:100 @ A1



AERIAL VIEW




PROPOSED EAST ELEVATION
1:50 @ A1




PROPOSED REAR ELEVATION
1:50 @ A1




PROPOSED REAR ELEVATION

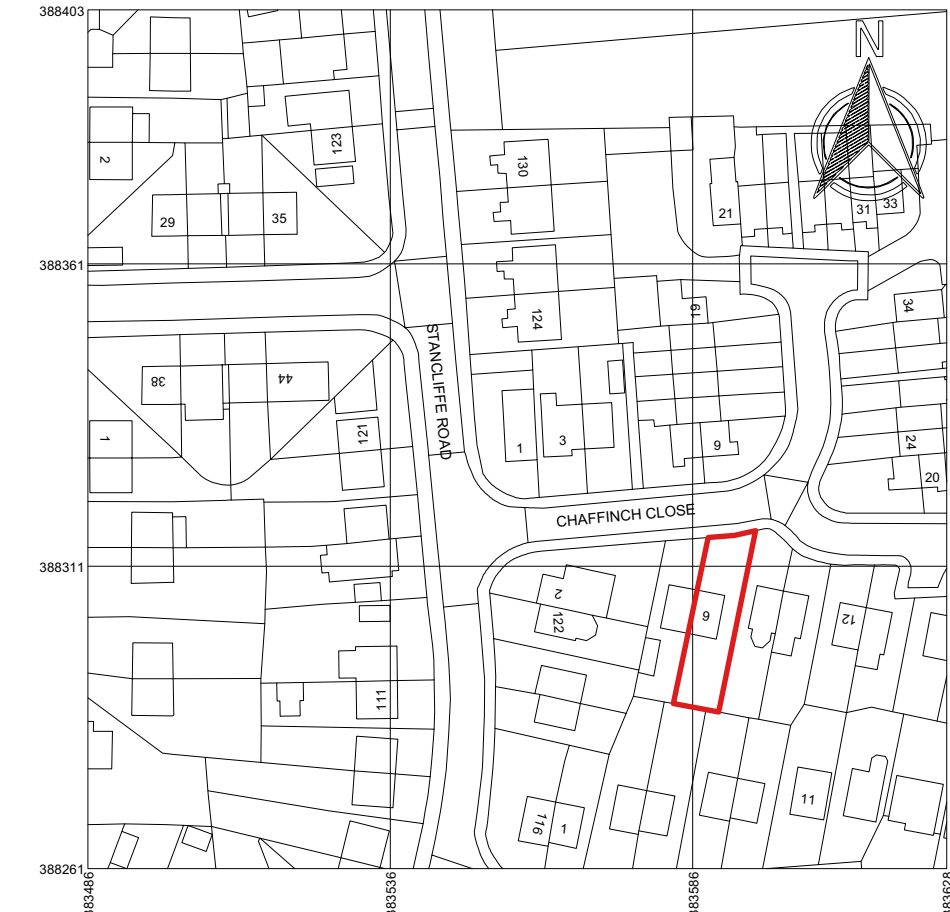

LOCATION PLAN
scale 1:1250 @ A1

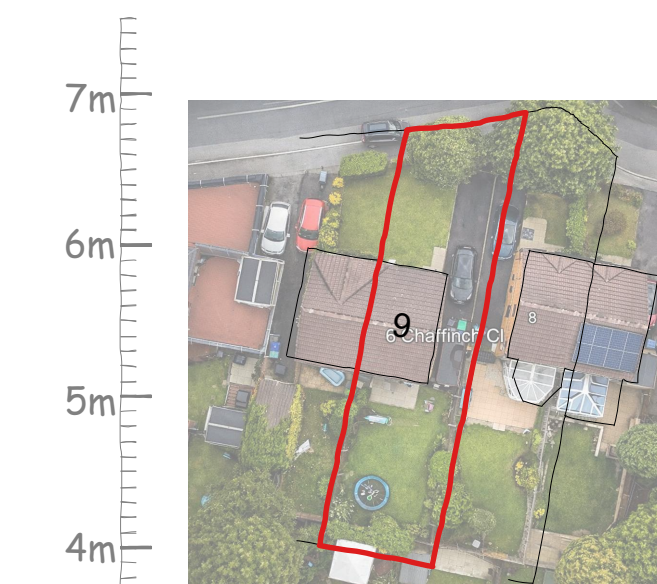


EXISTING SITE PLAN
1:500 @ A1

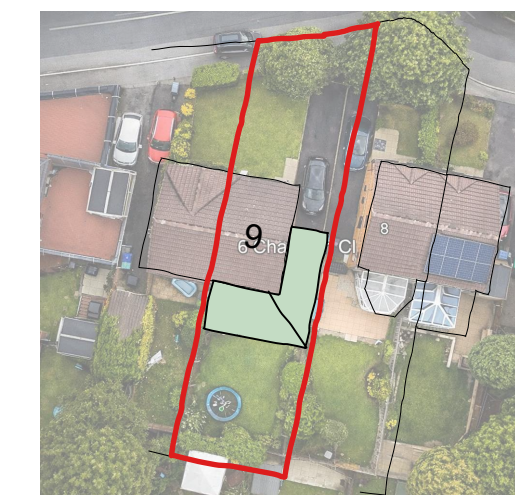


PROPOSED SITE PLAN
1:500 @ A1



TIMBER BIN STORE
2087mm wide x 800mm deep
'Shorter' version: 1450mm high with base / 1405mm
without base Designed to house 3 standard 240 litre wheelle
bins, up to 600mm wide

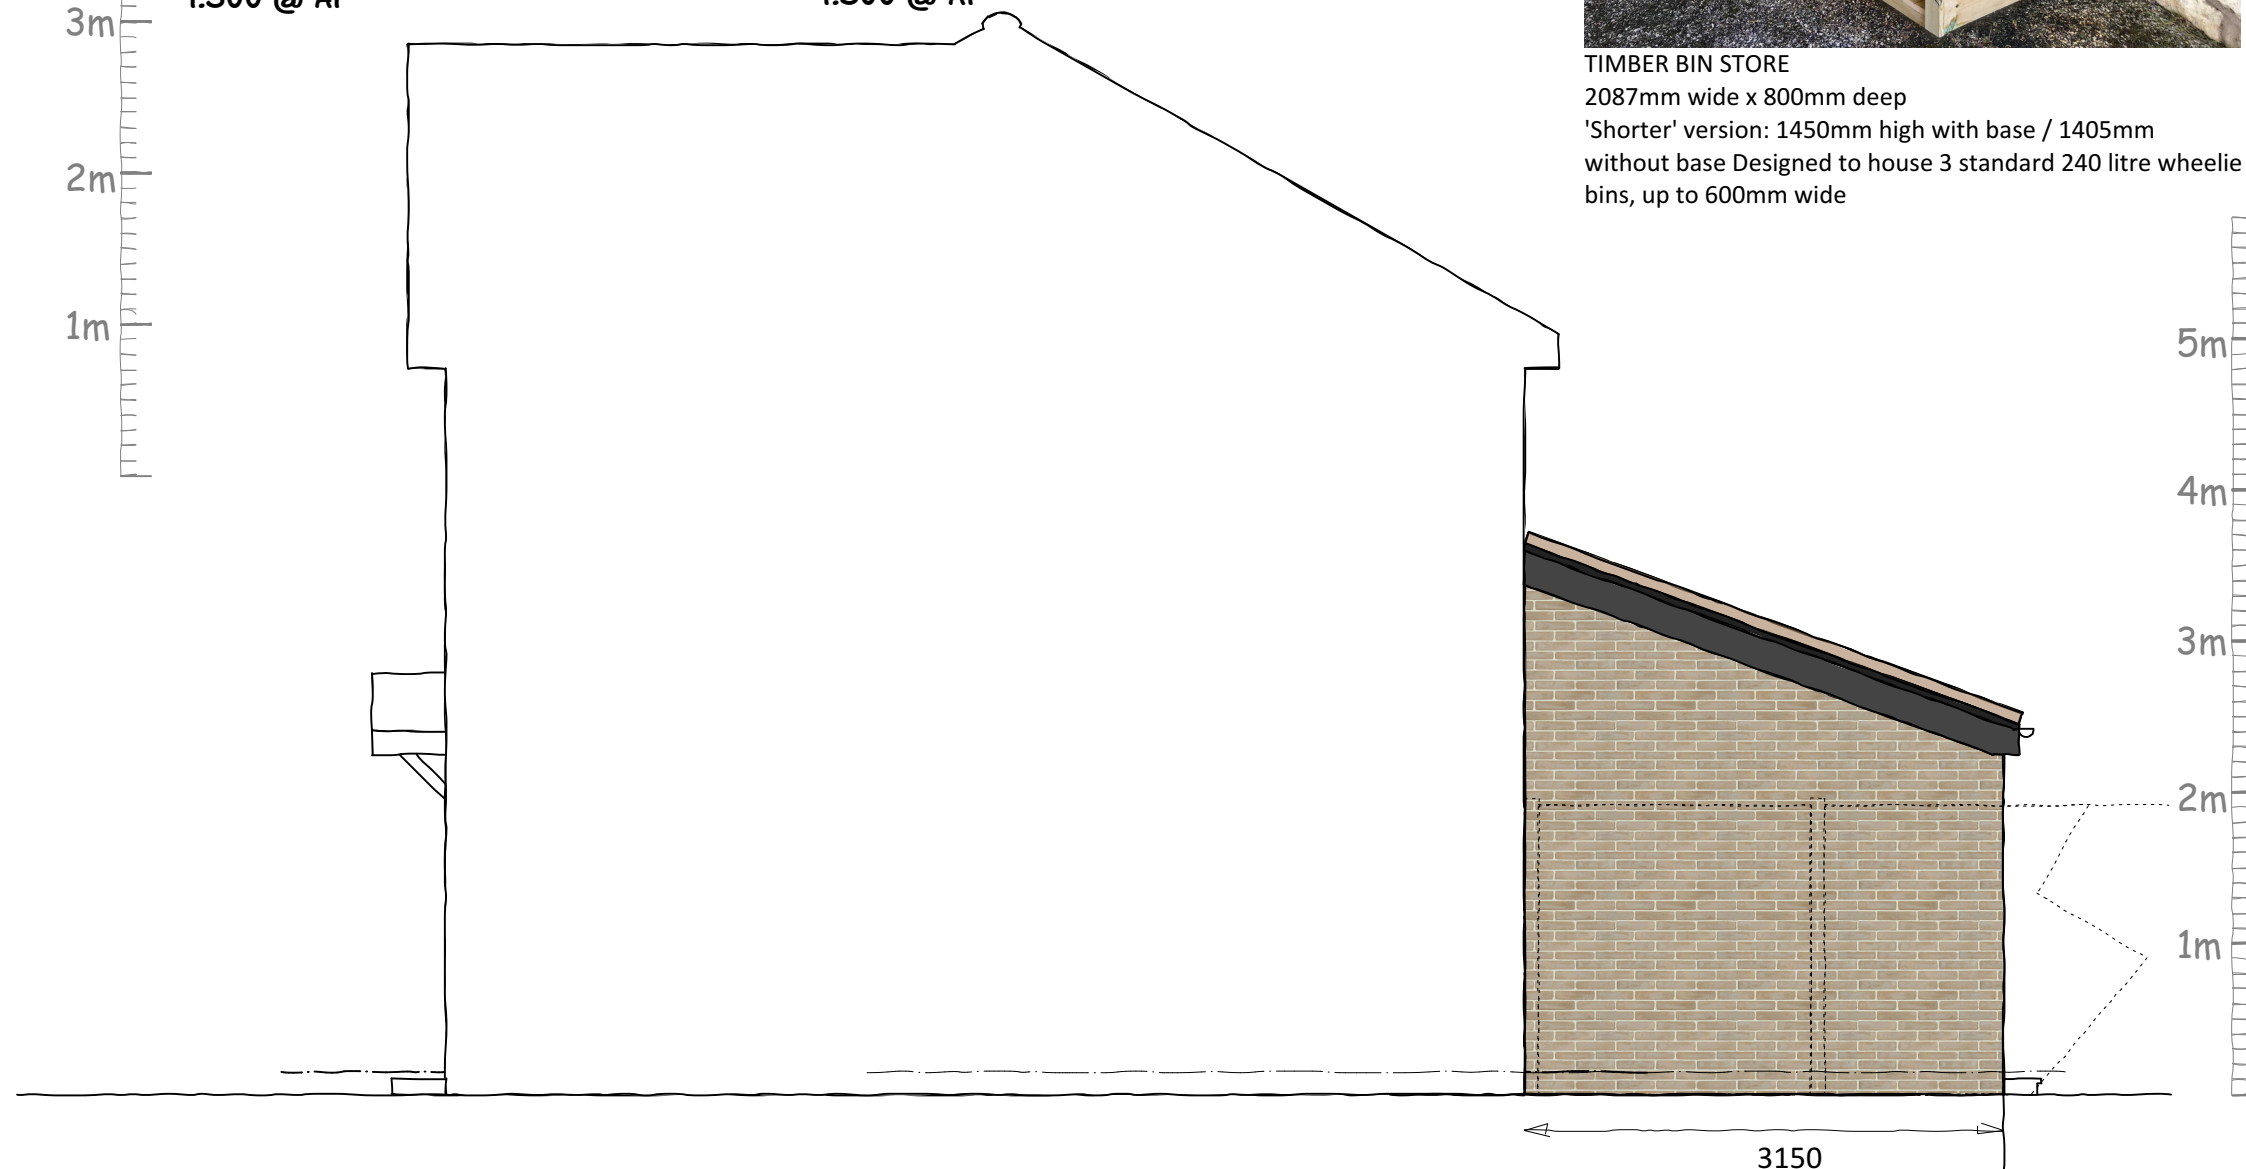


PROPOSED WEST ELEVATION
1:50 @ A1

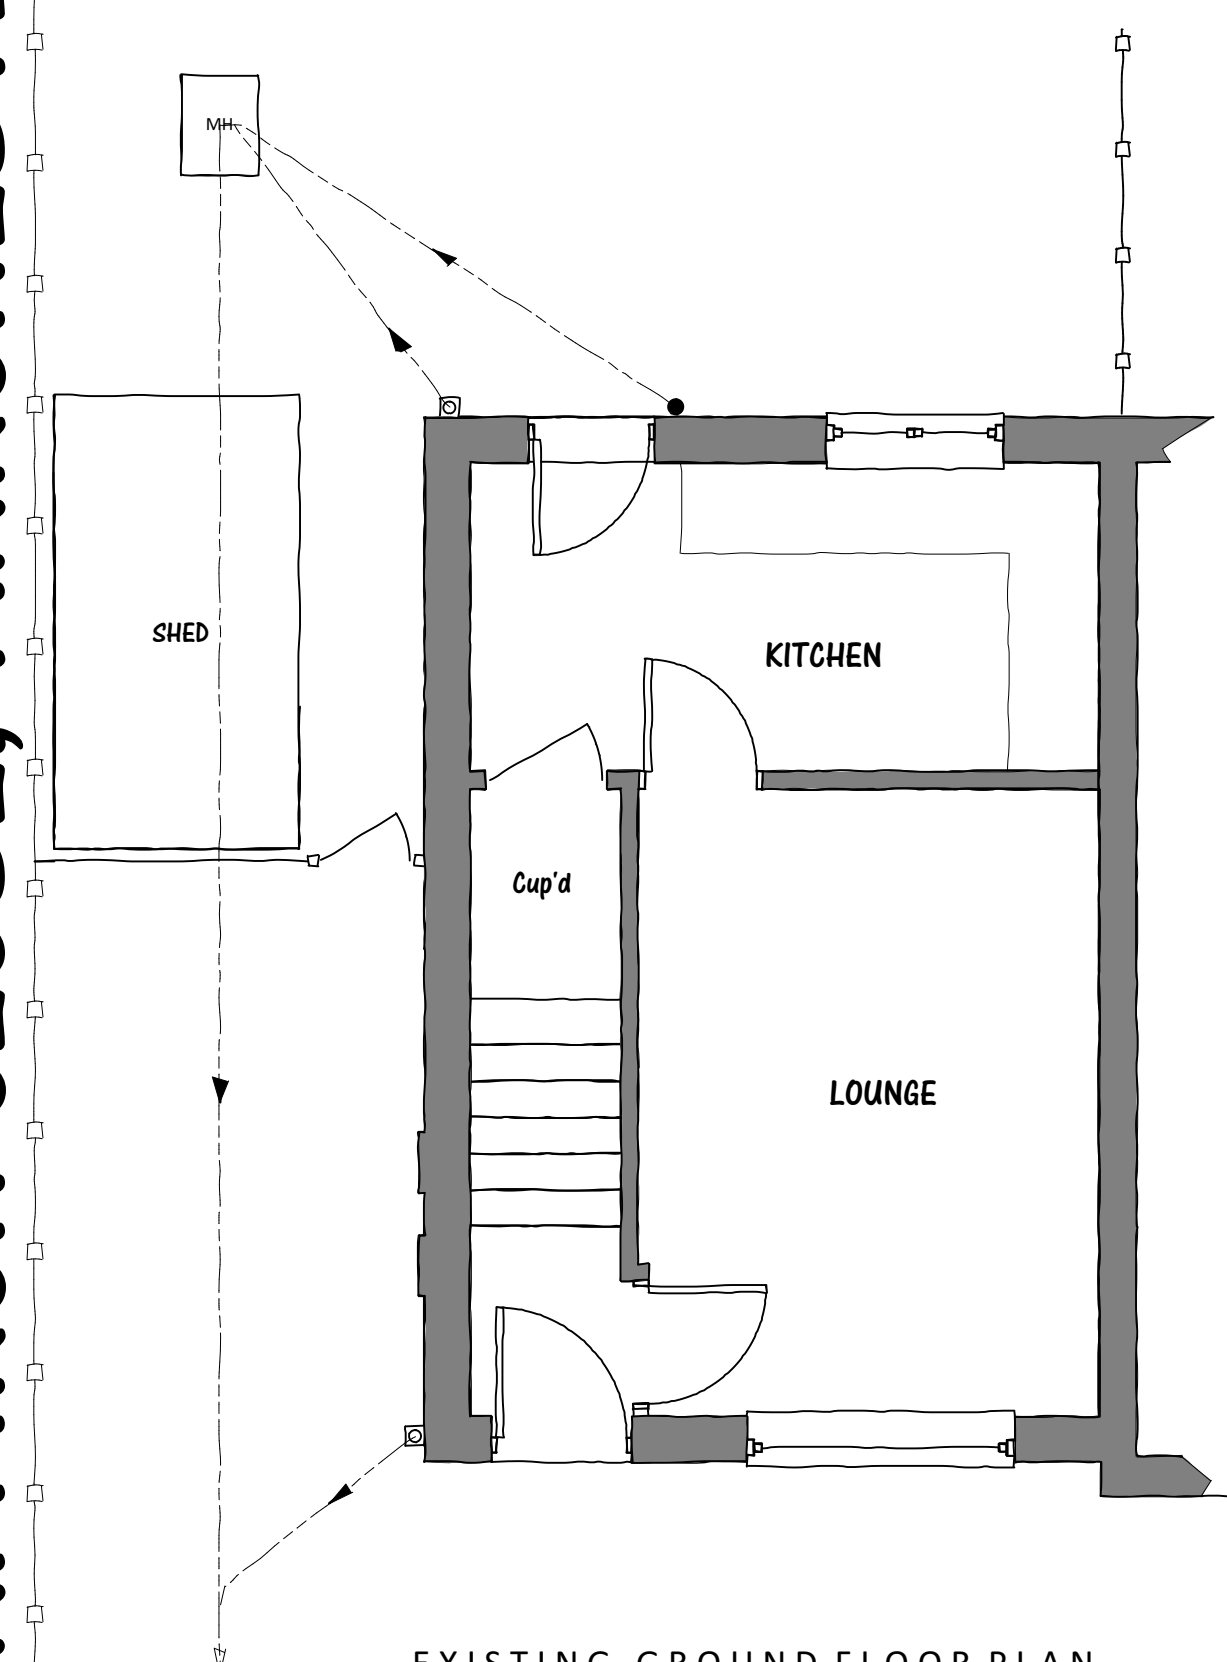

EXISTING GROUND FLOOR PLAN
1:50 @ A1



PROPOSED GROUND FLOOR PLAN

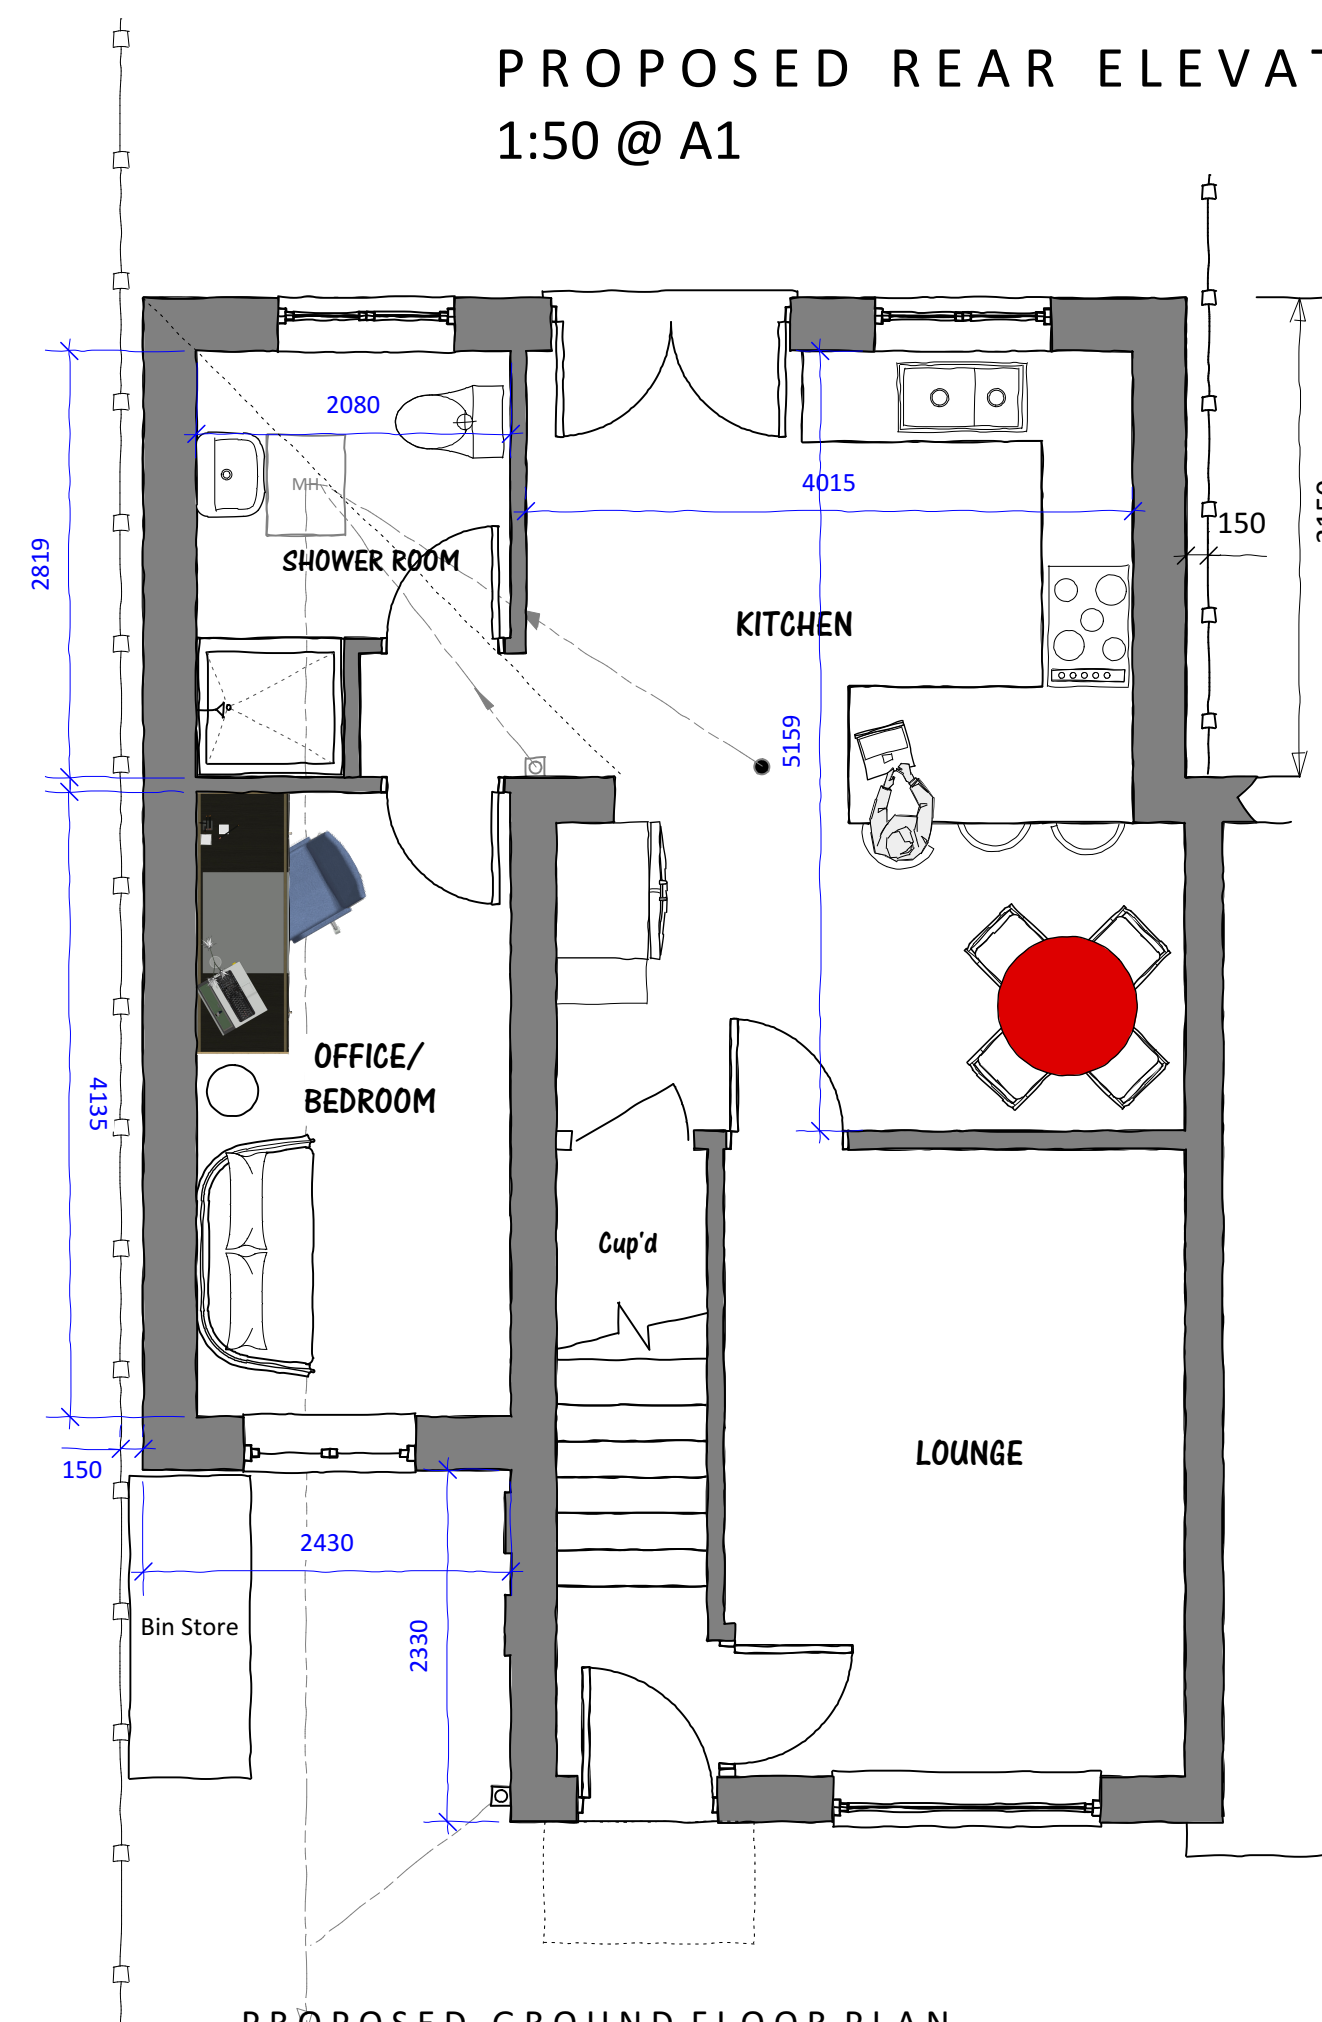

PROPOSED GROUND FLOOR PLAN
1:50 @ A1



PROPOSED FRONT ELEVATION
1:50 @ A1



82 Garthland Road - Hazel Grove
Stockport - Cheshire - SK9 3HQ
t. 01625 441 567
e. info@vanderbyl.co.uk

Project
6, Chaffinch Close, Manchester
M22 4WX

Title
Proposed single storey
rear/side extension

Drawn IAW

Scale
1:1250, 1:500 1:100, 1:50 @ A1
Date
10/03/26

Drawing
Number 6CC/001a