



DISCLAIMER
ALL DRAWINGS TO BE CHECKED ON SITE. DO NOT SCALE. THIS DRAWING IS THE PROPERTY OF DEVELOPMENTS LTD. ALL DRAWINGS ARE COPYRIGHT AND CANNOT BE REPRODUCED WITHOUT WRITTEN PERMISSION. DRAWINGS ARE REFERENCE ONLY AND TO BE CHECKED BY SPECIALISTS/ CONTRACTORS PRIOR TO CONSTRUCTION. LBV DEVELOPMENTS HOLD NO LIABILITY FOR DISCREPANCIES FOUND DURING COSTING OR CONSTRUCTION.


-	FIRST ISSUE	15.08.25	HK
A	REAR RAMP INFORMATION ADDED AS PER PLANNING REQUEST	05.09.25	HK
B	UPDATES TO EXTENSION WIDTH FOR PLANNING RESUBMISSION	13.03.26	HK

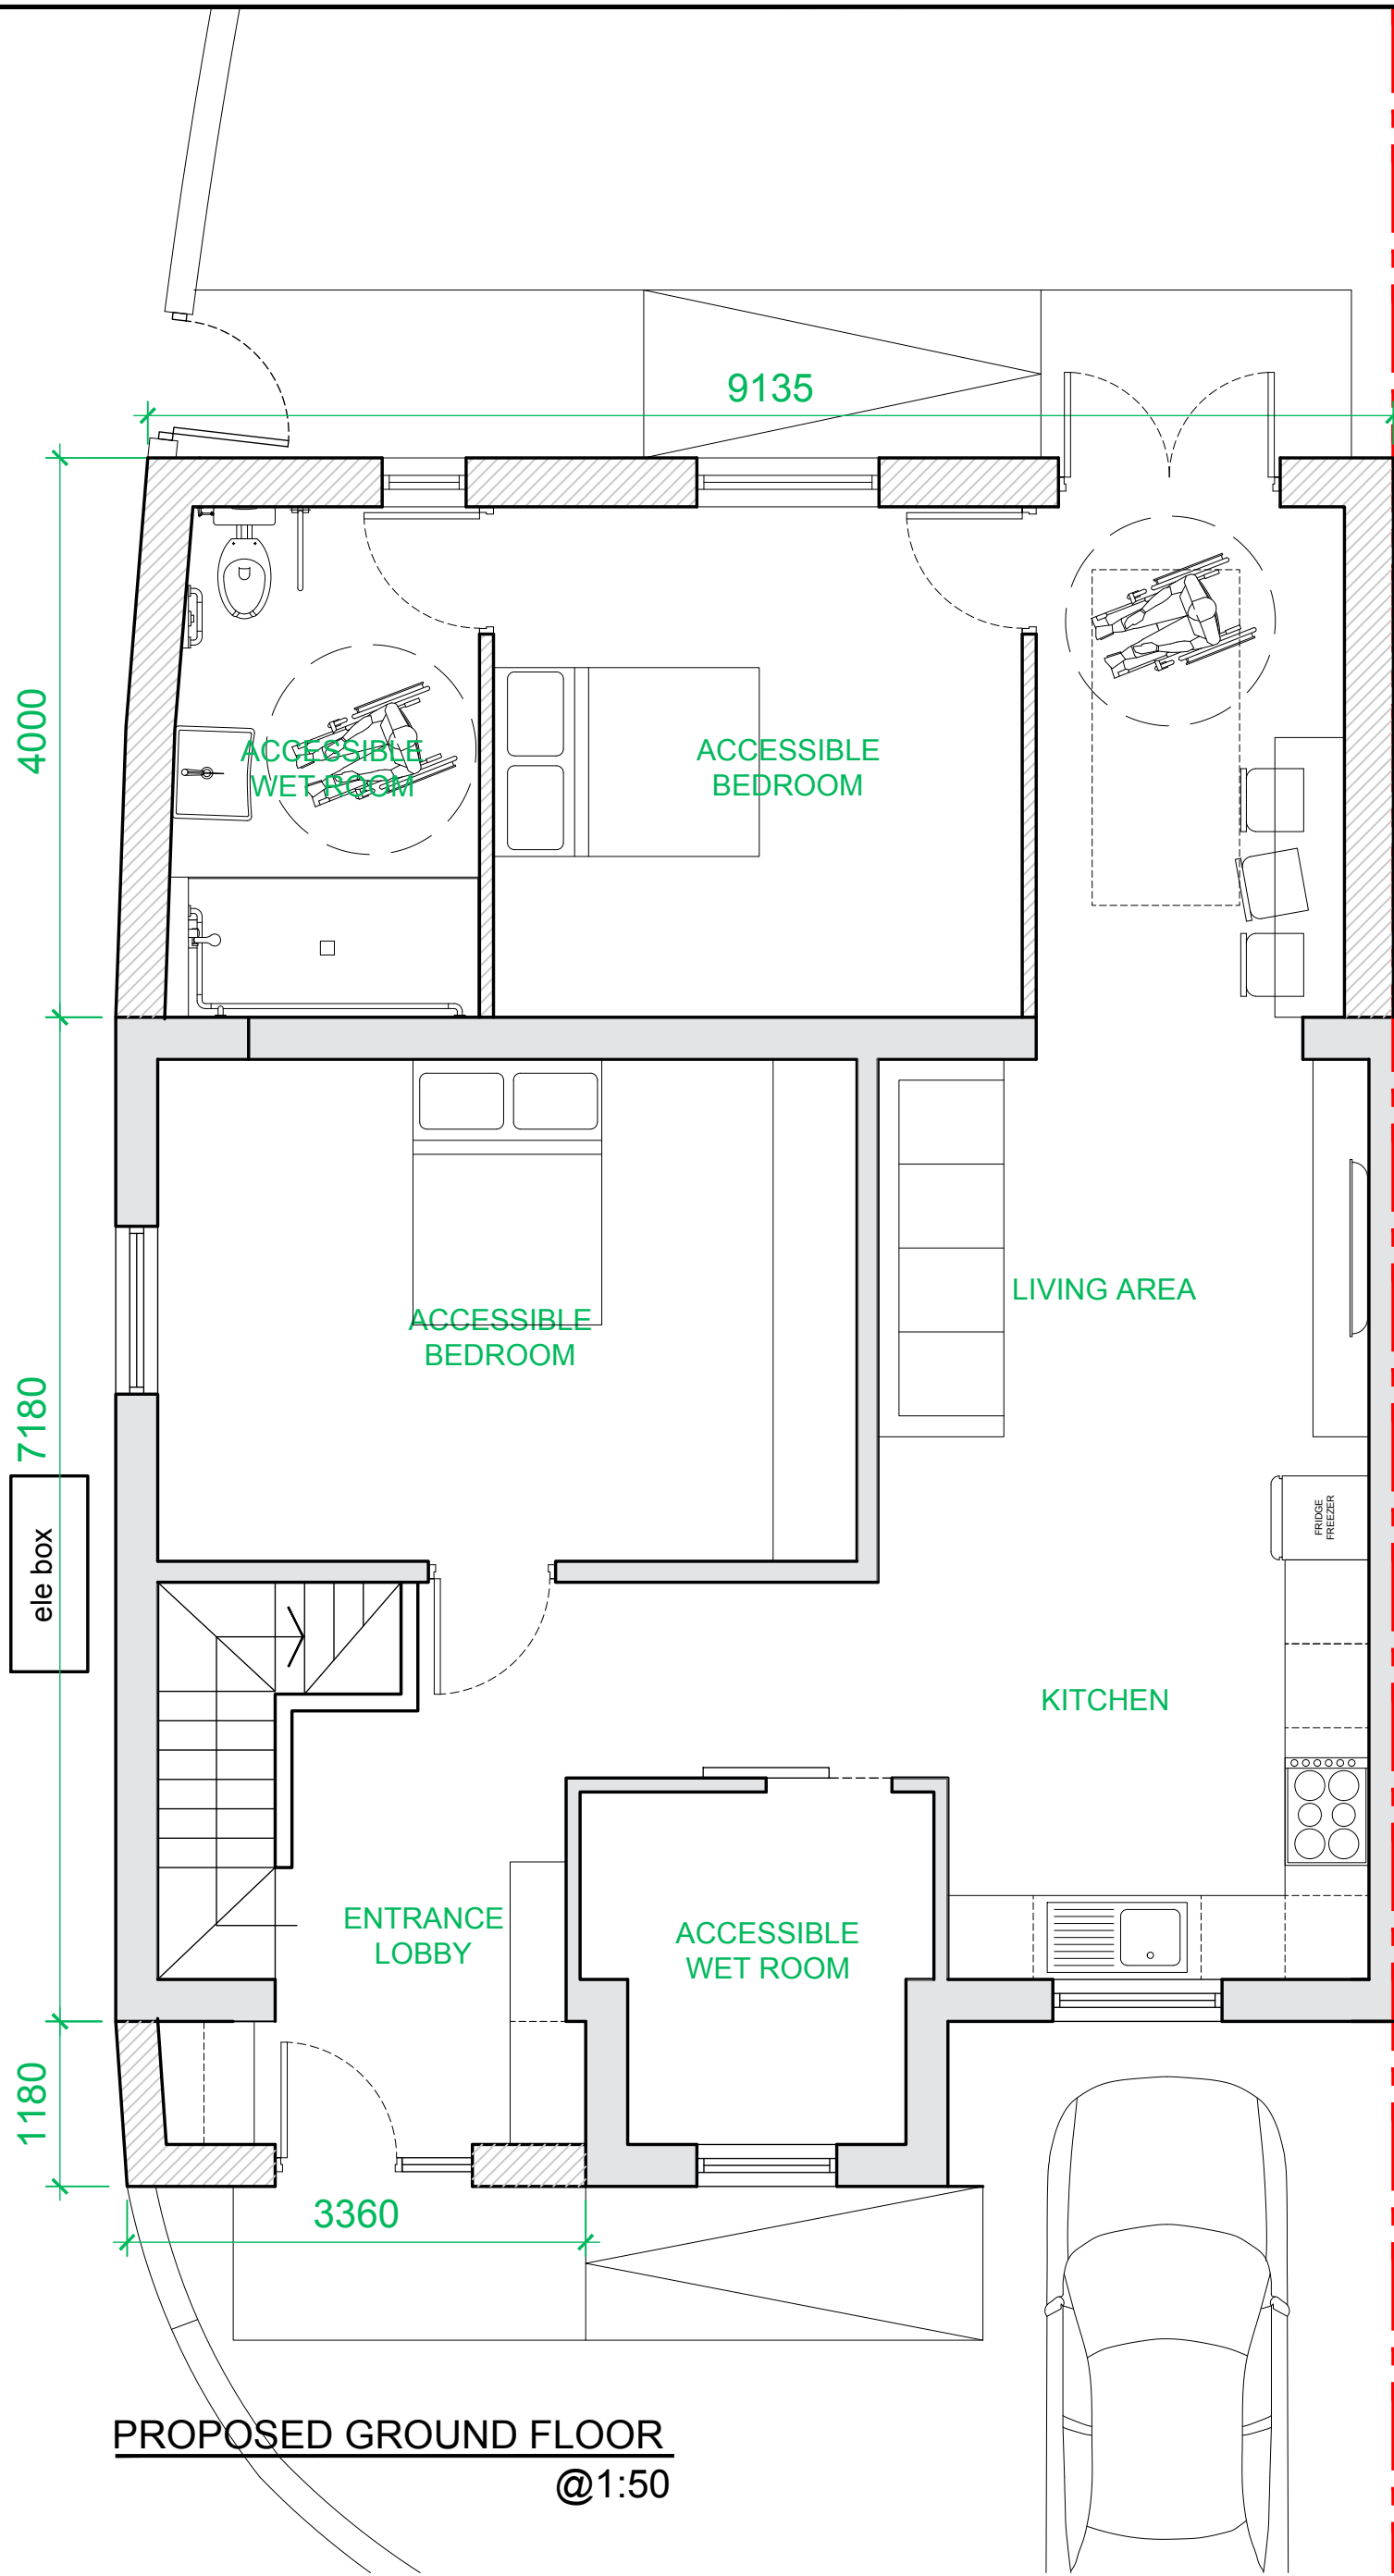


PROPOSED GROUND FLOOR
@1:50

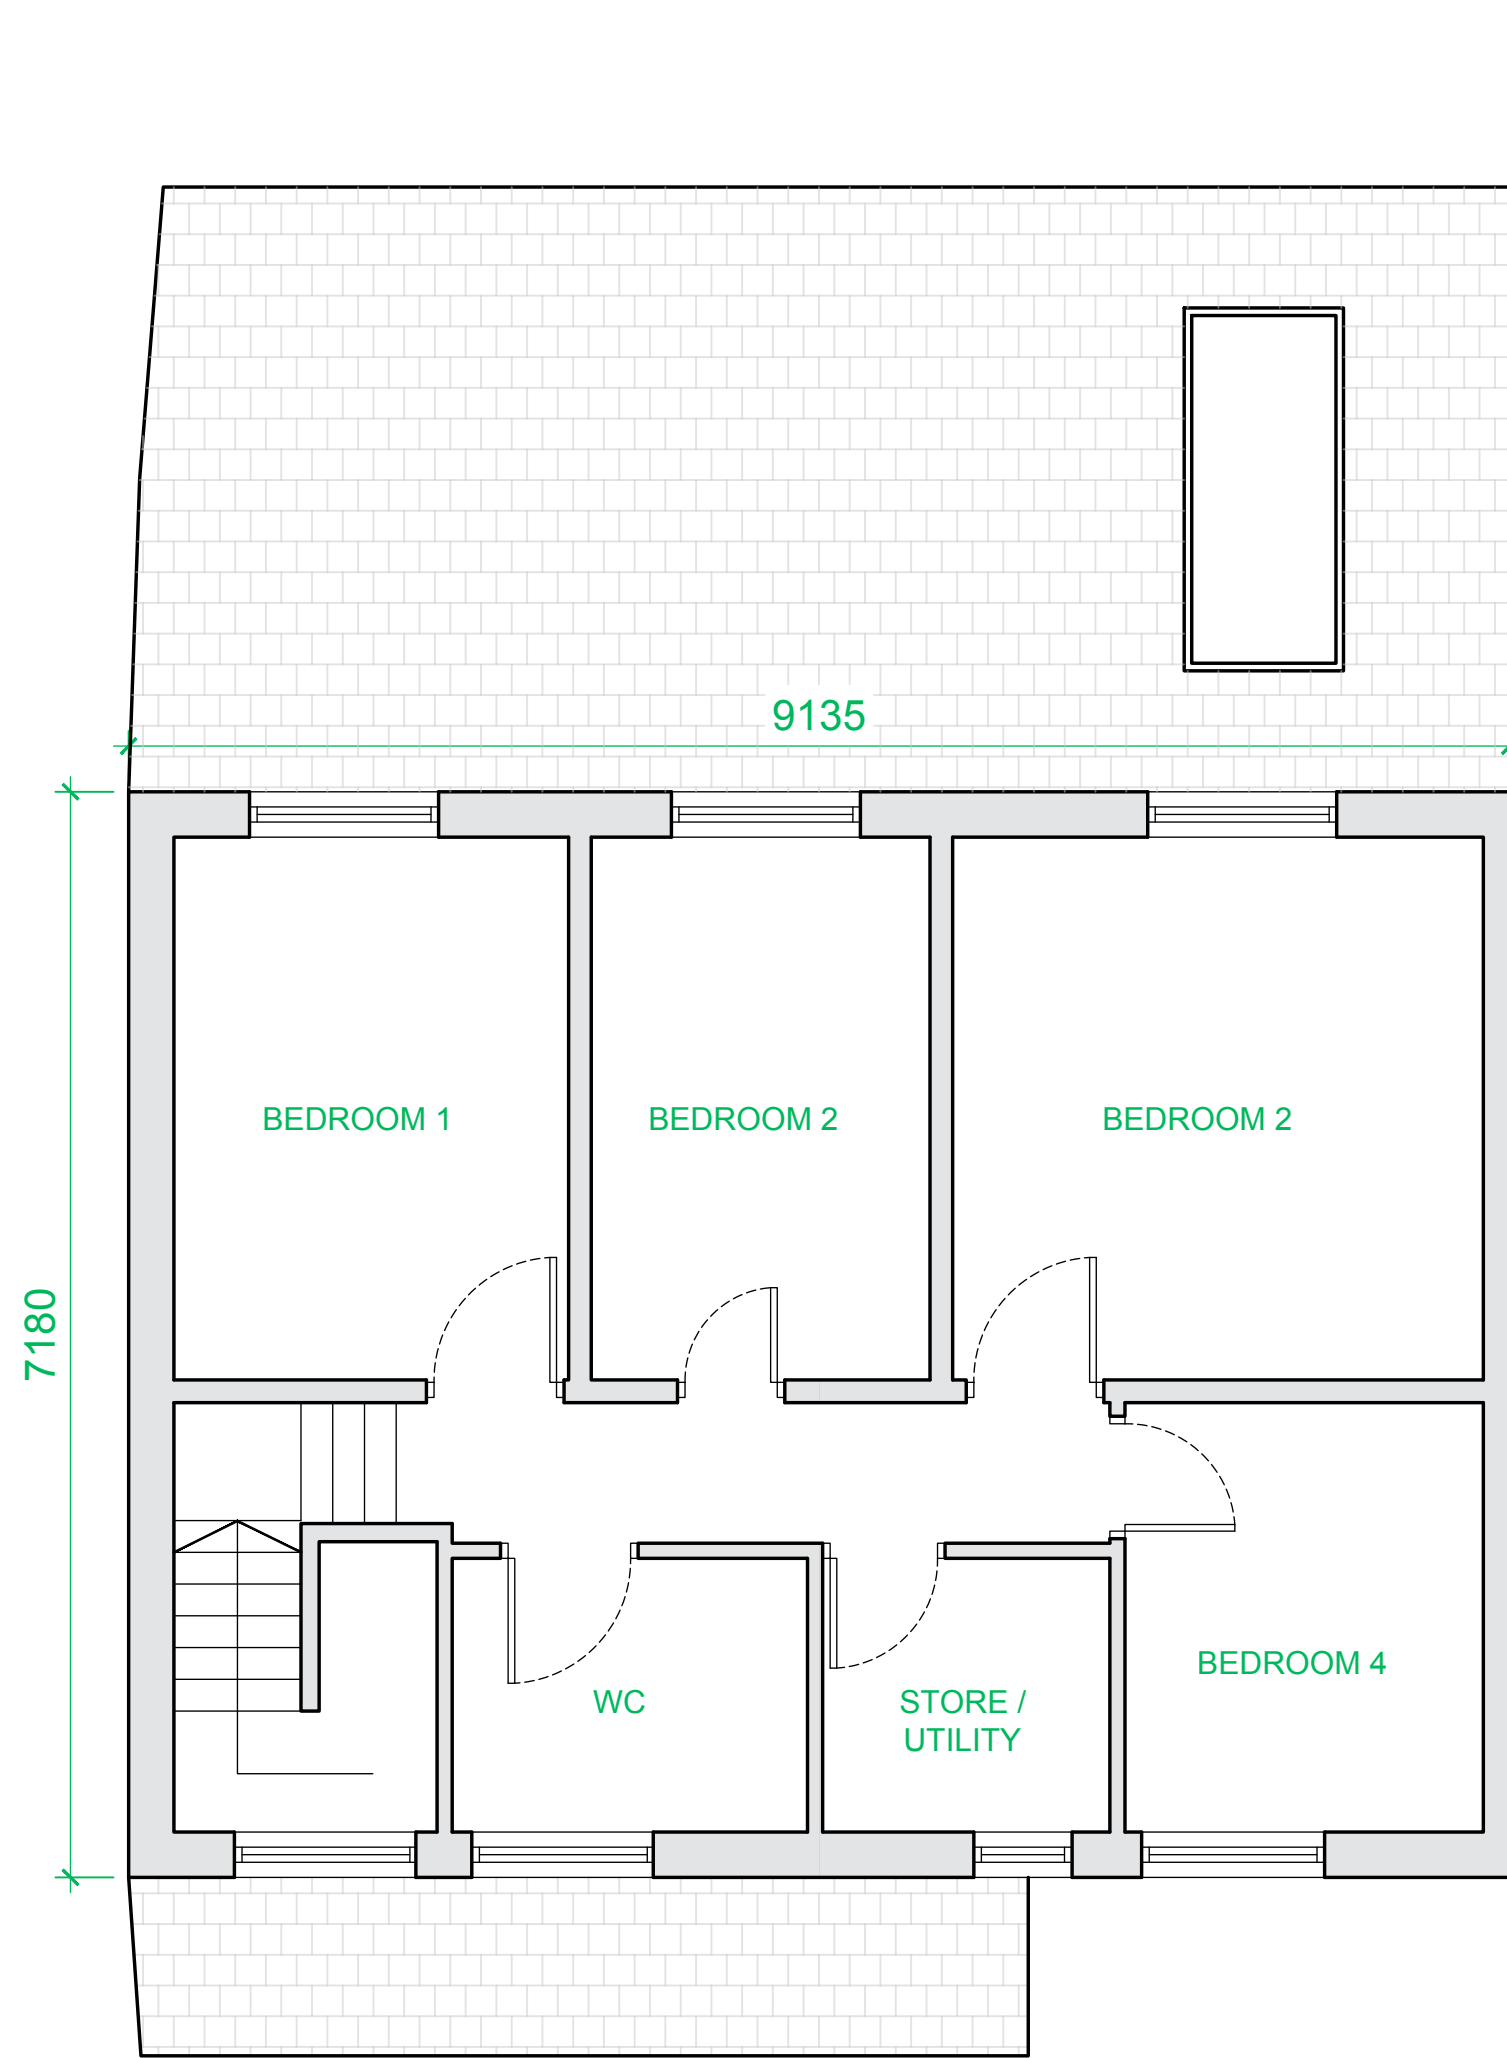


PROPOSED FIRST FLOOR
@1:50

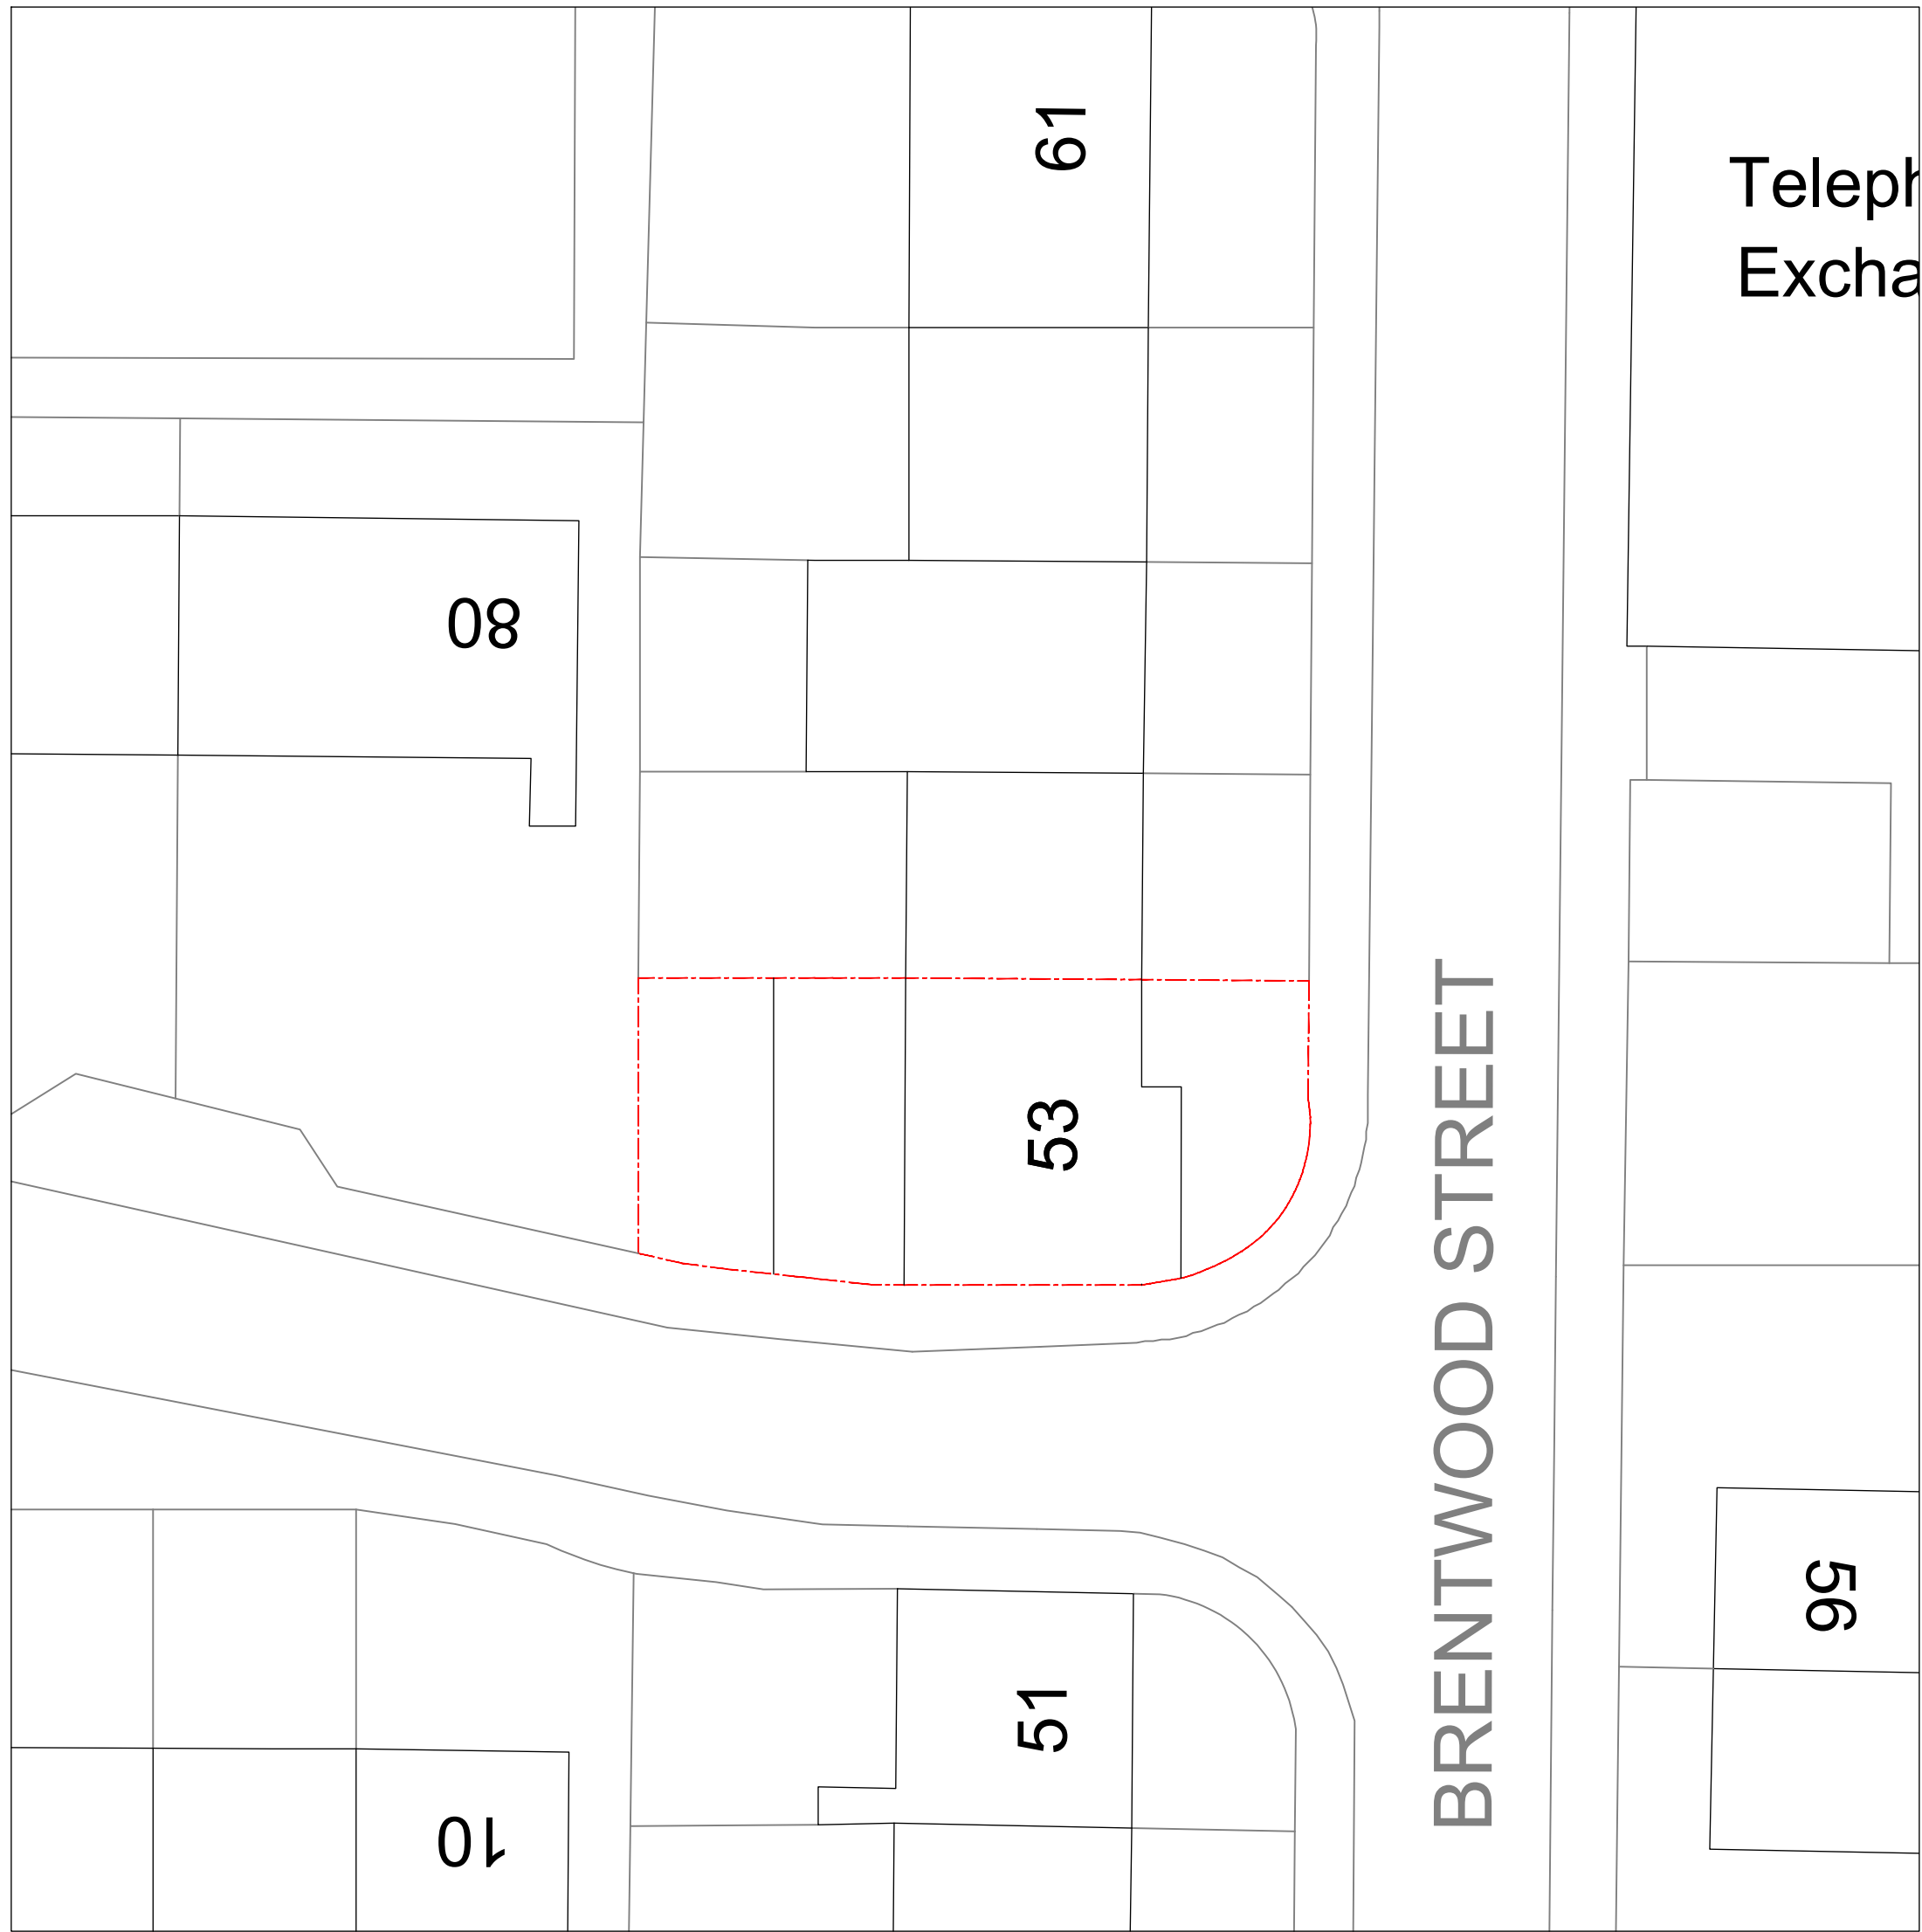


PROPOSED SITE PLAN 1:200

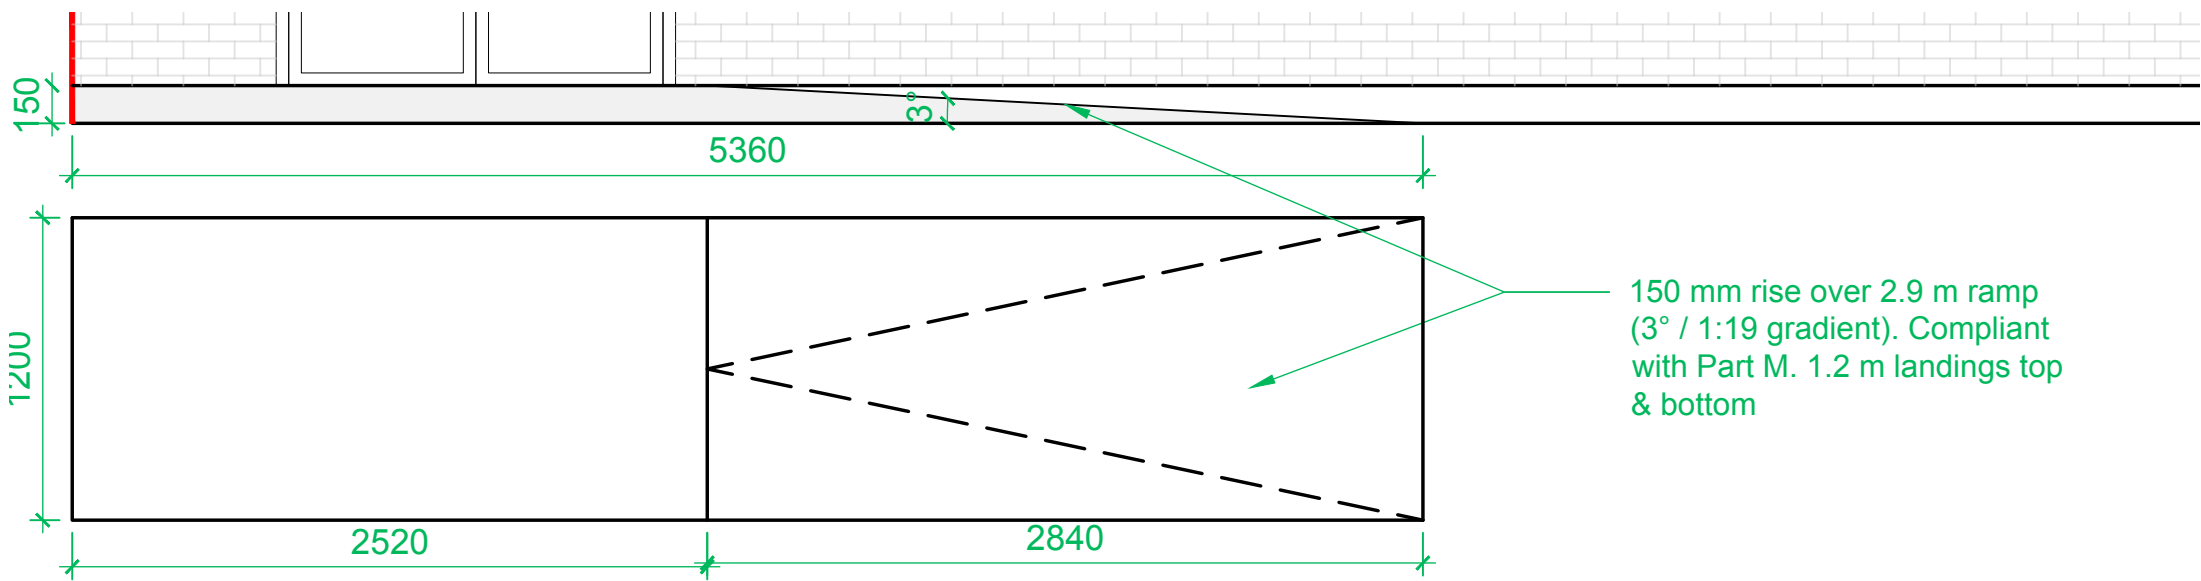


PROPOSED REAR RAMP

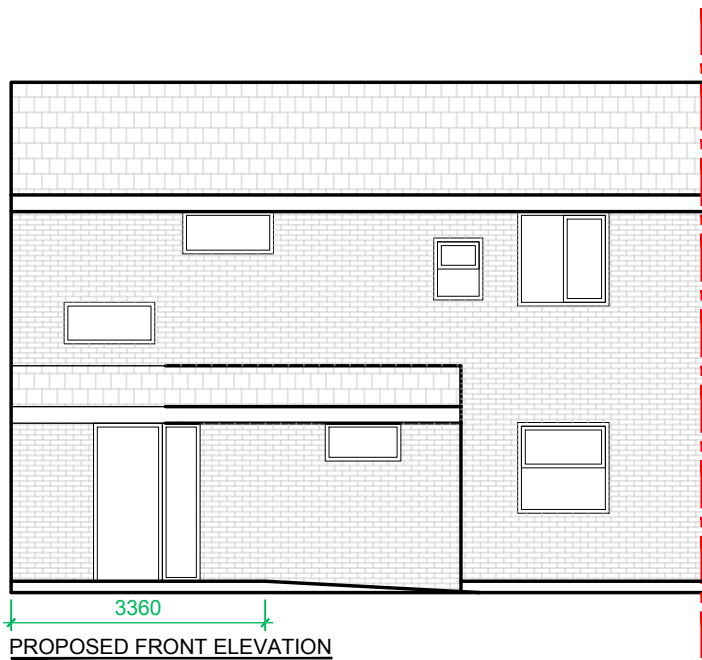

PROPOSED FRONT ELEVATION
@1:100

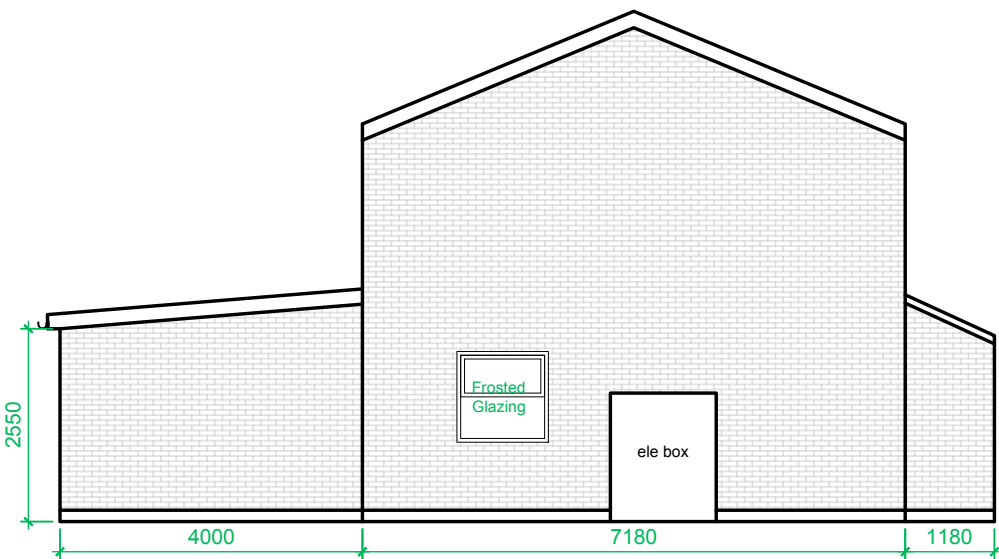

PROPOSED SIDE ELEVATION
@1:100

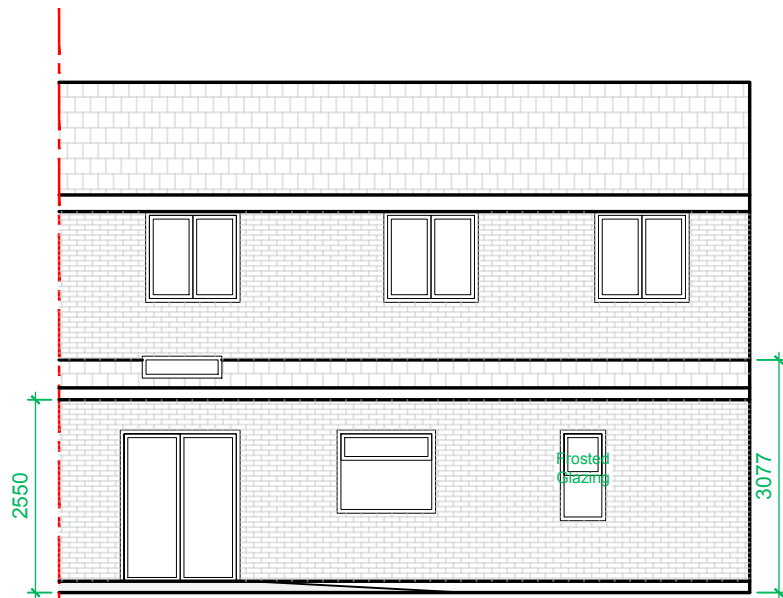

PROPOSED REAR ELEVATION
@1:100

PLANNING ISSUE



CLIENT:
MS. SHEIKH

PROJECT:
53 BRENTWOOD STREET
MANCHESTER, M16 7LG

TITLE:
PROPOSED
DRAWINGS

DRAWING:
PD1.01

JOB: SCALE:
RP.65 1:50/100/200 @A1

DRAWN:
HK

REVISION:
B

E-MAIL : INFO@LBVDEVELOPMENTS.COM
WEBSITE : WWW.LBVDEVELOPMENTS.COM
SOCIALS : @LBV.DEVELOPMENTS