


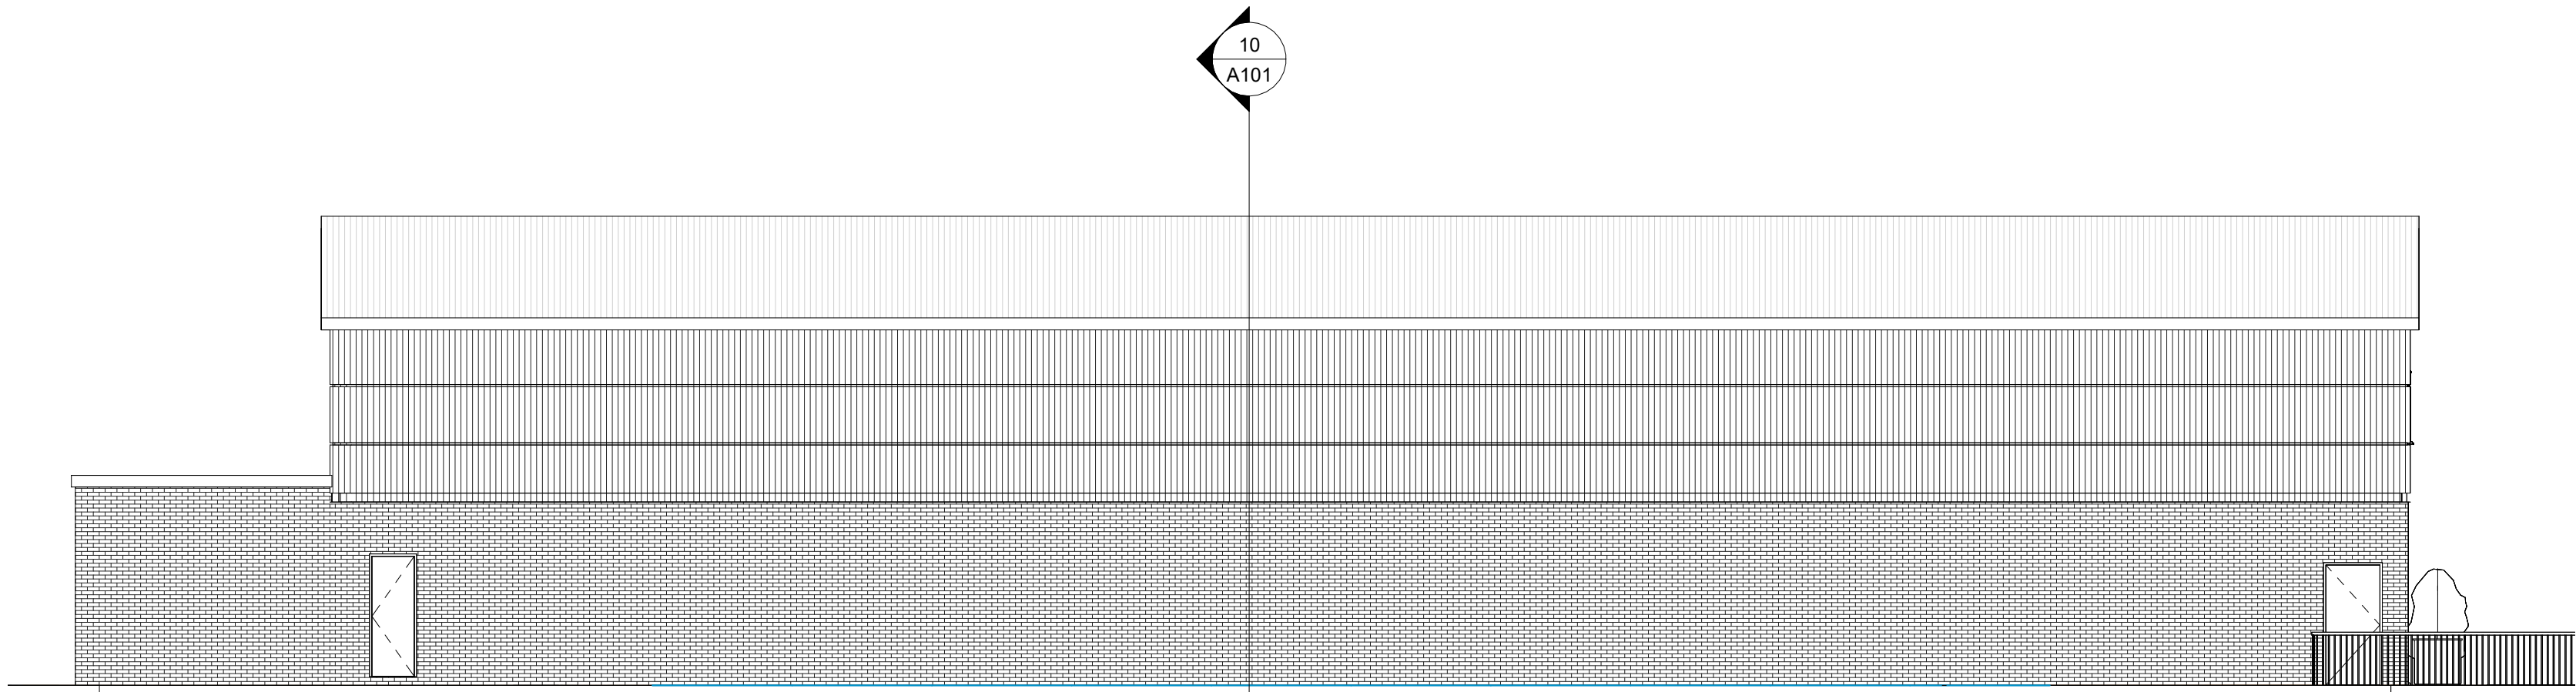


1 NORTH - Elevation 9 - a - PROPOSED
1 : 100




3 WEST - Elevation 10 - a PROPOSED
1 : 96




4 WEST - Elevation 10 - a
1 : 96

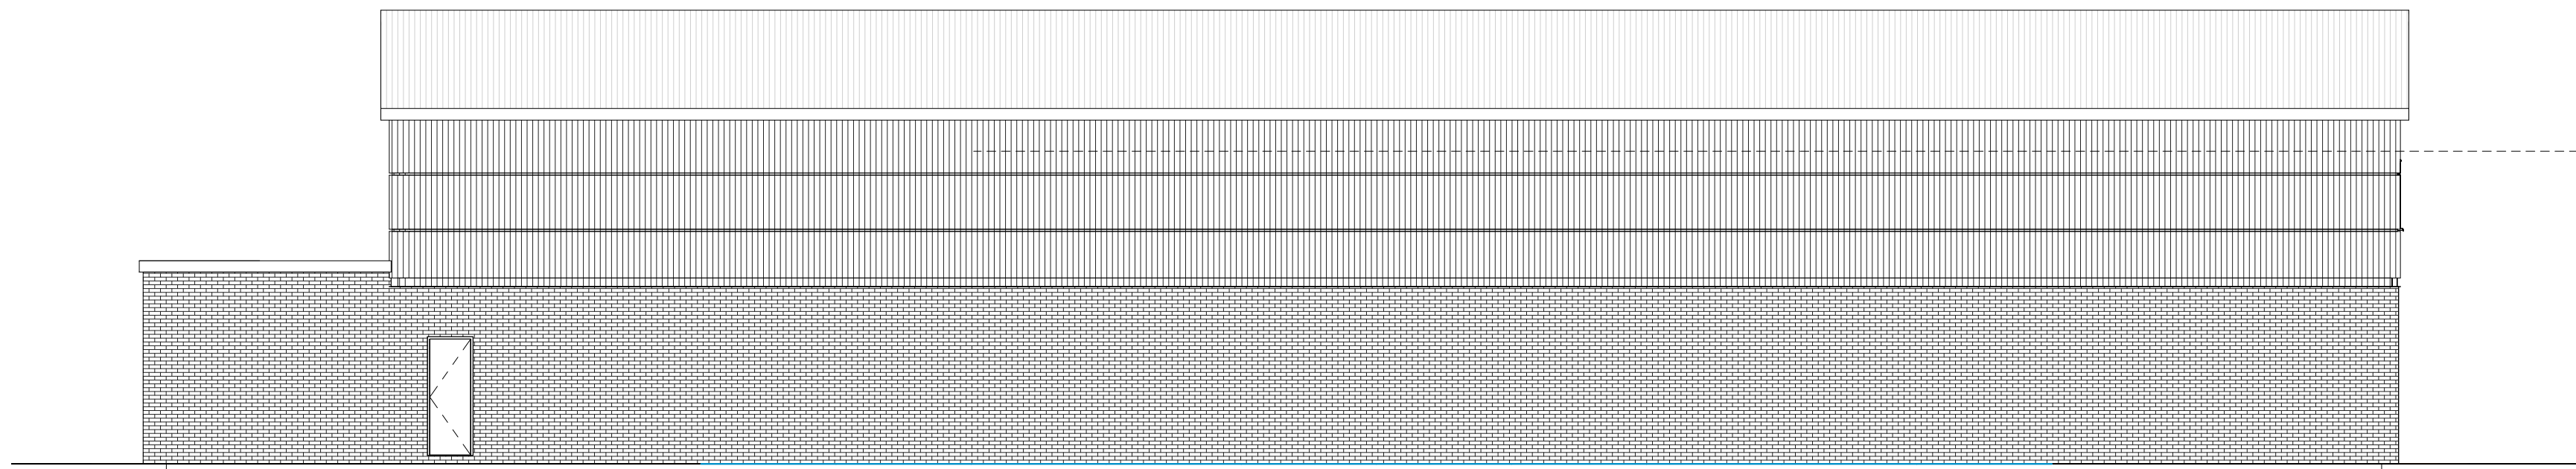


2 NORTH - Elevation 9 - a
1 : 100

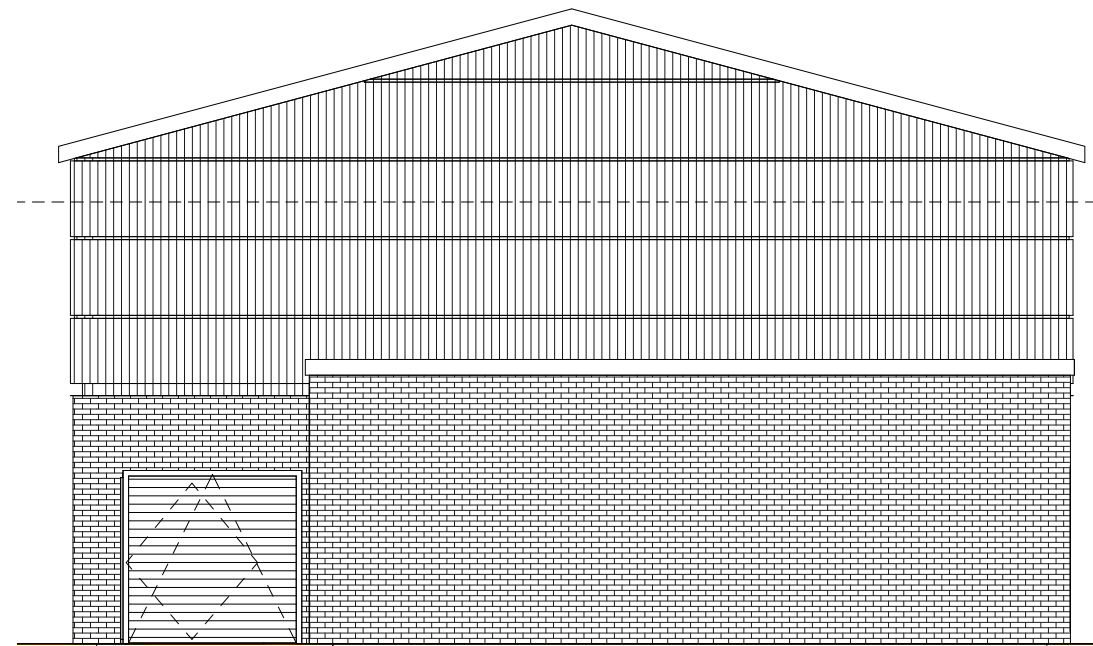

6 EAST - Elevation 8 - a - PROPOSED
1 : 96

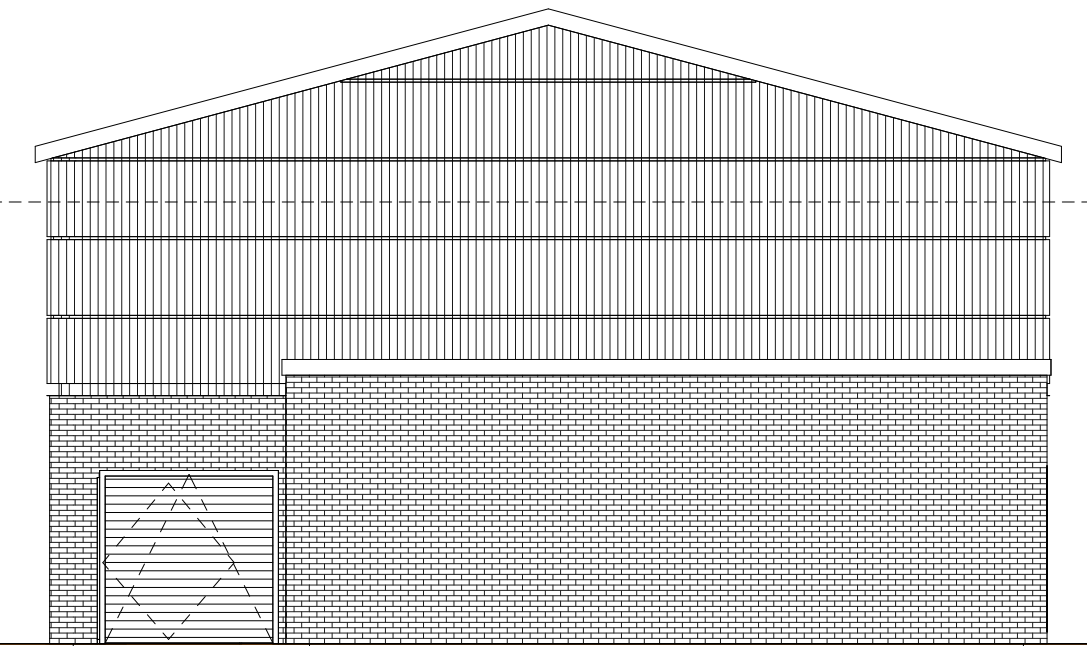


5 EAST - Elevation 8 - a - PROPOSED Copy
1 : 96

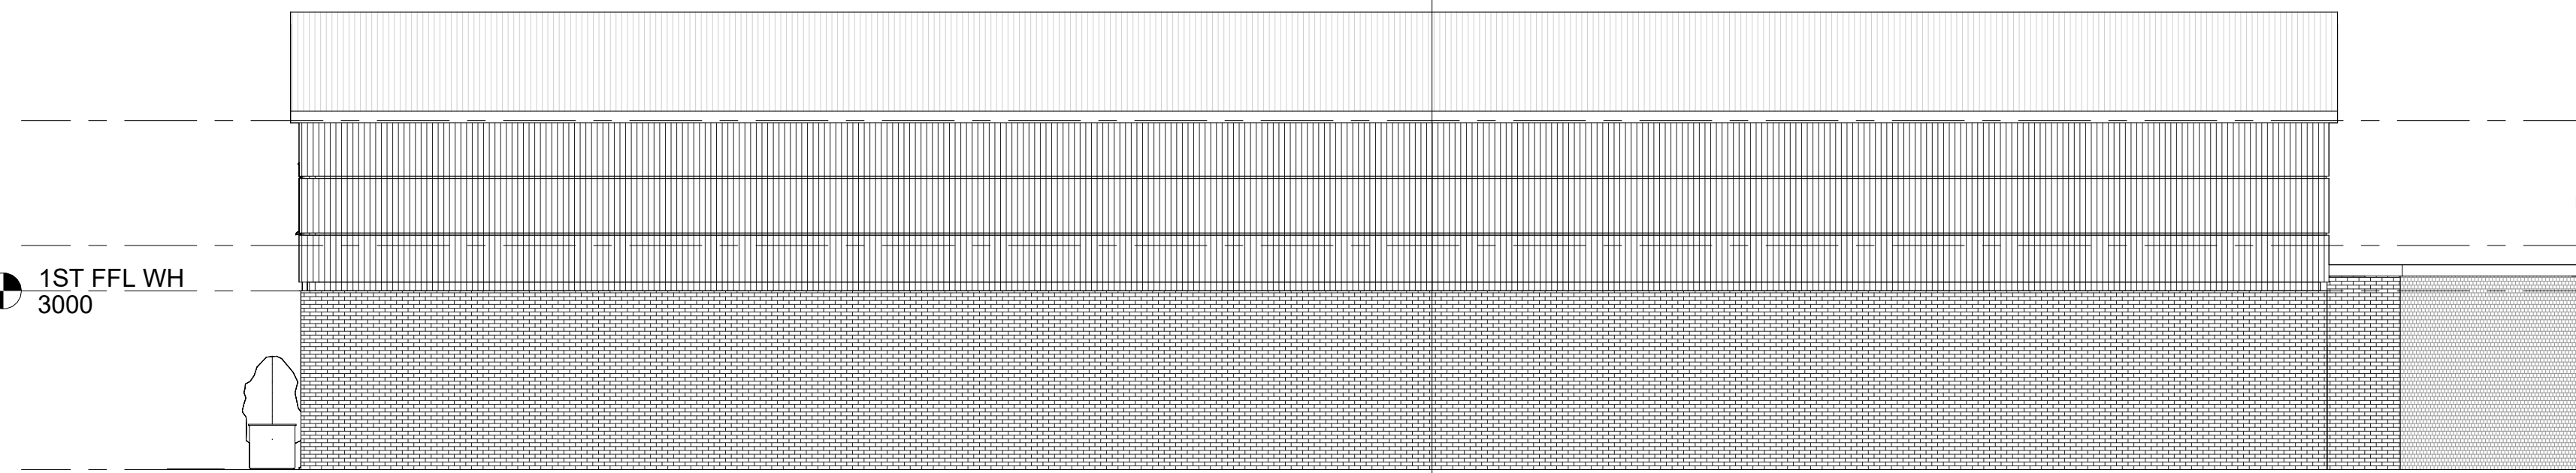


9 Elevation 9 - a
1 : 100

EAVES HEIGHT
6000
PROPOSED
UPPER 1ST FLOOR
PLAN
3800

OGFFL
-150
1ST FFL WH
3000

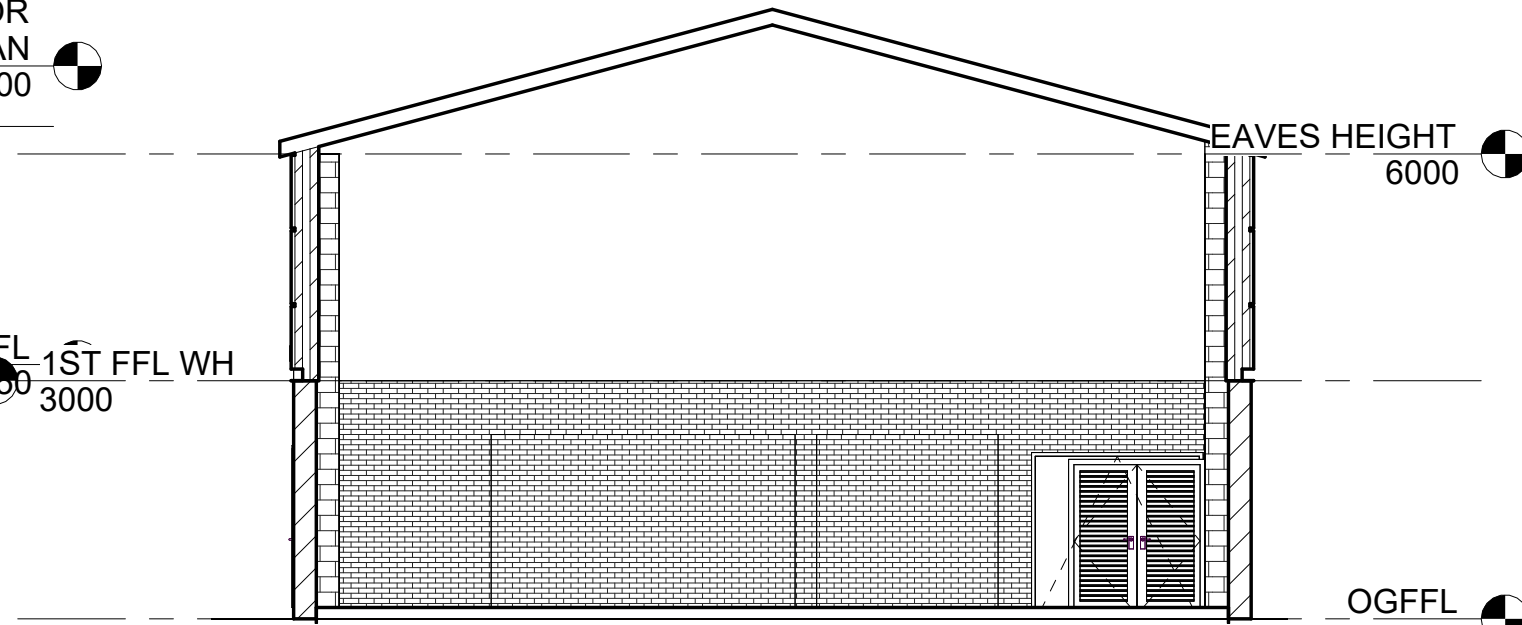

10 Section 1 - PROPOSED WAREHOUSE
FRONT ELEVATION
1 : 100

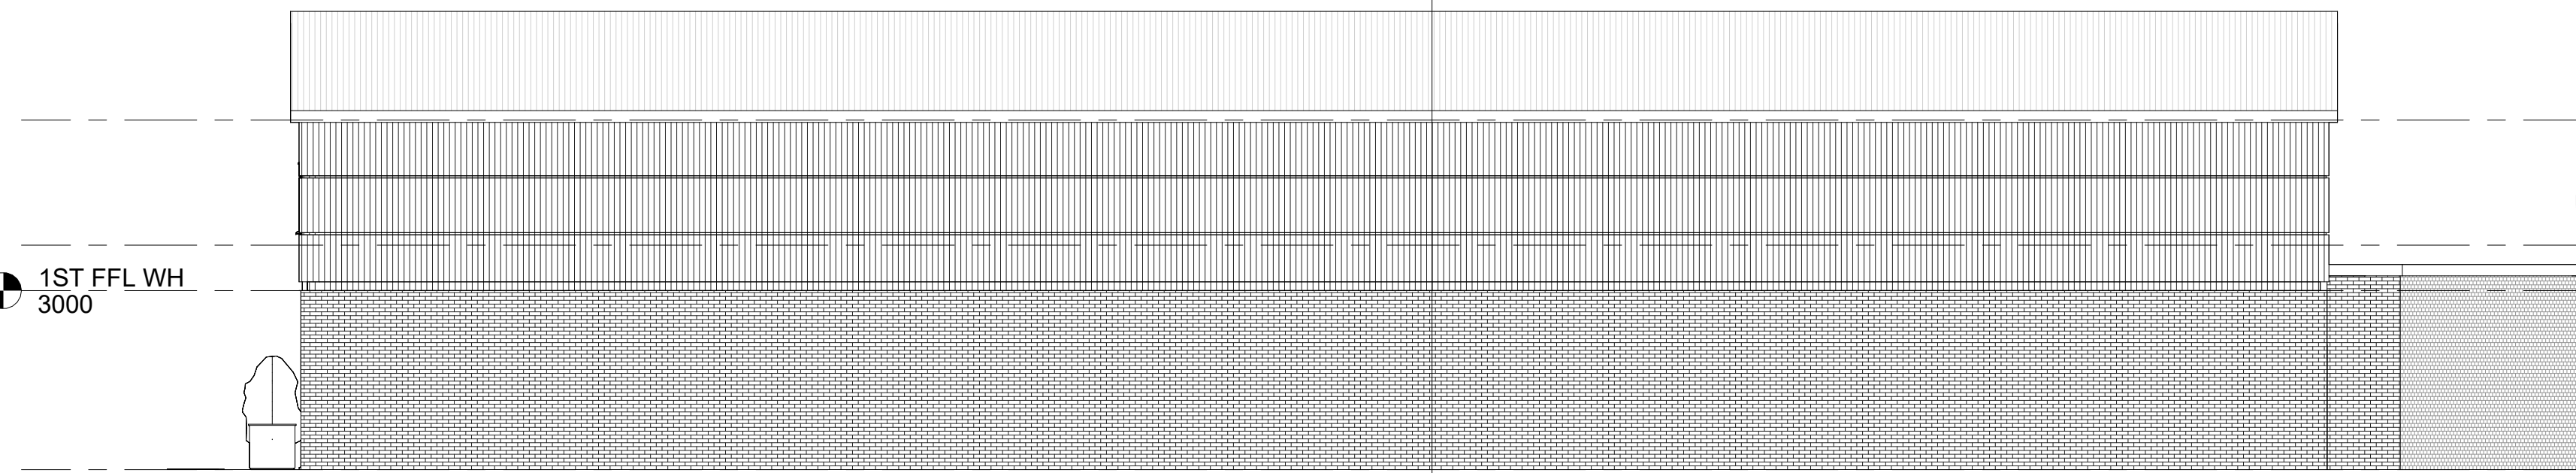

EAVES HEIGHT
6000
PROPOSED
UPPER 1ST FLOOR
PLAN
3800

OGFFL
-150
1ST FFL WH
3000

Rev	Description	Date	Dr	App
original by	date created	07/08/25	by	by
NK			NK	



0161 818 4727

www.NKARCHITCTURAL.co.uk

client name OWNER			
project 151 MARY STREET MANCHESTER M3 1DZ - TEMP PADEL COURT			
drawing EXISTING AND PROSED ELEVATIONS AND SECTION			
computer file C:\Users\NKAR02\OneDrive\NKAR02\151 Mary Street Manchester M3 1DZ\151 Mary Street Manchester M3 1DZ.dwg		plot date	
project number 2025.100362.03821		scale As indicated @A1	
drawing number A101		rev	issue status

This drawing is to be read in conjunction with all related drawings. All dimensions must be checked and verified on site before commencing any work or producing shop drawings. The originator should be notified immediately of any discrepancy. This drawing is copyright and remains the property of NK Architectural.

8 Elevation 9 - a EXISTING
1 : 100