




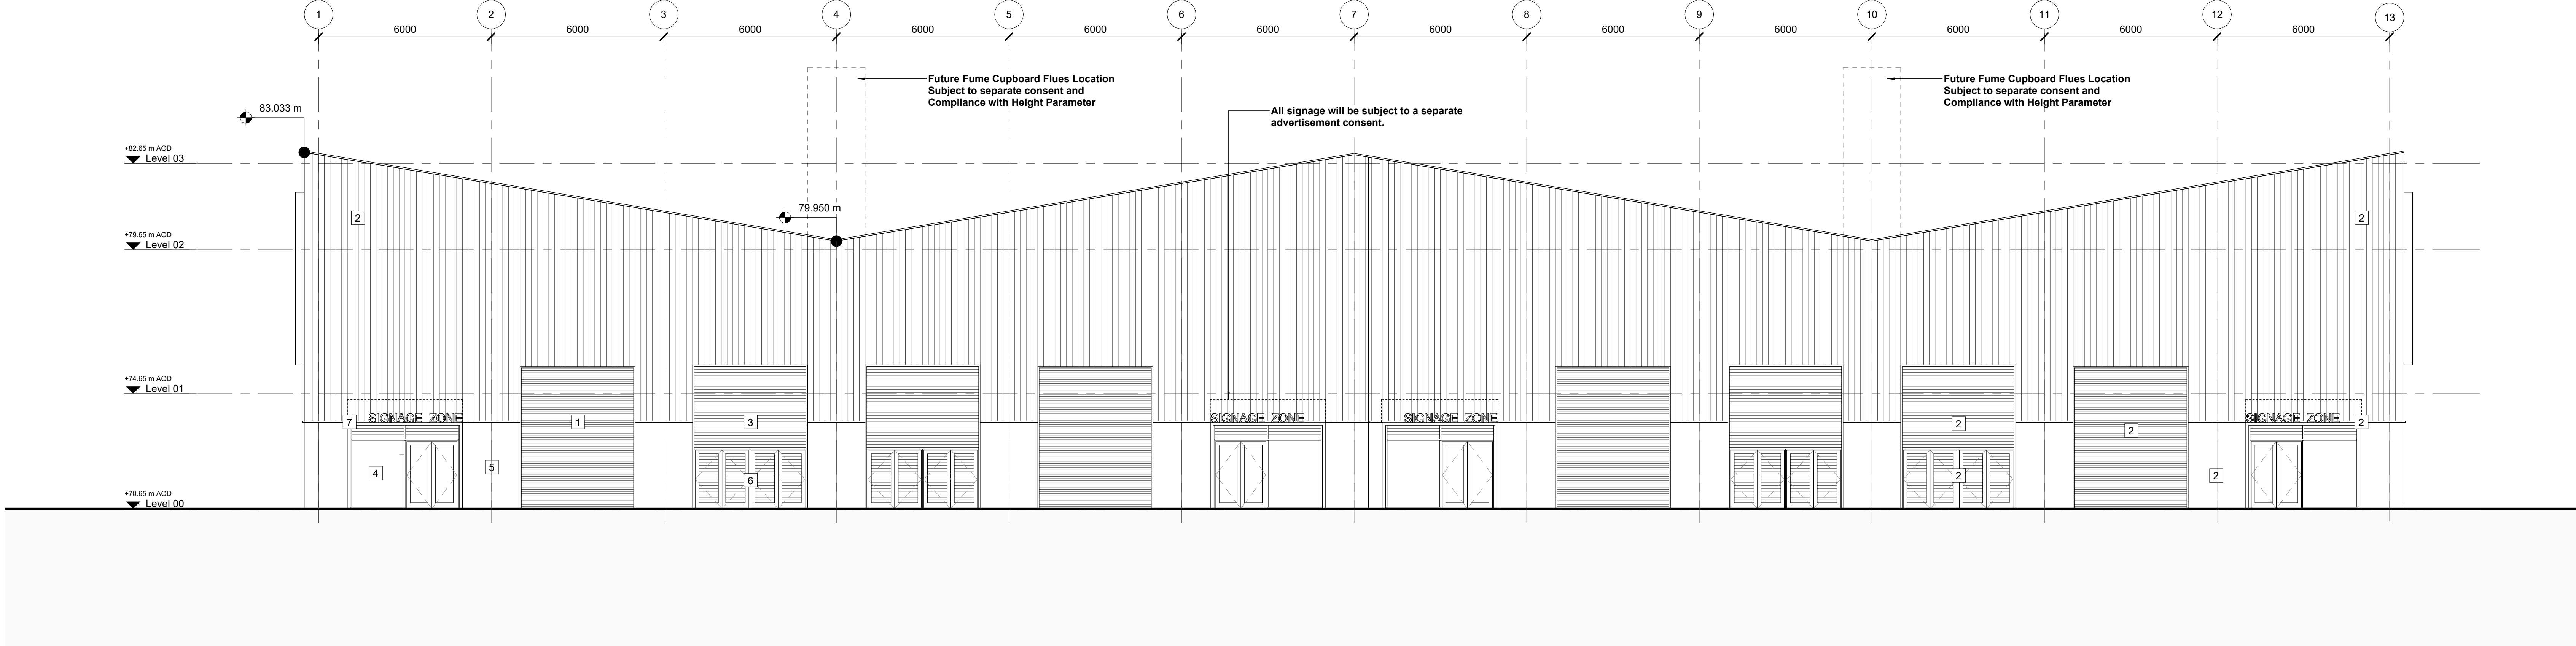


Block A2 - Proposed East Elevation
1 : 100

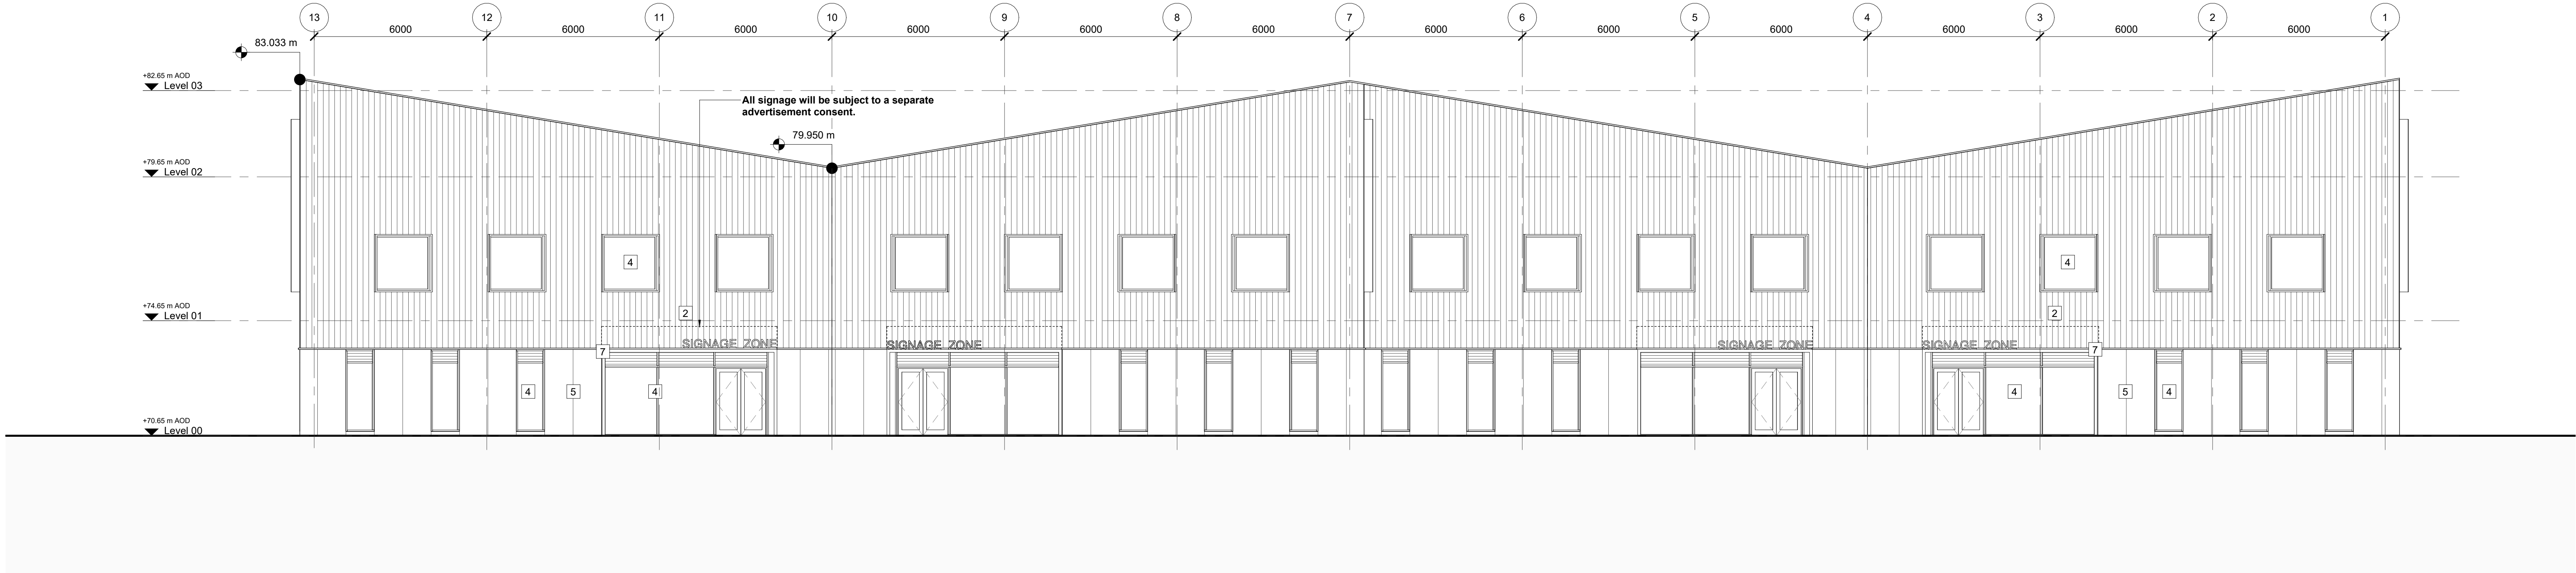

Block A2 - Proposed West Elevation
1 : 100

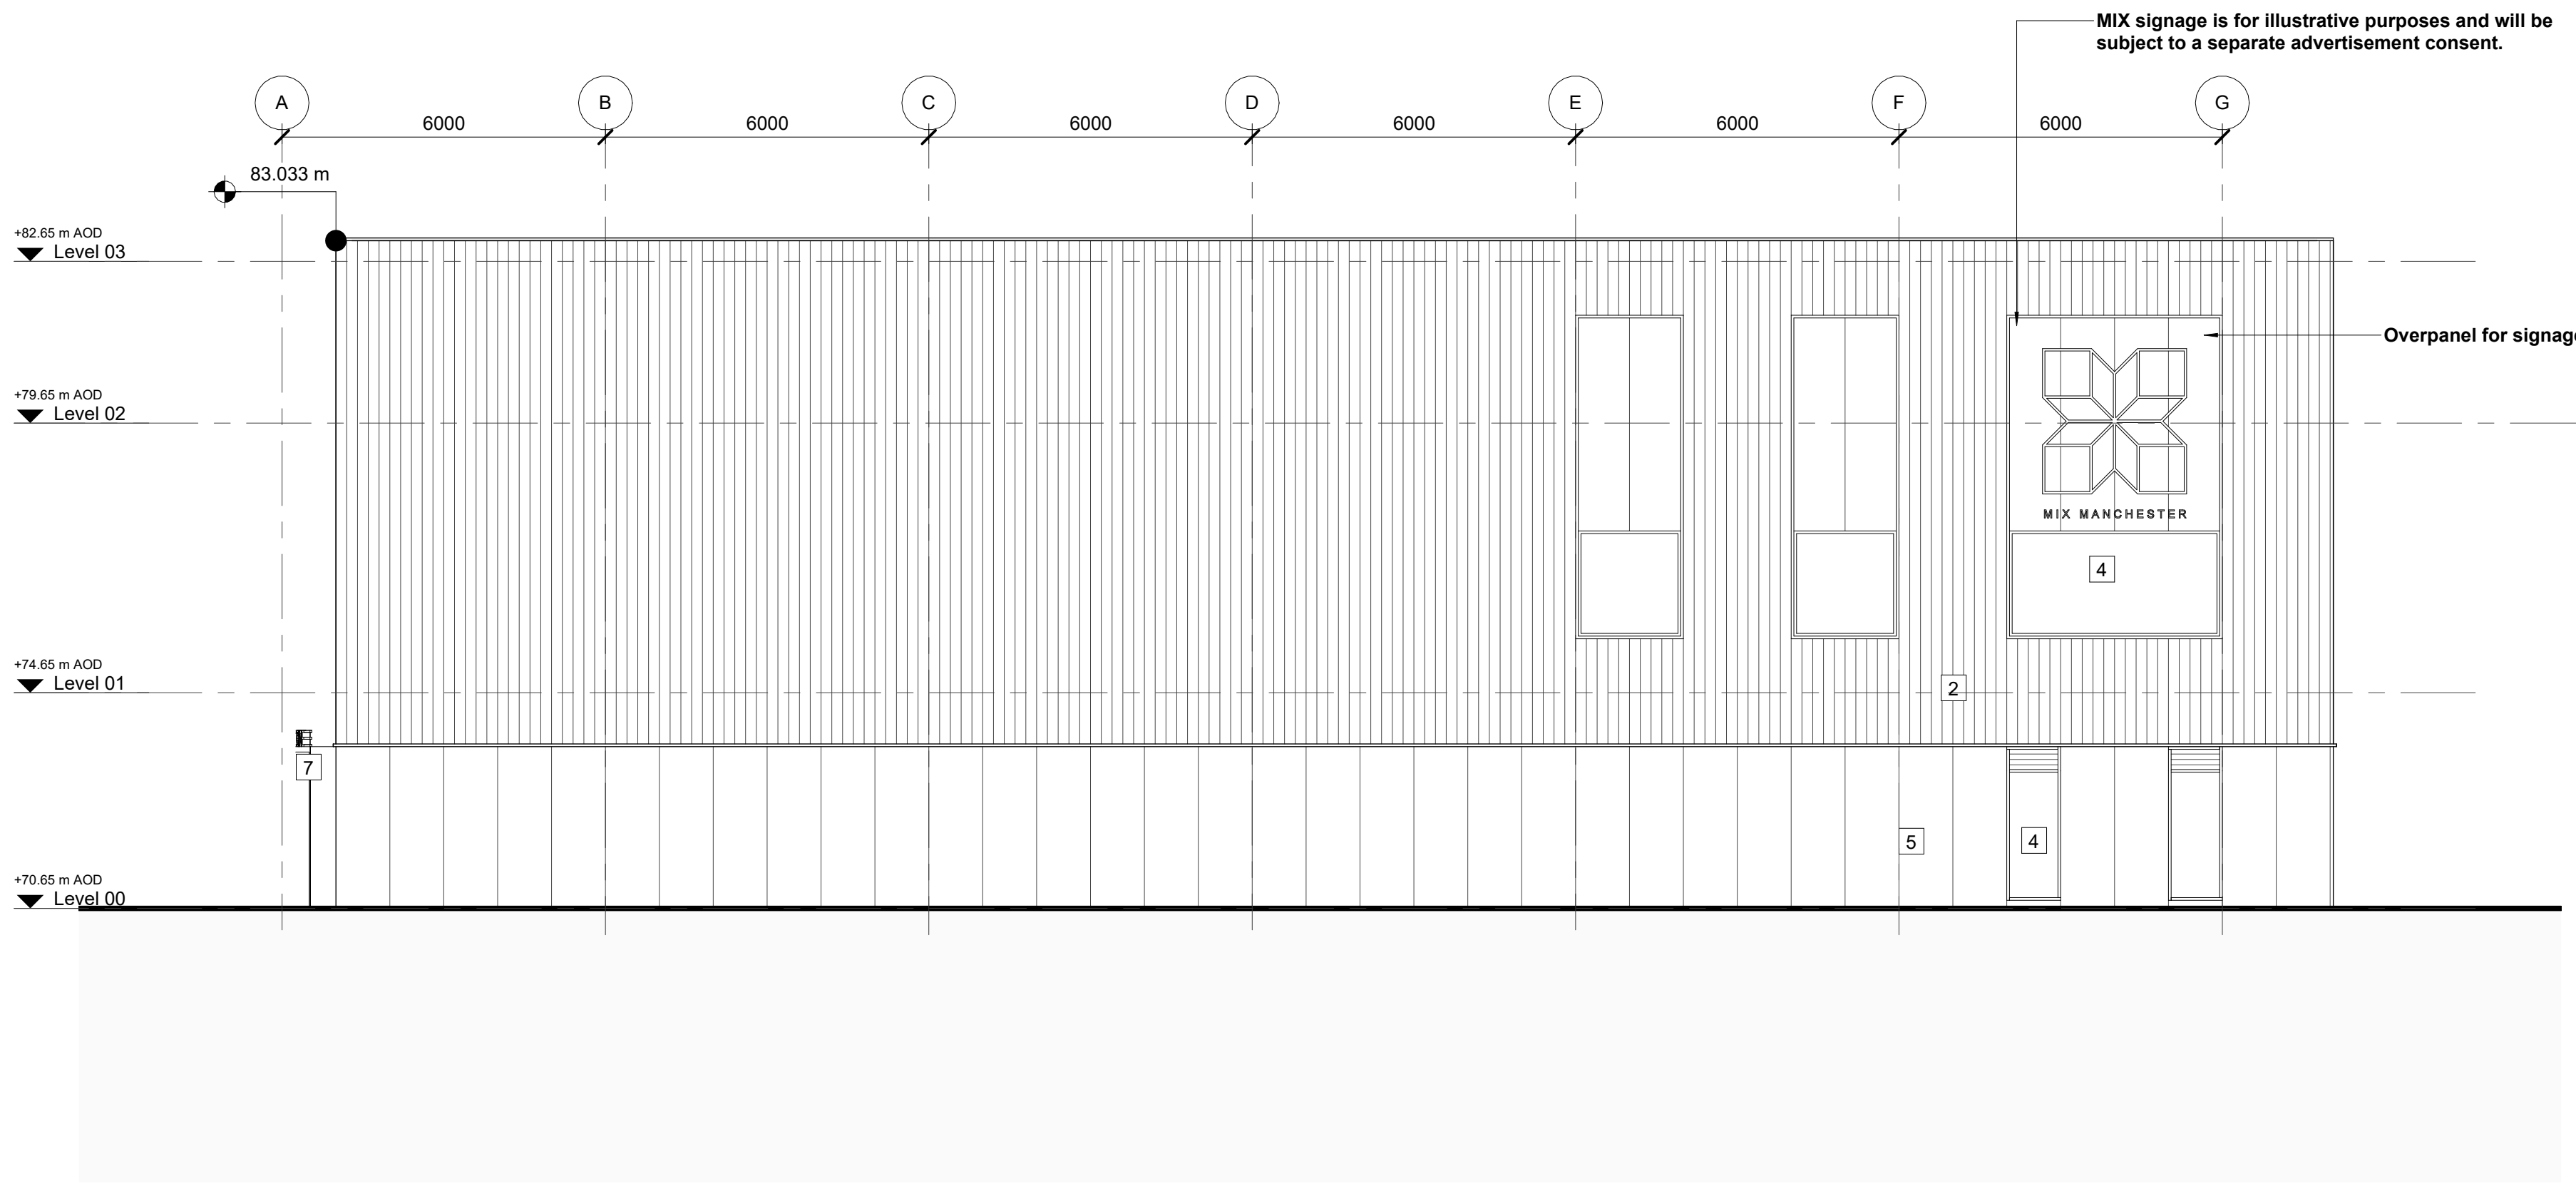

Block A2 - Proposed North Elevation
1 : 100

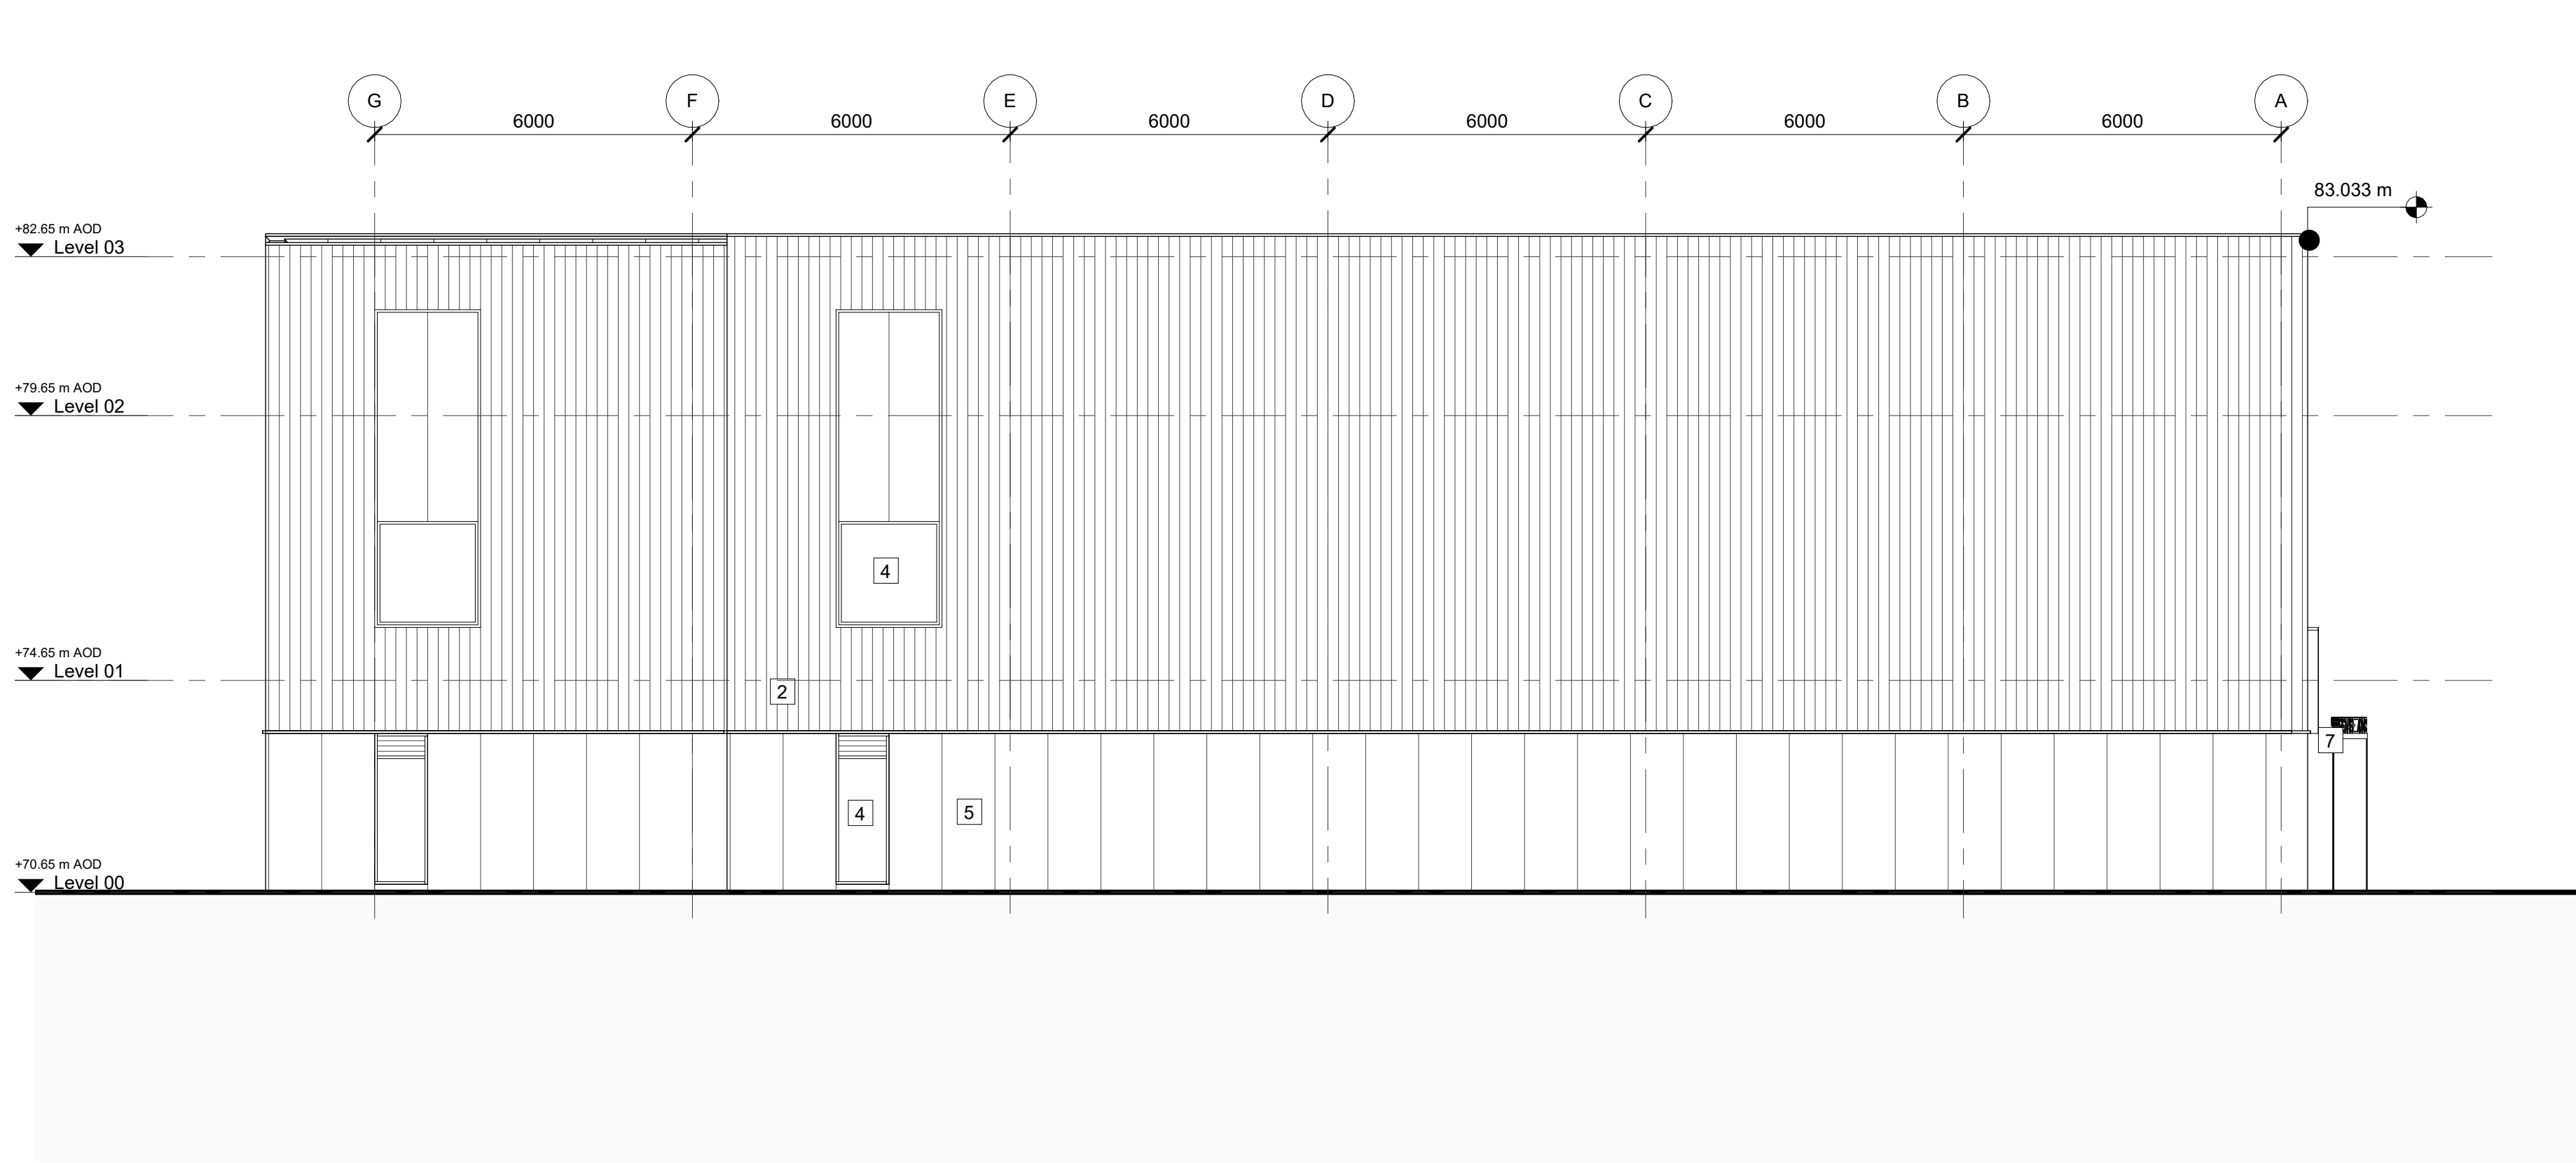

Block A2 - Proposed South Elevation
1 : 100

Materiality Key

- Roller shutter, feature colour
- Quadcore 'Louvre' wall panel system - Type 1
- Louvre panel within curtain walling system
- PPC aluminium curtain wall (glazing)
- Quadcore 'Flat' wall panel System - Type 2
- Double louvre doors to within curtain walling system
- Folded PPC Aluminium Canopy

© COPYRIGHT
The copyright in this drawing is vested in Sheppard Robson and no license or assignment of any kind has been, or is, granted to any third party whether by provision of copies or originals or otherwise unless agreed in writing.

DO NOT SCALE FROM THIS DRAWING
The contractor shall check and verify all dimensions on site and report any discrepancies in writing to Sheppard Robson before proceeding work.


FOR ELECTRONIC DATA ISSUE
Electronic Data / drawings are issued as "read only" and should not be interrogated for measurement. All dimensions and levels should read, only from those values stated in text on the drawing.

NOTES

REVISIONS

REV.	DATE	AMENDMENT
P01	03/03/2026	For Planning
P02	11/03/2026	For Planning
P03	16/03/2026	For Planning

KEYPLAN

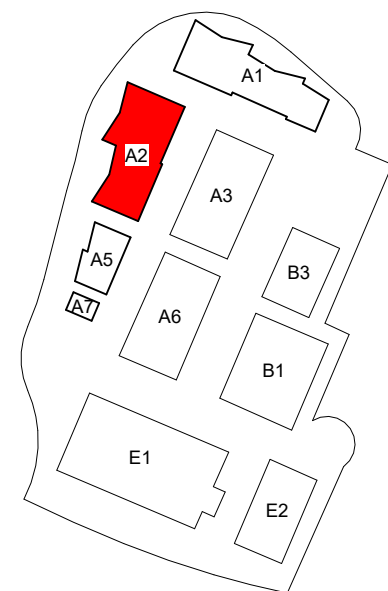

CLIENT
Manchester Airport Group

**SHEPPARD
ROBSON**

77 Parkway Garden Town London NW11 7PU
T: +44 (0)20 7504 1700 E: enquiries@sheppardrobson.com

PROJECT
MIX Manchester Masterplan

SCALE: As Indicated 16/03/2026

DESCRIPTION
Elevations Block A2

STAGE

Stage 3

STATUS PURPOSE FOR ISSUE
S2 Planning

DRAWING NO.
7092-SRA-A2-ZZ-DR-A-02200

SR NO.
7092

REV.
P03