
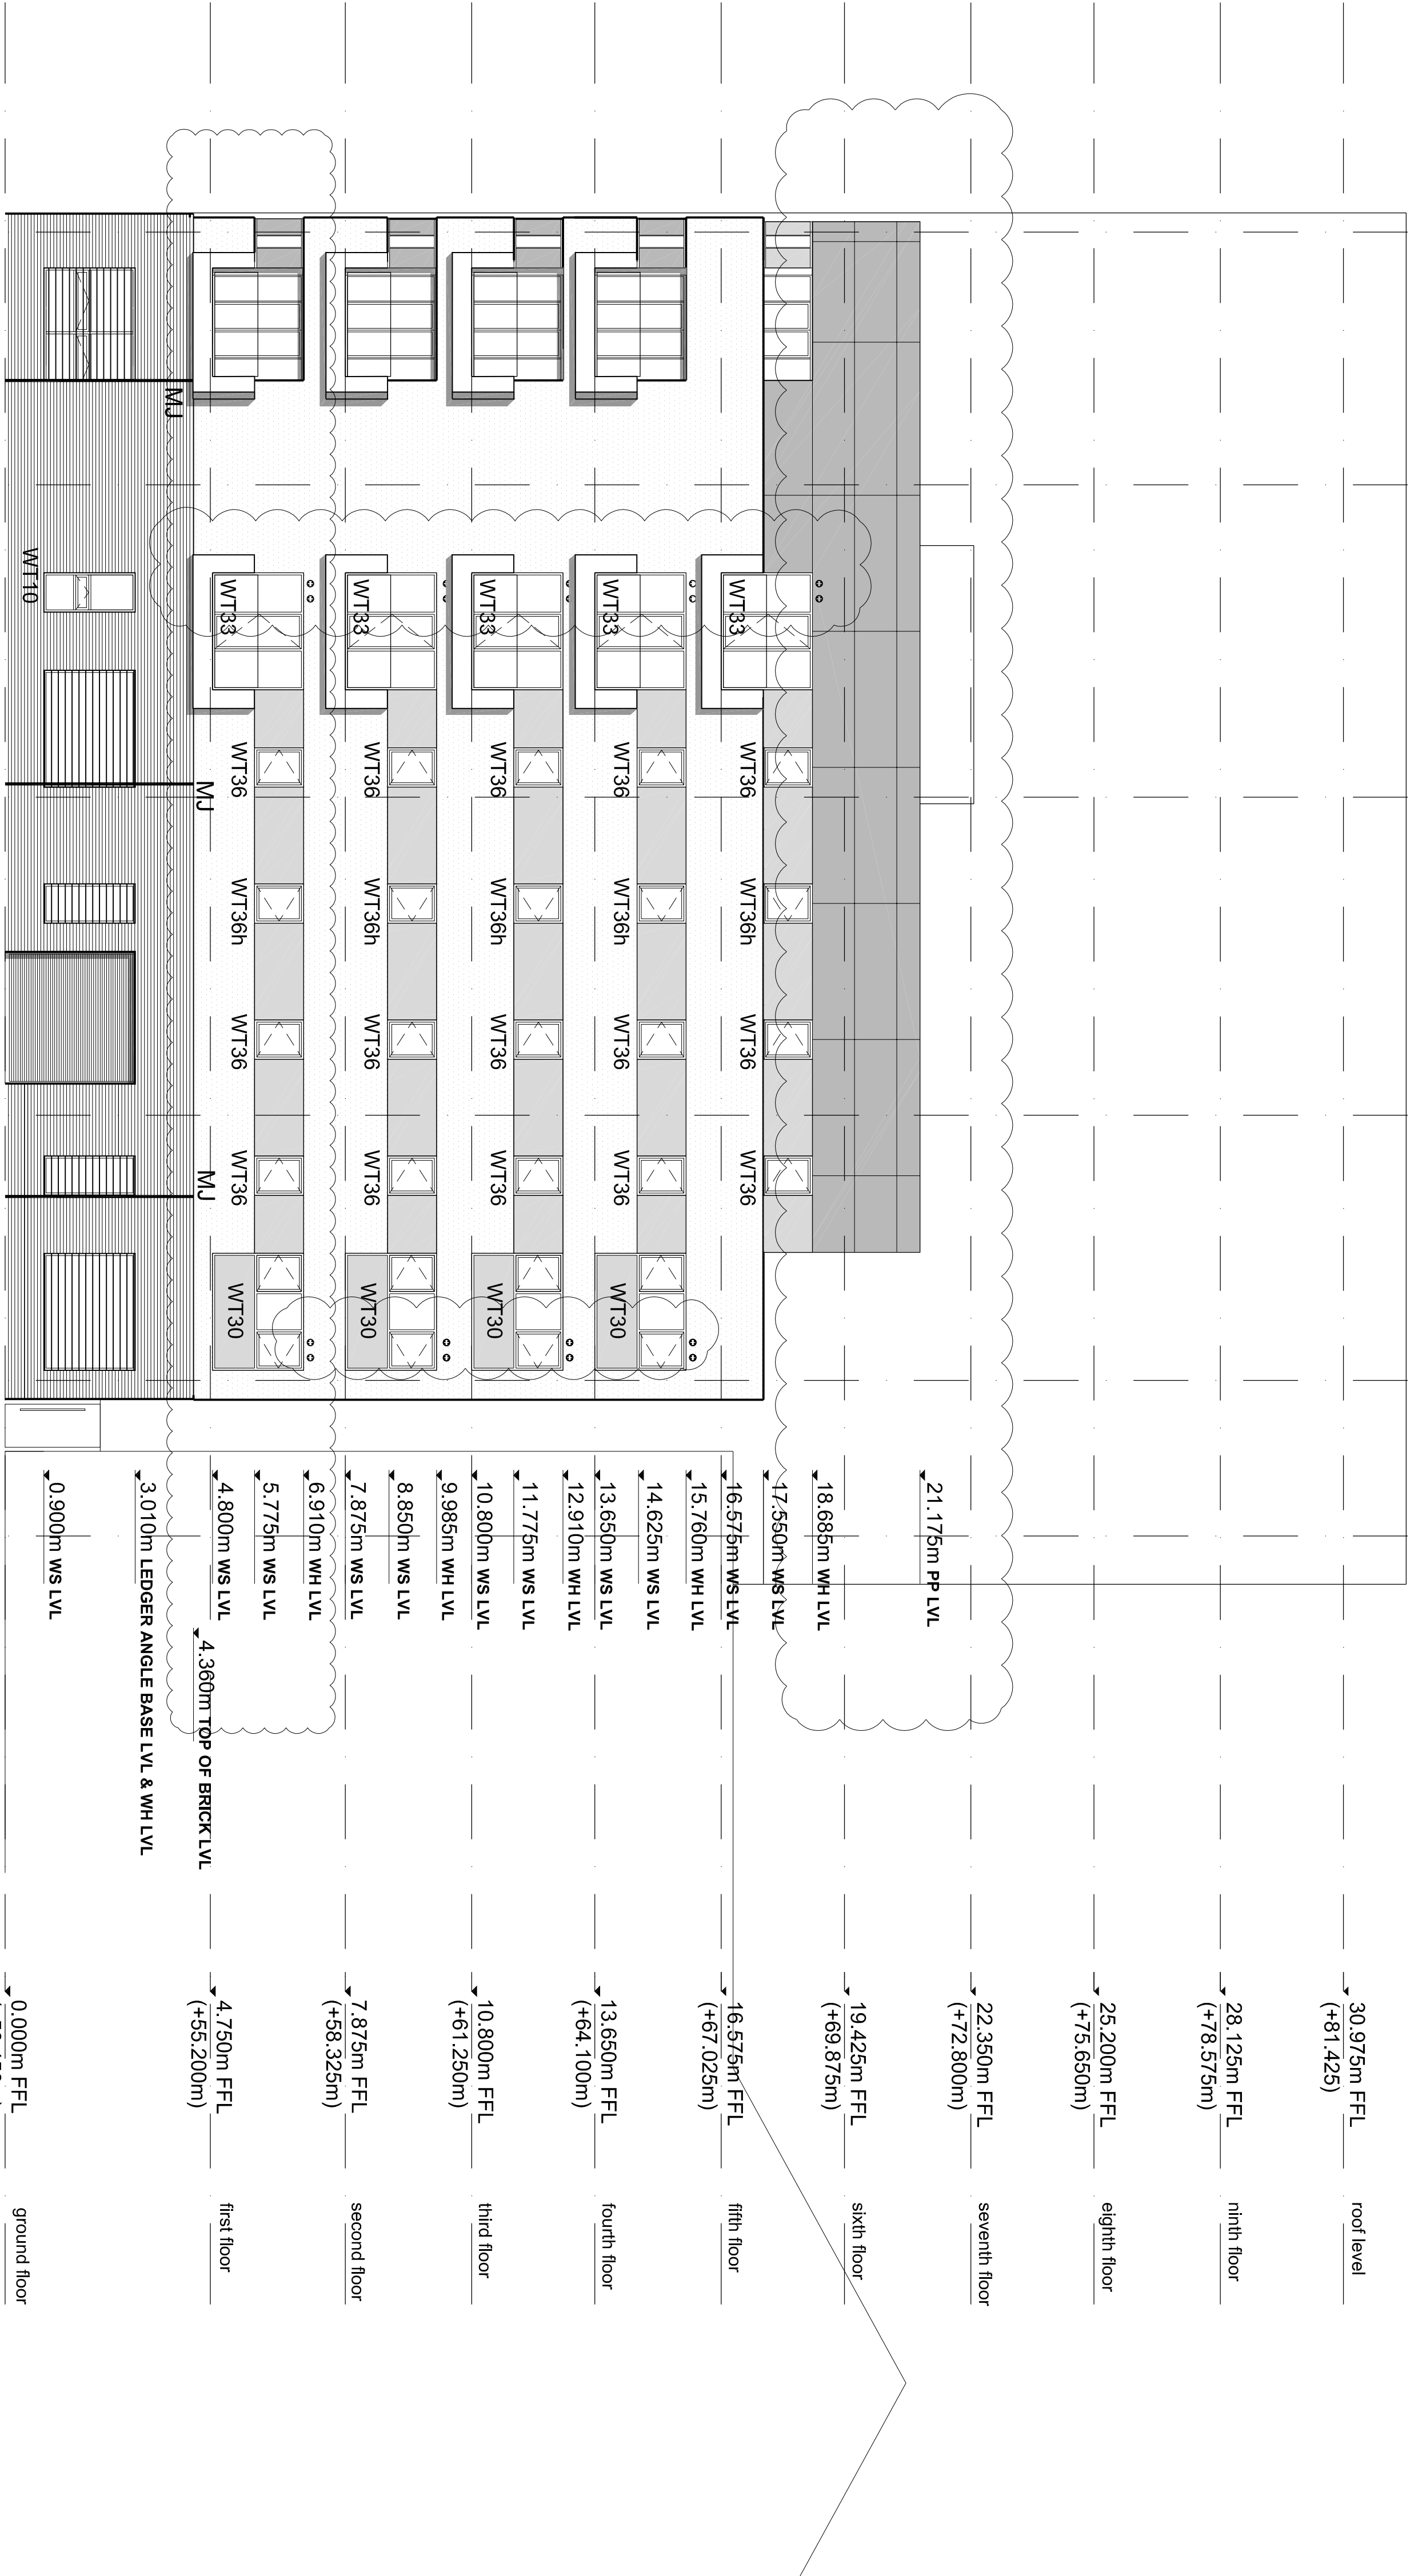


Note:
Do not scale from this drawing. All dimensions are to be checked on site.
Report any discrepancies to the CA.

Note:
Refer to Window schedule D-32-810 / 811.

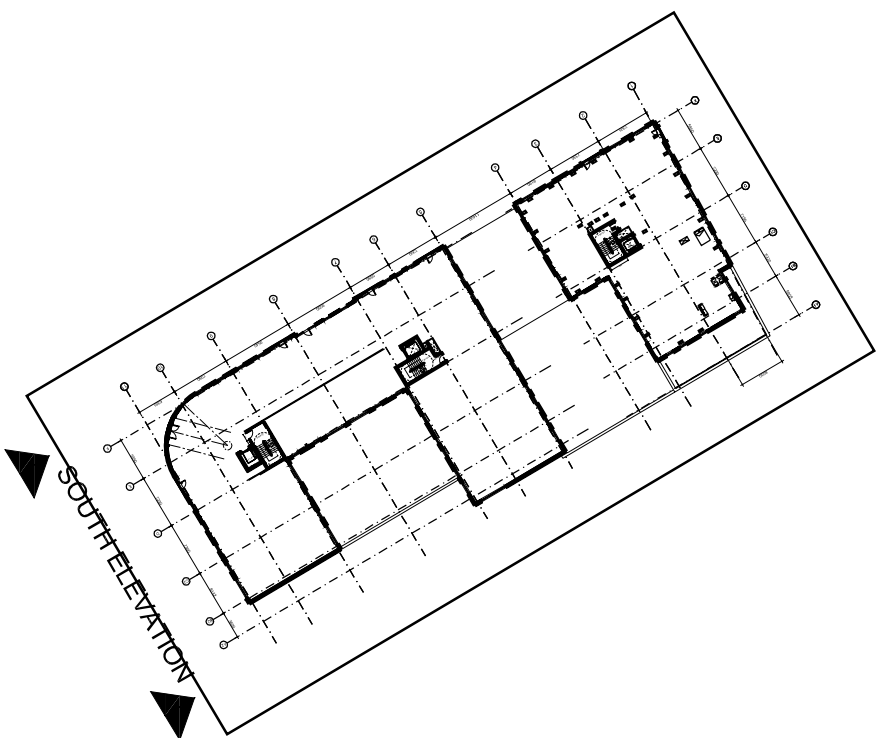

C2	30-01-2012	First floor window levels adjusted in line with brick coursing.
C1	03-01-2012	CENTRAL BLOCK WINDOW LEVELS UPDATED FOLLOWING REVISED FLOOR LEVELS FROM RENAKER. CONSTRUCTION ISSUE.
P3	02-12-2011	WINDOW TYPES/ REFERENCES UPDATED FOLLOWING FEEDBACK FROM RENAKER.
P2	30-11-2011	WINDOW TYPES ADDED. WINDOW OPENING REVISED. MATERIAL HATCH INDICATED.
P1	31-10-2011	1ST ISSUE
CO		

Rev Date/Iss

Details



Architects + Urbanists
41 Bengal Street
Manchester M4 6AF
Phone: +44(0)161 237 5500
Fax: +44(0)161 237 5544
Email: mbla@mbla.net
www.mbla.net

Project Title	Bengal Mill
Client	Renaker Build Limited
Location	Bengal Street
Drawing Title	SOUTH ELEVATION SOUTH BLOCK
Revision Date	30/01/12
Revision Drawn	RT
Issue Type	CONSTRUCTION
Orig Paper Size	A1

Scale 1:100

Issue Type CONSTRUCTION

Orig Paper Size A1

© This drawing is the copyright of MBLA and must not be reproduced without permission. The names and logos of the author are hereby asserted

Drawing ref	Job No	Drawing No	Revision
2033	D-30-581	C2	

Airbrick

Ventilation opening

Key:

WS: Window Sill

WH: Window Head

PP: Parapet

MJ: Movement Joints

White Trespa cladding

Light grey Trespa cladding

Facing brickwork

Render