




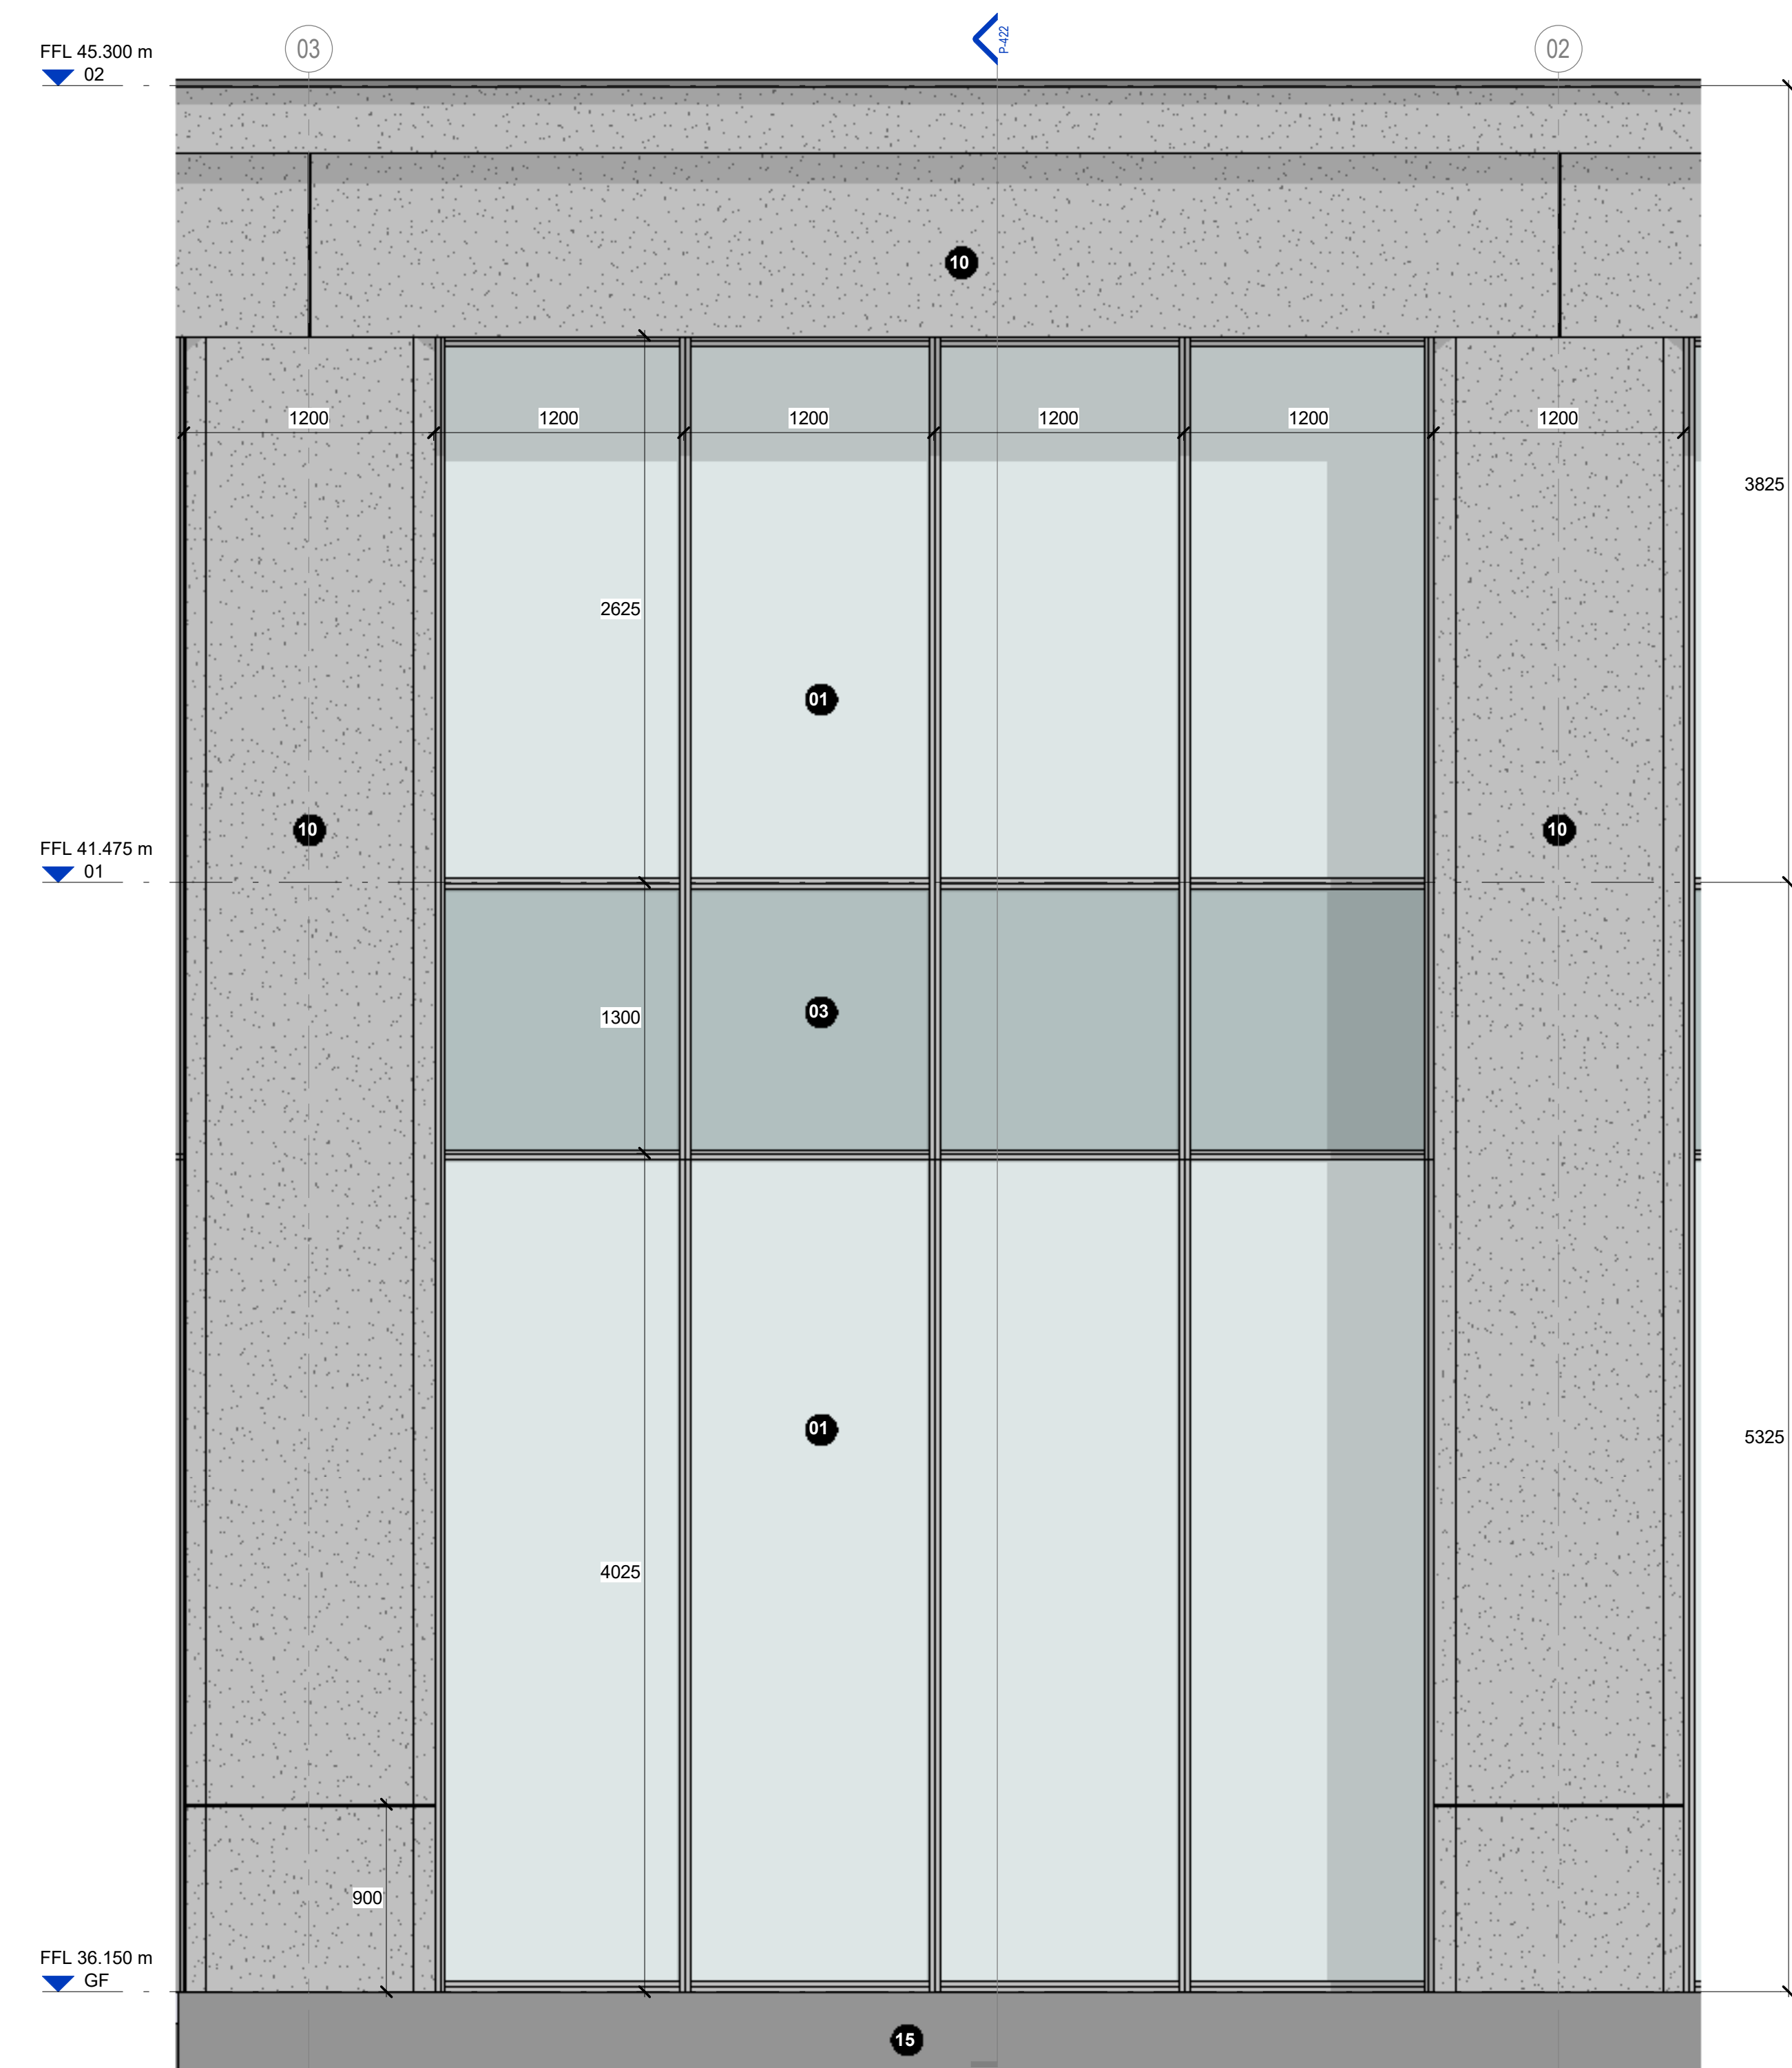

1 North Elevation Bay Study
1 : 25

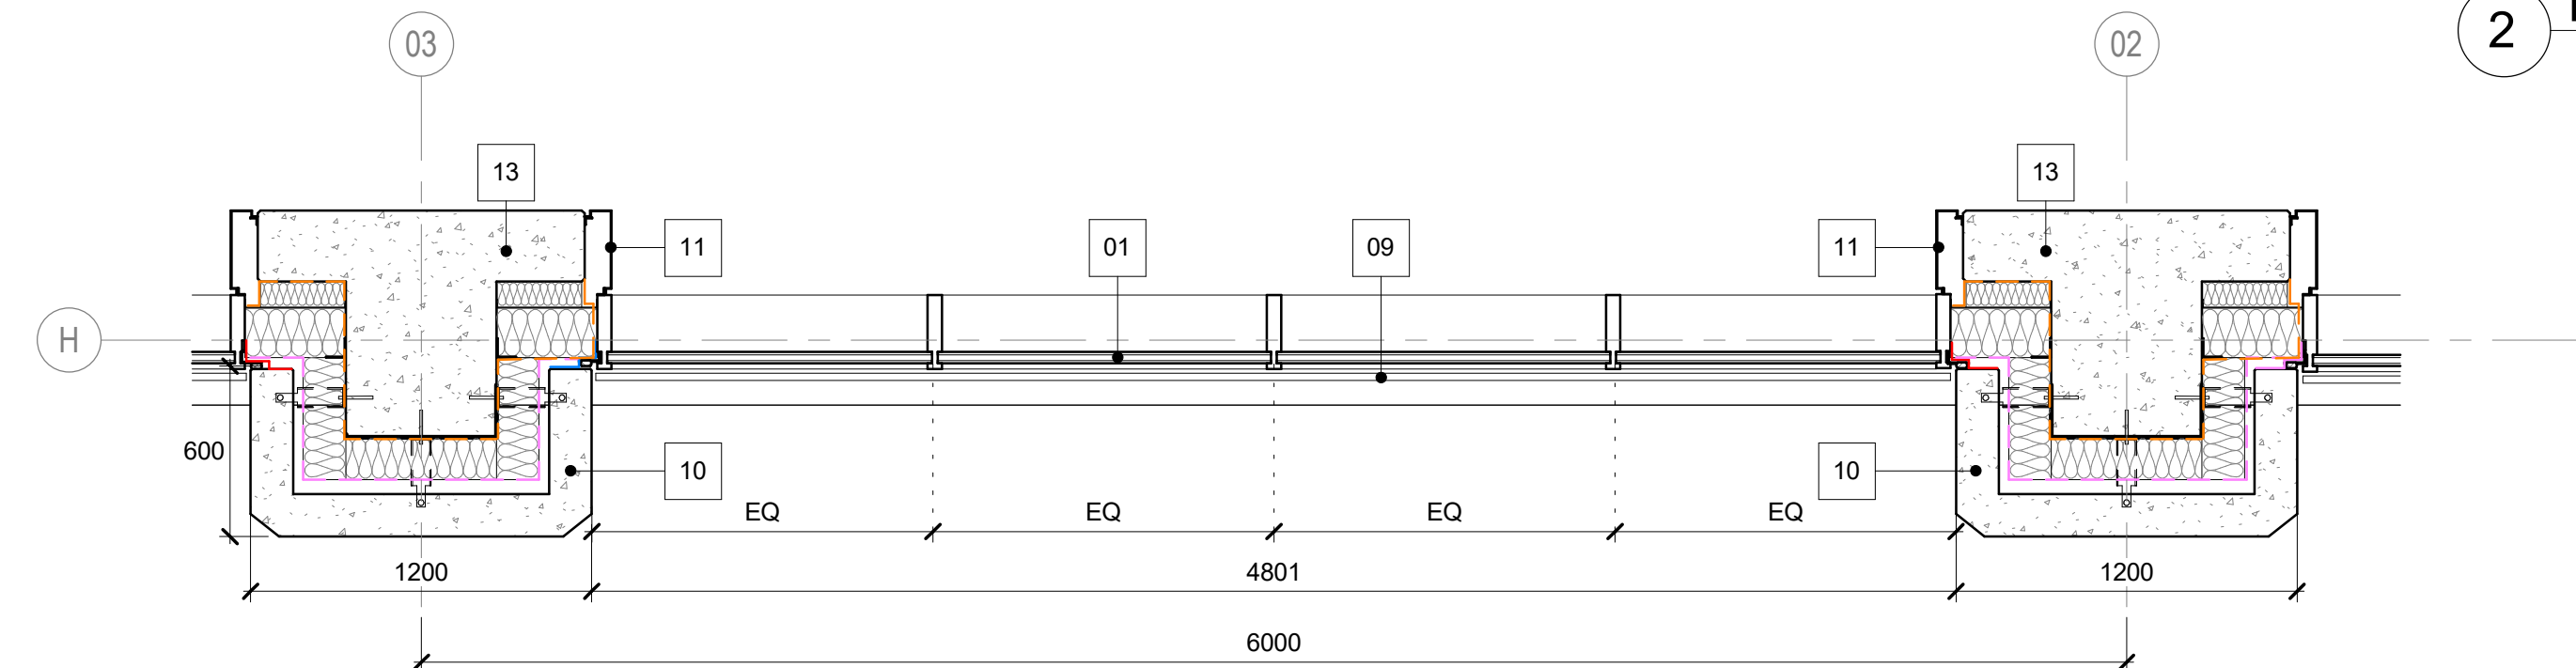

3 Bay Study, Typical Details Plan
1 : 25

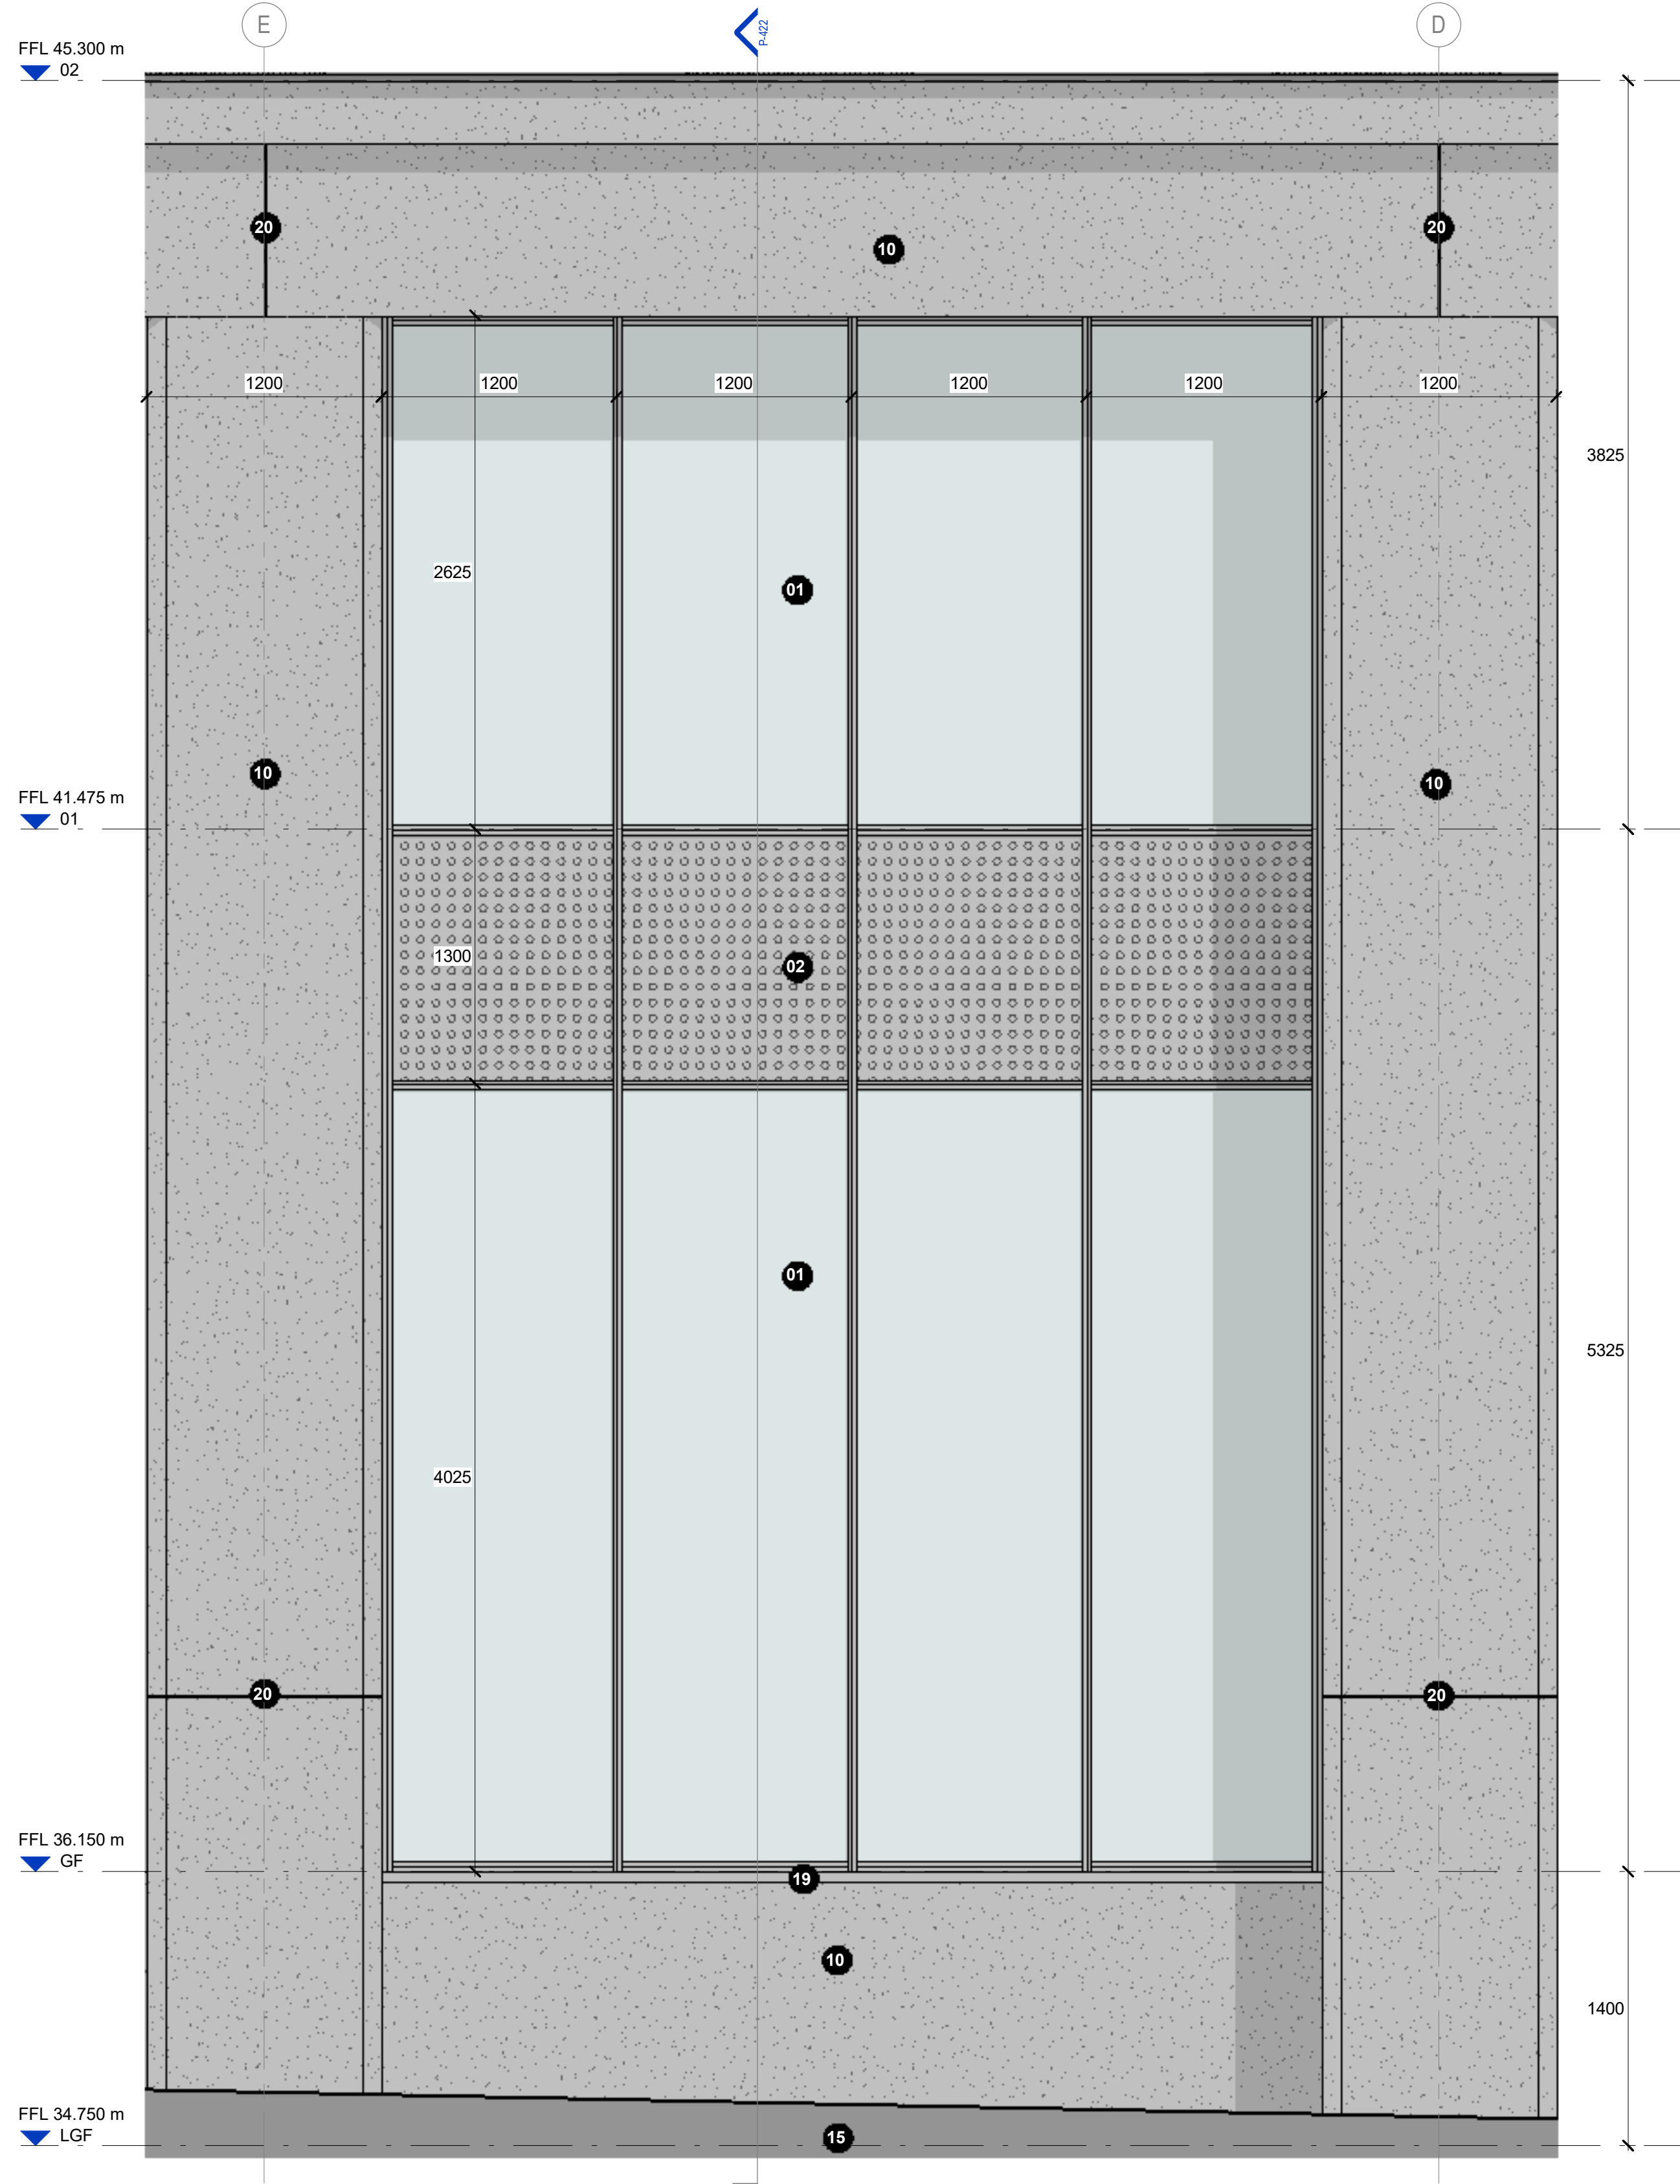

2 Baring Street Elevation Bay Study
1 : 25

- Key
- Breather membrane
 - Thermal line
 - Waterproofing

Rev	Date	Revision	By	Chk
P01	260304	Issued for coordination	IN	AL
P02	260306	Issued for coordination	IN	AL
P03	260313	WIP for Draft DAS	DZ	IN
P04	260325	Issued for planning	DZ	IN

Notes

Key

- Curtain wall glazing system
- Louvered curtain wall panel with perforated cover panel
Free area to MEP Engineer's requirements, nominal 50%
- Insulated back-painted glazed panel part of curtain wall system
- Glazed revolving door with drained footwell
- Entrance matting
- Glazed single / double door, part of curtain wall system
- Door restraint post
- Door access control
- Linear slot drain to all doors and glazing
- Precast cladding panel with mineral wool insulation and support brackets to primary structure.
- Pressed metal flashing to close curtain walling to in-situ structural column, secret fixing, colour to match curtain wall frame
- Fire stop to close curtain wall system to slab edge with flashing trim to the underside to conceal the gap to the structure
- Primary structure to S.E. details and specification.
- Secondary support structure to S.E. details and specification
- External landscape to Landscape Architect's detail
- Soffit insulation and structural hangers on thermal breaks to support precast lintel panels across the span between column cladding
- Canopy, dark metal finish to match curtain wall frame
- Signage
- Metal drip flashing
- Joint
- Capping to rainwater pipe for access. Extends only to underside of canopy
- Capping to mirror rainwater pipe access on opposite side. Extends only to underside of canopy.
- Equal silicone joint between panels, dusted to match panel aggregate.

BENNETTS ASSOCIATES

1 Rawstorne Place, London EC1V 7NL
T +44(0)207 5203300 •
www.bennettsassociates.com
For Bennett's Associates' electronic information issue disclaimer -
www.bennettsassociates.com/informationdisclaimer/

Project
Poulton
Mayfield Poulton Limited

Project No.
0196_MAY

Drawing Title
**Planning
Bay Study, Typical Base
Proposed**

Drawing Number
0196_MAY-BAA-001-ZZ-DR-A-P-421

Revision
P04

Suitability

Revision Date
260325
YY MM DD

Scale @ A1
1 : 25

Scale @ A3
1:50