



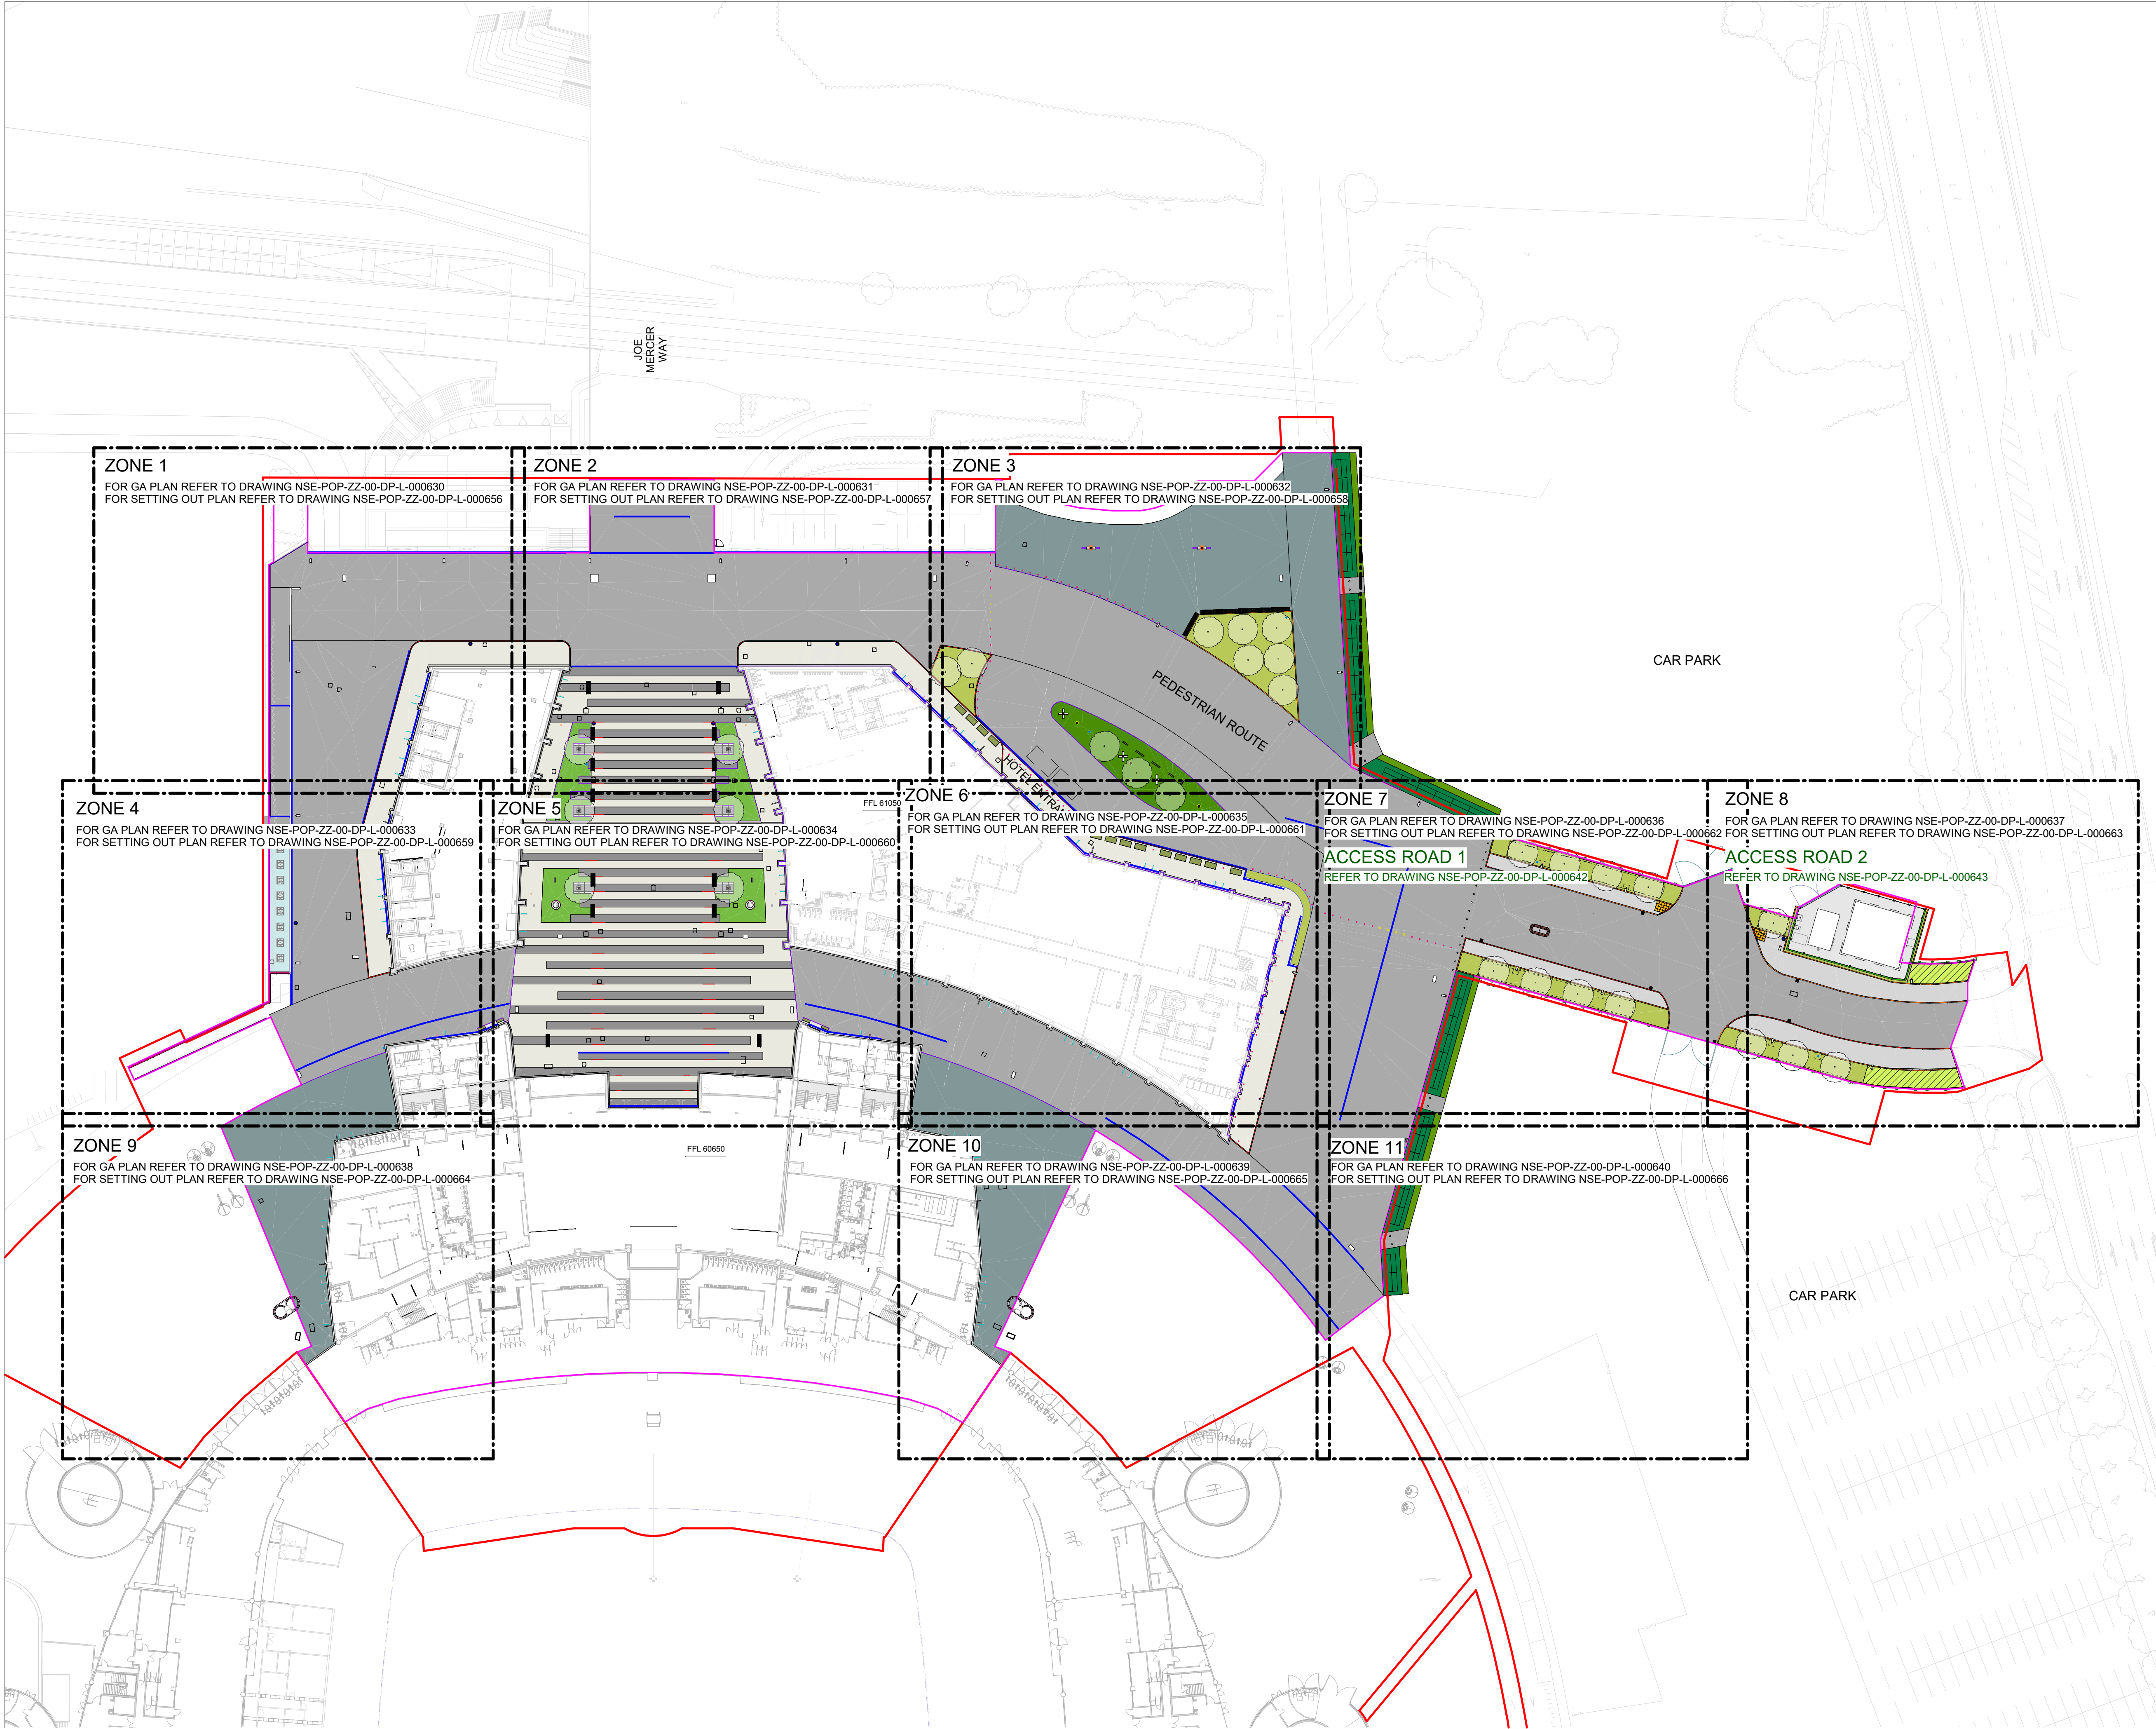

REVISIONS		
REV	DATE	DESCRIPTION
C01	31.01.25	ISSUED FOR CONSTRUCTION
C02	21.02.25	ISSUED FOR CONSTRUCTION: ACCESS ROAD UPDATE
C03	07.03.25	ISSUED FOR CONSTRUCTION: ACCESS ROAD UPDATE

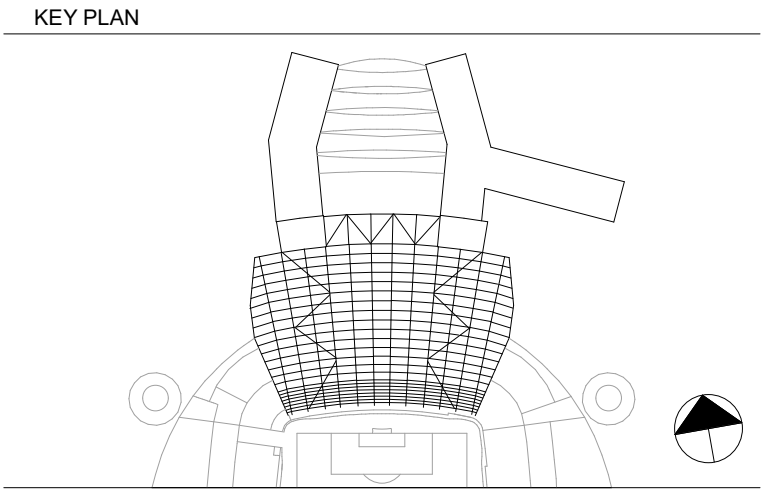

ENLARGED PLAN ZONE

NOTE:
PLAN PROVIDED FOR ZONING PURPOSES ONLY

REFER TO ENLARGED AREA PLAN FOR DETAILED LANDSCAPE LAYOUT AND SETTING OUT INFORMATION.
REFER TO MATERIAL SCHEDULE AND SPECIFICATION FOR HARD LANDSCAPE AND FURNITURE DETAILS.
REFER TO KERBS AND EDGING SCOPE OF WORK DRAWING FOR KERB AND EDGING TYPOLOGIES.
REFER TO CIVIL ENGINEER'S PACKAGE FOR IN SITU CONCRETE, TARMAC, DRAINAGE RELATED LAYOUT AND DETAILS.
REFER TO LIGHTING PACKAGE FOR LIGHTING LAYOUT, DETAILS AND SPECIFICATIONS.
REFER TO WAYFINDING PACKAGE FOR WAYFINDING LAYOUT, DETAILS AND SPECIFICATIONS.



© COPYRIGHT. ALL RIGHTS RESERVED.
THIS WORK IS COPYRIGHT AND CANNOT BE REPRODUCED OR COPIED IN ANY FORM OR BY ANY OTHER MEANS (GRAPHIC, ELECTRONIC OR MECHANICAL, INCLUDING PHOTOCOPYING), WITHOUT THE WRITTEN PERMISSION OF POPULOUS ANY LICENSE, EXPRESS OR IMPLIED, TO USE THIS DOCUMENT FOR ANY PURPOSE WHATSOEVER IS RESTRICTED TO THE TERMS OF THE AGREEMENT OR IMPLIED AGREEMENT BETWEEN POPULOUS AND THE INSTRUCTING PARTY.
USE FIGURED DIMENSIONS IN PREFERENCE TO SCALED. CHECK ALL DIMENSIONS ON SITE BEFORE FABRICATION OR SETTING OUT.

ARCHITECT
POPULOUS
14 BLADES COURT | DEODAR ROAD | LONDON | SW15 2NU | UNITED KINGDOM
TELEPHONE +44 (0)20 8874 7566 FACSIMILE +44 (0)20 8874 7470
ALL PRODUCTION & INTELLECTUAL PROPERTY RIGHTS RESERVED © POPULOUS 2009

PROJECT NAME
MCFC - NORTH EXPANSION

DRAWING TITLE
**LANDSCAPE
ZONING PLAN
LEVEL 00**

STATUS		RIBA STAGE			PROJECT NO.		
A5		5			4348		
DATE			SCALE			SIZE	
31/01/25			1 : 500			A1	
DRAWN		CHECKED		APPROVED			
SA		TJ		MT			
PROJECT	ORIGIN	ZONE	LEVEL	TYPE	ROLE	DRAWING	REV
NSE-POP-ZZ- 00 - DP - L - 000601							C0