



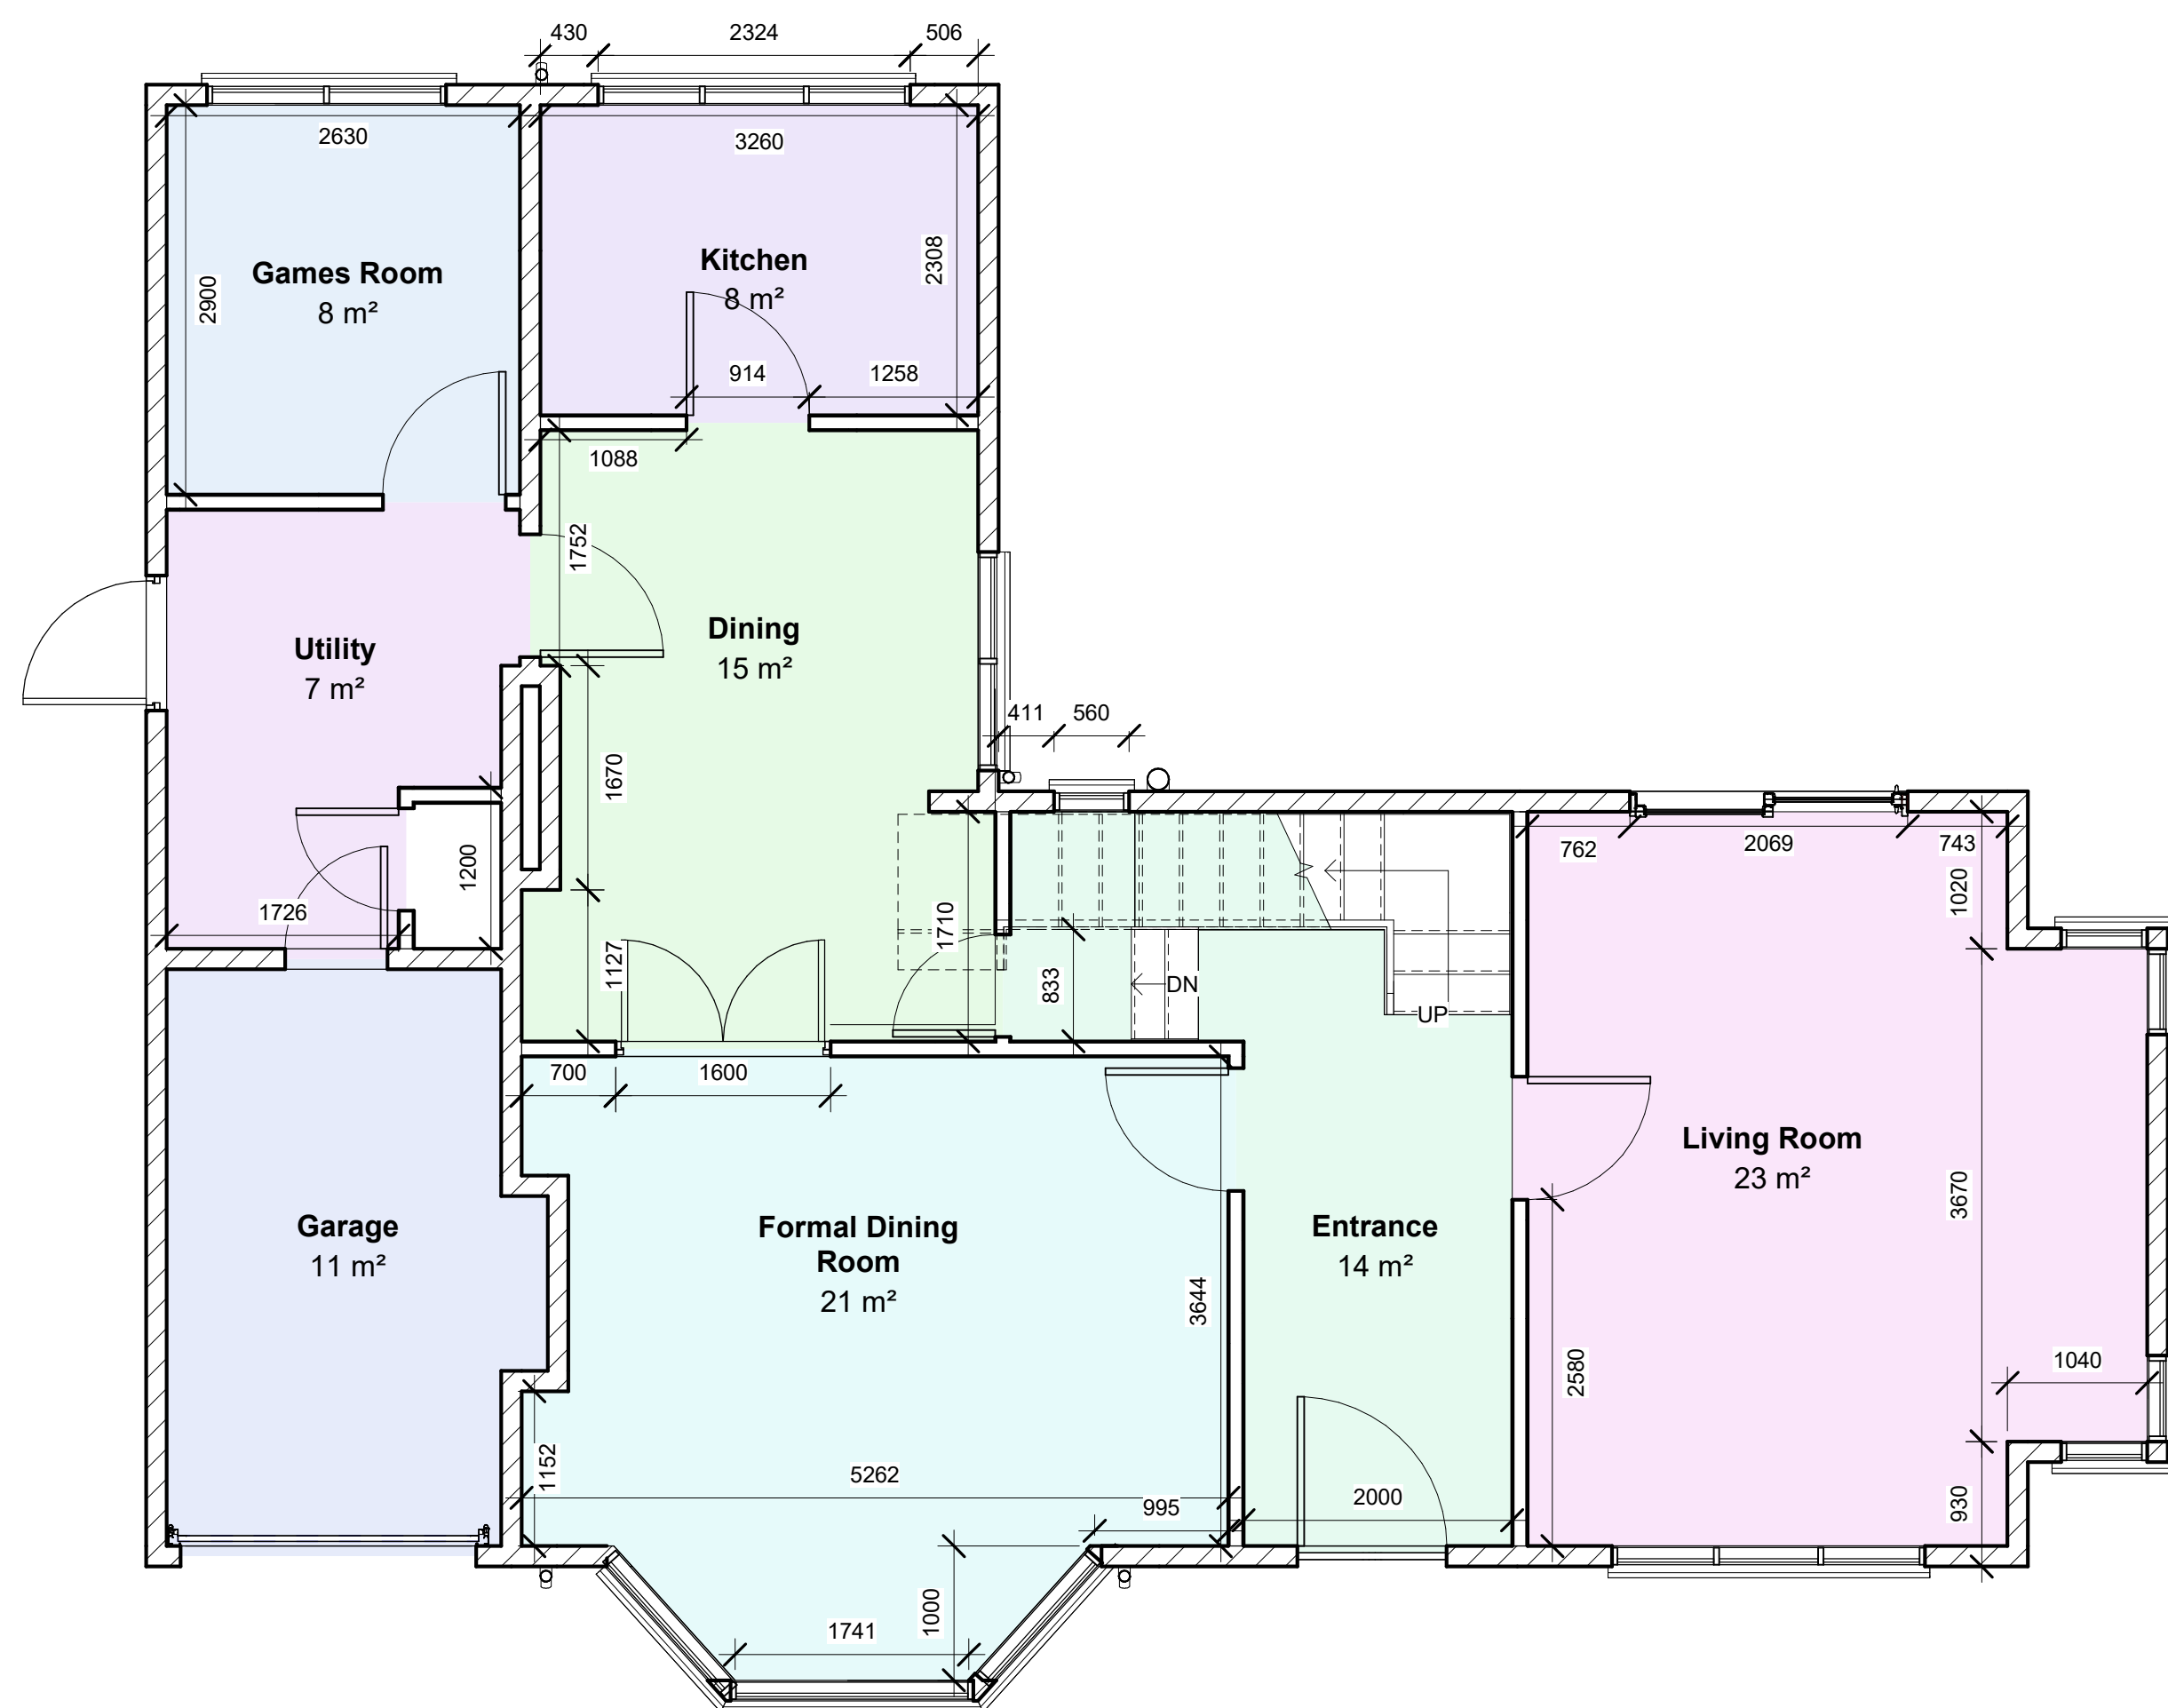

1 Existing Ground Floor
1 : 50

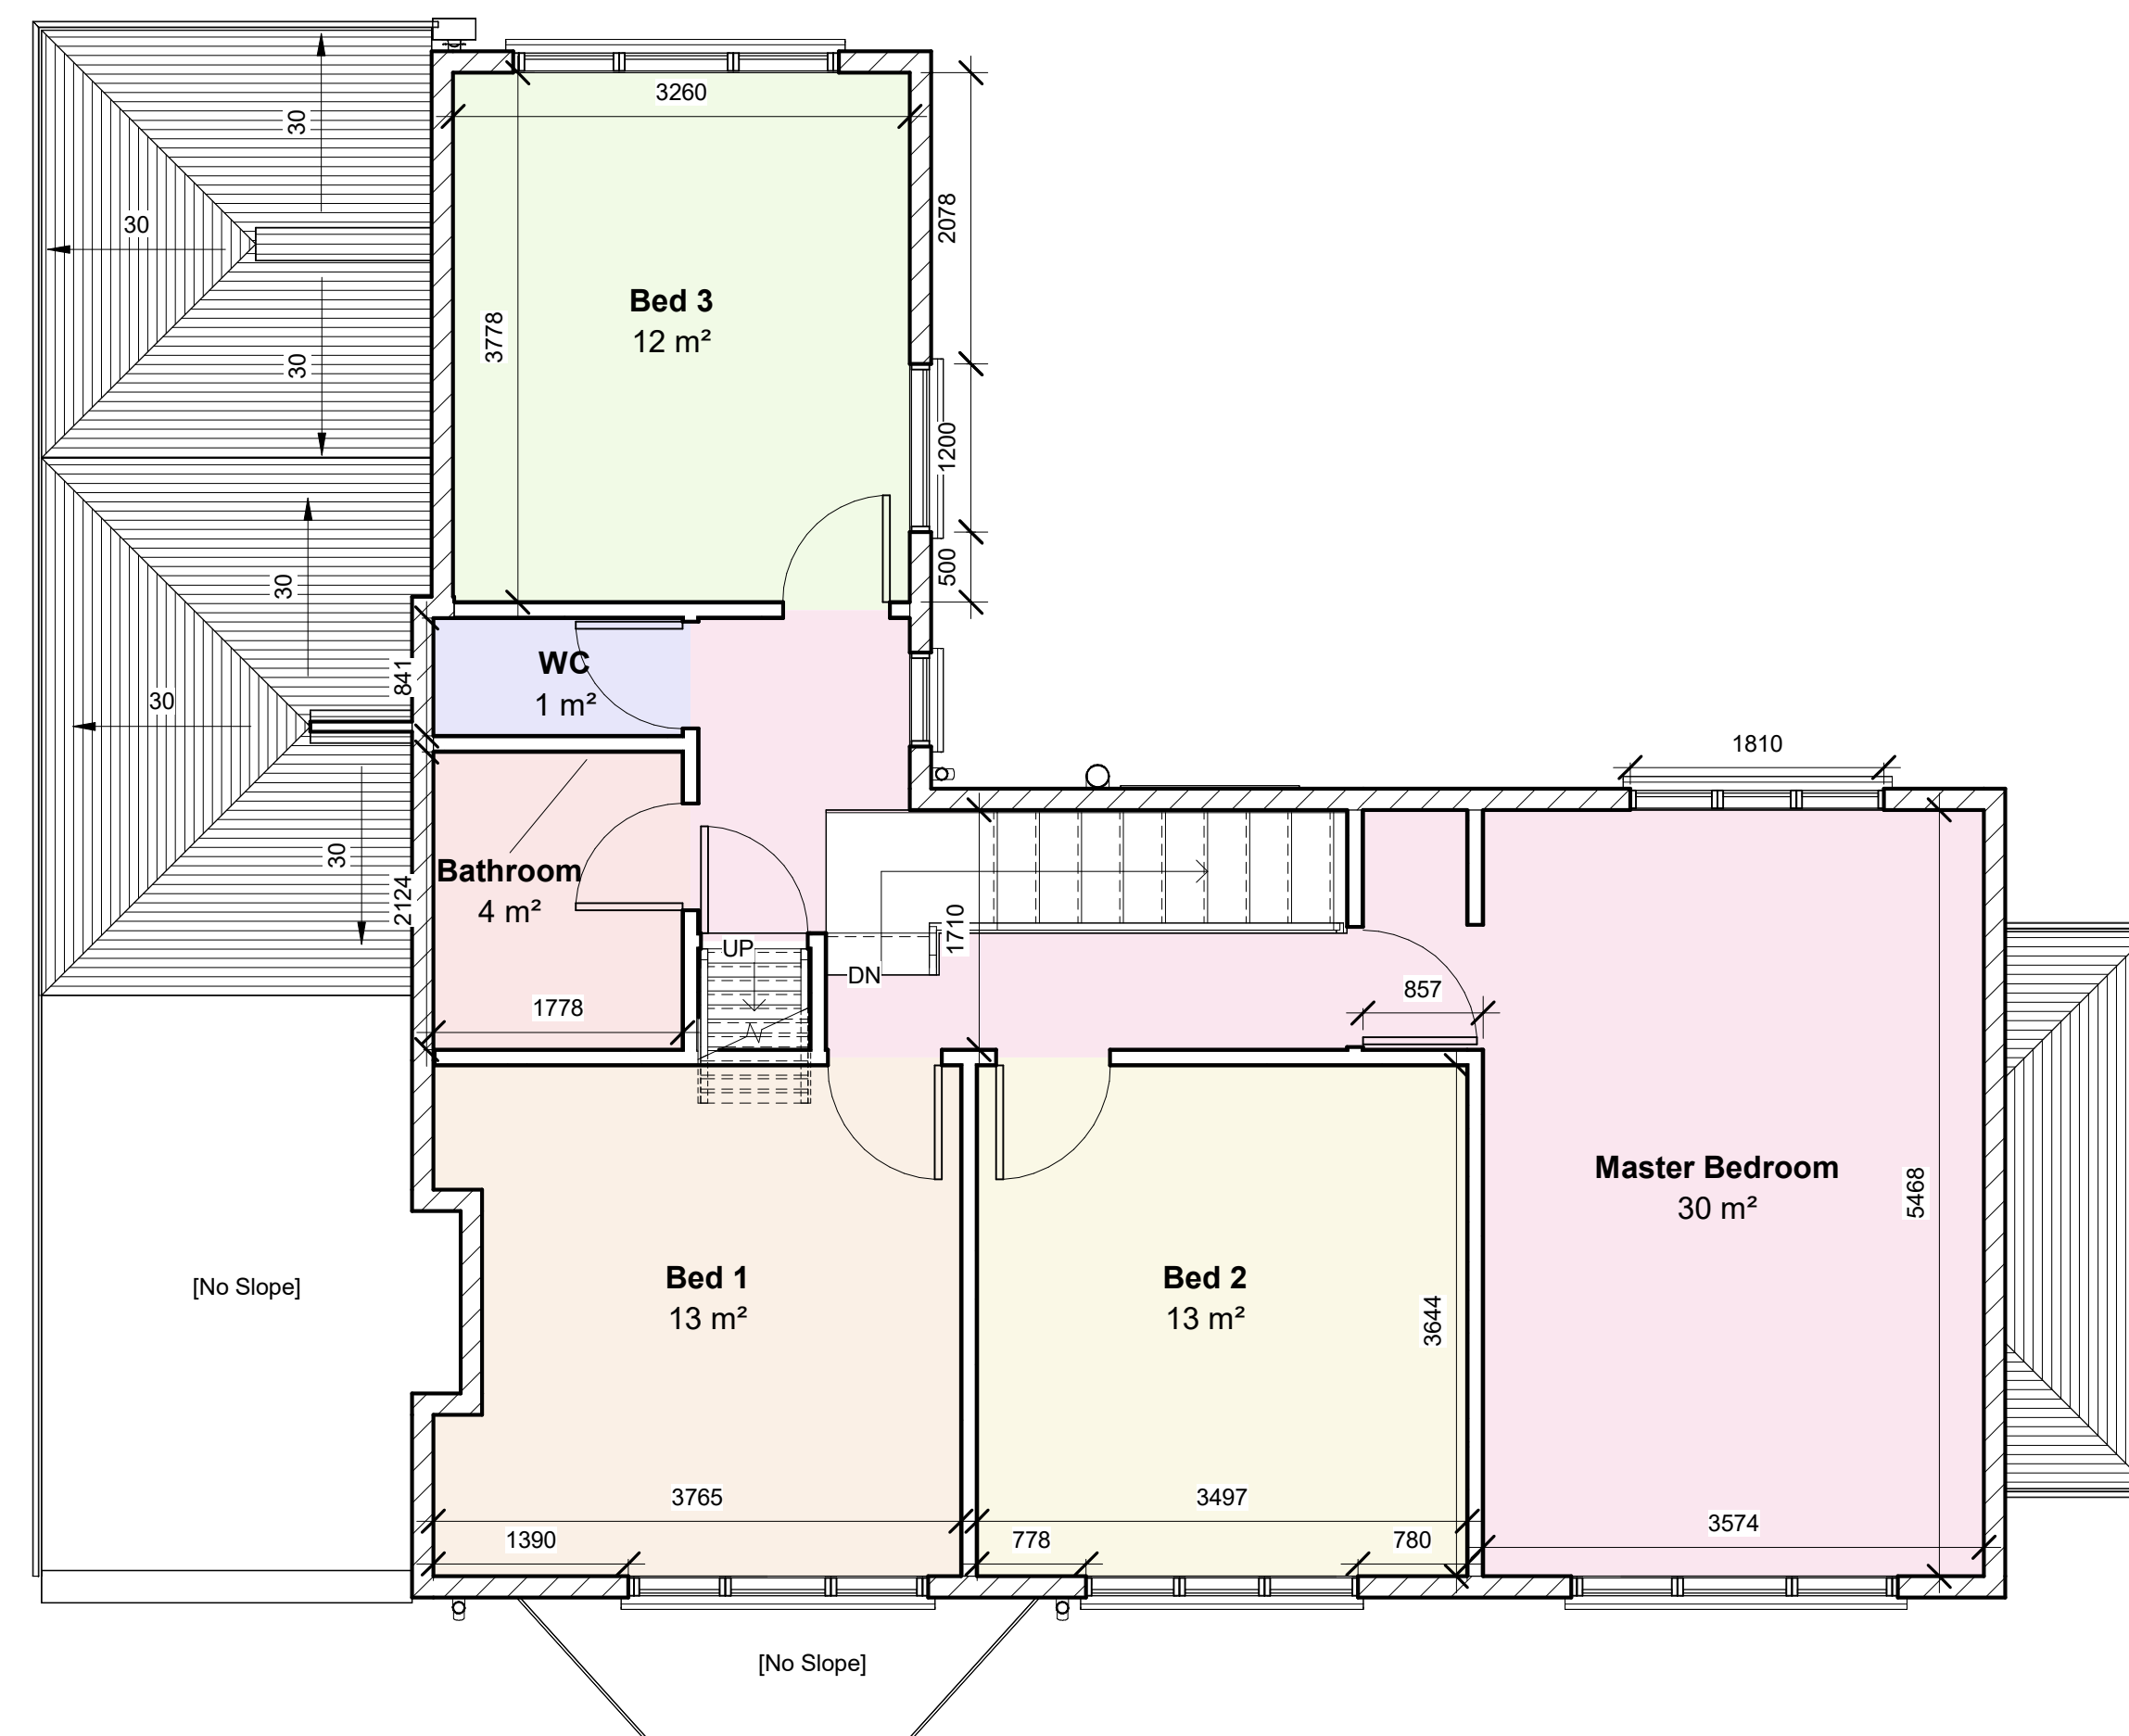

2 Existing First Floor
1 : 50

[illegible]

Client Name: Mr G Harb

Project Name:

100 Wythenshawe Road

Existing Floor Plans

Project number	P303
Date	23.11.2023
Drawn by	AK
Checked by	ARC
Sheet Number:	
P030-ARC-01-XX-00-A-03002	
Scale	1 : 50 @ A