


Floor Colour Code Hatch Key			
	Carpets		Safety Flooring
	Ceramic		Stone
	Entrance Matting		Timber
	External Surfaces		Vinyl

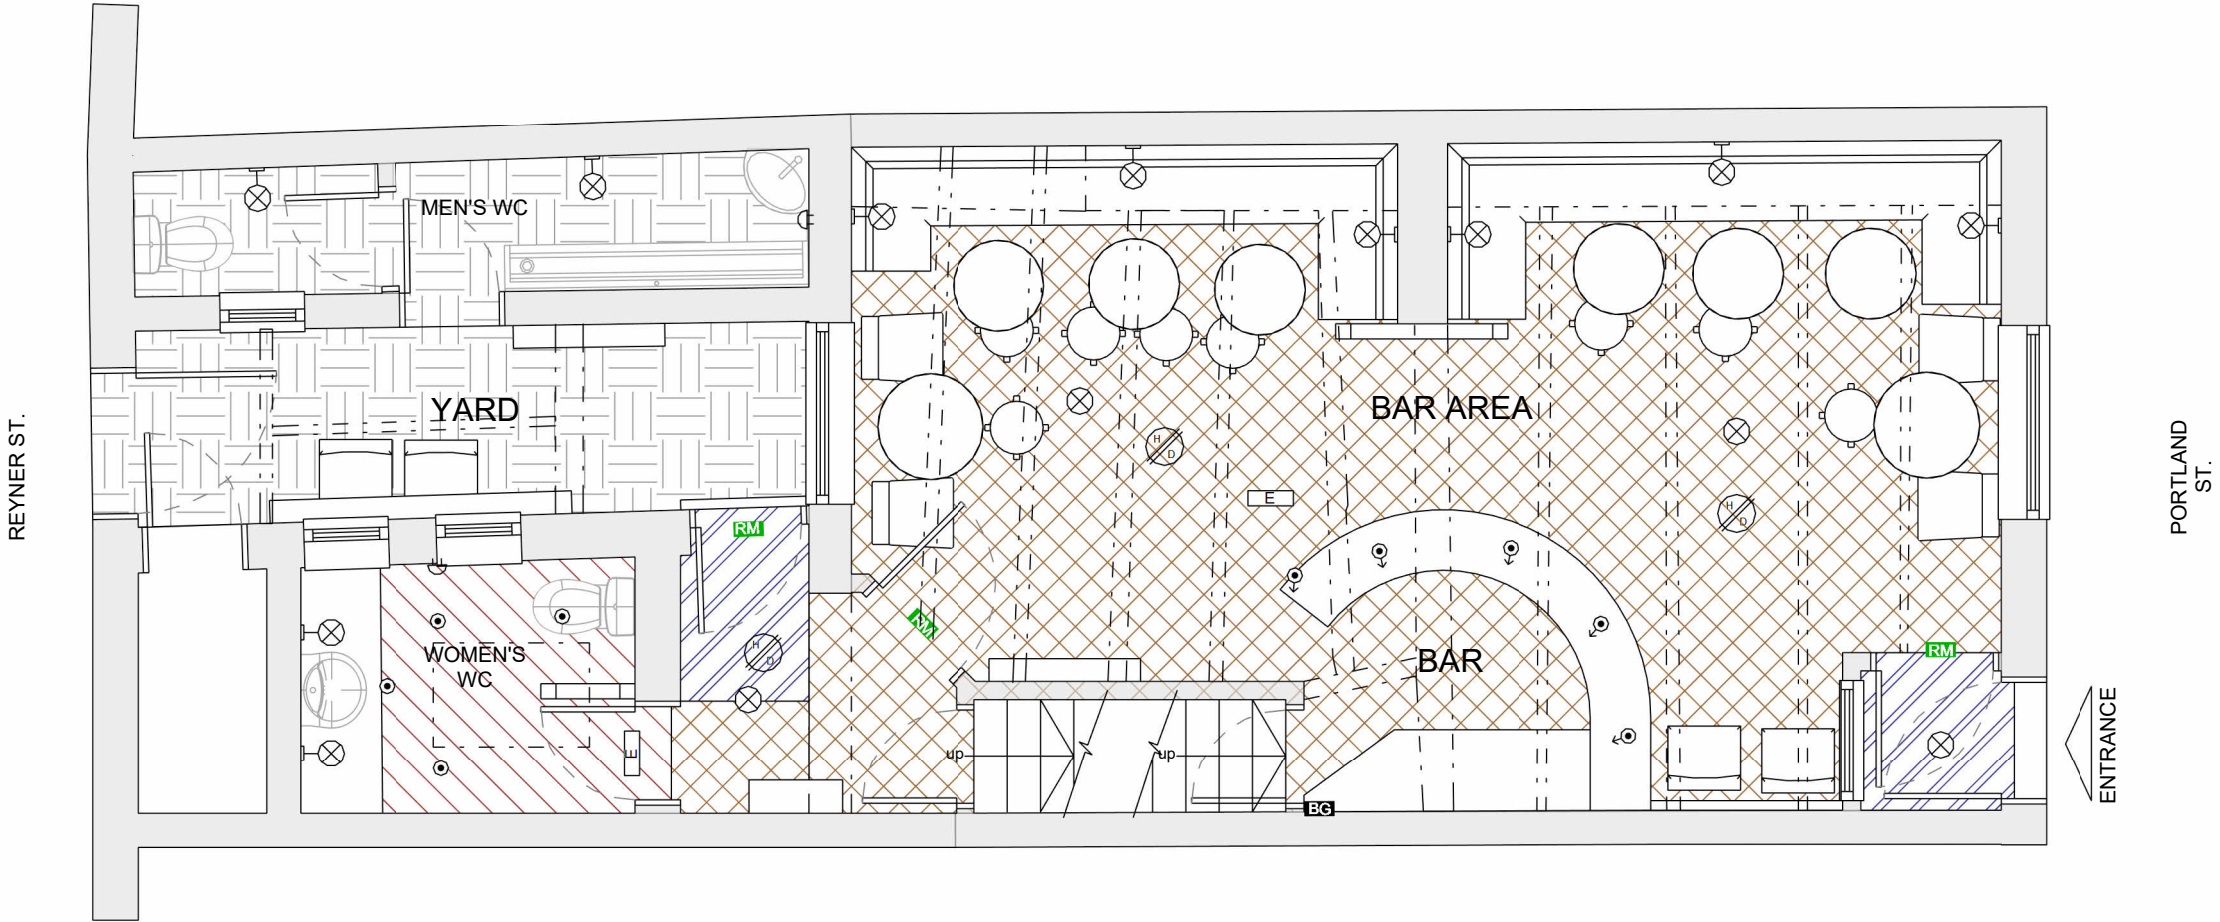

Existing Ground Floor Plan - GA

1 : 50

1 16.09.2025 First Issue for Information			
Rev	Date	Notes	
Drawing Number			Revision
1.01			1
Drawing Title			
Existing Ground Floor Plan - GA			
Project			
Grey Horse			
Client			
Jonathan Haughton (Hydes Brewery			
Job Number	Size	Scale	
3251	A2	1 : 50	
Drawn	Approved	Date	
JP	/	16.09.2025	



THIS DRAWING REMAINS THE COPYRIGHT OF MGI PARTNERS (A TRADING NAME OF MILLSON GROUP LTD.) AND IT MUST NOT BE COPIED OR REPRODUCED WITHOUT WRITTEN CONSENT.

ALL SETTING OUT, DIMENSIONS AND LEVELS SHOULD ONLY BE TAKEN FROM THE FIGURED DIMENSION VALUES STATED ON THE DRAWING; NO ATTEMPT SHOULD BE MADE TO SCALE FROM THE DRAWING MANUALLY. ALWAYS ASK IF YOU REQUIRE MORE INFORMATION.

ANY VARIATION BETWEEN DRAWINGS AND SITE CONDITIONS ARE TO BE REPORTED TO MGI PARTNERS IMMEDIATELY. ALL CONTRACTORS MUST VISIT THE SITE AND ARE SOLELY RESPONSIBLE FOR TAKING AND CHECKING ALL DIMENSIONS RELATIVE TO THE WORK THEY ARE REQUIRED TO CARRY OUT.

THIS DRAWING MUST NOT BE USED ON SITE UNLESS ISSUED FOR CONSTRUCTION.