


Proposed works


New fabric canopy by specialist manufacture to consist of light cream fabric with black curved trim.

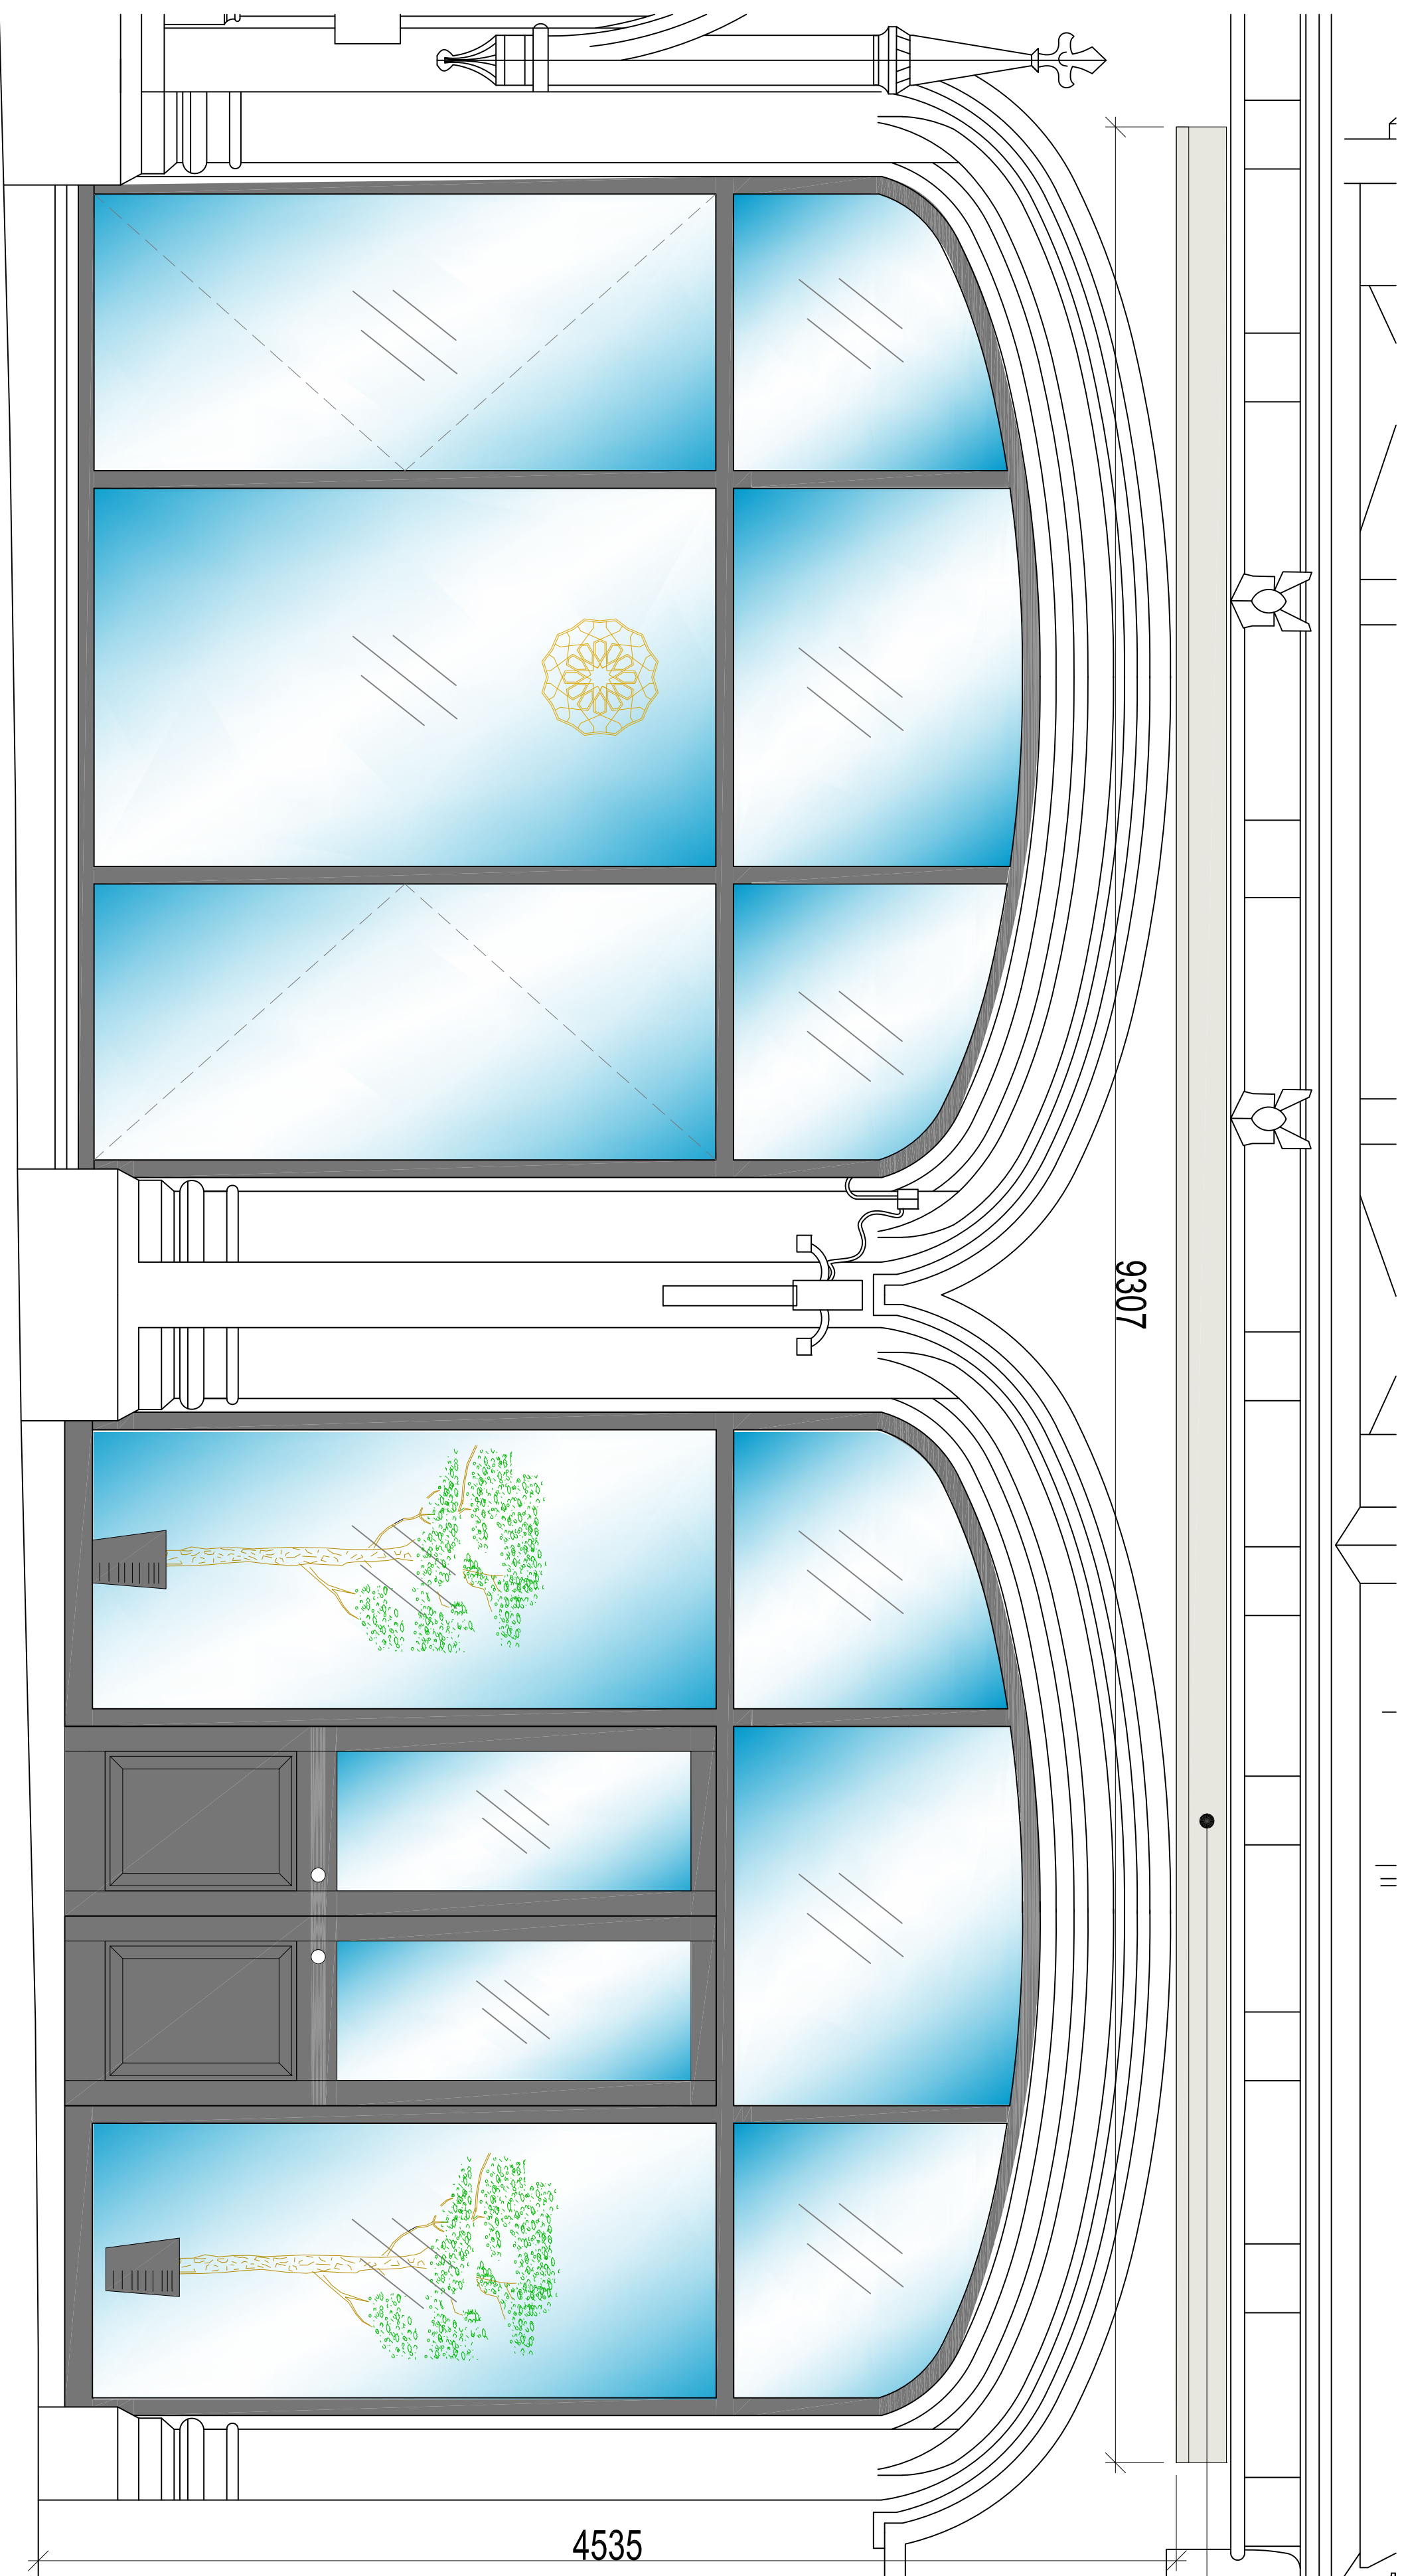

Entrance Front Elevation


Doors Open

scale 1:20

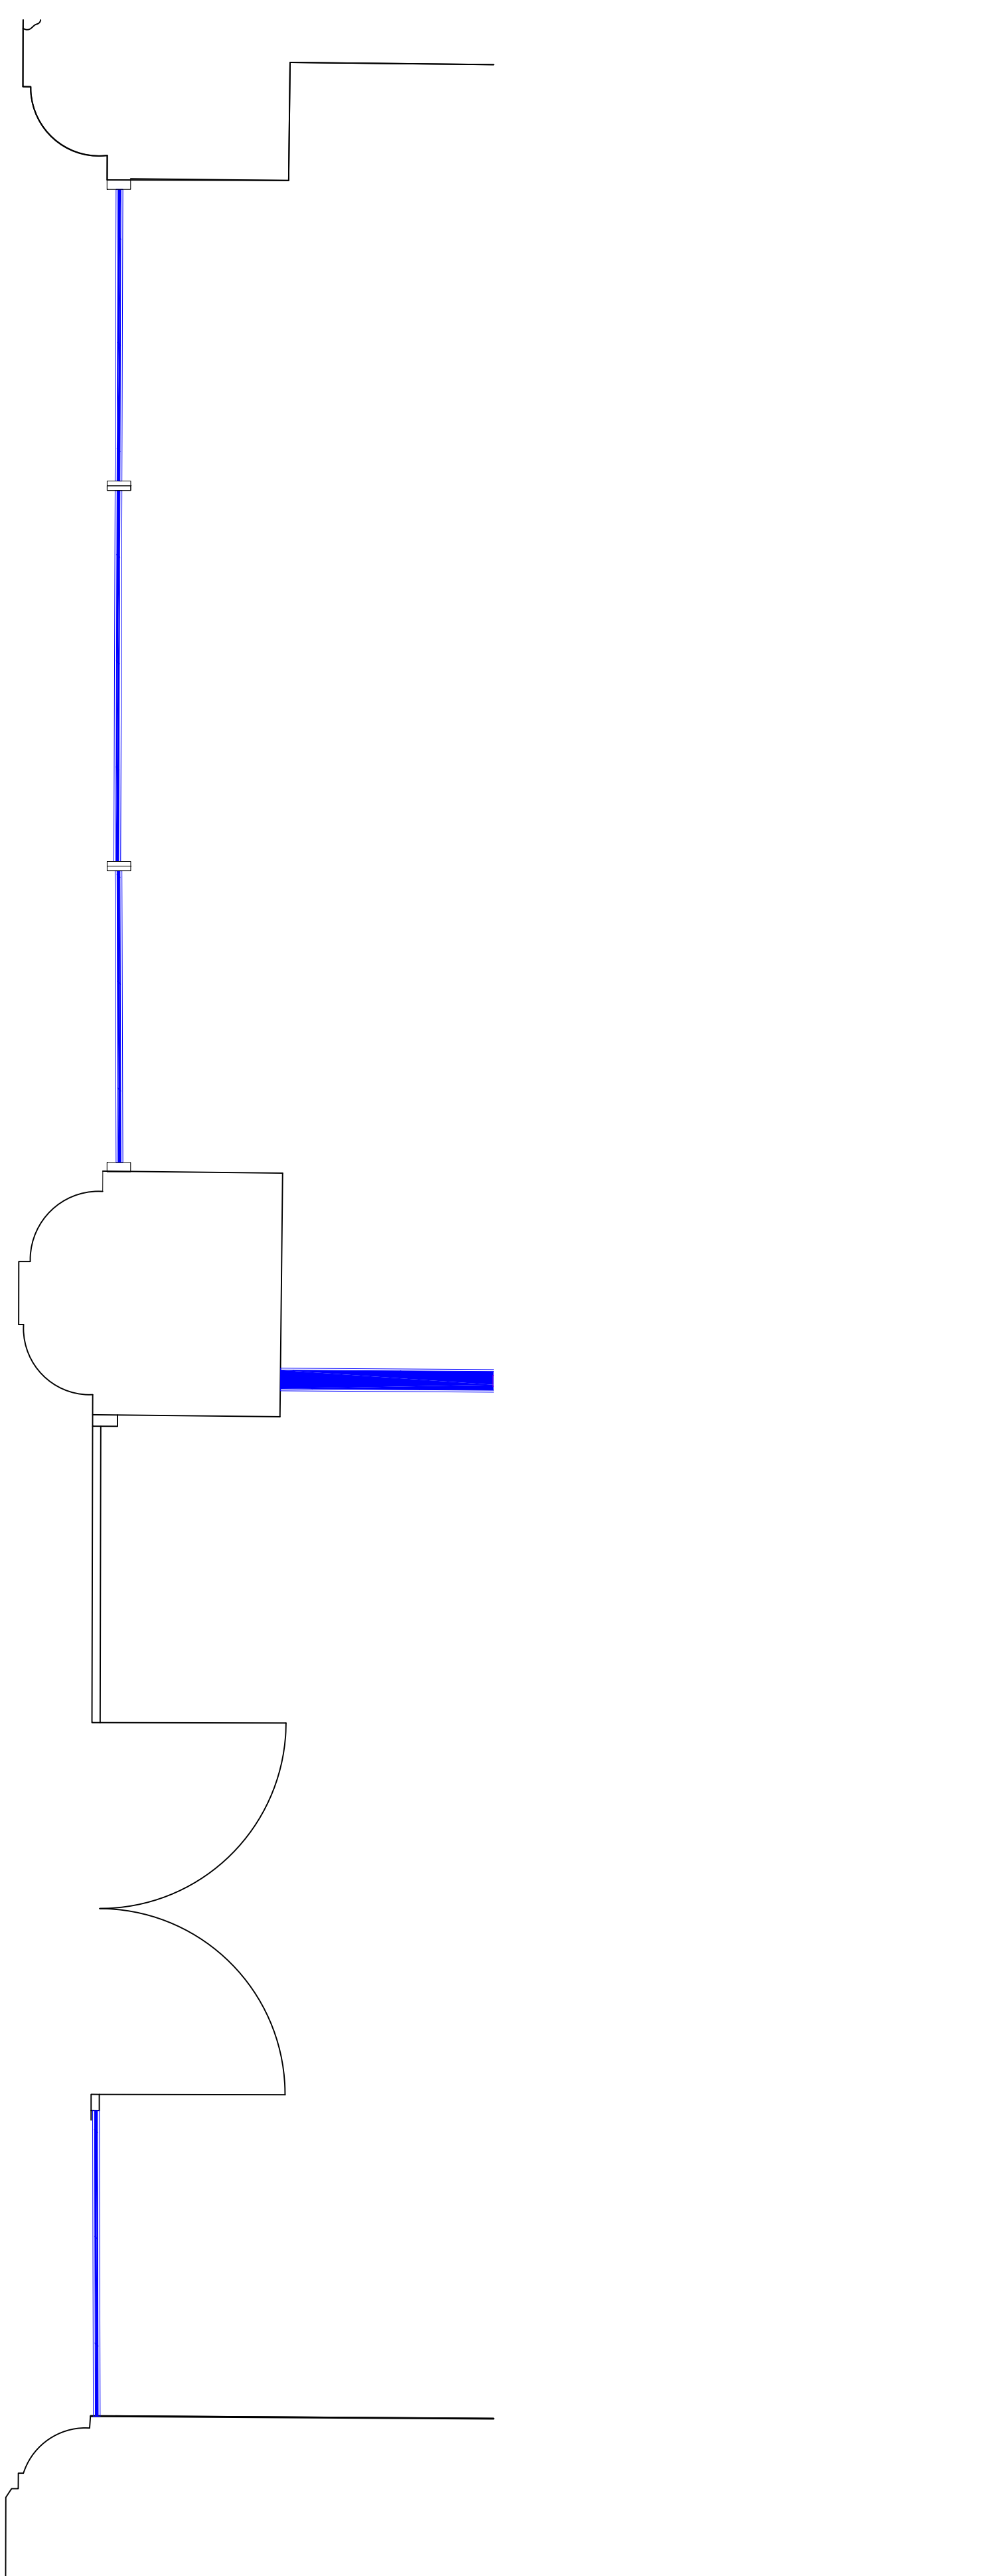

Entrance Plan View

scale 1:20

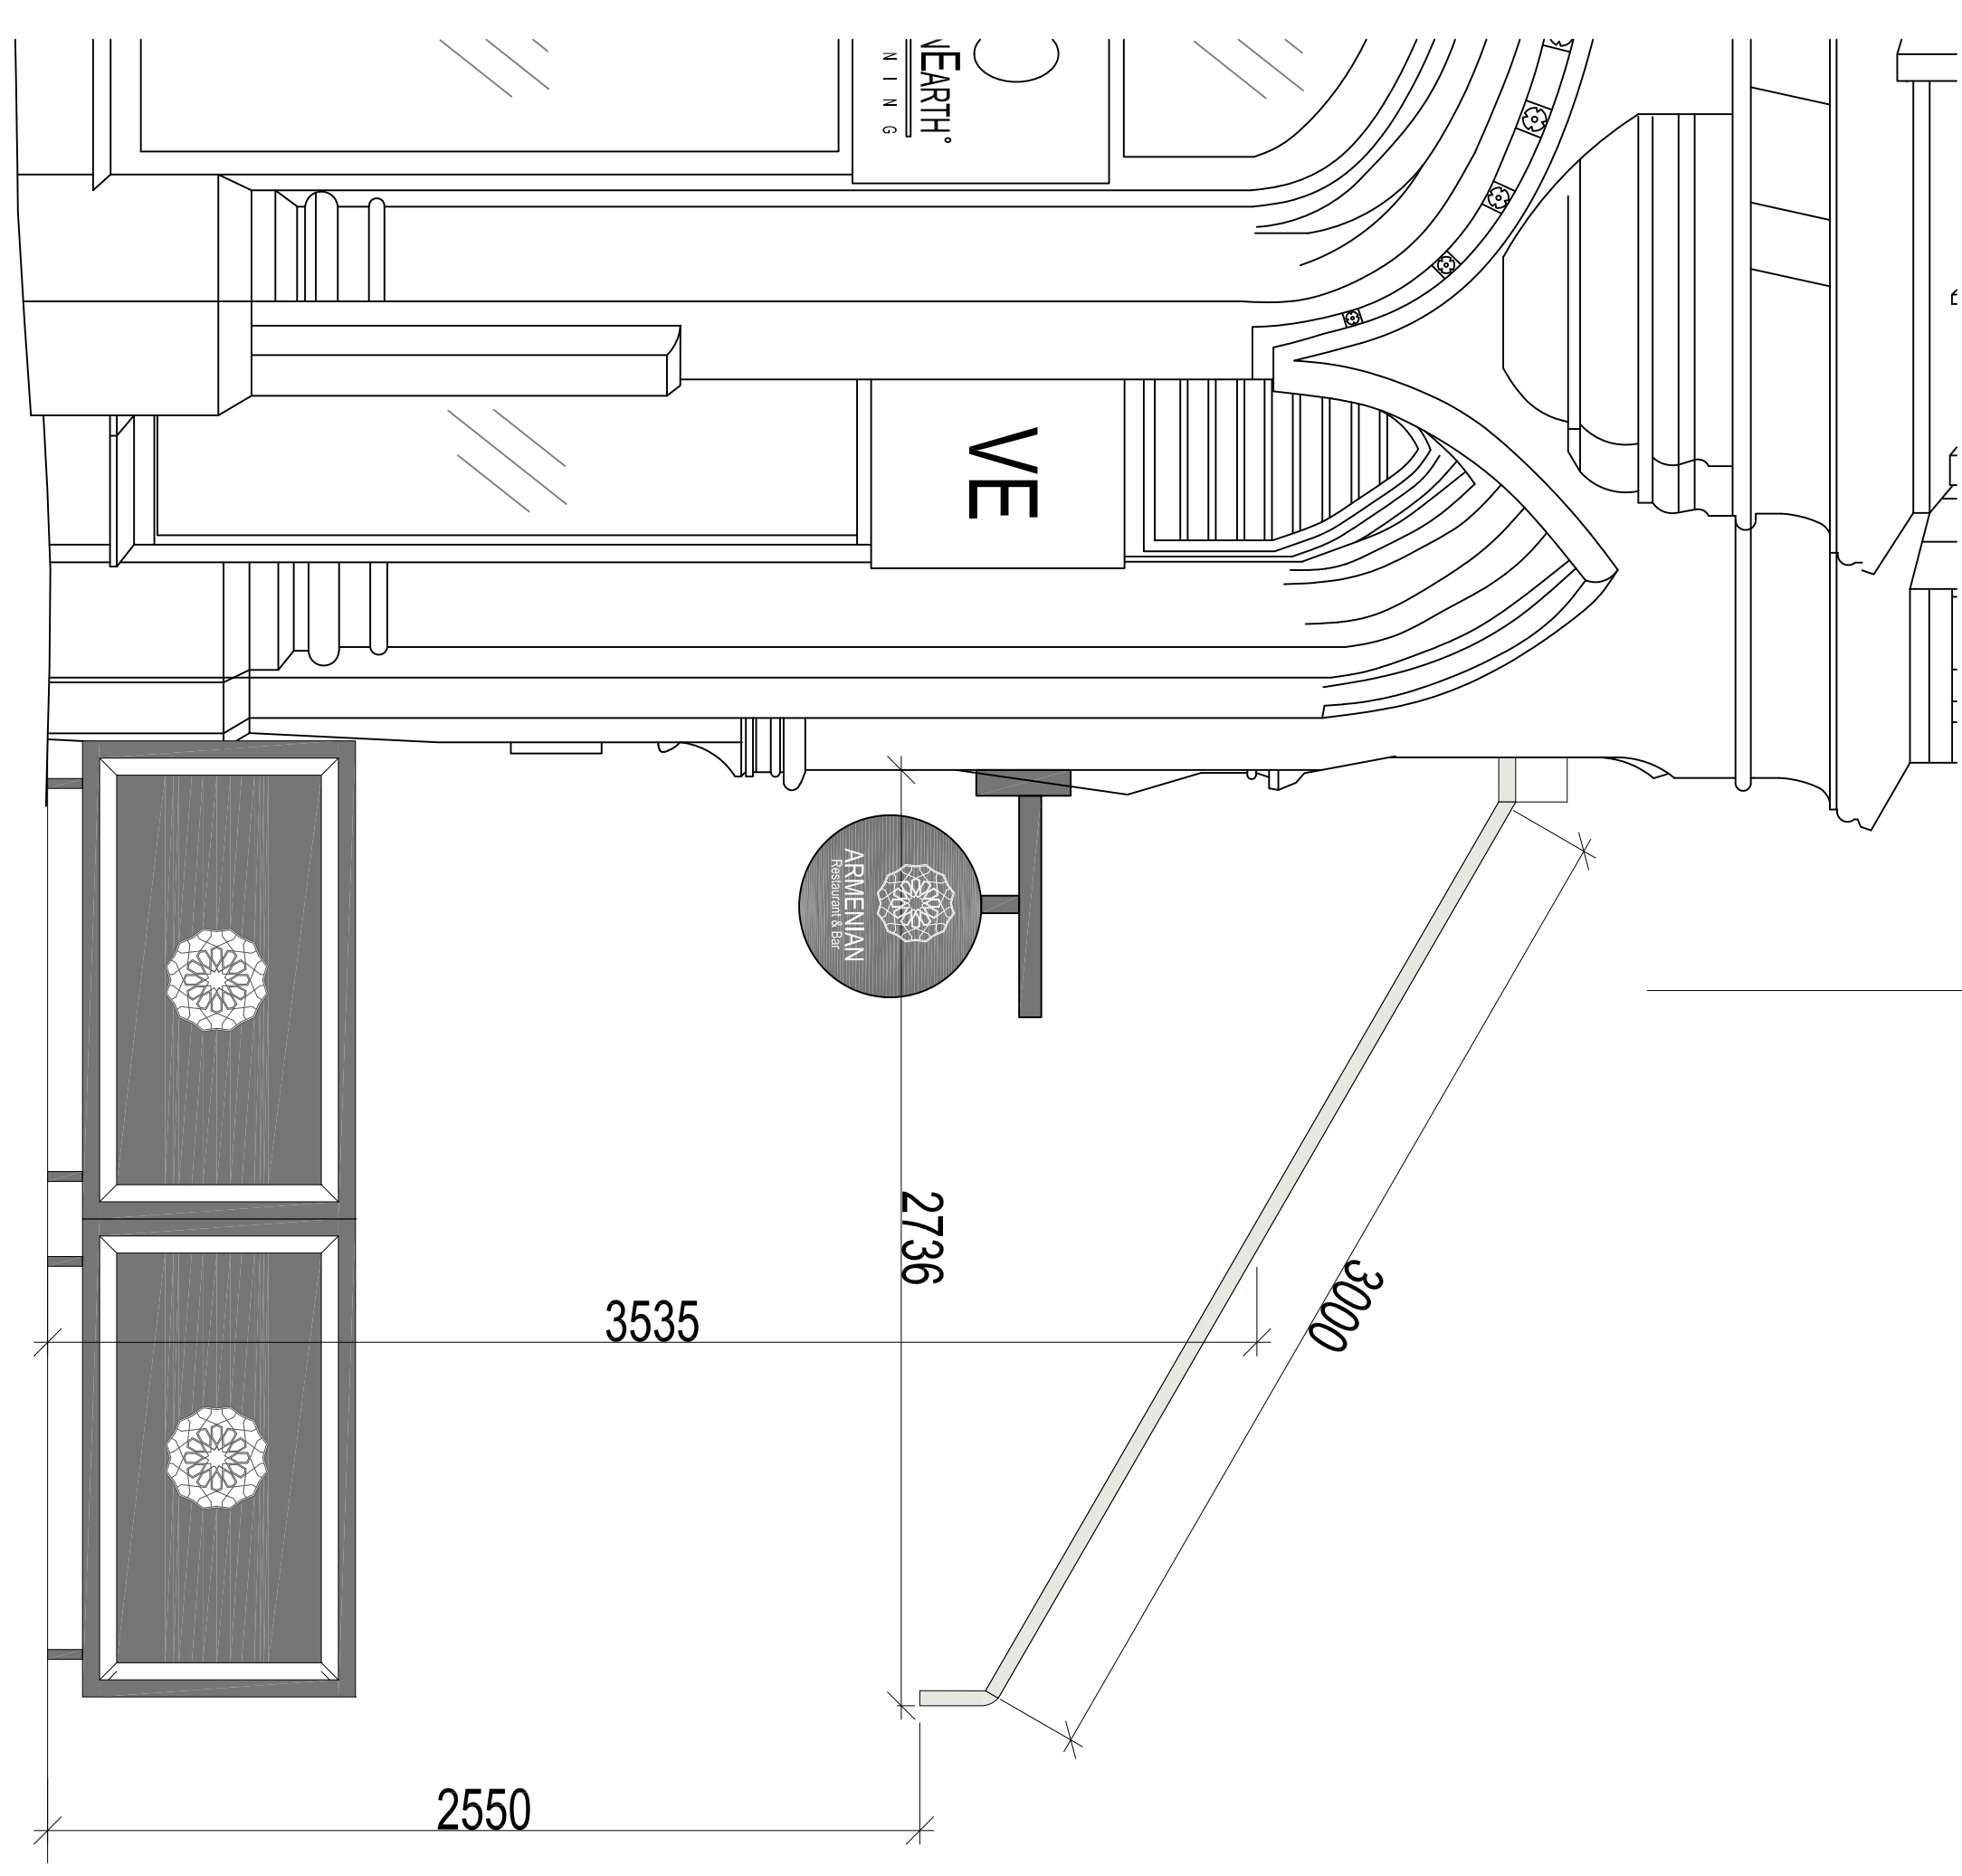

Entrance Side Elevation

Black Version

scale 1:20

CLIENT:	BUILDING:	DRAWING TITLE:	DRAWN BY:	DATE:	SIZE:	REV:
			DOC FOR:			
Armenian Experience	Victoria Building Albert Square Manchester	External Details (canopy closed)	James C Scott C8S_10194.0.32	August 2022 1:20	A1 Planning	

STB

BUILDING APPRAISAL | HUMAN-CENTERED DESIGN | SPACE PLANNING | INTERIOR DESIGN & ARCHITECTURE | BRAND & IDENTITY | FURNITURE & ACCESSORIES | 3D VISUALISATION | PROJECT MANAGEMENT

 0161 849239
 info@cubeshstudio.com
 studio 427, The Mats, Macc
 Black & White Bld, London
www.cubeshstudio.com

