




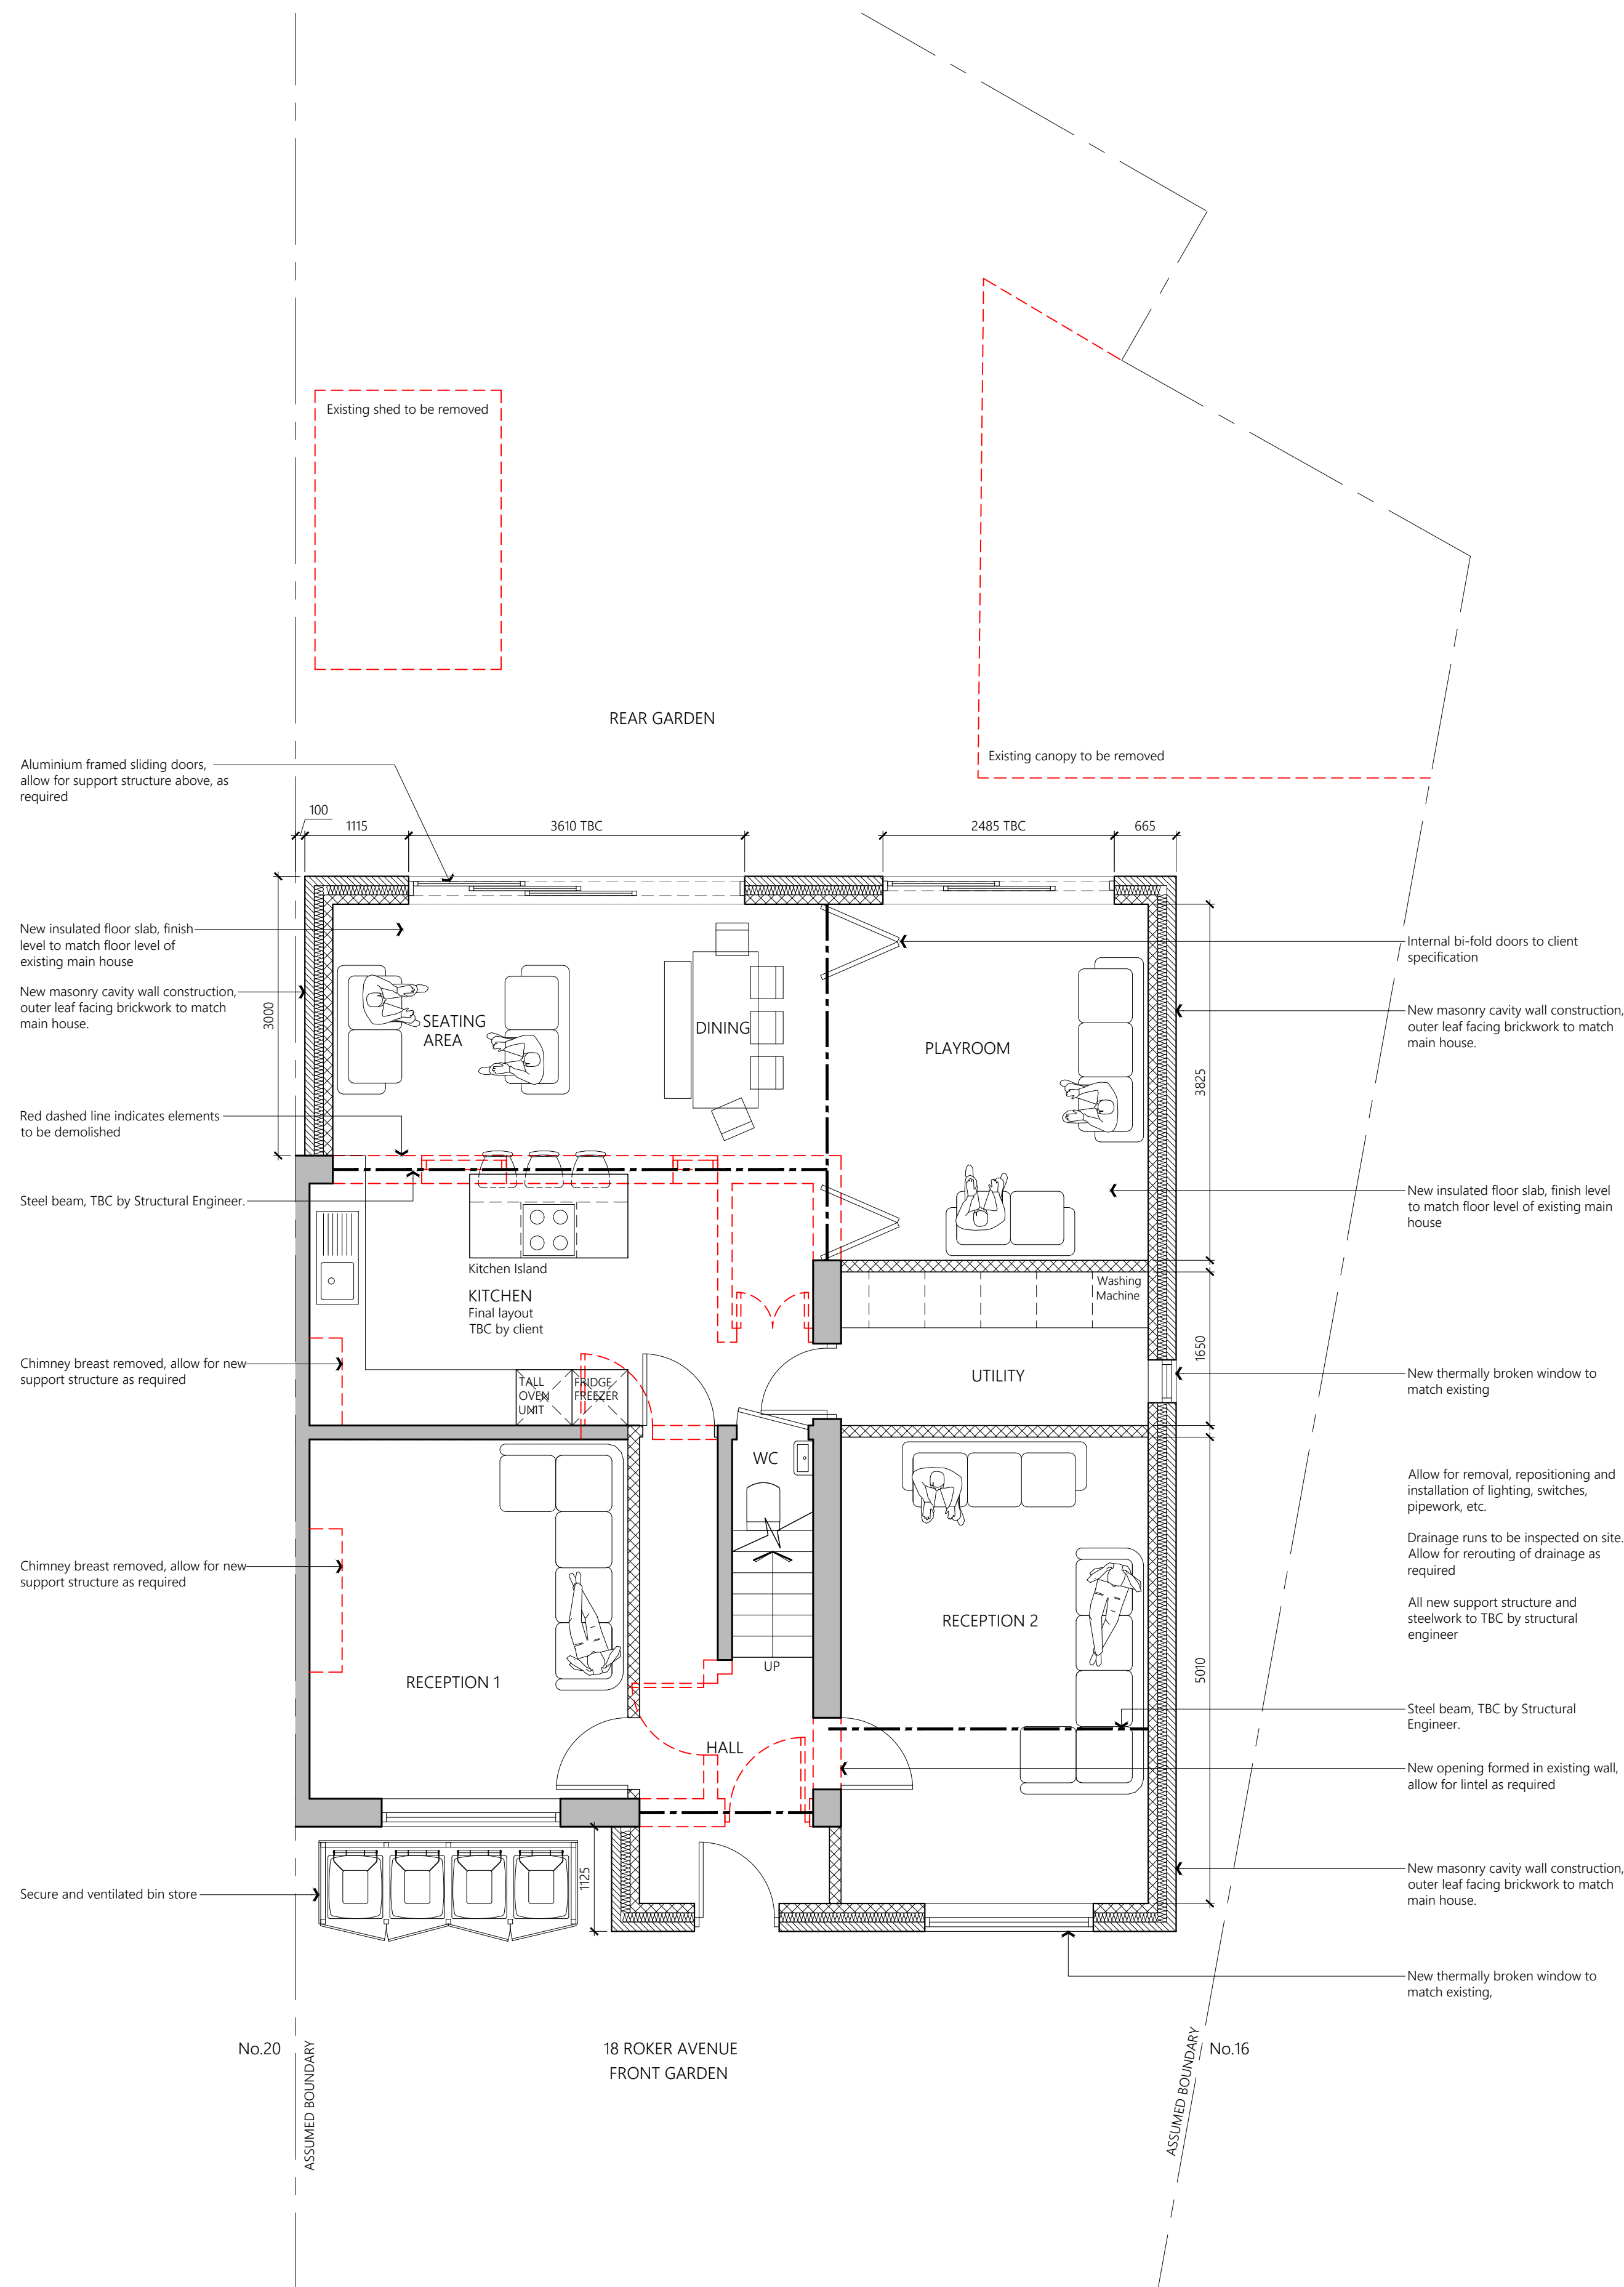

PROPOSED GROUND FLOOR PLAN

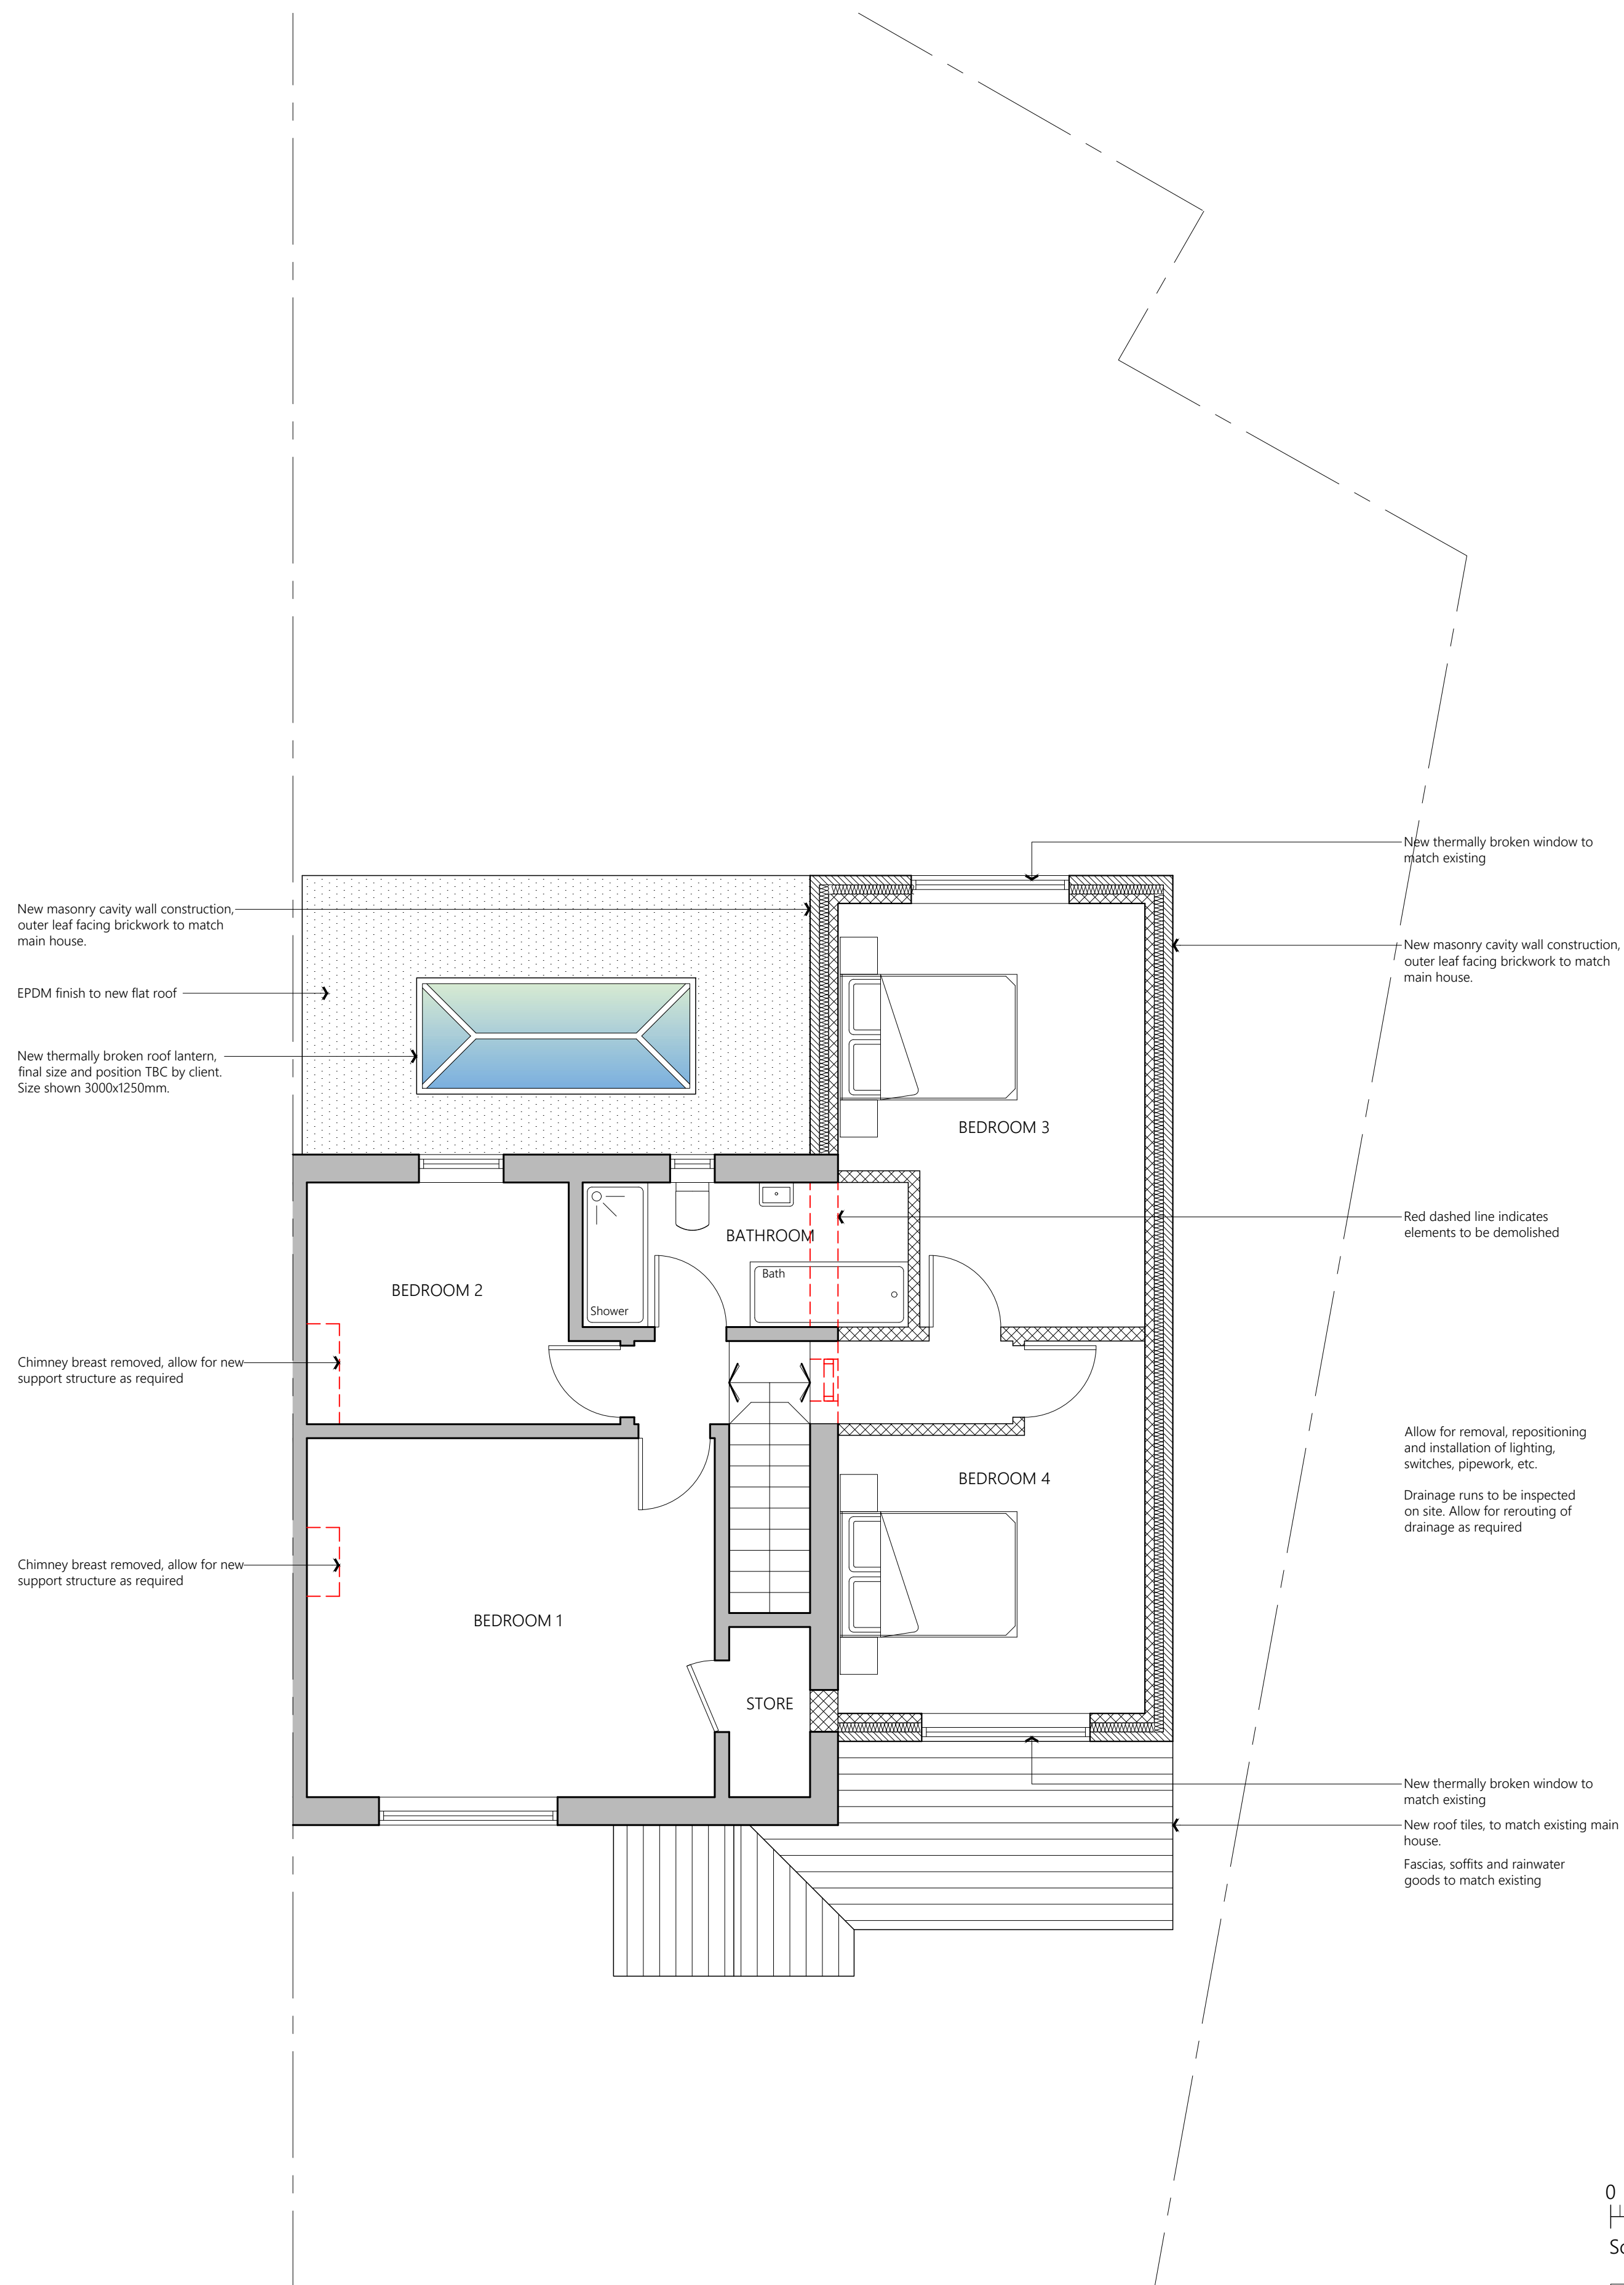

PROPOSED FIRST FLOOR PLAN

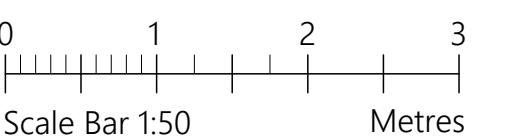

PROJECT	18 Roker Avenue Longsight M13 0TP		
CLIENT	H Cheema		
STATUS	Information		
DRAWING	Proposed Plans		
DWG No.	2514-03	REV	A
SCALE	1:50@A1	DATE	Feb '25
 website: www.agbcad.co.uk email: info@agbcad.co.uk telephone: 07912 090 125			